


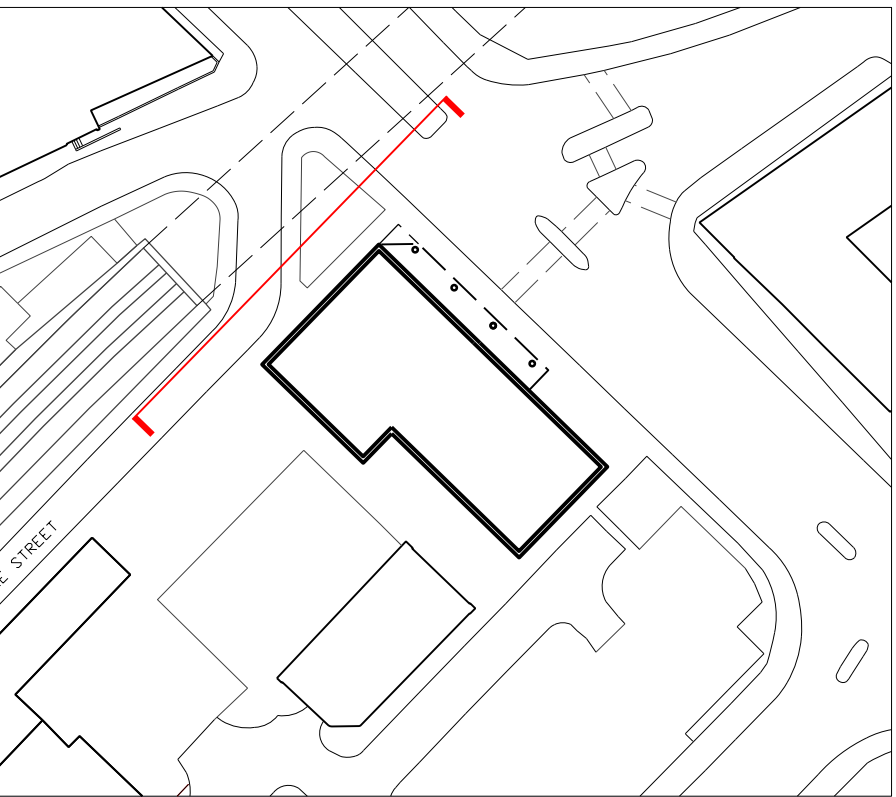

ELEVATION KEY - SCALE 1:1000@A1



This drawing is copyright Do not scale off dimensions. All dimensions to be checked on site by contractor. Contractor to report any dimensional discrepancies, errors or omissions prior to commencing on site.	NOTE: 0 2.5 5 10 15 20m	NORTH	<table><tr><th>Rev</th><th>Date</th><th>Description</th></tr><tr><td>00</td><td>18-02-2020</td><td>First Issue</td></tr><tr><td>01</td><td>14-05-2021</td><td>Section 73 Application Issue</td></tr><tr><td>02</td><td>26-08-2021</td><td>Section 73 Application Issue - minor facade and layout amendments</td></tr><tr><td>03</td><td>28-01-2022</td><td>Updates to S73 Application</td></tr><tr><td> </td><td> </td><td> </td></tr><tr><td> </td><td> </td><td> </td></tr><tr><td> </td><td> </td><td> </td></tr><tr><td> </td><td> </td><td> </td></tr><tr><td> </td><td> </td><td> </td></tr></table>	Rev	Date	Description	00	18-02-2020	First Issue	01	14-05-2021	Section 73 Application Issue	02	26-08-2021	Section 73 Application Issue - minor facade and layout amendments	03	28-01-2022	Updates to S73 Application																<table><tr><td colspan="3">Project Title</td></tr><tr><td colspan="3">VICTORIA HOUSE</td></tr></table>	Project Title			VICTORIA HOUSE			<table><tr><td colspan="3">Drawing Title</td></tr><tr><td colspan="3">North West Elevation</td></tr></table>	Drawing Title			North West Elevation			simpsonhaugh MANCHESTER Riverside, 4 Commercial St Manchester M15 4RQ +44 (0)161 835 2345 www.simpsonhaugh.com LONDON 5-8 Roberts Place London EC1R 9BB +44 (0)20 7549 4000 mail@simpsonhaugh.com
			Rev	Date	Description	
			00	18-02-2020	First Issue	
			01	14-05-2021	Section 73 Application Issue	
			02	26-08-2021	Section 73 Application Issue - minor facade and layout amendments	
03	28-01-2022	Updates to S73 Application	
Project Title	
VICTORIA HOUSE	
Drawing Title	
North West Elevation	
<table><tr><td>Status</td></tr><tr><td>FOR PLANNING</td></tr></table>	Status	FOR PLANNING	<table><tr><td>Job No</td><td>Scale</td><td>Date</td></tr><tr><td>10122</td><td>1:250 @ A1</td><td>FEB 2020</td></tr></table>	Job No	Scale	Date	10122	1:250 @ A1	FEB 2020																																							
Status	
FOR PLANNING	
Job No	Scale	Date	
10122	1:250 @ A1	FEB 2020	
<table><tr><td>Drawing No</td></tr><tr><td>10122-A-B5D9-G200-E-NW-003</td></tr></table>	Drawing No	10122-A-B5D9-G200-E-NW-003	<table><tr><td>Revision</td></tr><tr><td>03</td></tr></table>	Revision	03	
Drawing No	
10122-A-B5D9-G200-E-NW-003	
Revision	
03	
© SimpsonHaugh 2017	