




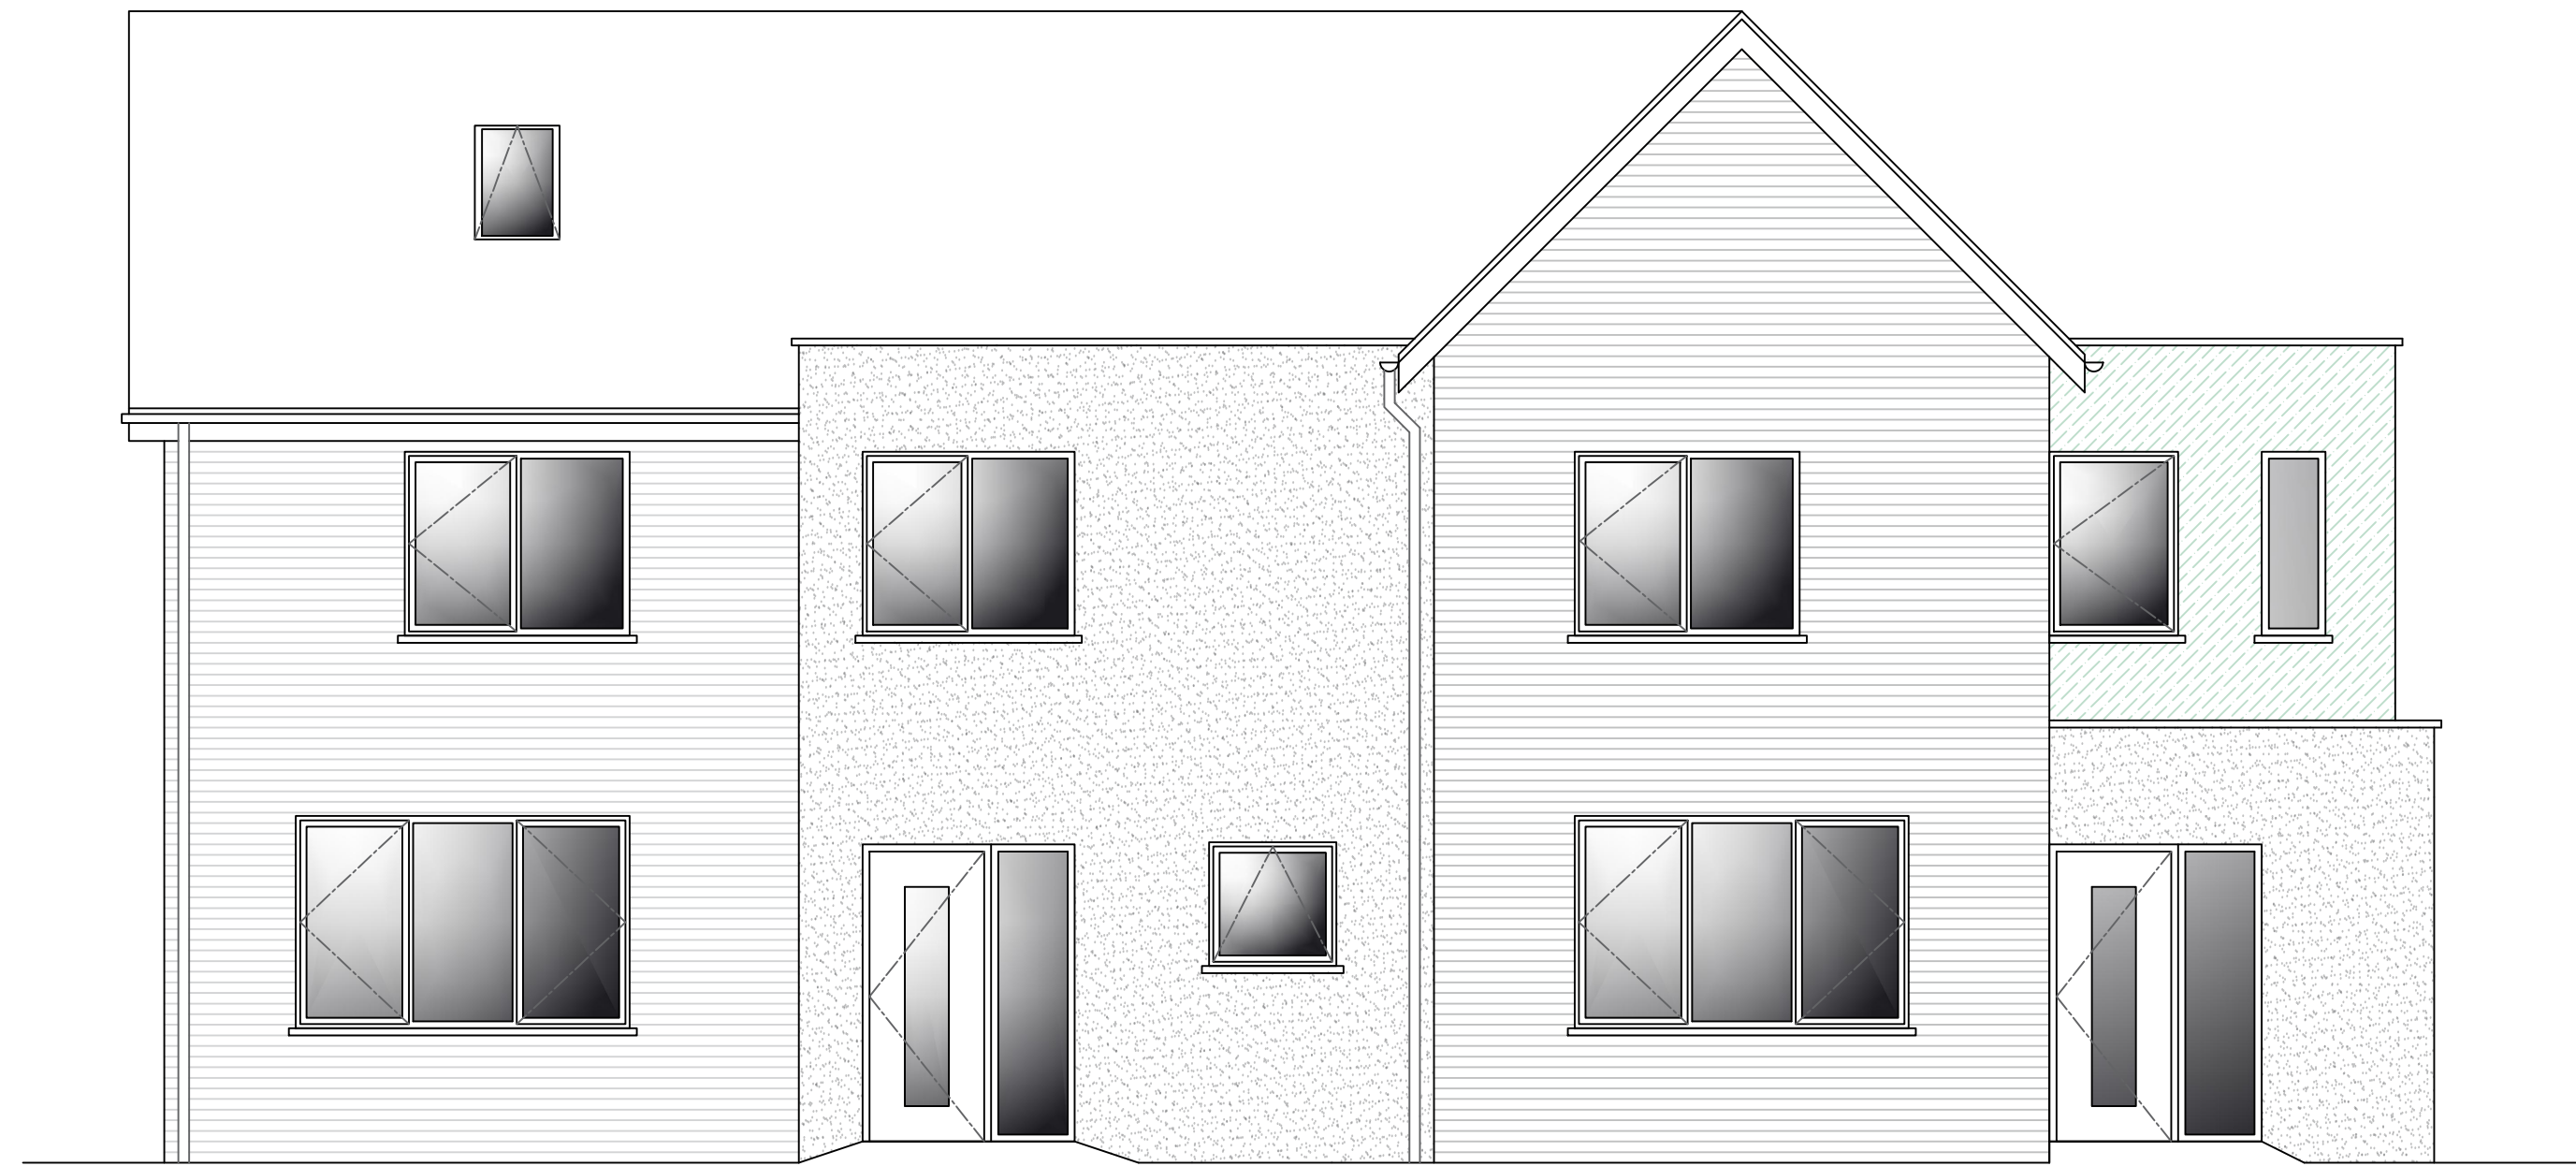


Proposed Front/South Elevation
1:50 Scale @ A1

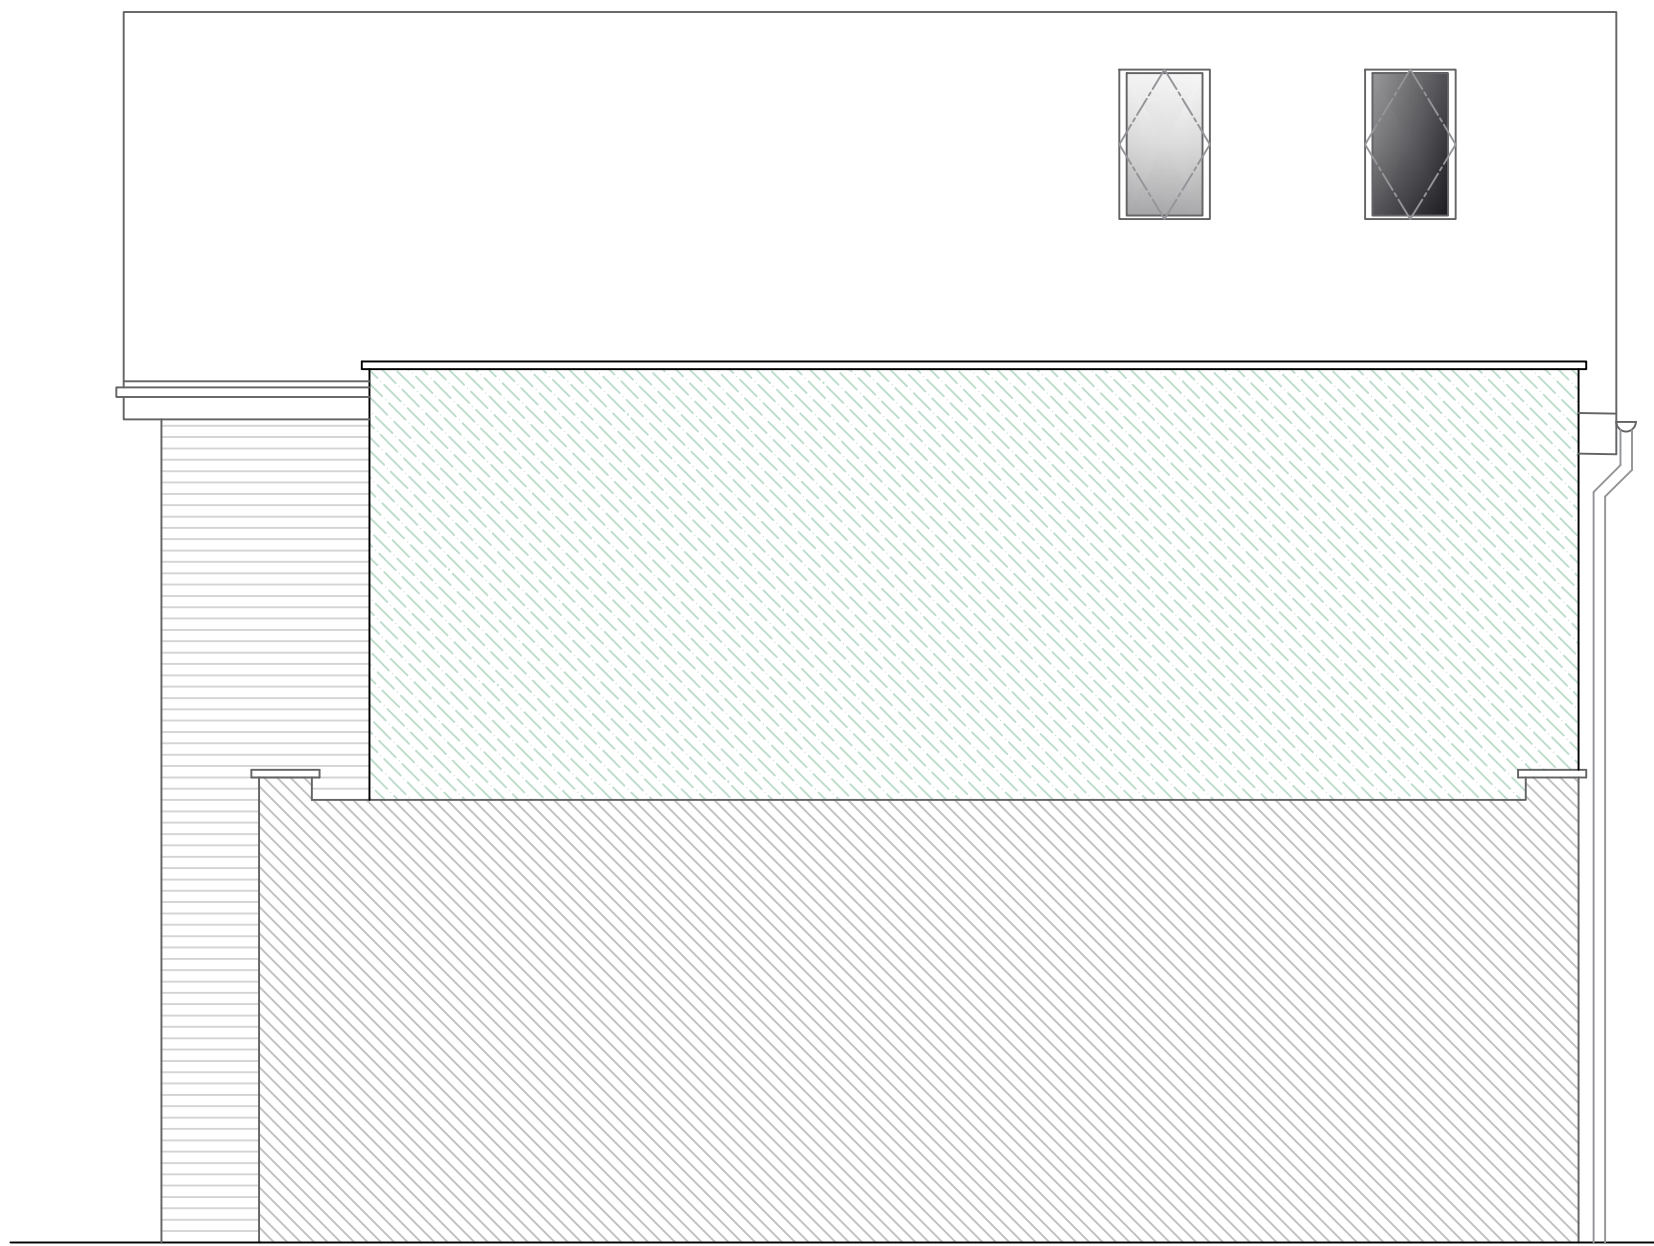

Proposed Side/East Elevation
1:50 Scale @ A1

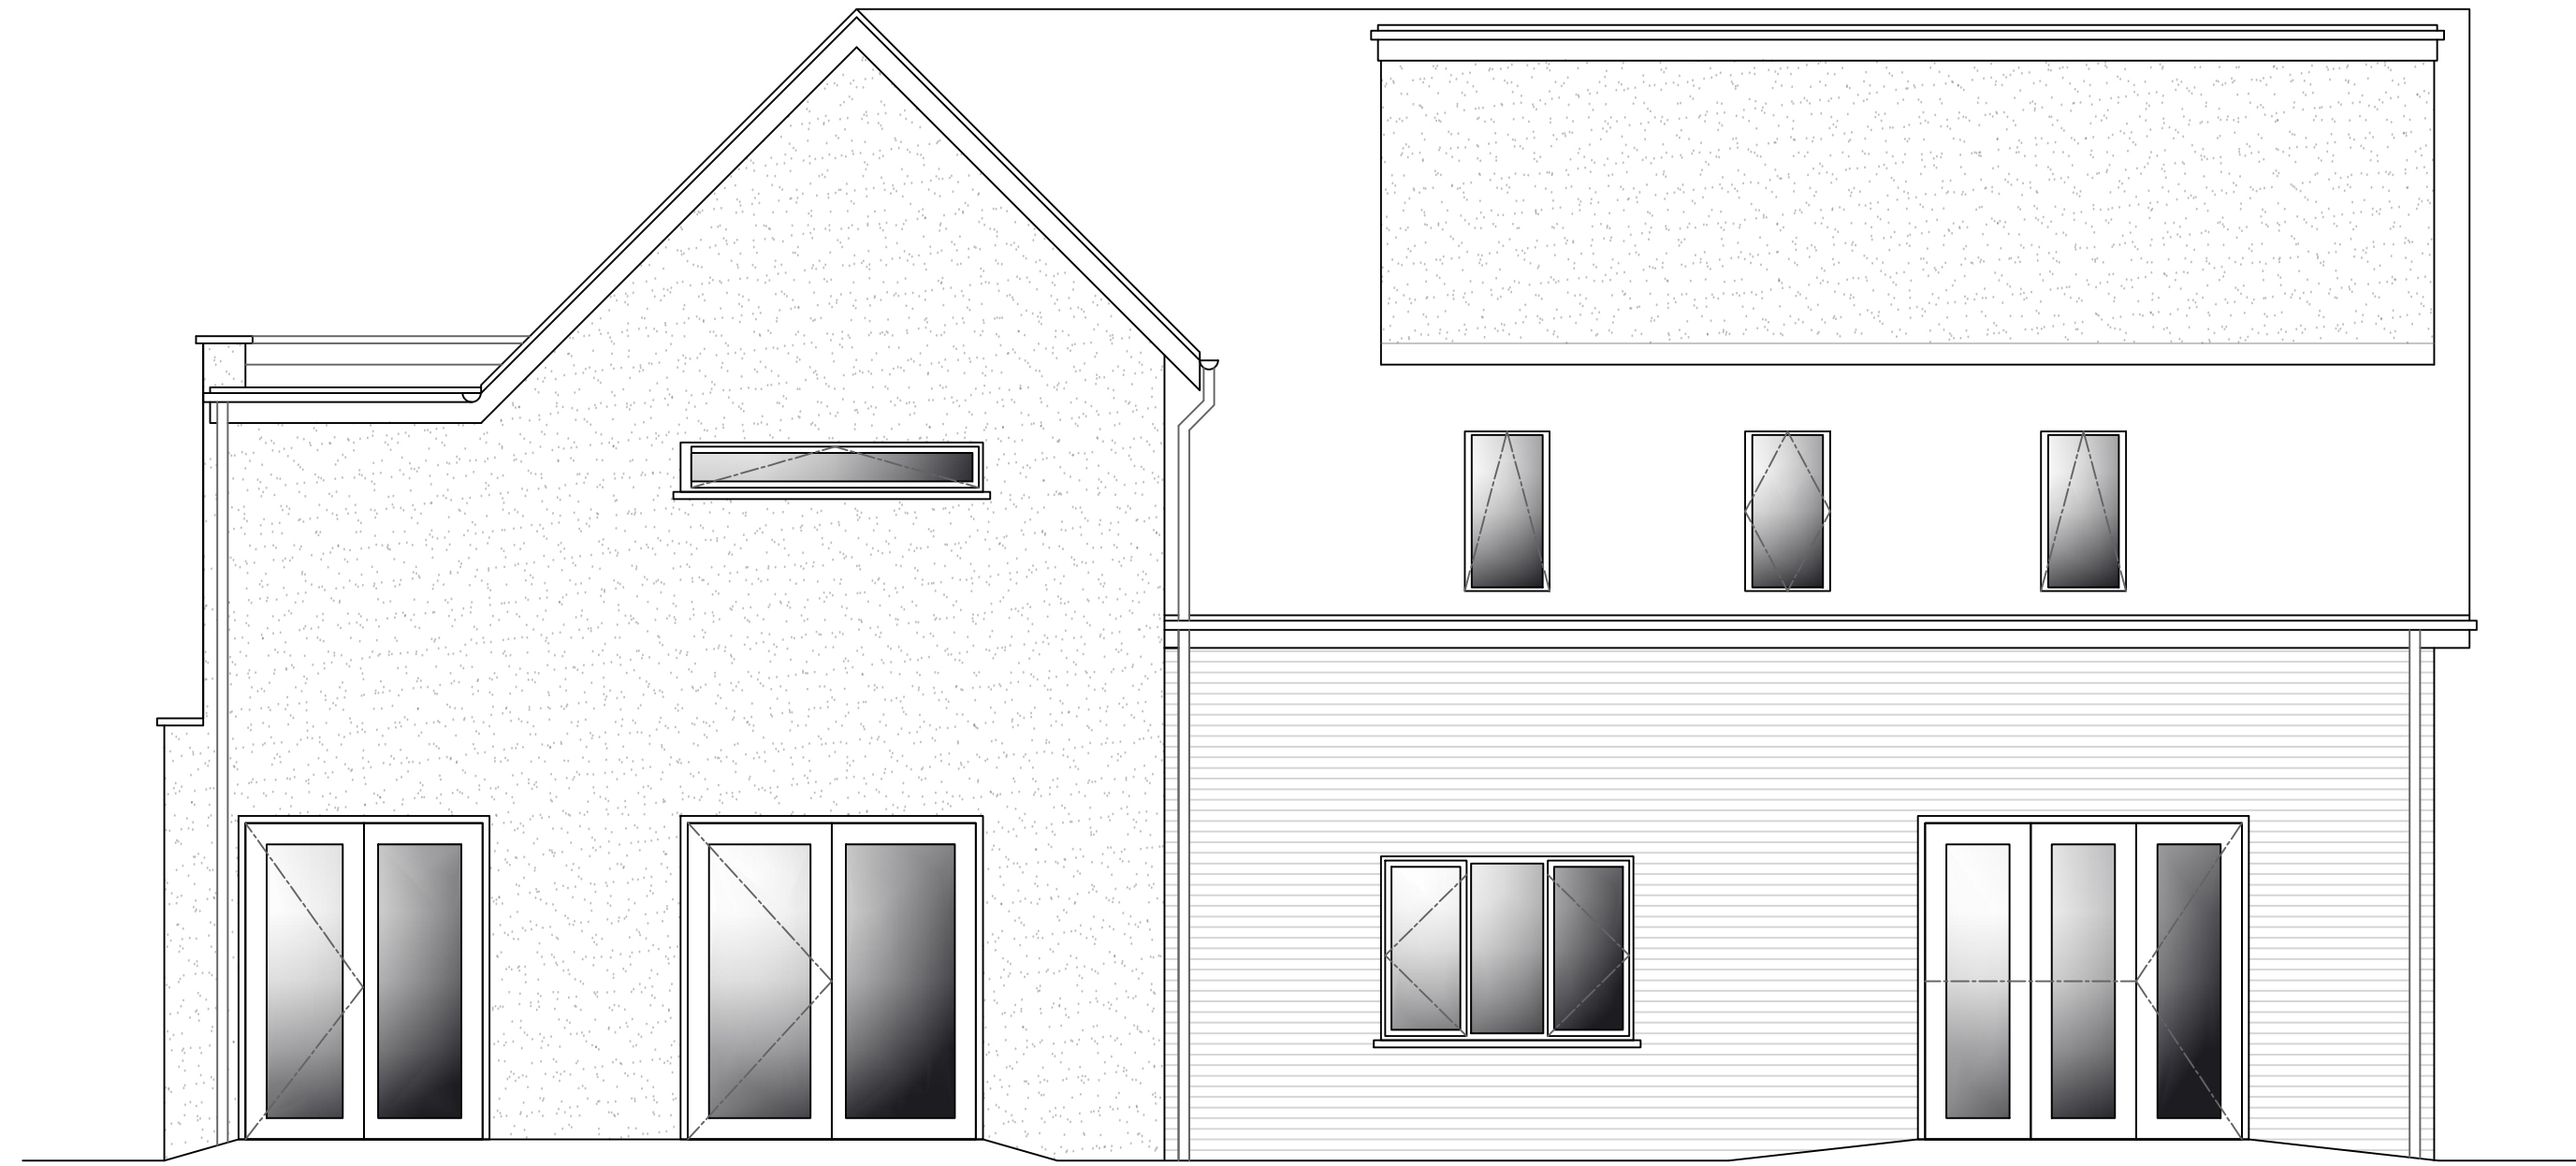

Proposed Rear/North Elevation
1:50 Scale @ A1

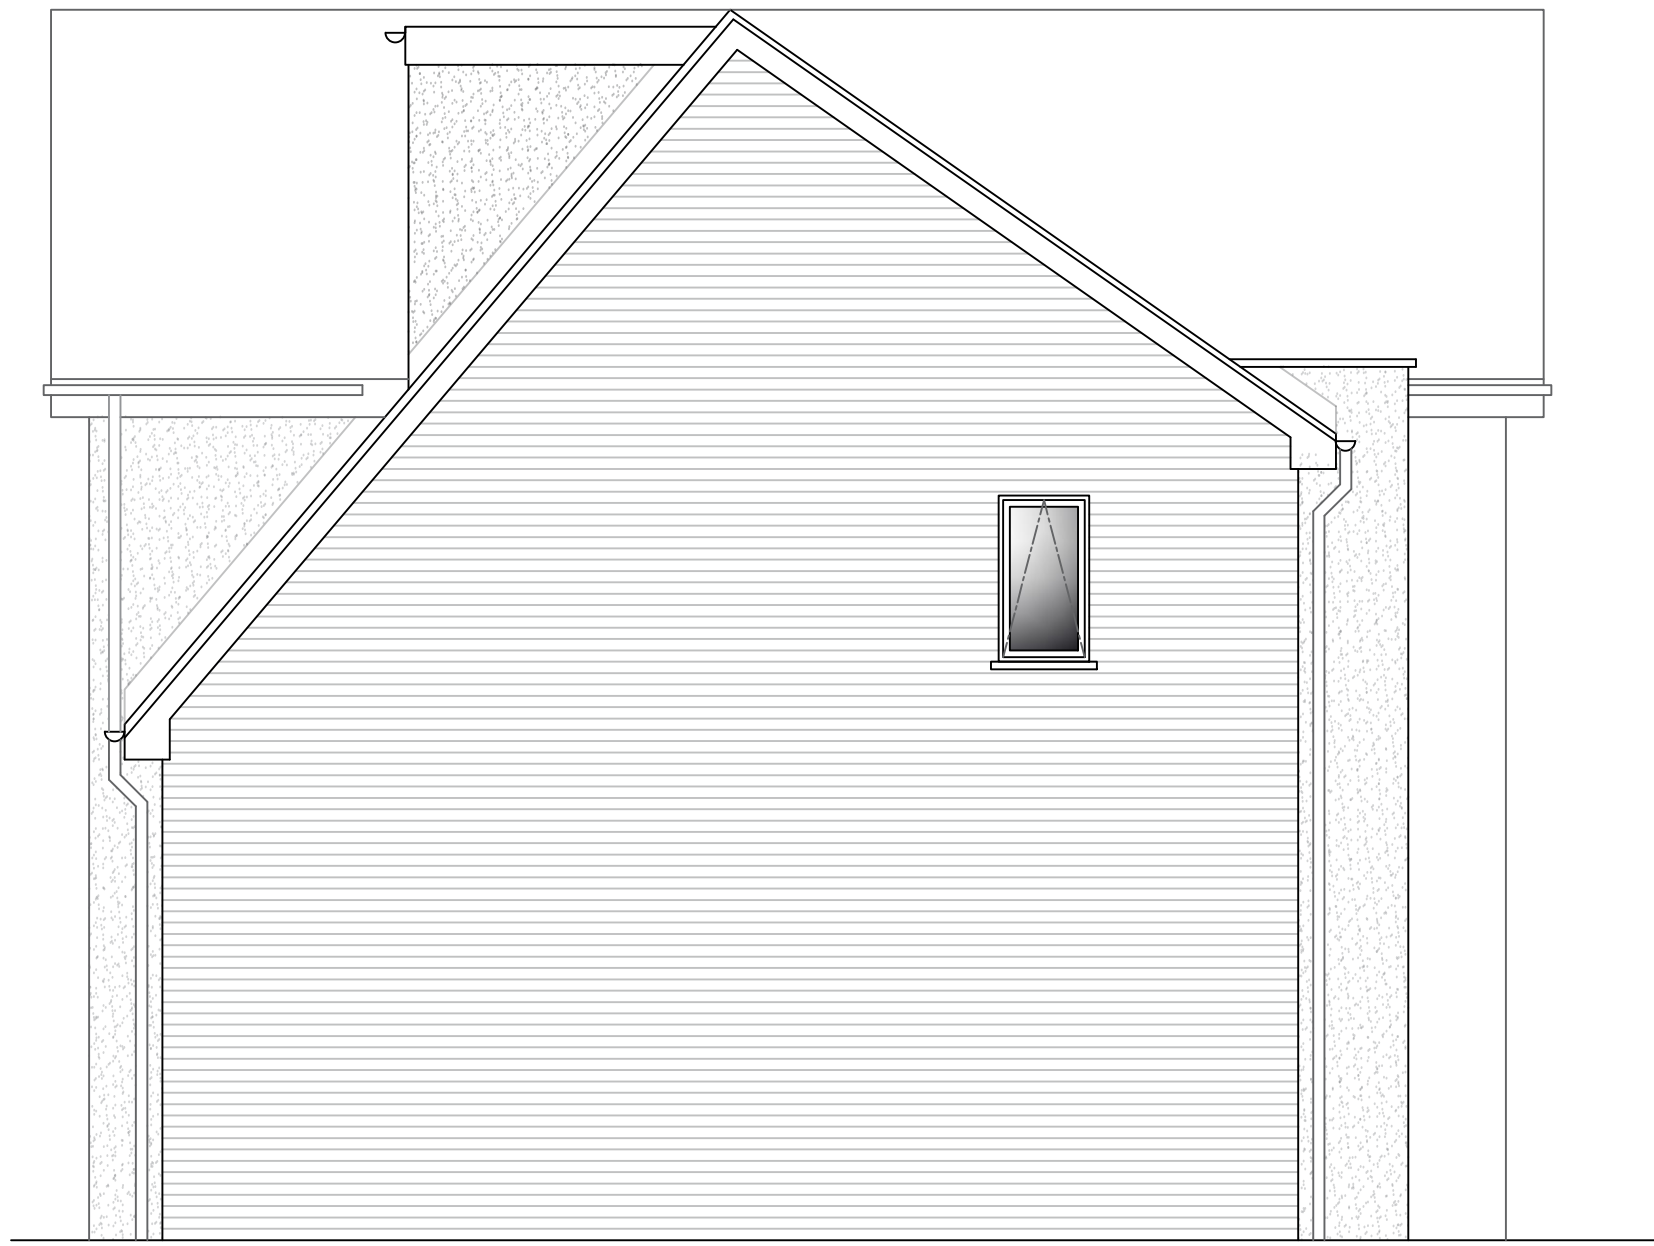

Proposed Side/West Elevation
1:50 Scale @ A1

*Drawings for construction guidance only.
Contractor to follow drawings as close as possible. Architect to be contacted for further construction details if required.
All dimensions should be checked on site.
Do not scale off this drawing.
Any drawing errors should be brought to the attention of the architect.
COPYRIGHT © ATX Building Design
Drawings remain property of ATX Building Design until contract and payment is completed.



ATX
Building Design
Architecture & Interior Design

PROJECT :
Additional Two Storey Extension
56A Orchard Rd West, M22 4ED
Mr A. Haughney

DRAWING TITLE :
Proposed Elevations

SCALE :	DRAWN BY :	DATE :
1:50 @ A1	JL	01.2021

DWG N° :	REVISION :	CHECKED :
103	D	----

Mobile: 07567919149
Email: info@atxbuildingdesign.co.uk