
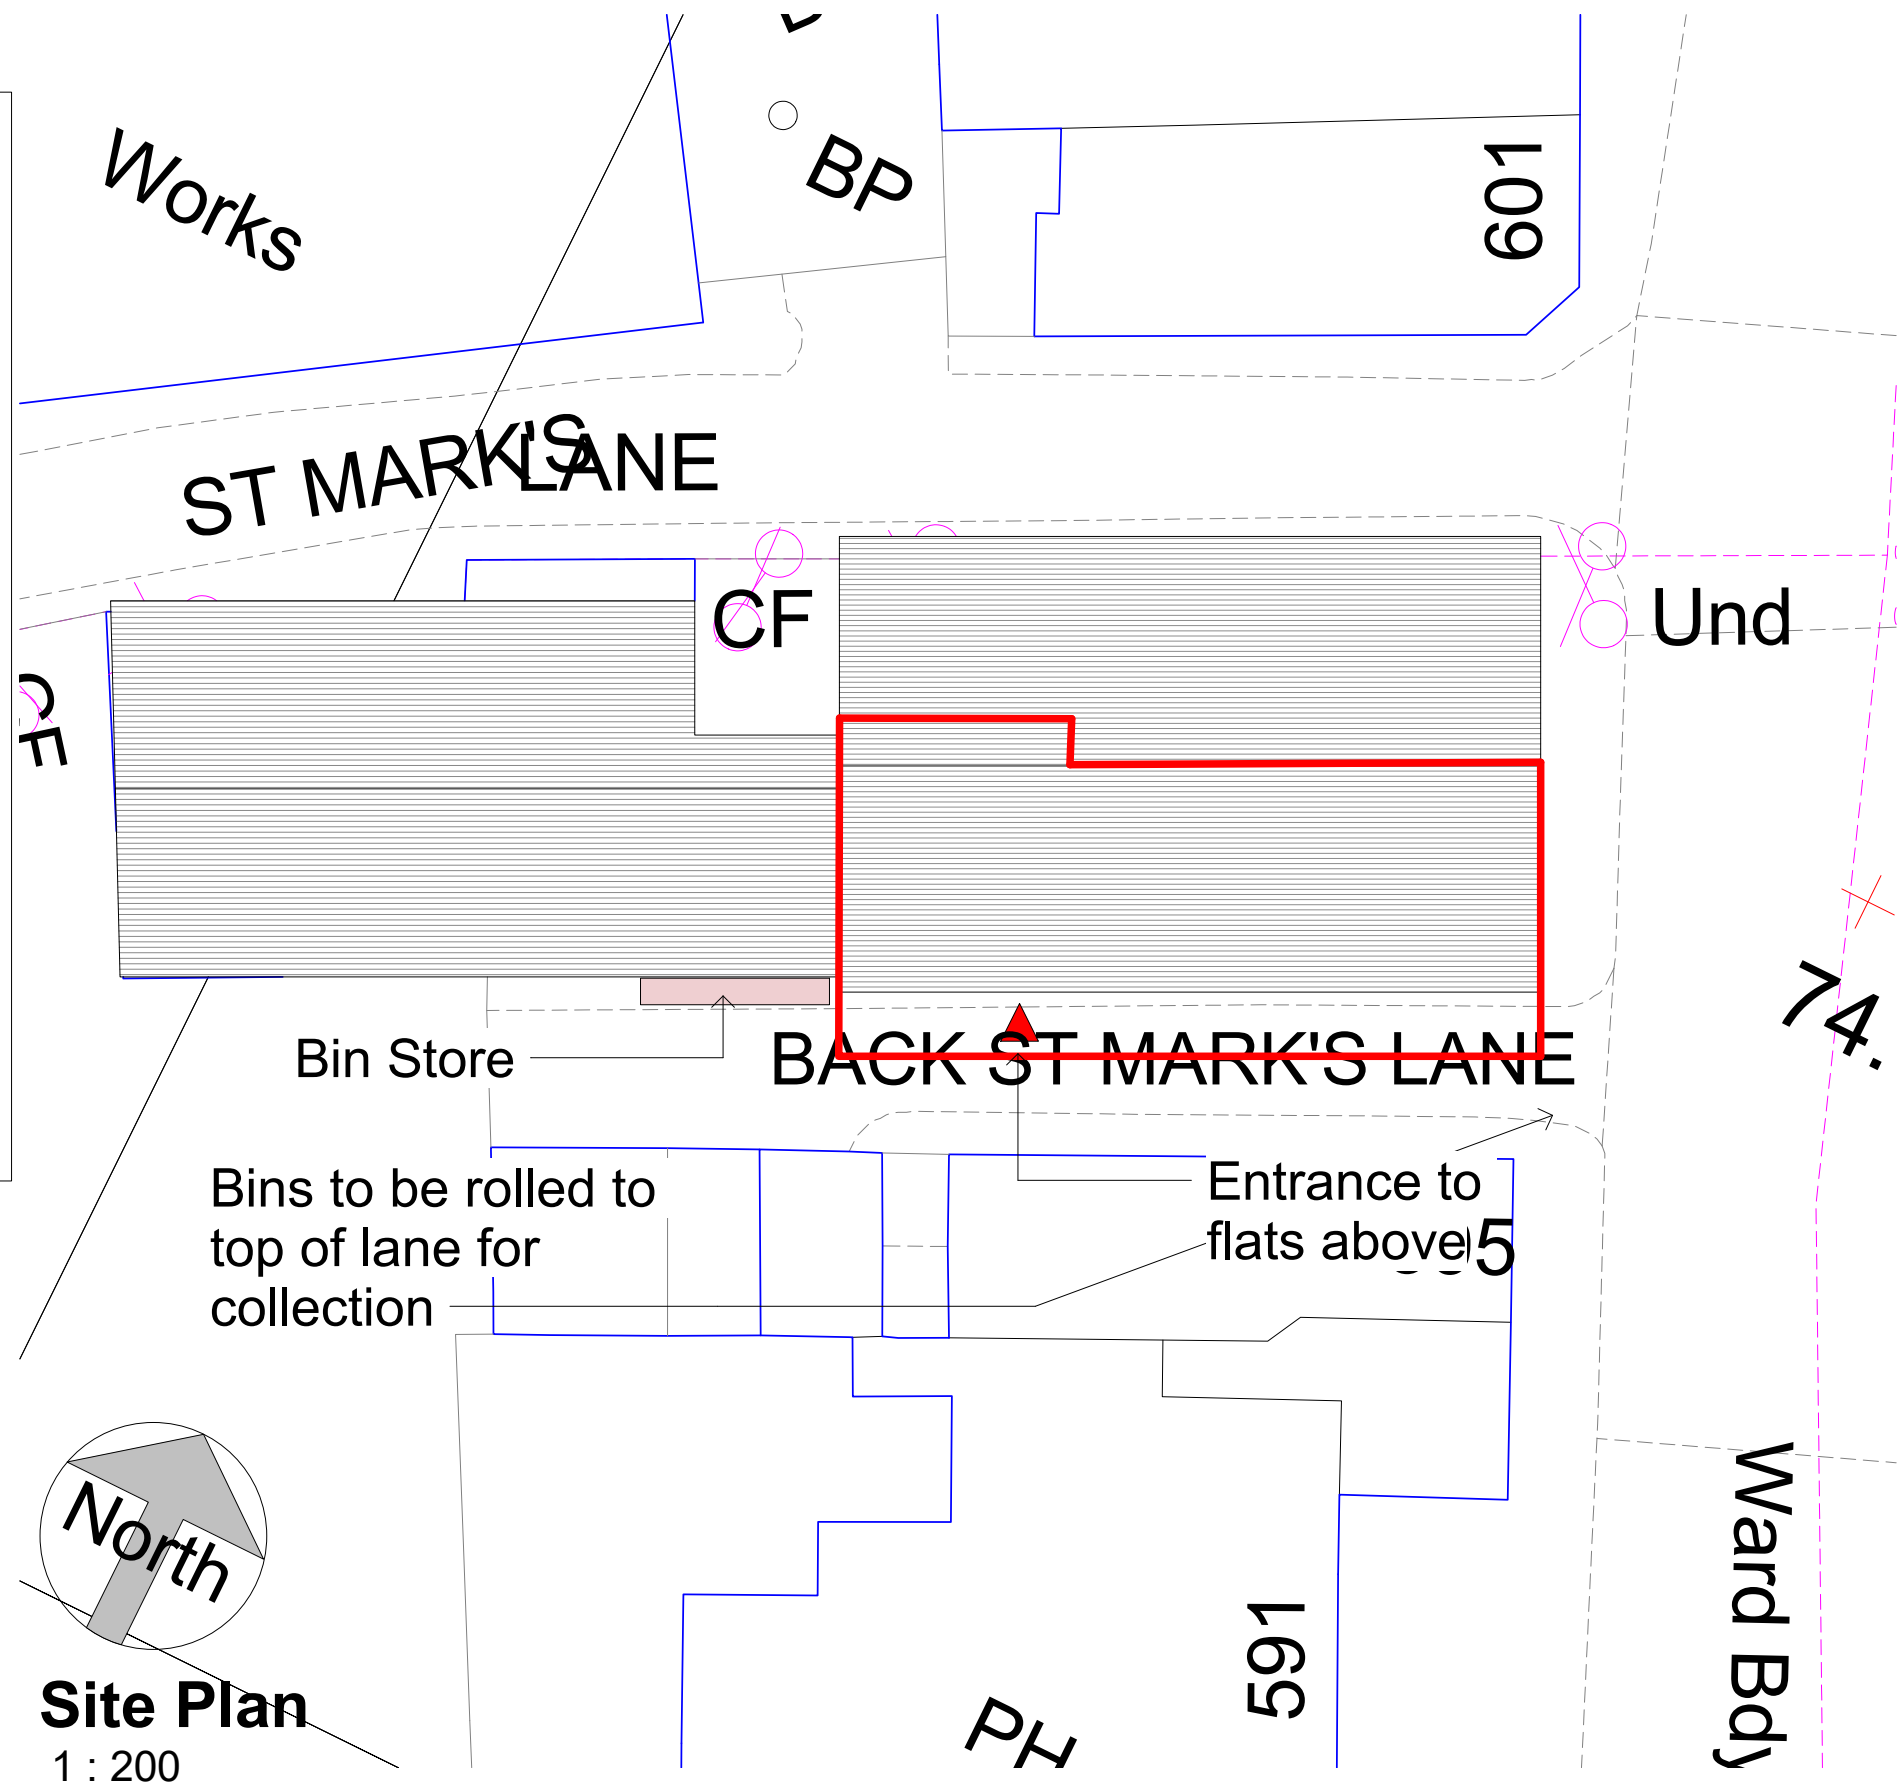


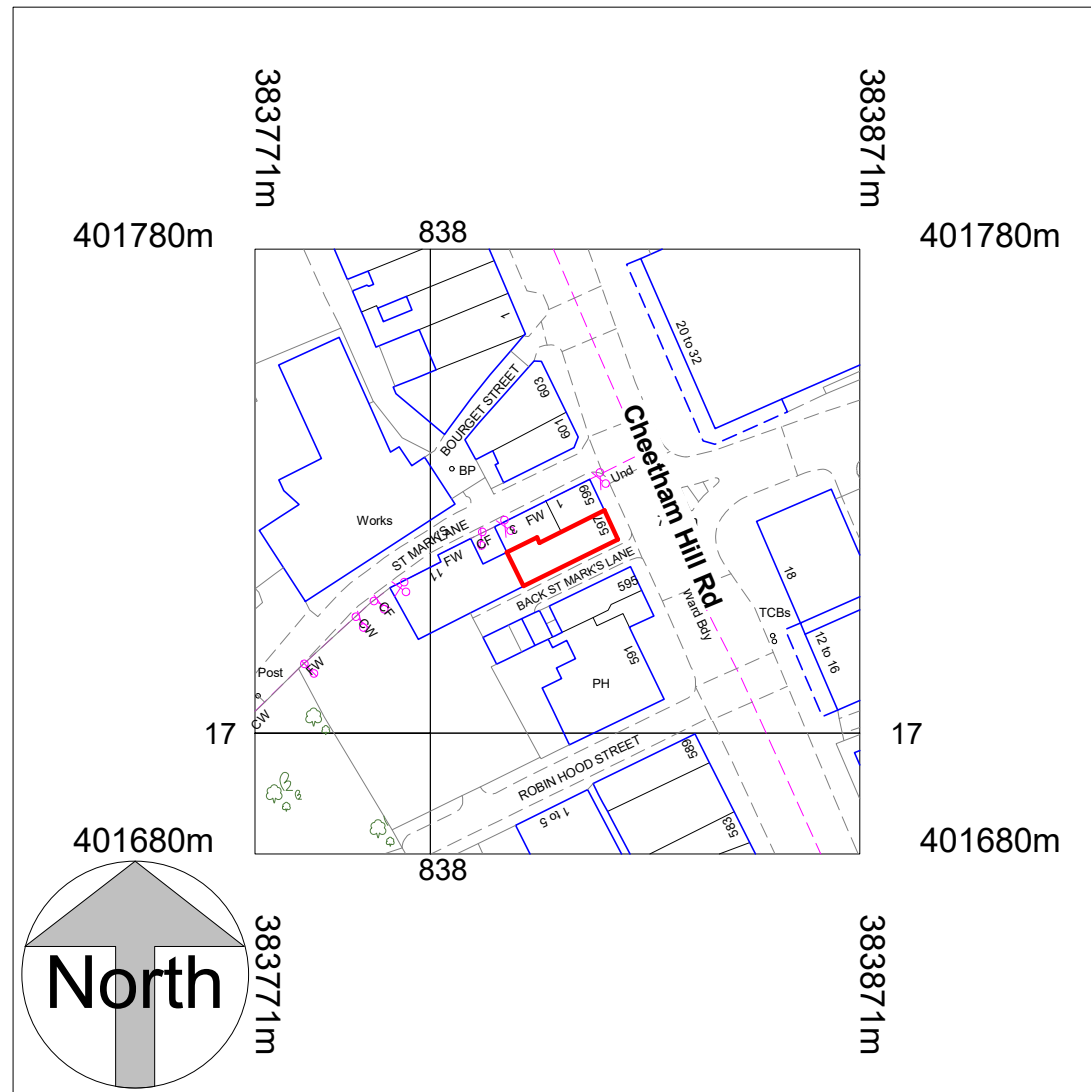

COPYRIGHT © ALL RIGHTS RESERVED BY VIKAS ALYAS LTD. DO NOT SCALE FROM DRAWING. DRAWING INDICATES DESIGN INTENT ONLY. REPORT ANY DISCREPANCIES TO CLIENT / VA LTD. NOT TO BE USED FOR CONSTRUCTION UNLESS STATED SO. TO BE READ IN CONJUNCTION WITH OTHER DRAWINGS OR SPECIFICATION WHERE PROVIDED.

No.	Description	Date
P1	Issue to Planning	30.06.2021

PROJECT		ADDRESS		CLIENT		
Change of Use - A1 Salon to C3 2 x Flats		597 Cheetham Hill Rd, Salford, Manchester M8 5EJ, UK		Steve Kehinde		
Manchester City Council	PURPOSE OF ISSUE Planning	SHEET Location and Site Plan	Date 21.05.2021	Date 21.05.2021	Project number 597-M80NS	Scale (@ A3) As indicated
				Drawn by VA	DRAWING NUMBER A101	REV P1
				Checked by VA		