




1 Site Location Plan
1 : 1250

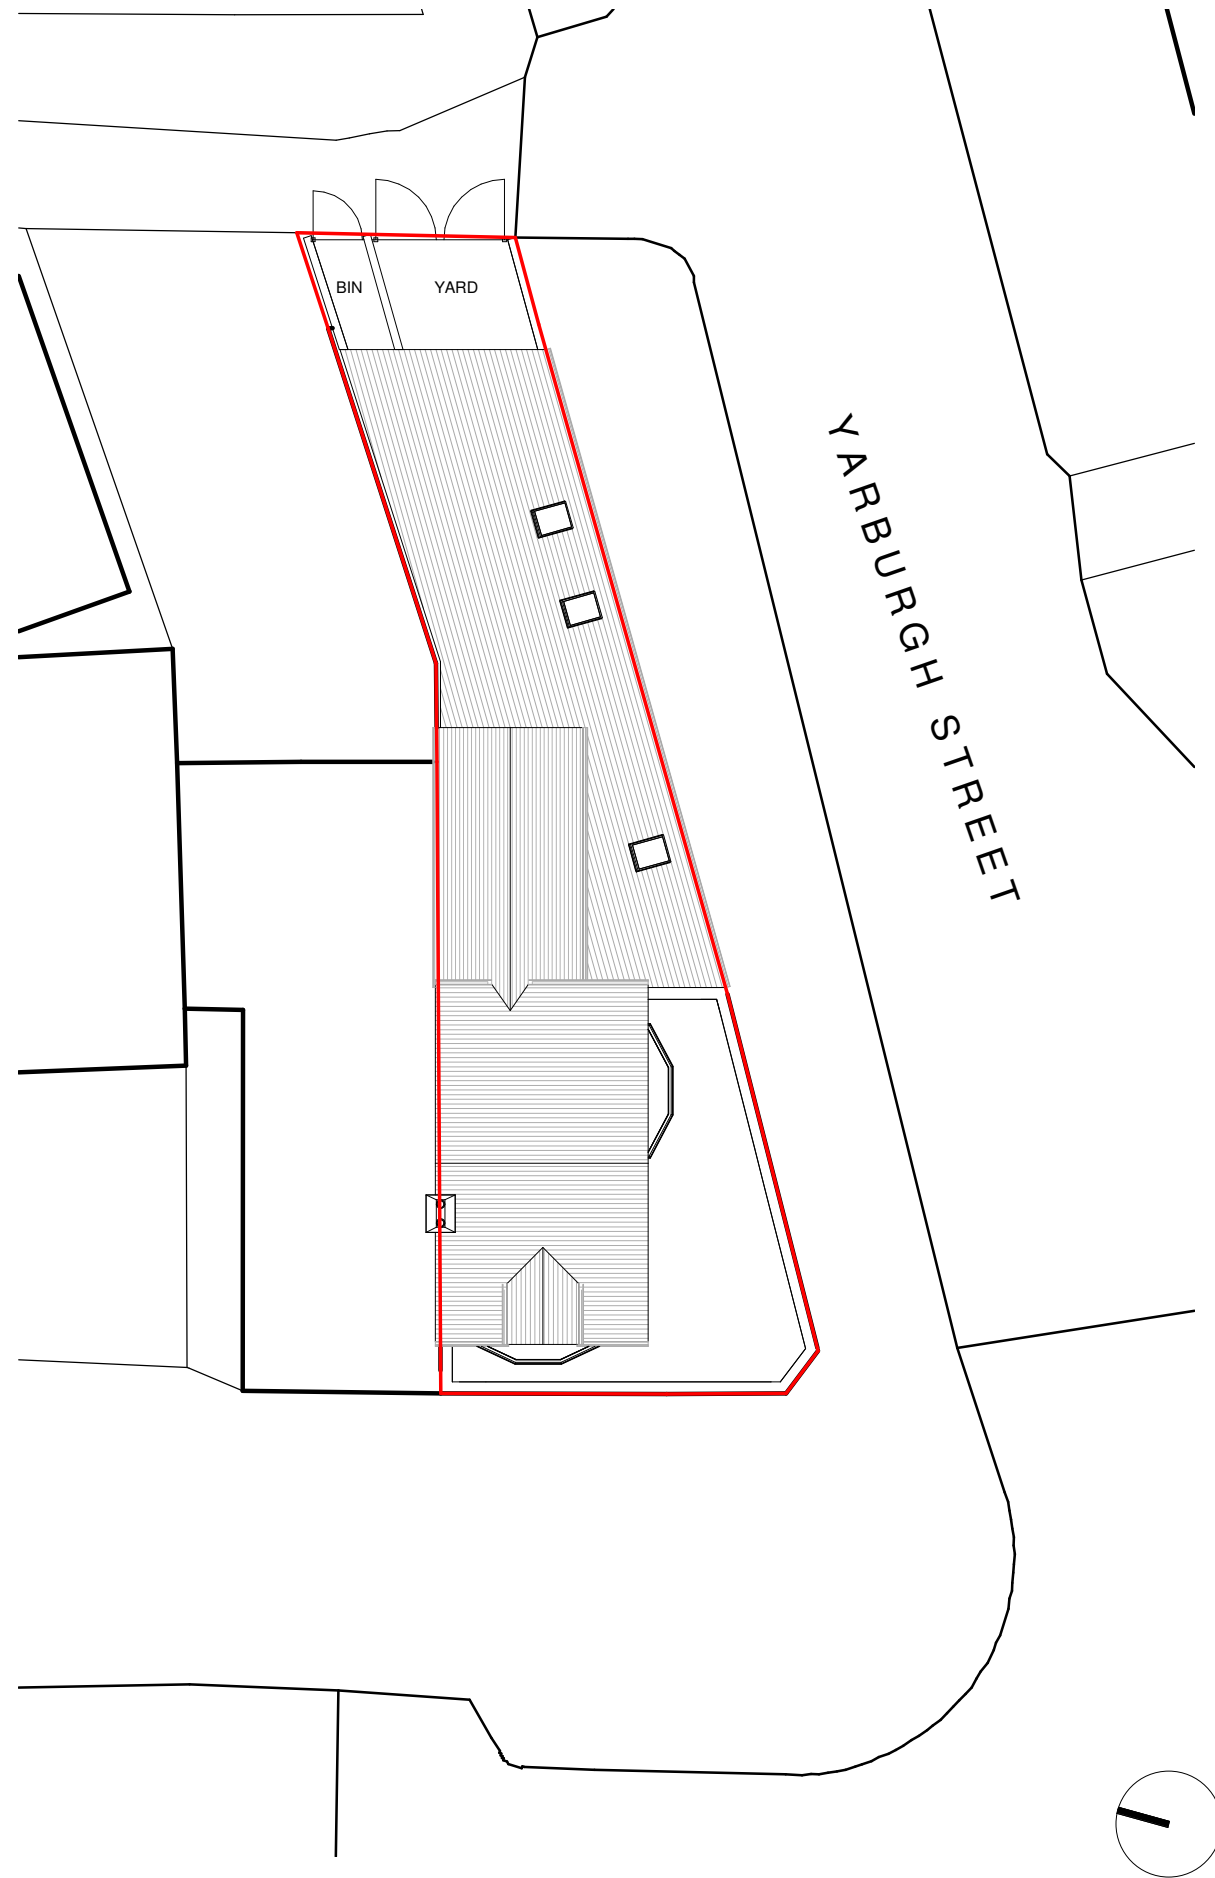

2 Existing Site Plan
1 : 200

0 2 4 6 8m
1:200

LEGEND

Site Boundary

02/03/21 SA SH Initial Issue
No. Date Dwn Chk App Revision or reason for issue

Client
Everest Pharmacy

createitstudios
Architects & Designers

Create It Studios (NW) Ltd
Universal Square
Devonshire Street North
Manchester M12 6JH
0161 974 6165
www.createitstudios.co.uk
info@createitstudios.co.uk

Project Title
Everest Pharmacy, 117B Withington Rd, Whalley Range, Manchester M16 8EE
Scale / North Point

As indicated

Drawing Title
Existing Location and Site Plan

Drawing Number
A1333(01)001
Drawing Status
Preliminary
Revision
-