



PLANNING

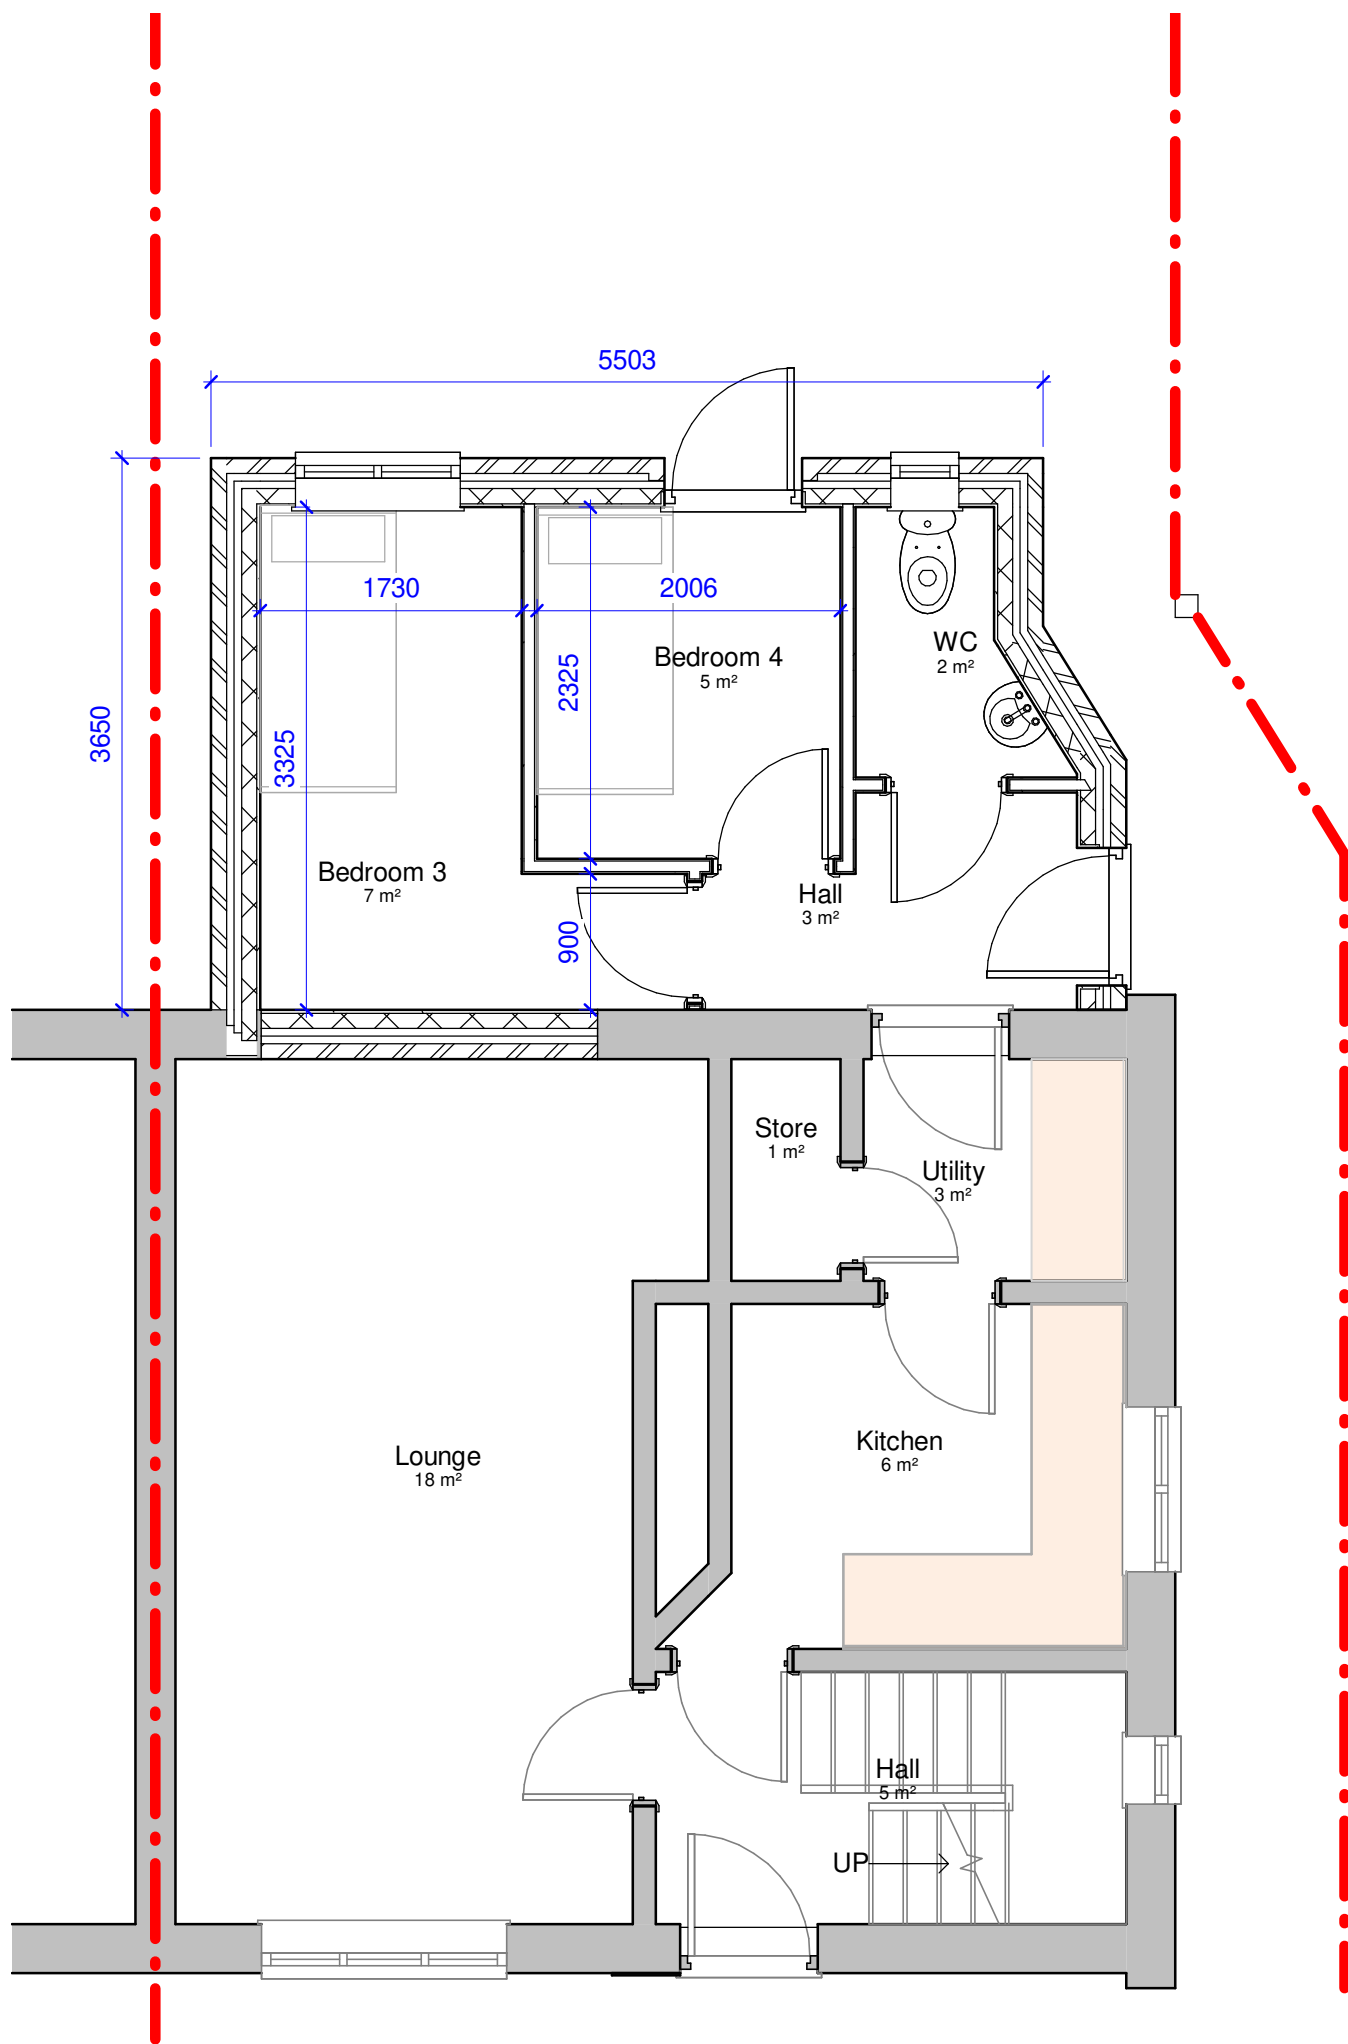

Proposed Ground Floor Plan
Scale 1 : 50

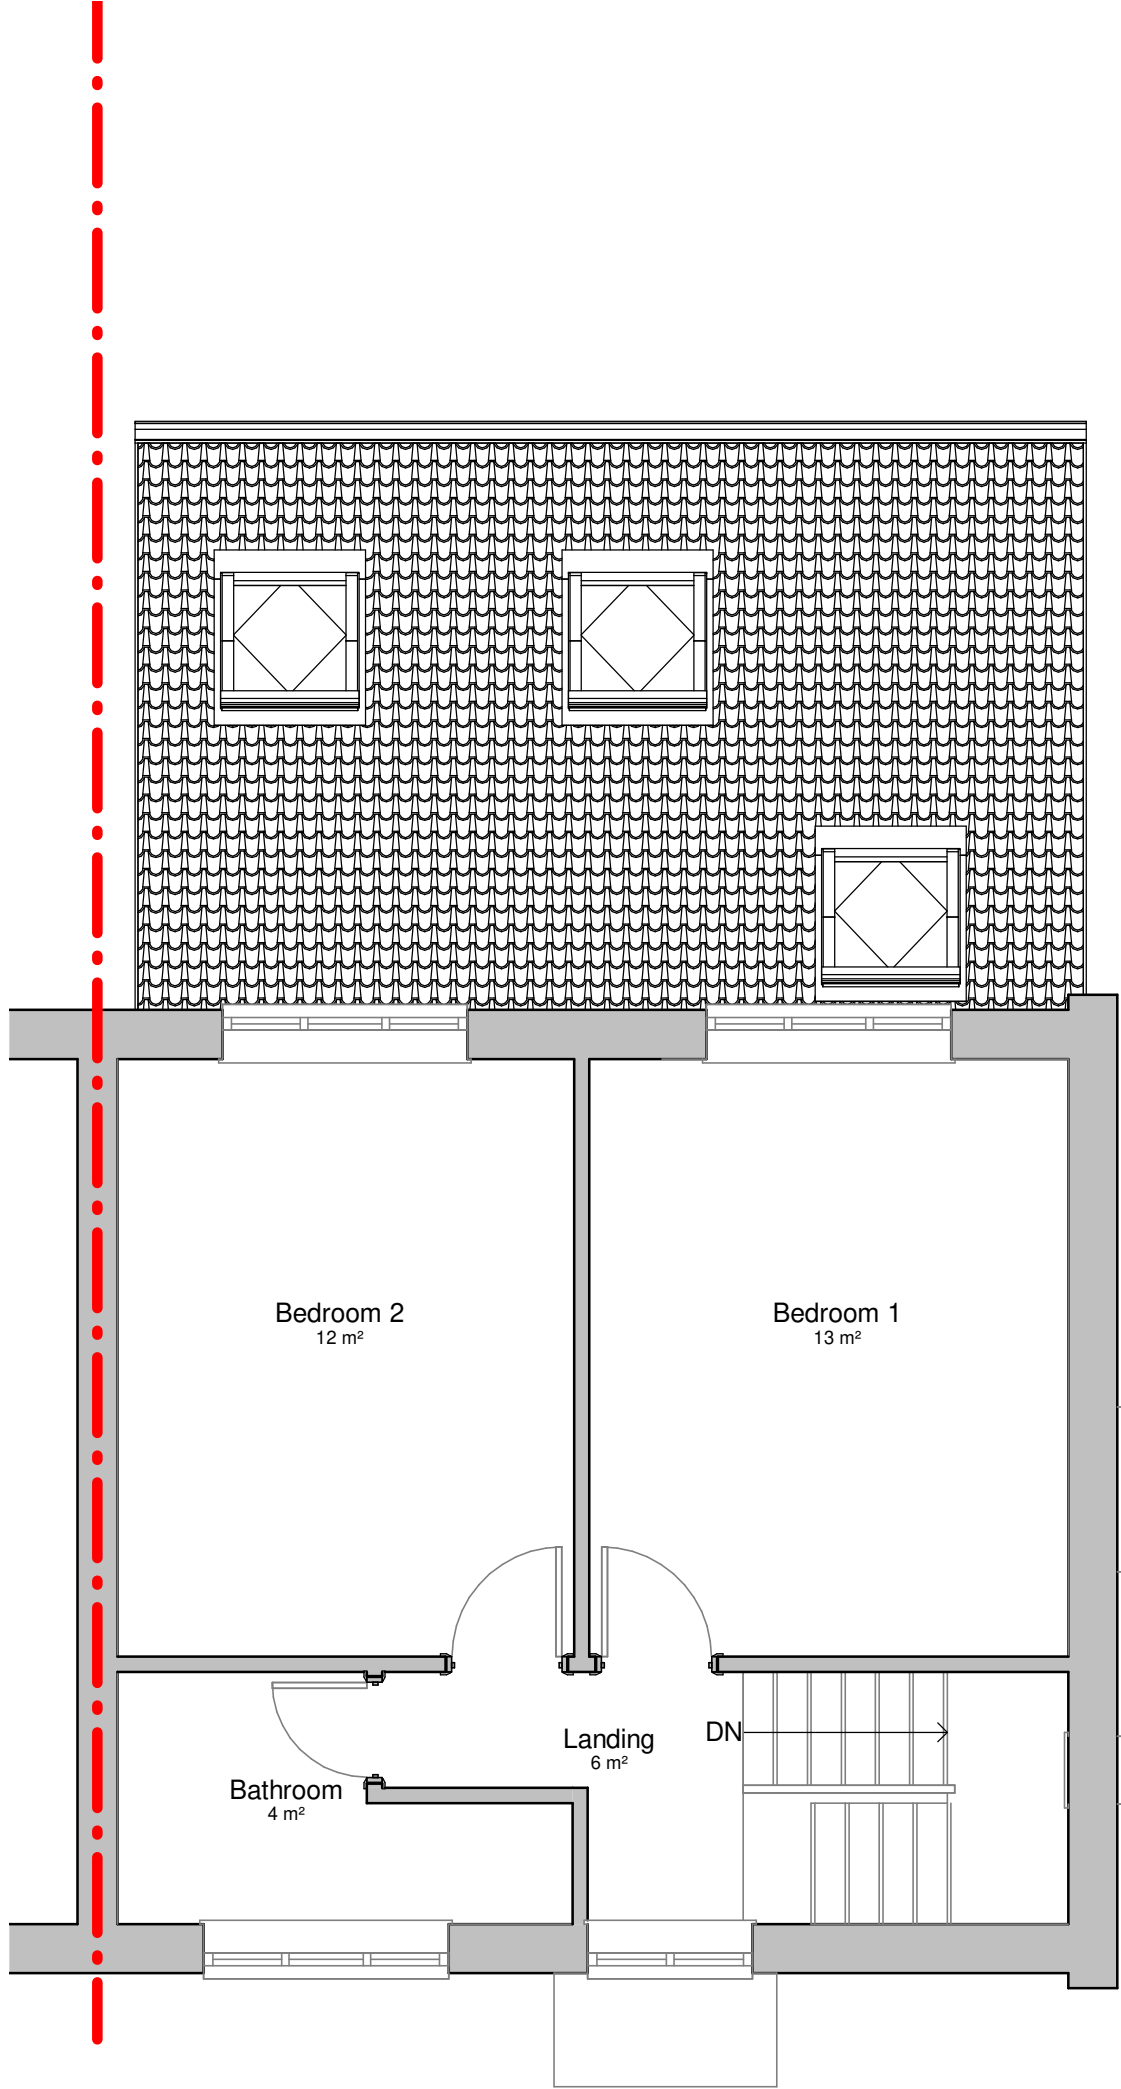

Proposed First Floor Plan
Scale 1 : 50

B	Amendments to scheme following comments from LPA.	TM	TM	01.02.22
A	Elevations removed from sheet	TM	TM	25.11.21
Rev	Description	by	Chk by	Date

Project: **Residential Extension**
4 Burnthorp Avenue, Blackley

Title: **Proposed Plans**

Client: **Mrs M Kusi**

Drawn By: **TM** Checked By: **TM** on **Nov 2021**

Original Size: **A1** Project Number: **TMA-1034**

Drawing Number: **B1-ZZ-DR-A-2000** REV **B**