



© Pride Road Copyright 2021. All rights reserved. This drawing must not be reproduced without permission. Do not scale from this drawing. All dimensions are in millimetres unless stated otherwise. Any discrepancies must be reported to the Architect. NB Contractor must check and confirm all dimensions on site prior to manufacture. Concept design drawings are not suitable for planning applications or building regulations applications. Client and Contractor are to ensure that any structural design has been approved by a Building Inspector and all works in general are to be approved by a Building Inspector.

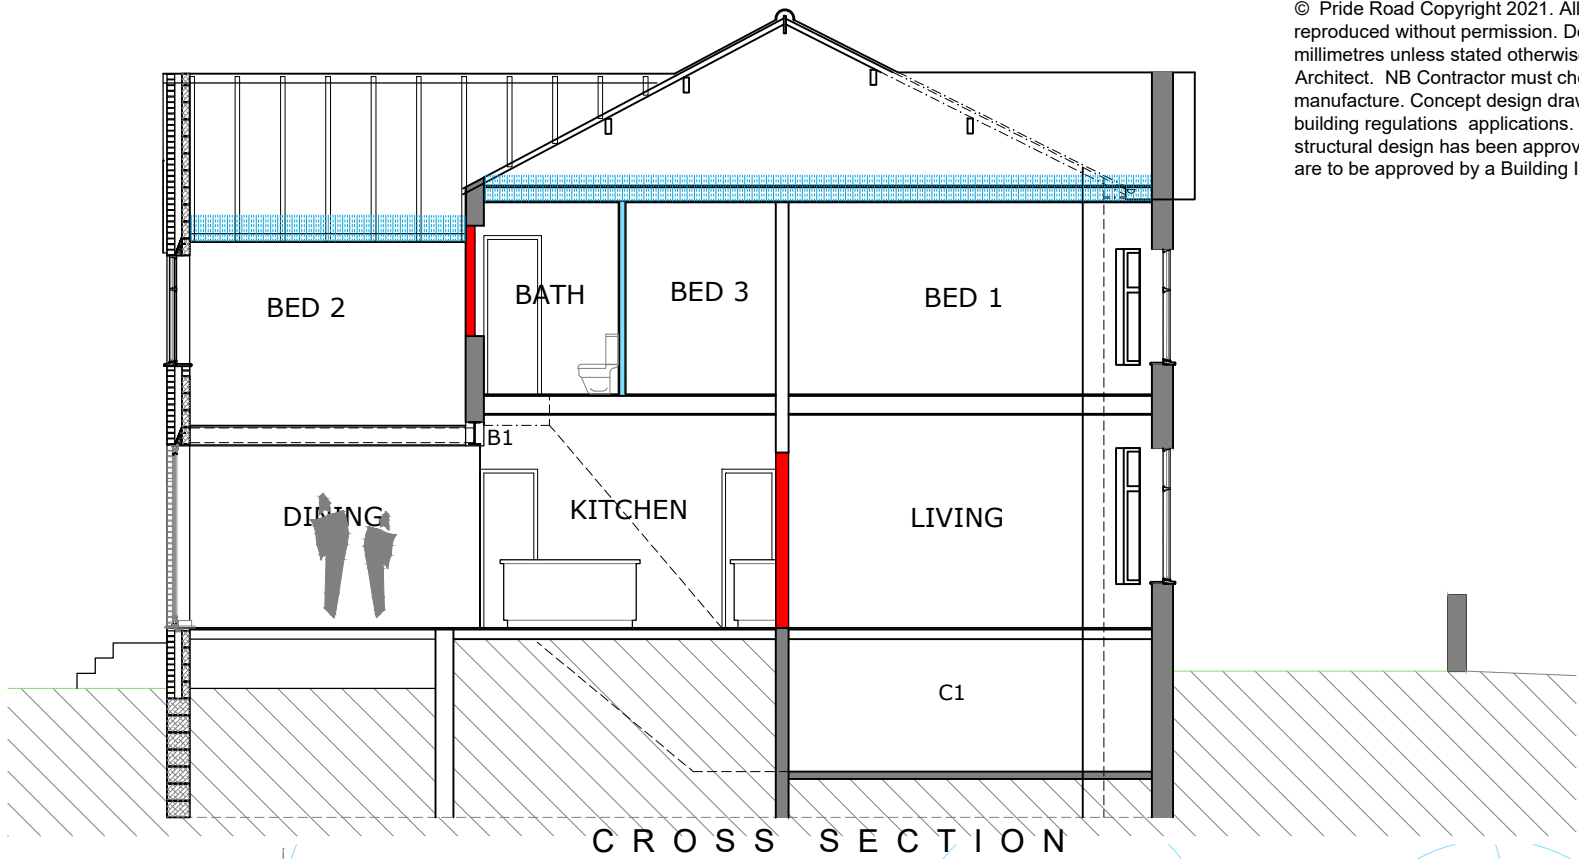


CROSS SECTION



NORTH ELEVATION

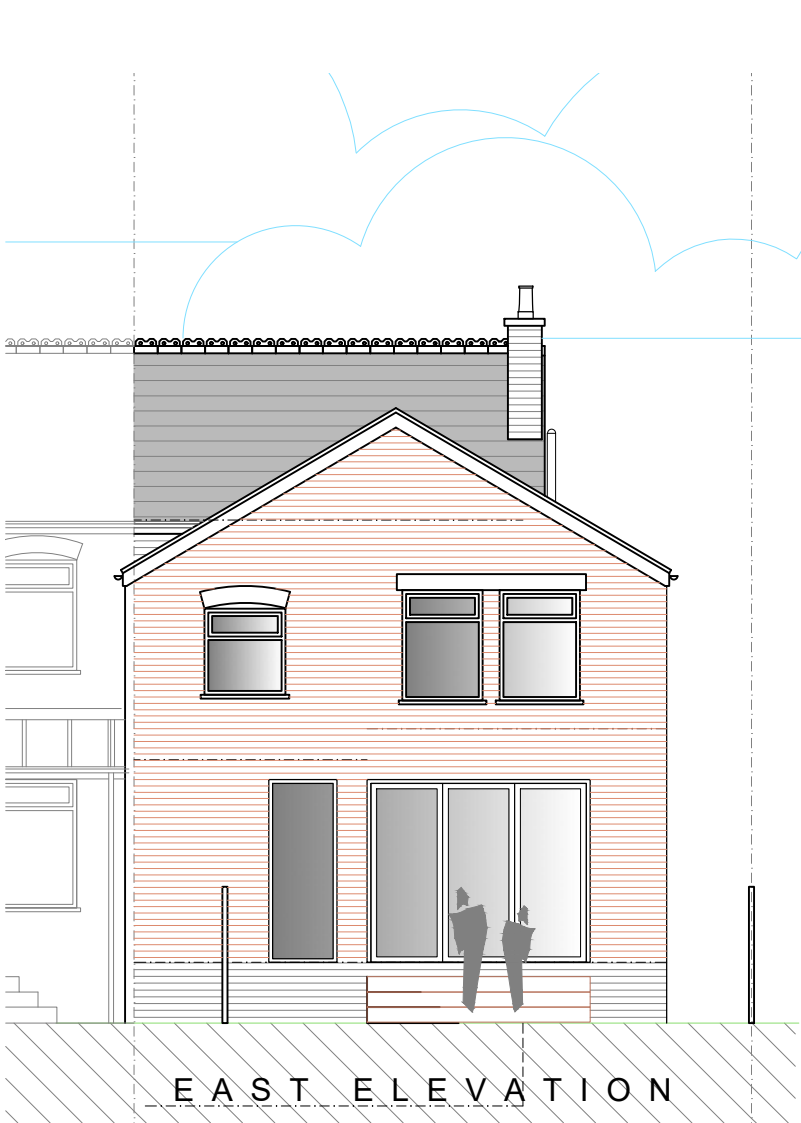

EAST ELEVATION

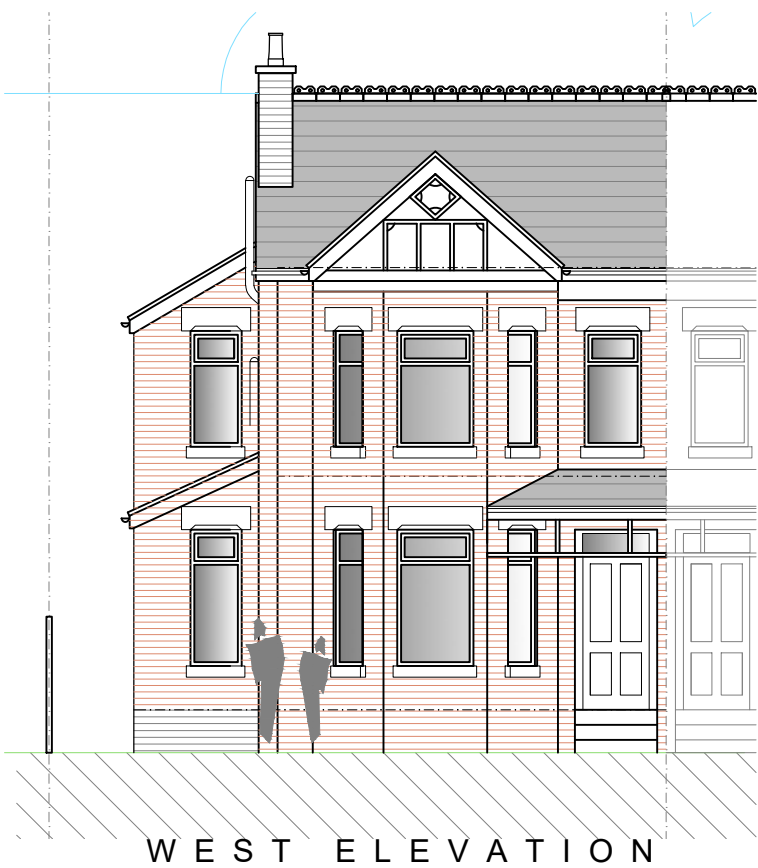

WEST ELEVATION

0 1 2 3
scale in M@A3

**PRIDE RD.** The architect your home deserves

www.prideroad.co.uk @lisaraynes 07989 744 336 lisa@prideroad.co.uk

Client: Mr and Mrs Cunnison				
Project: 7 Chapel Road Manchester M22 4JN				
Drawing: Proposed Elevations				
Scale @ A3 1:100	Date: 26.02.22	Drawn: BR	Job no: J1002	Drawing No. 11