


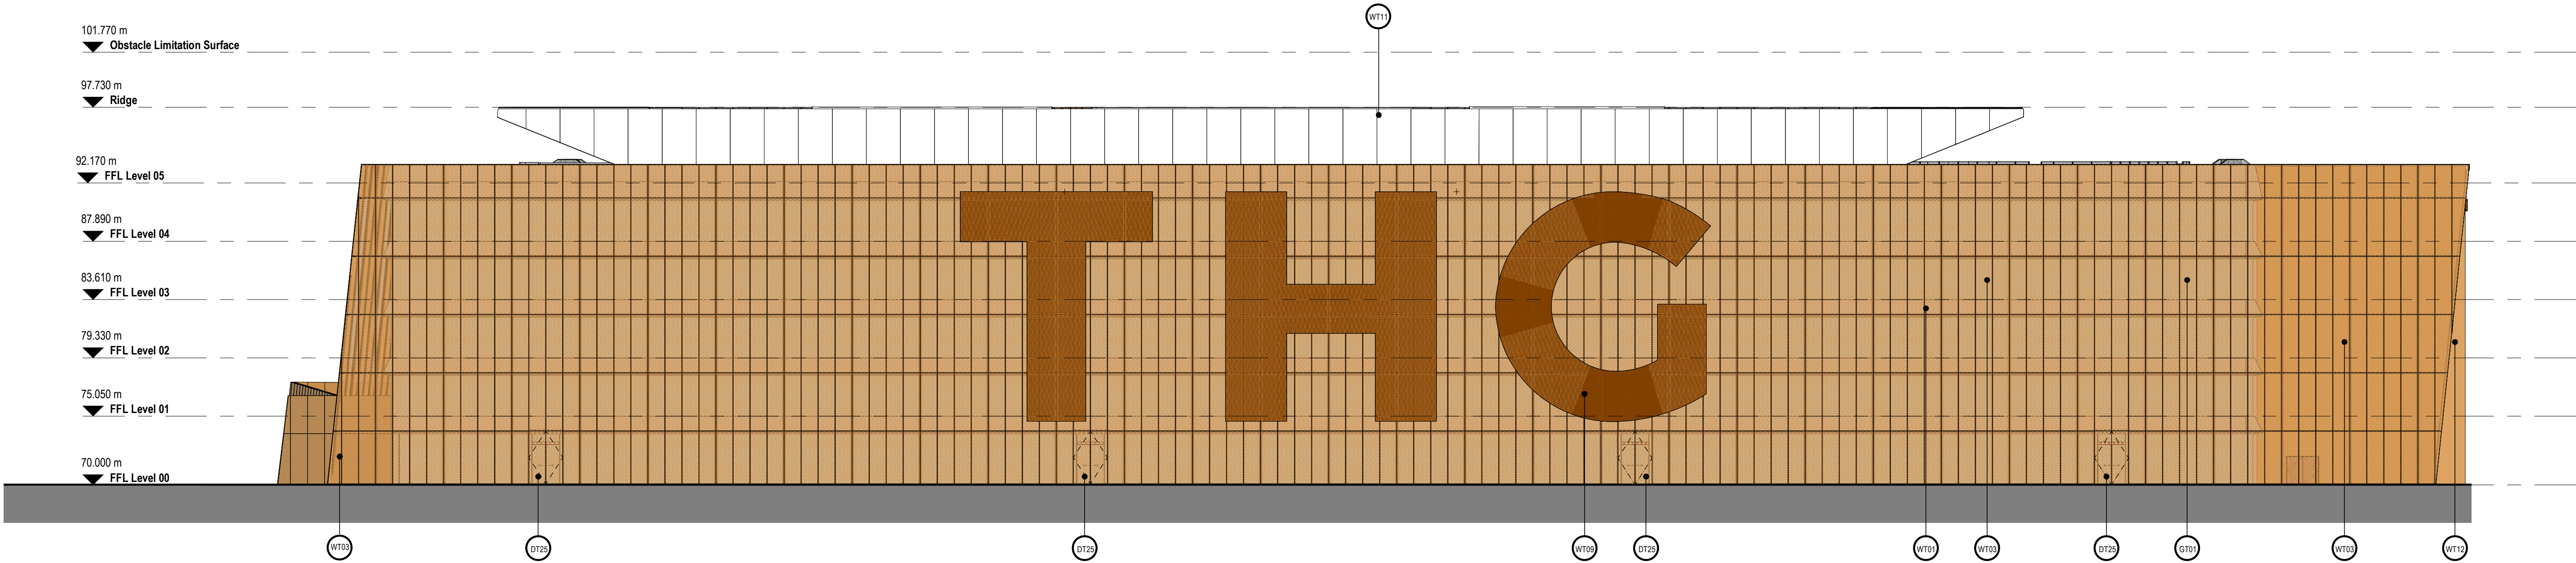

External Envelope Material Schedule			
External Wall System			
WT01	Anodised aluminium spandrel panel	WT02	Anodised aluminium parapet capping, RAL TBC
WT03	Anodised aluminium mesh	WT04	Support structure Finish to Match Mesh
WT05	Maintenance zone	WT06	Anodised aluminium Panel (RAL TBC)
WT07	Aluminium standing seam walls	WT08	Anodised aluminium sheet cladding panel
WT09	Branding	WT10	Anodised mesh panel
WT11	PV Panels	WT12	Non combustible fabric wrap
Roof System			
R101	not used	R102	Inverted hot melt roof
R103	not used	R104	Structural glass roof to floor voids below
R105	Aluminium standing seam roof		
Window/Glazing			
G101	Silicone pointed glazed curtain walling	G102	Silicone pointed glazed curtain walling stick system
Balcony walkway system			
B101	Concrete finish to walkway		
Door system			
D101	Revolving doors	D102	Sliding glazed door in curtain wall
D103	Double Glazed : Clear	D104	Sliding glazed door in curtain wall
D105	Top hinged powered door screen	D106	Sliding glazed door in curtain wall
D107	Not used	D108	Not used
D109	Not used	D110	Sliding glazed door in curtain walling
D111	Large format hydraulic opening door	D112	Hidden door in mesh screen
D113	Mesh clad solid door hidden in mesh facade		
Indicative zone of interface with Zone Phase 1A			

BUILDING DESIGN PARTNERSHIP SHALL HAVE NO RESPONSIBILITY FOR ANY USE MADE OF THIS DOCUMENT OTHER THAN FOR THAT WHICH IT WAS PREPARED AND ISSUED.


ALL DIMENSIONS SHOULD BE CHECKED ON SITE.

DO NOT SCALE FROM THIS DRAWING.

ANY DRAWING ERRORS OR DIVERGENCIES SHOULD BE BROUGHT TO THE ATTENTION OF BUILDING DESIGN PARTNERSHIP AT THE ADDRESS SHOWN BELOW.

DRAWINGS SHALL BE READ IN CONJUNCTION WITH THE FOLLOWING BEFORE WORK COMMENCES.

- THE CDM DESIGN ISSUES REGISTER
- THE BOP RISK SERIES OF DRAWINGS
- THE PROJECT CDM RISK REGISTER

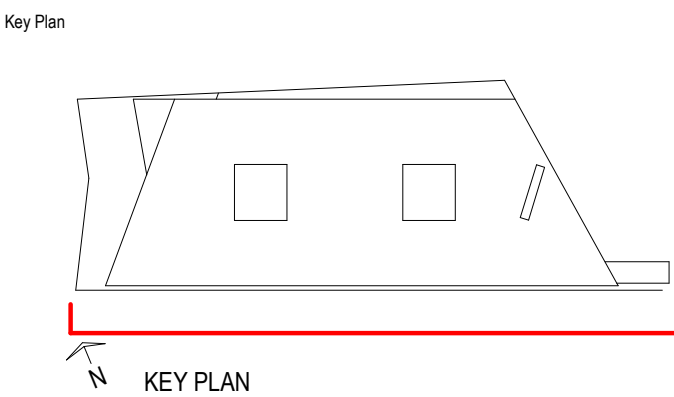

REVISION	DESCRIPTION	DRAWN	CHECKED	DATE	REVISION	DESCRIPTION	DRAWN	CHECKED	DATE
----------	-------------	-------	---------	------	----------	-------------	-------	---------	------

P04	FOR PLANNING	RB	JB	10/12/21
P03	FOR PLANNING	AB	JB	17/08/20
P02	General Update WIP	SMS	JB	26/06/18
P01	FIRST ISSUE	SMS	JB	06/06/18

11 Ducie Street
PO Box 85
Piccadilly Basin
Manchester
M60 3JA
United Kingdom

T +44 [0]161 828 2200
www.bdp.com

BDP.

PROJECT TITLE The HIVE			
BPP / BDP NUMBER P2007773		DRAWING Commercial In Confidence	
DRAWING TITLE GA Elevations South Elevation		SCALE As indicated	@ A1
DRAWING No. HIVE-BDP-01-00-DR-A-EF_70_30-0002		DATE FIRST ISSUED 06/06/18	REVISION P04