

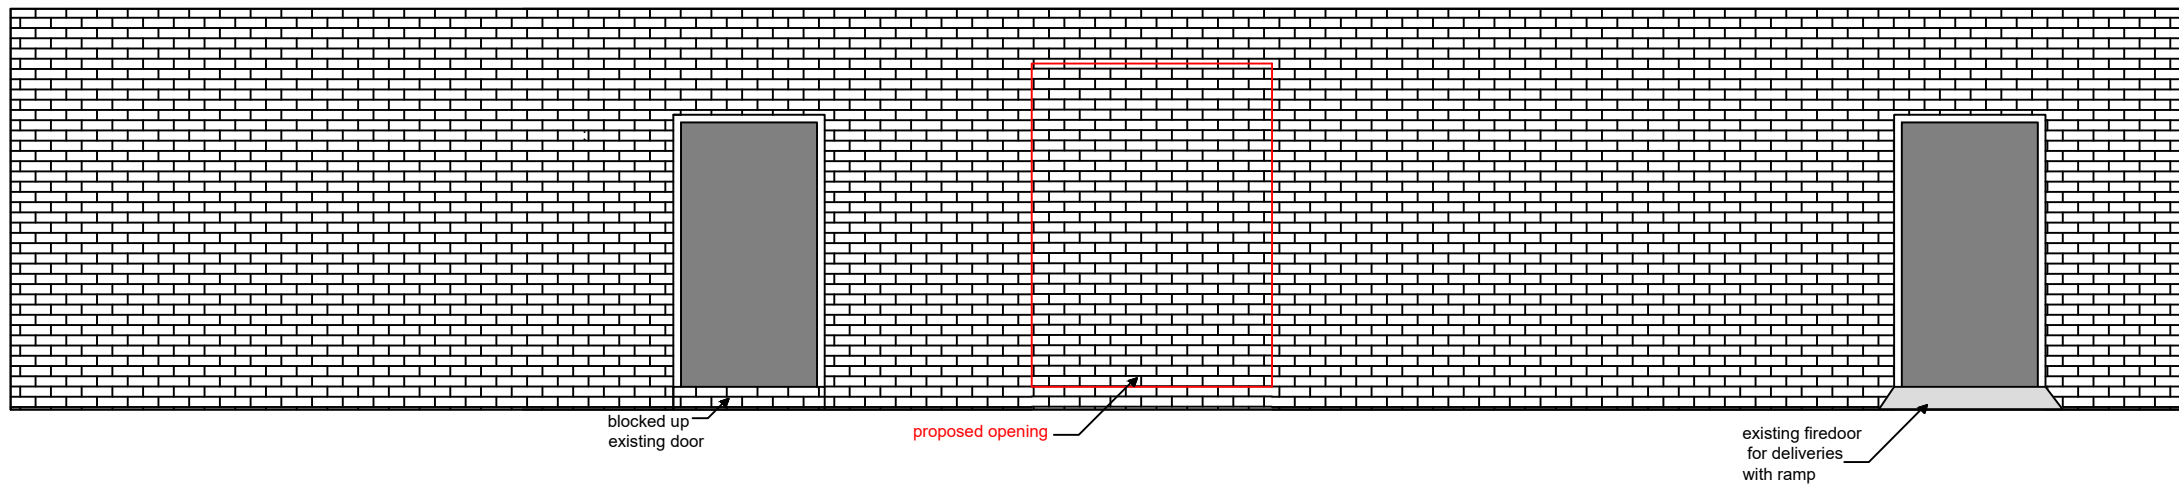



Existing Front elevation

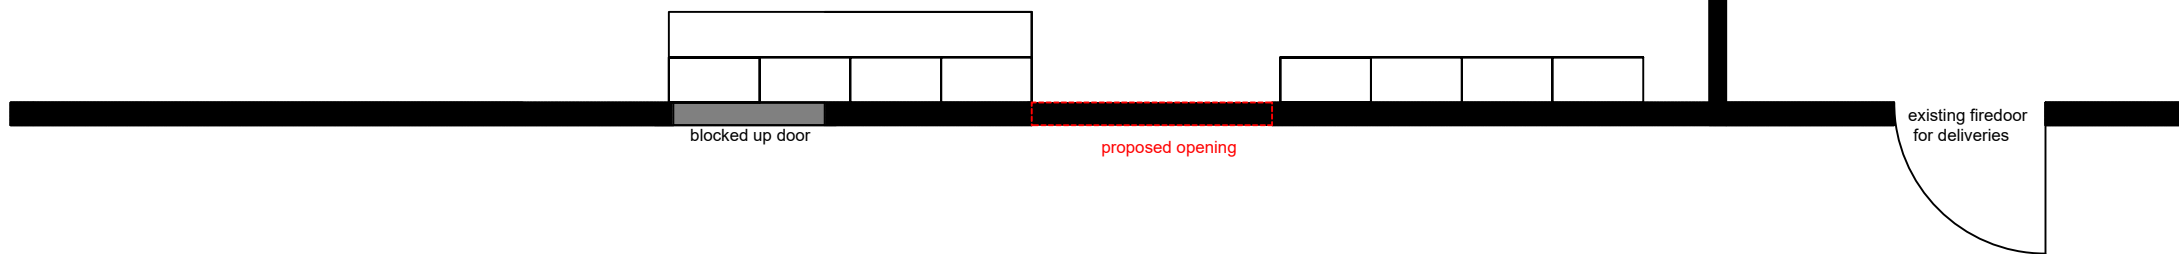

Scale Ruler in metres

 

Existing side elevation

 

Everest Pharmacy	
October 2021	
Scale 1:50 @ A3	
C.Burton	
Drawing 1	
Note: Any design work provided is chargeable if used by another third party	