


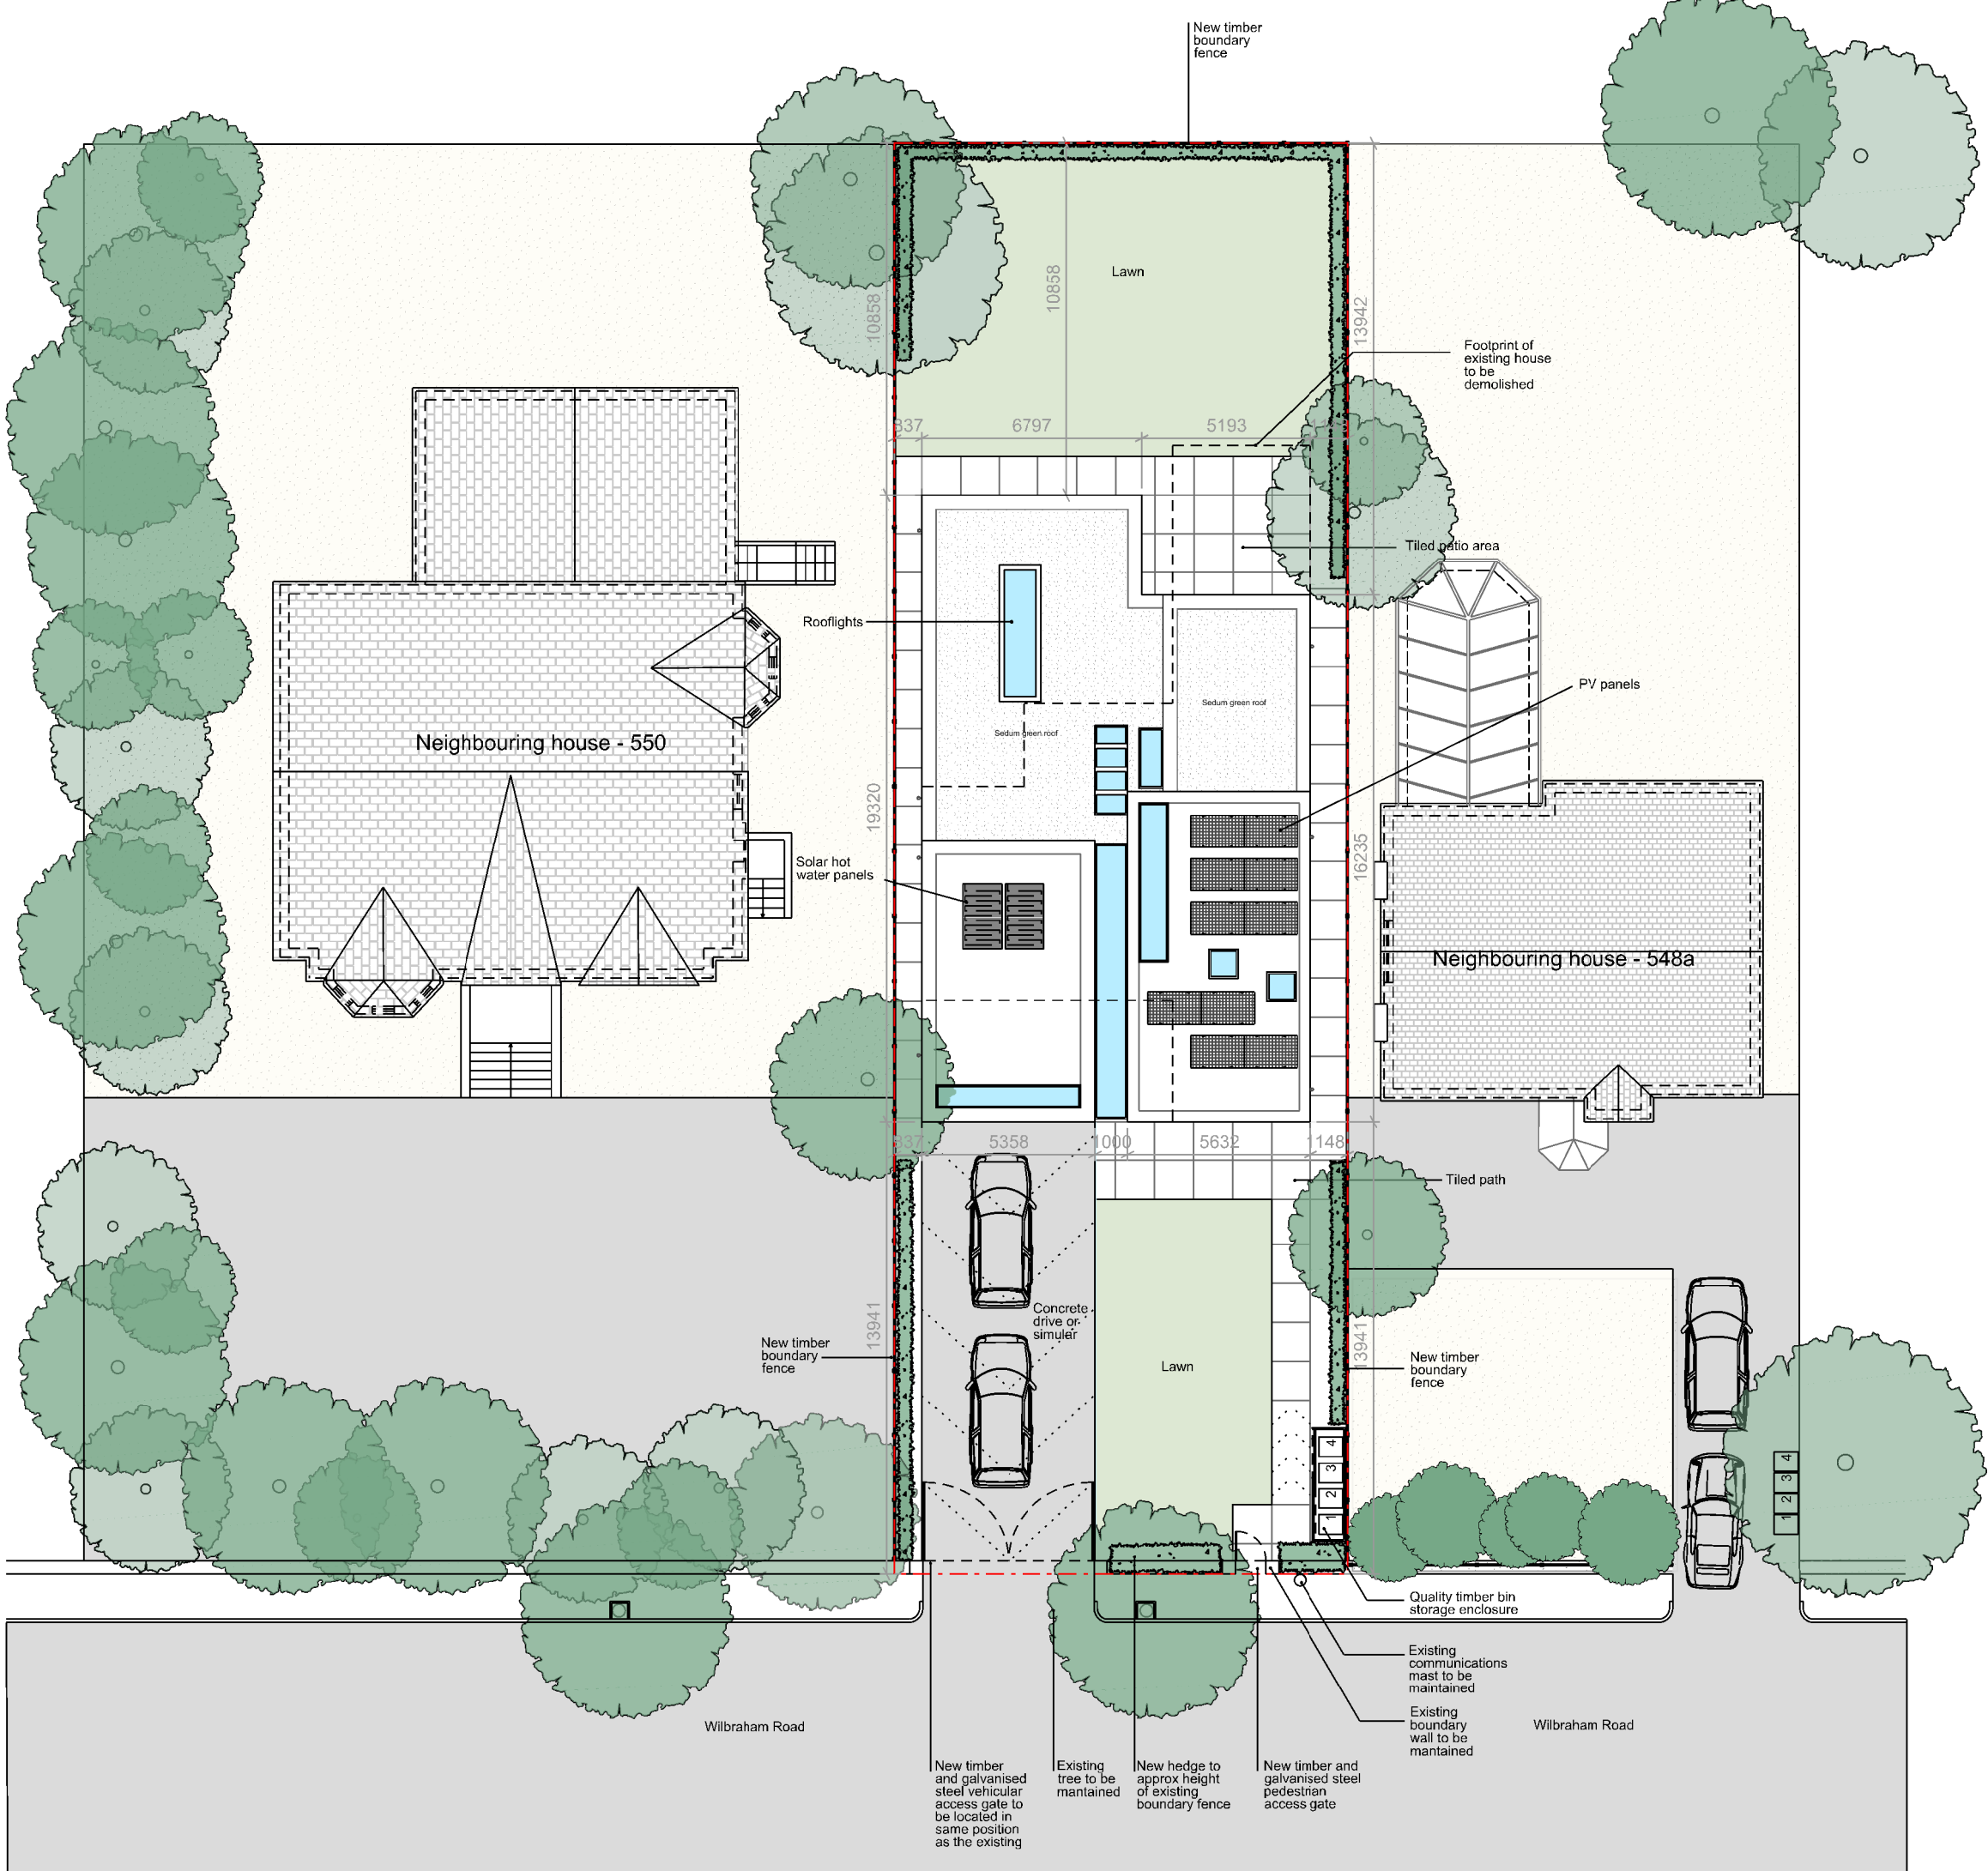


 


Proposed Site Plan

 

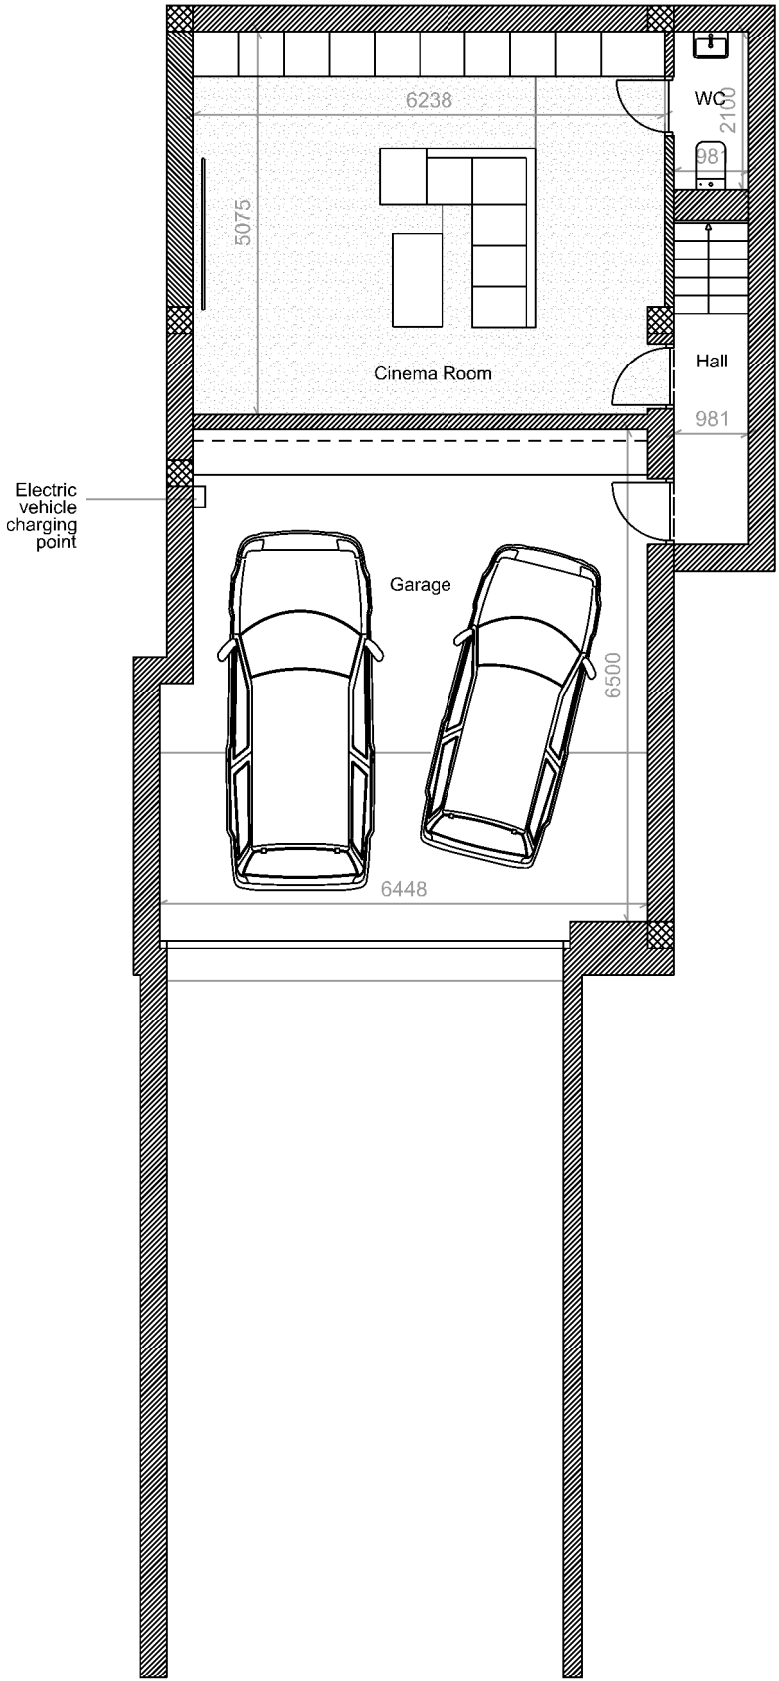

Proposed Basement Plan

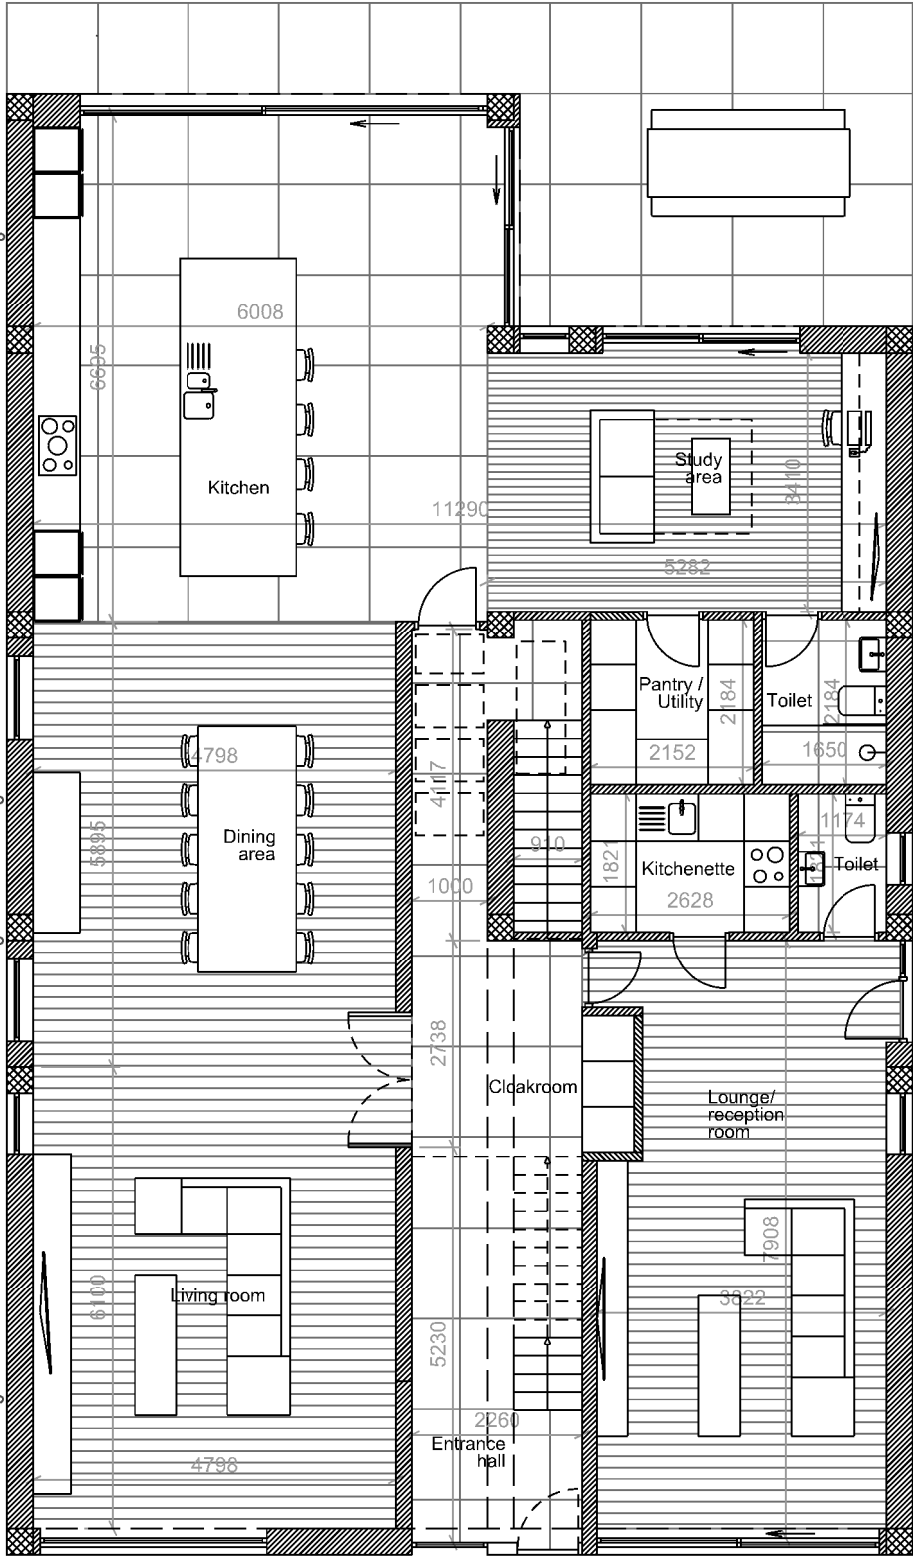

Job number
237


Drawing number
P.03GA.P001

Title
Proposed First Floor Plan

Scale
1:100 @ A3

Issue for

Date
07.02.22

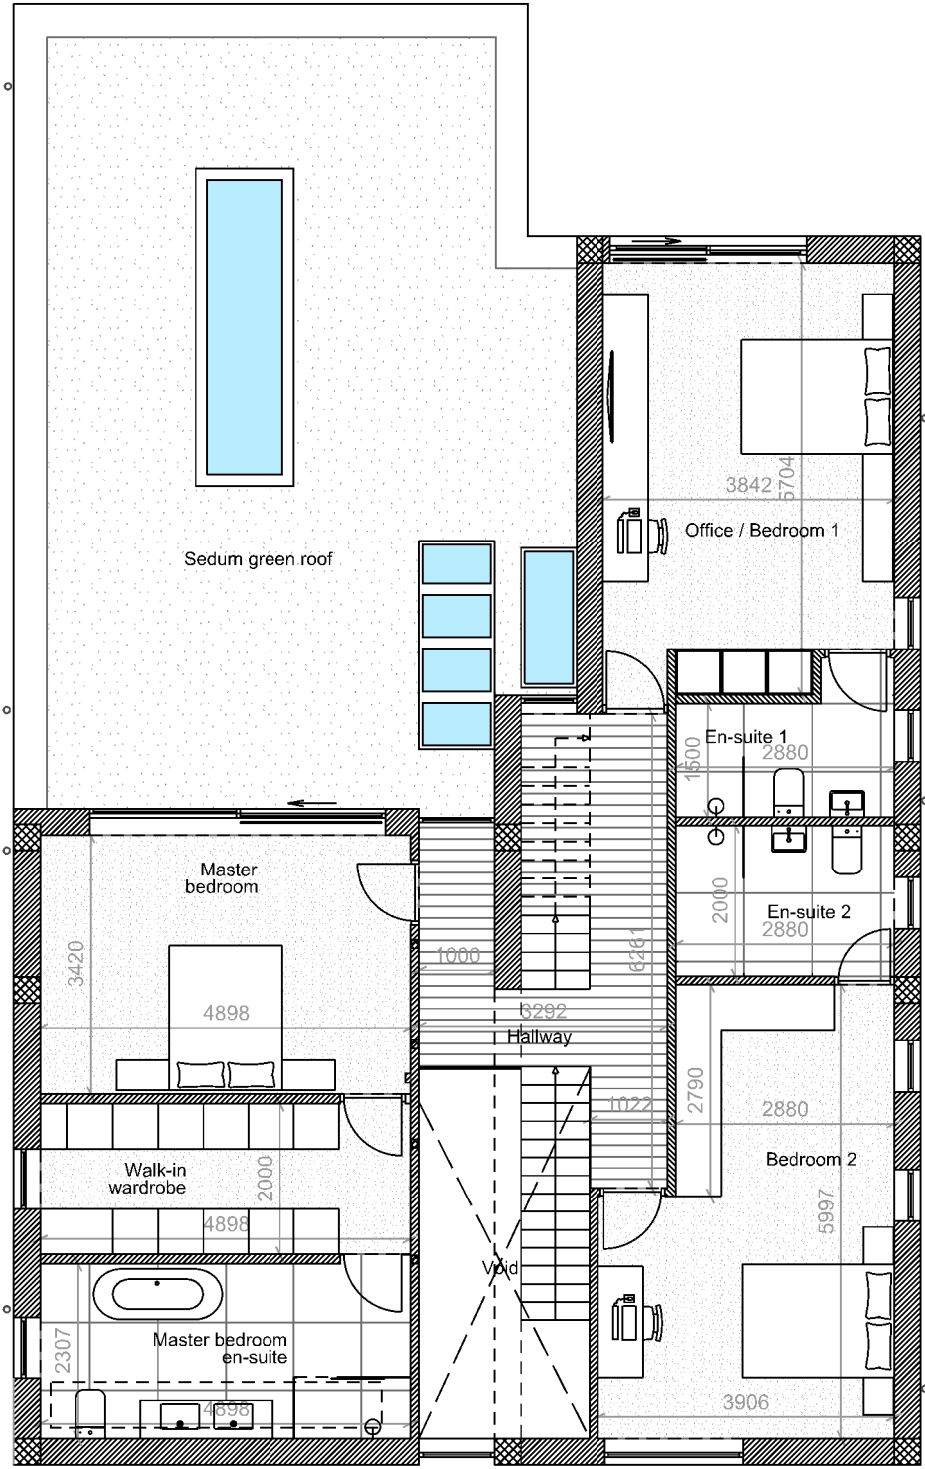

Proposed First Floor Plan

Job number
237


Drawing number
P.03GA.P002

Title
Proposed Second Floor Plan

Scale
1:100 @ A3

Issue for

Date
07.02.22

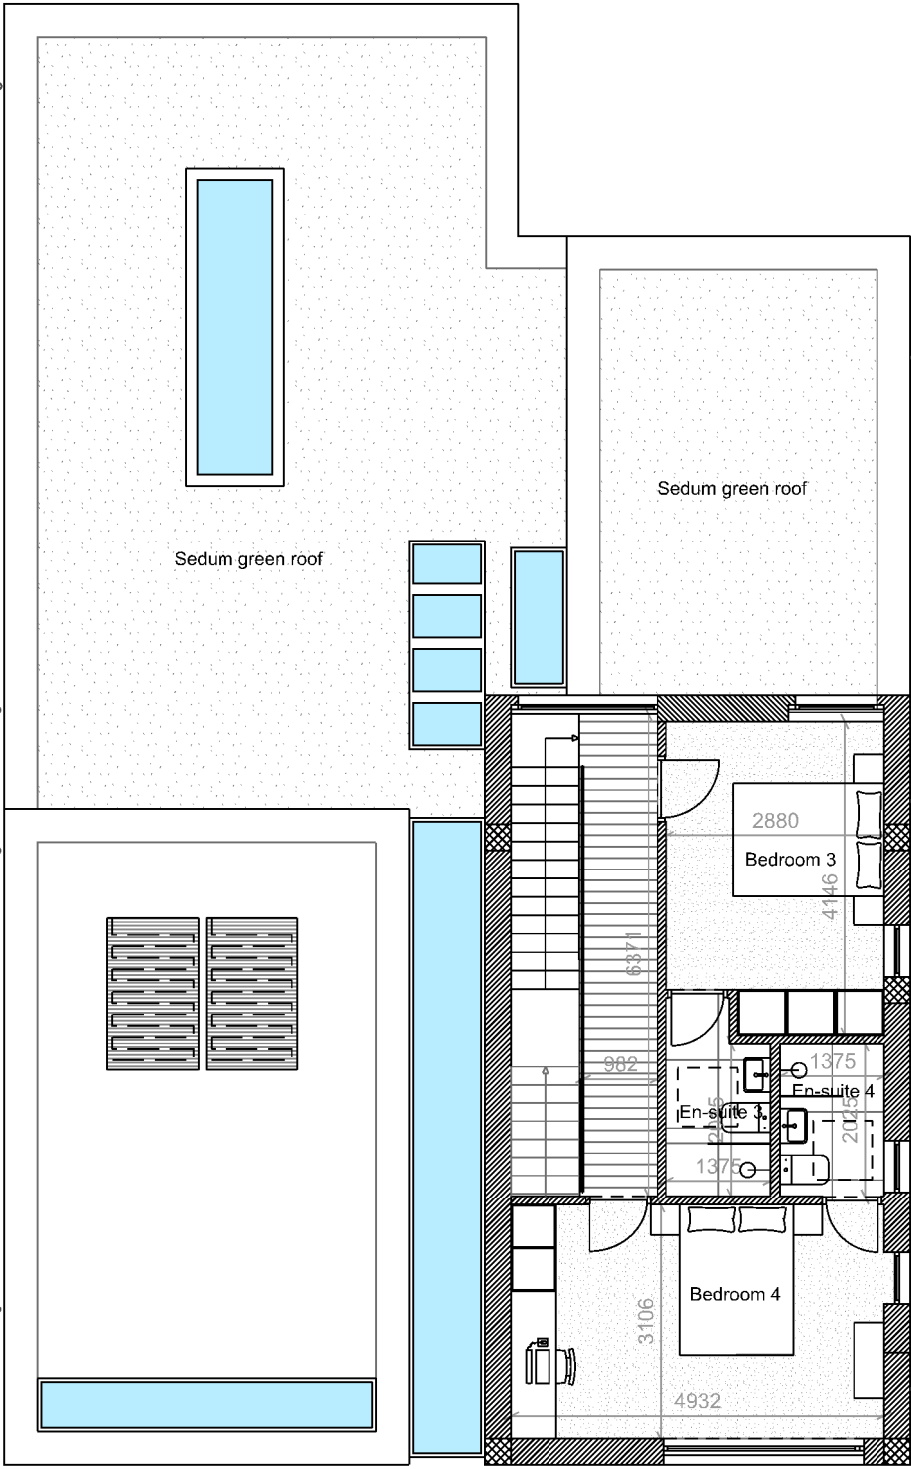


Rev/Date



Proposed Second Floor Plan


Do not scale
this design and drawing
is the copyright of
Andrew Wallace Architects
and Interior Designers and
may not be reproduced
in any form whatsoever
without his prior express
written consent

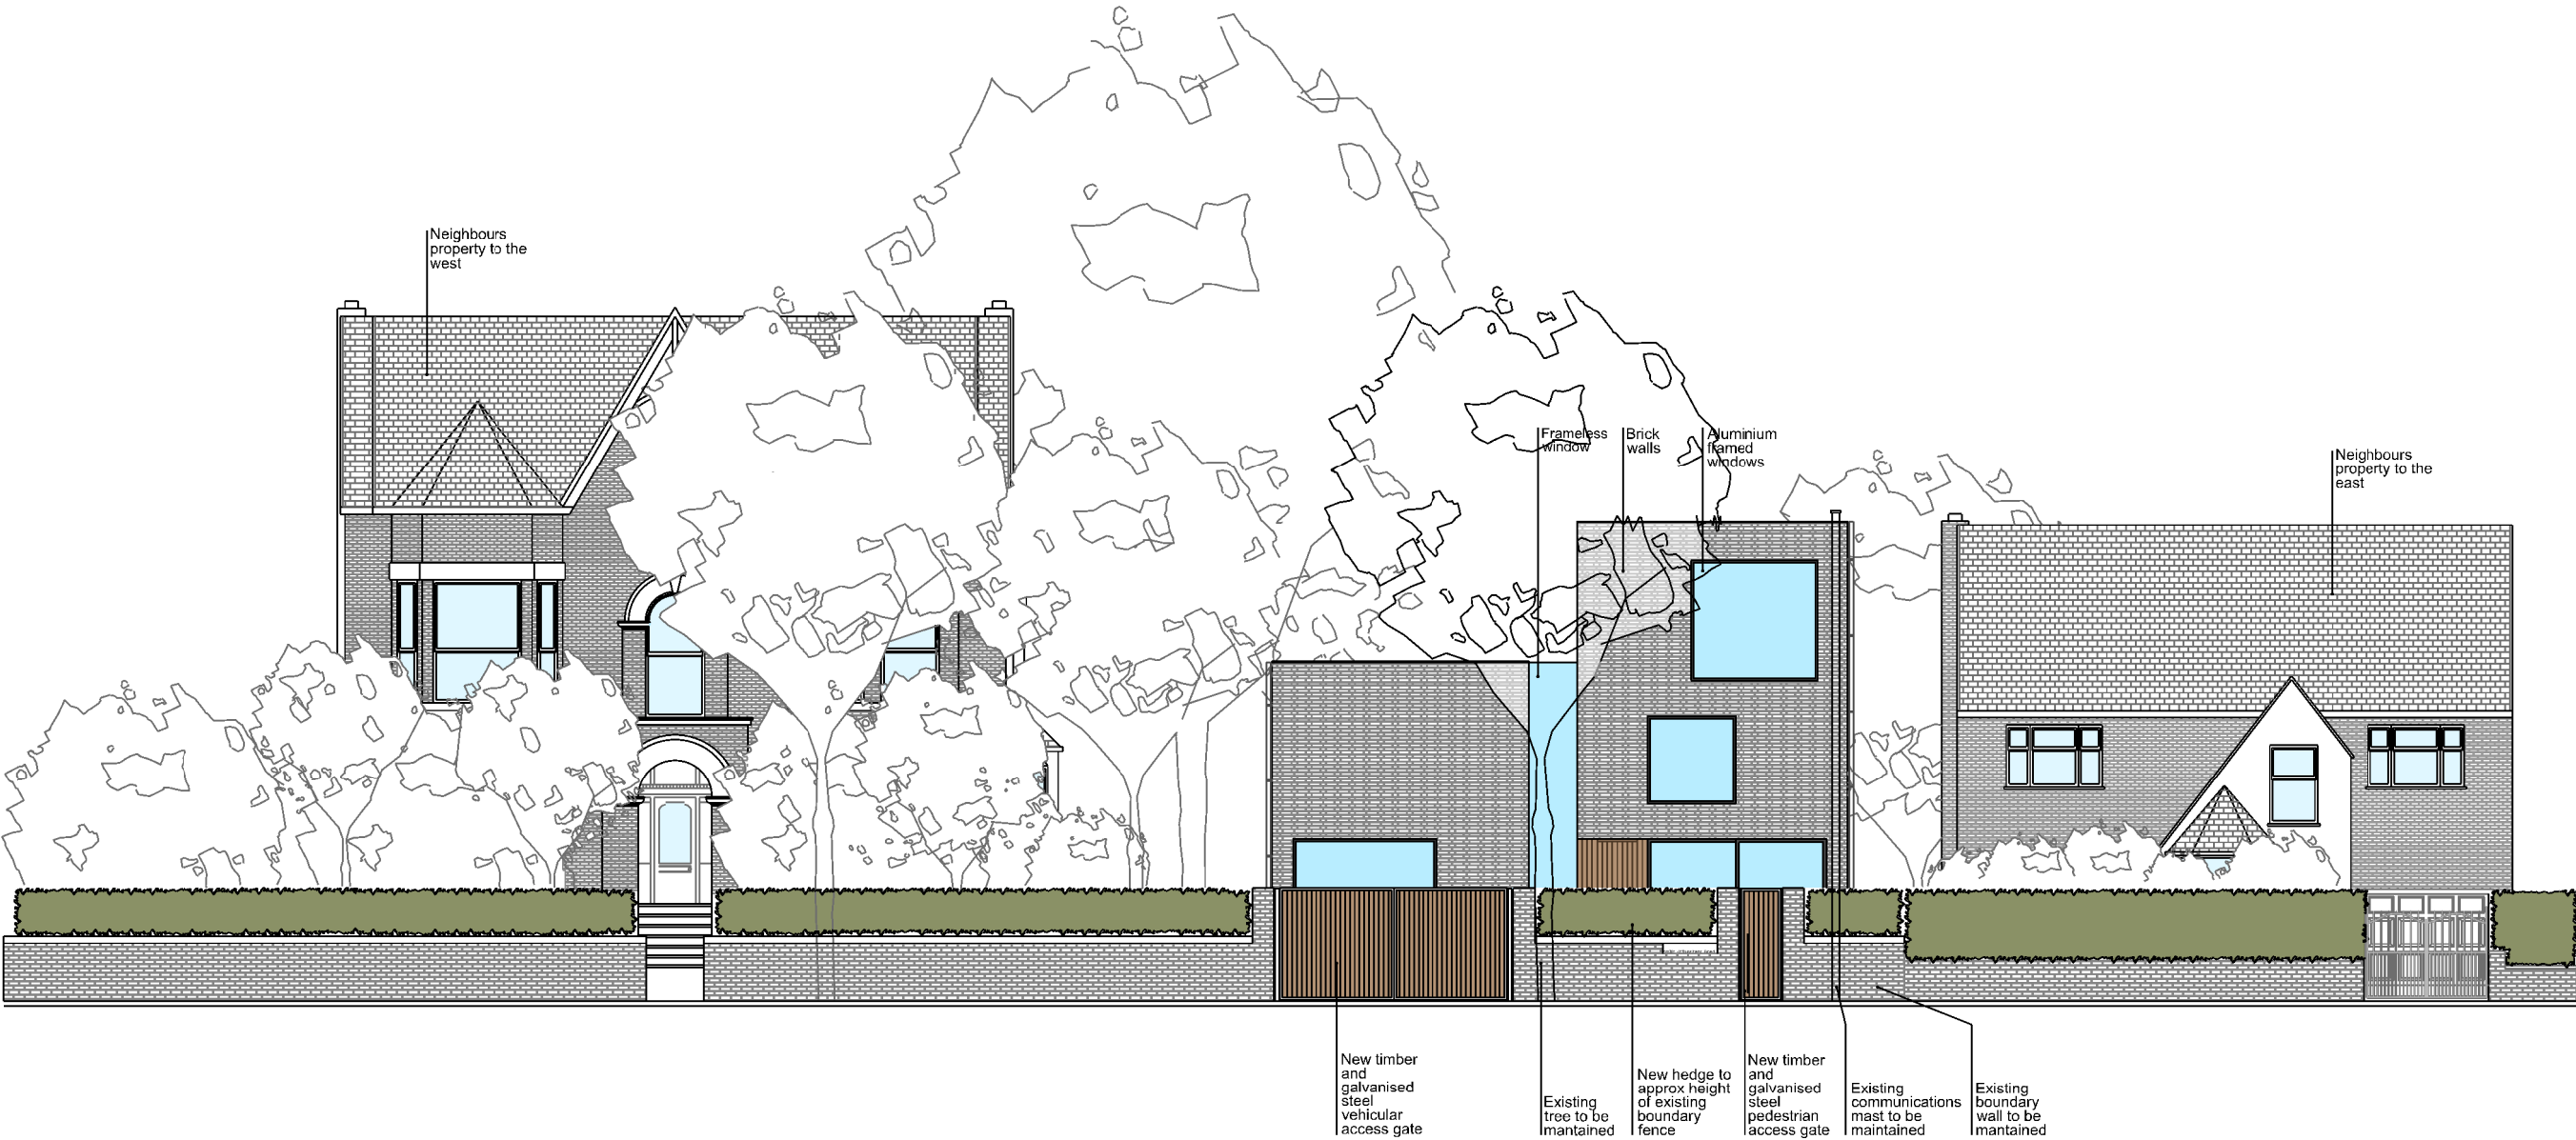


Rev/Date


Proposed South Elevation - street context



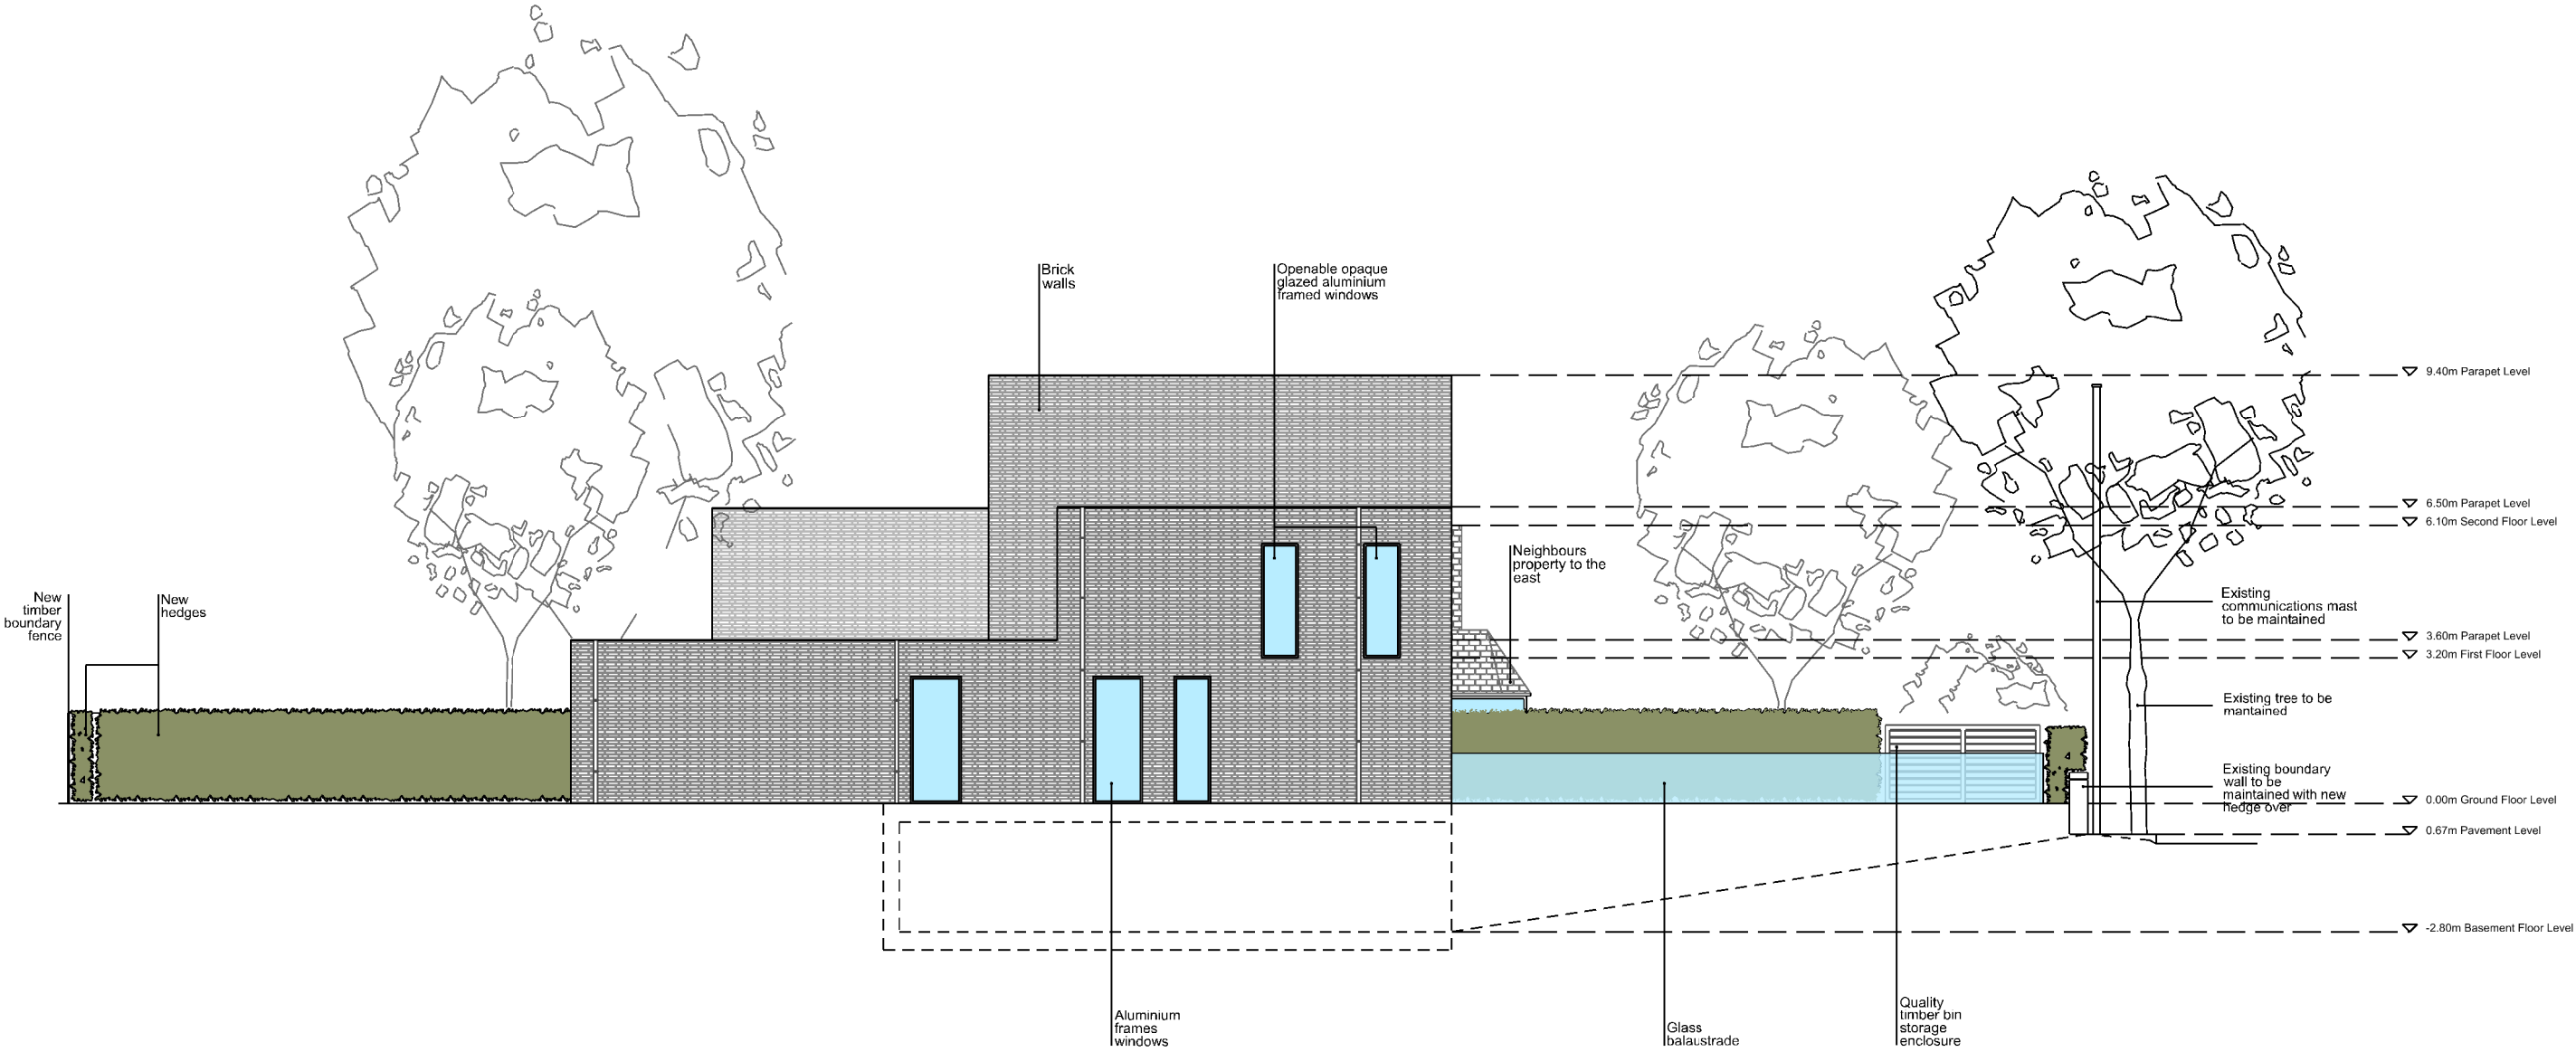

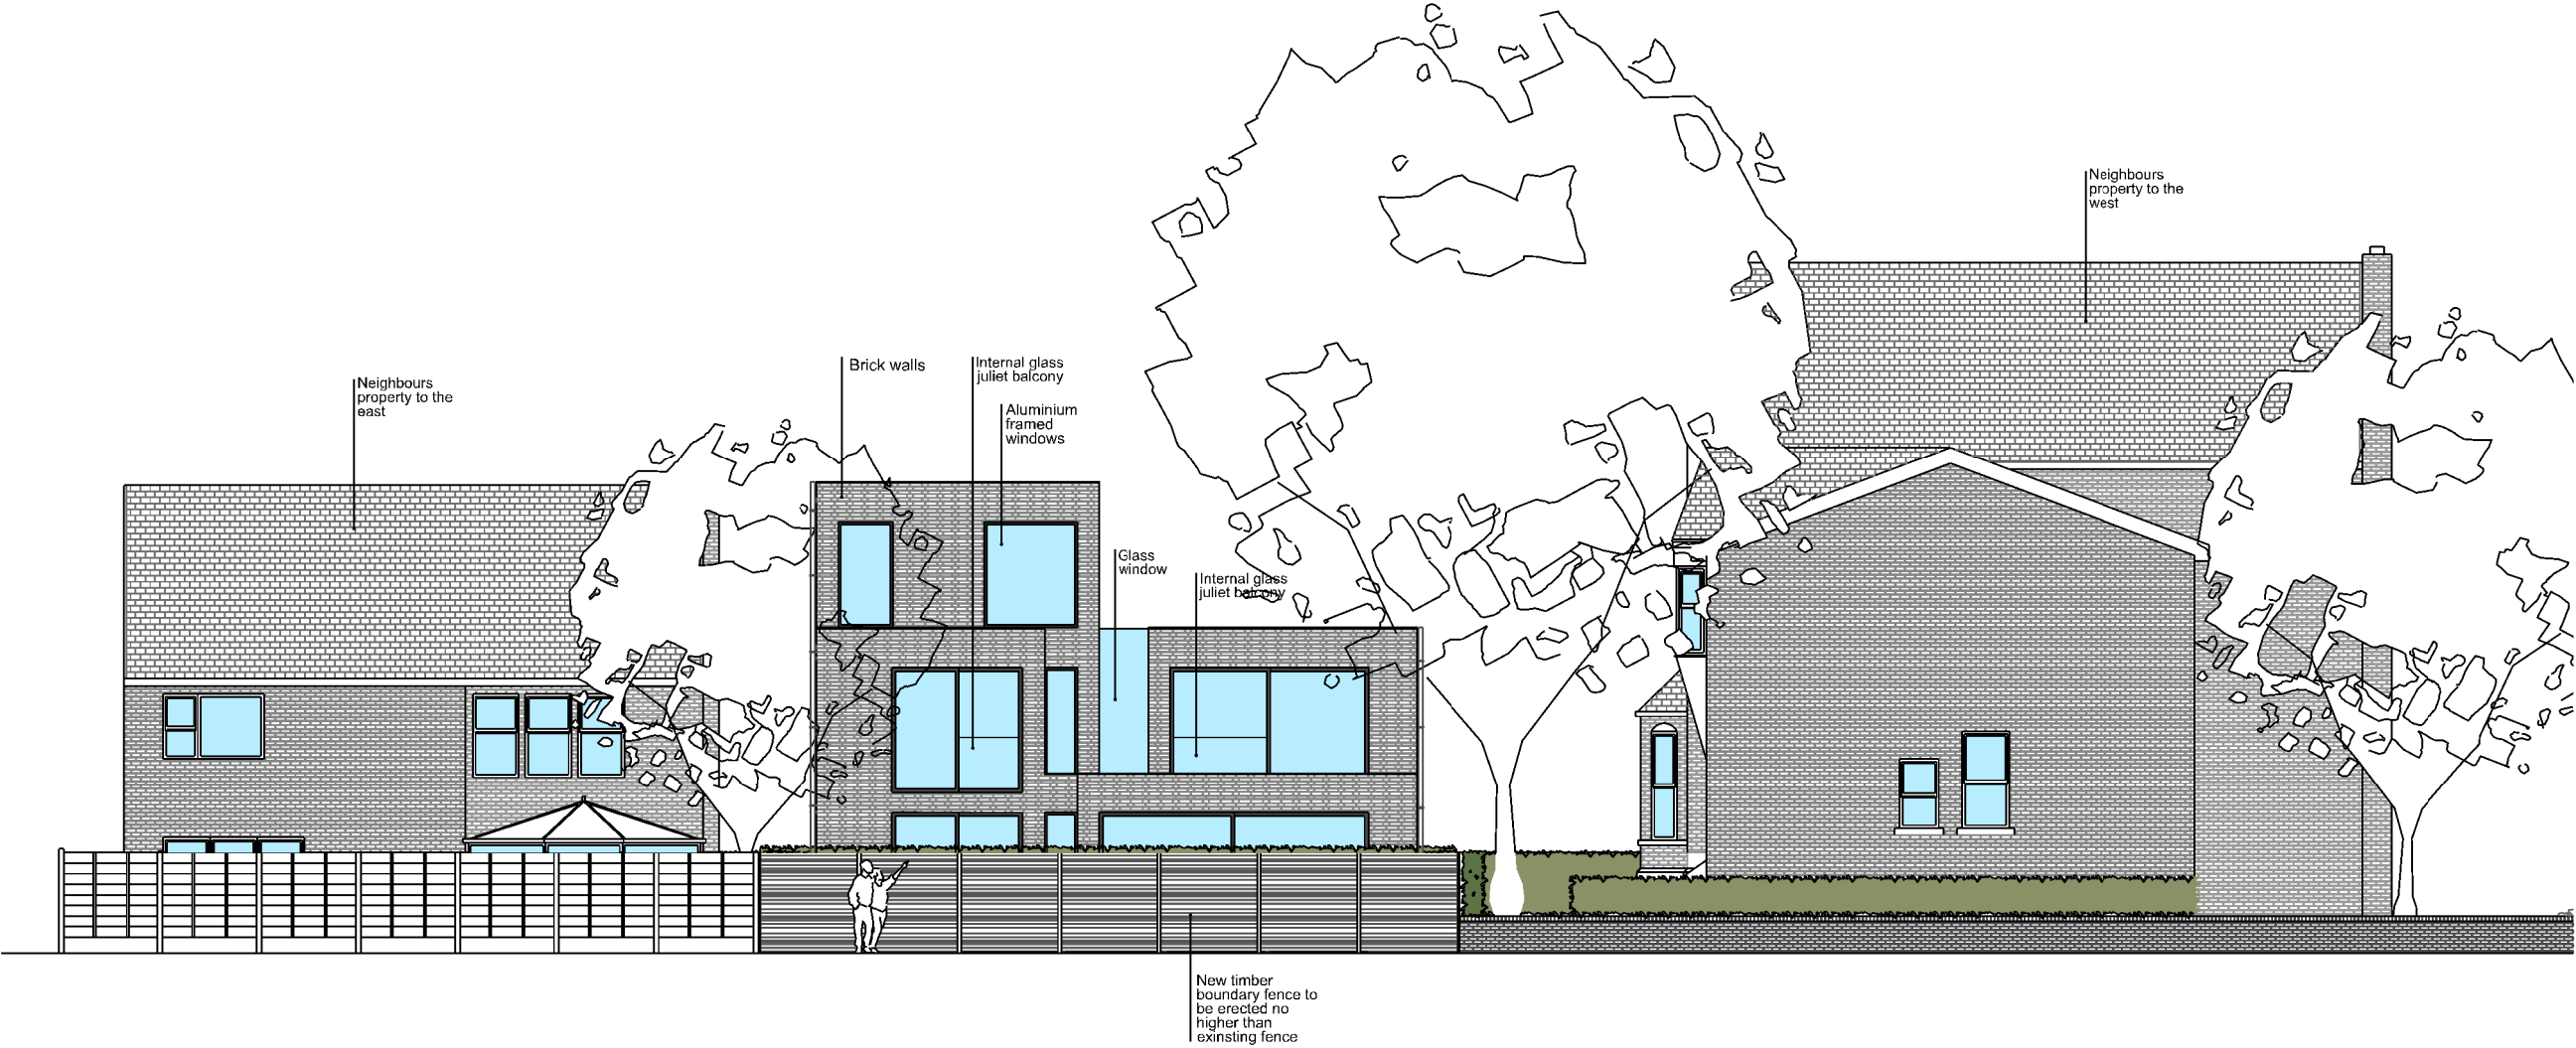

Proposed North Elevation - street context

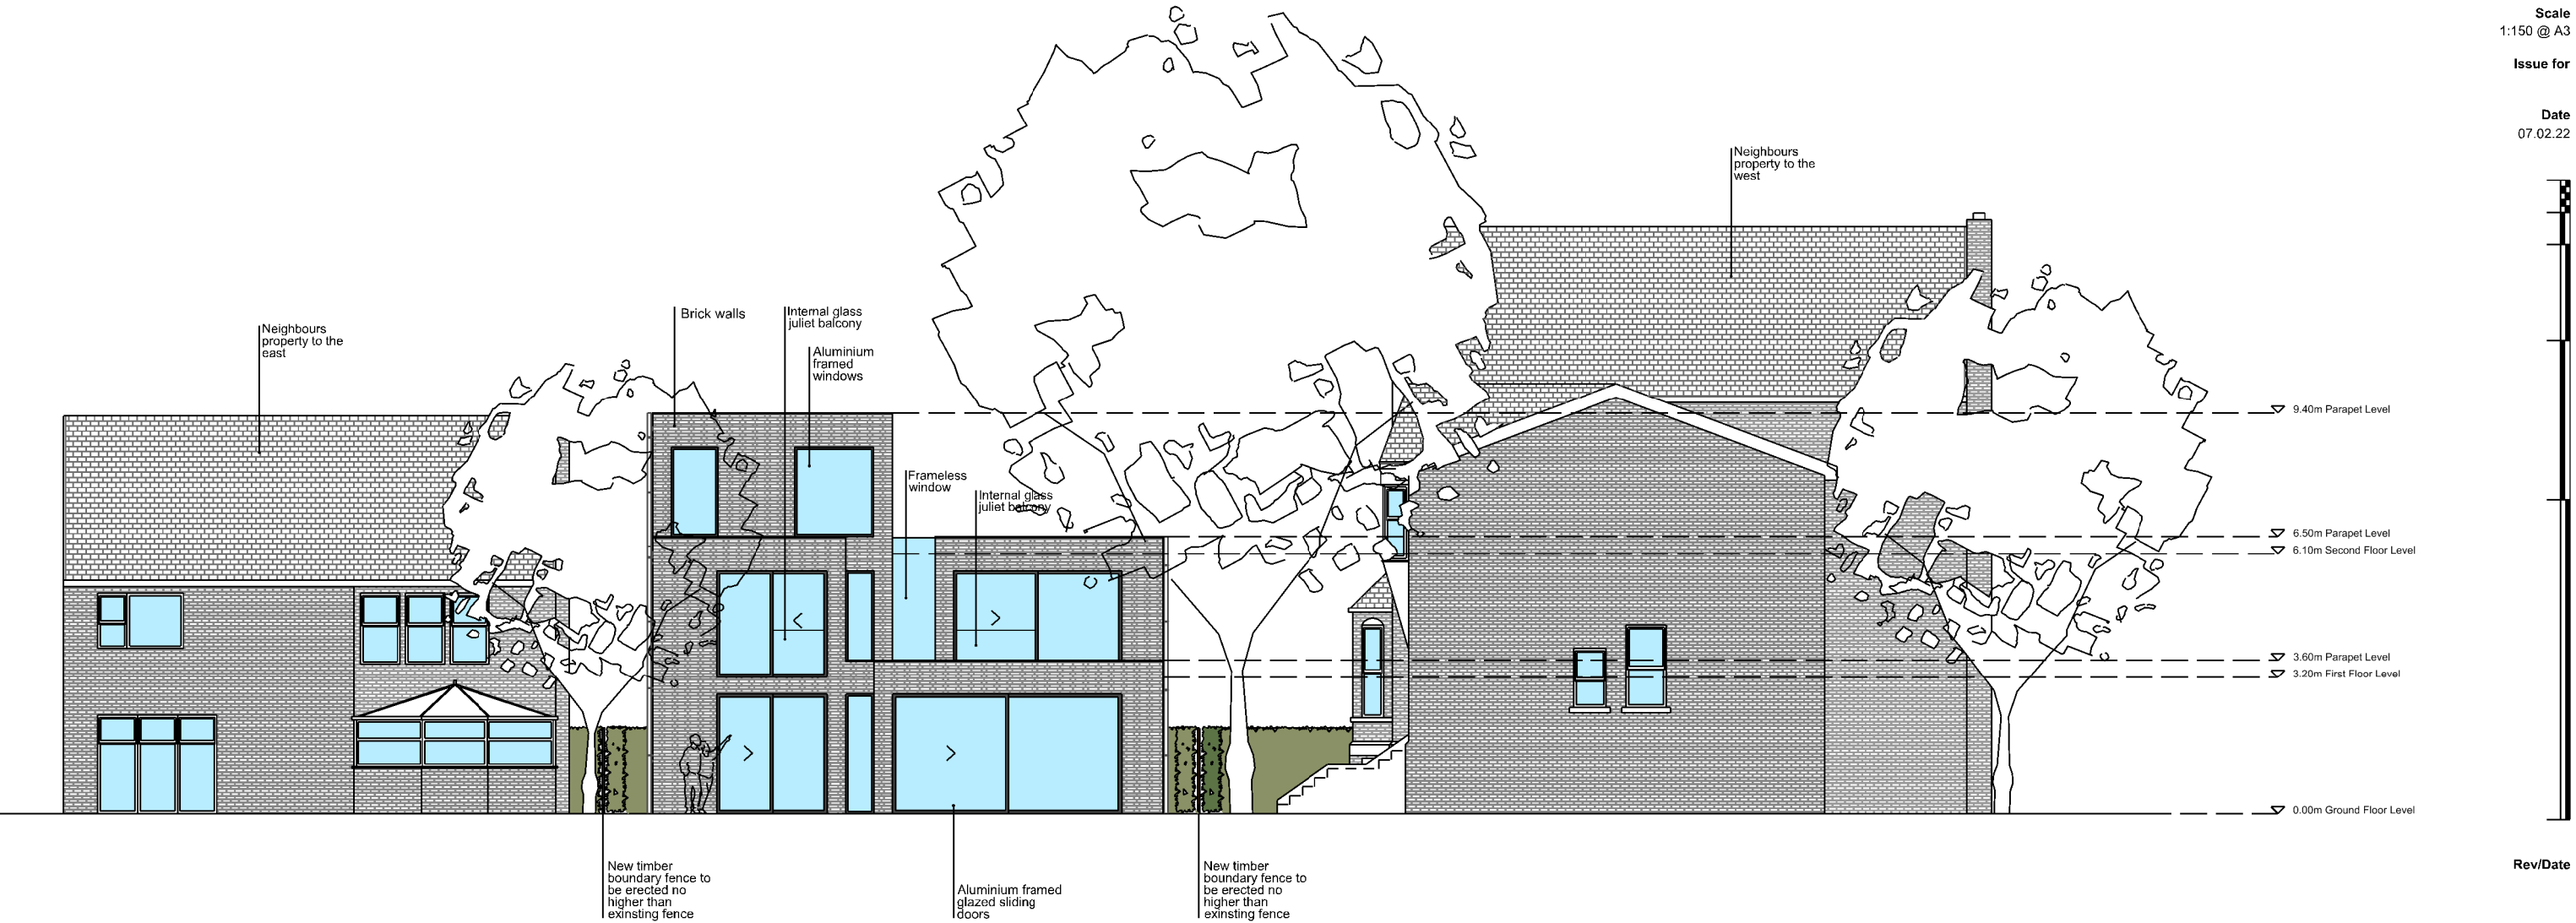

Proposed North Elevation



Proposed East Elevation