



SIDE ELEVATION
(scale 1:50)

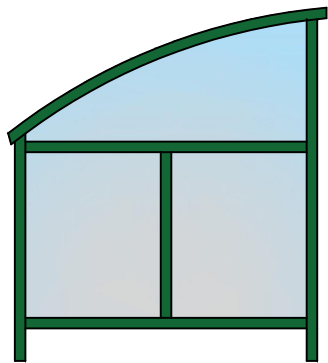

FRONT ELEVATION
(scale 1:50)



FLOOR PLAN
(scale 1:50)

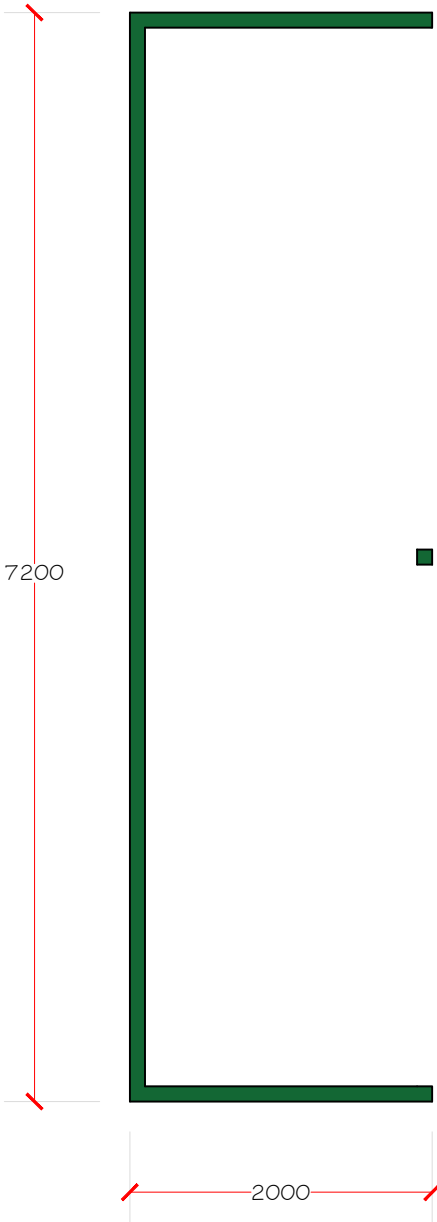

IMAGES of BIKE SHED
(n.t.s)

Notes			
Where dimensions are not given, drawings must not be scaled and the matter referred to Lambert Smith Hampton.			
In the event of any dimensional conflict between Lambert Smith Hampton Drawings, the matter must be referred to Lambert Smith Hampton for clarification.			
The Contractor must also refer to any separate Lambert Smith Hampton Specification to be read in conjunction with this drawing.			
This Drawing is only for the use identified. Do not build from this drawing unless marked 'For Construction'.			
Revisions			
Lambert Smith Hampton Newcastle Building Consultancy Suite One, Second Floor St Anns Quay Newcastle upon Tyne, NE1 3BD Telephone: 0191 232 6291 www.lsh.co.uk			
Client			
Siemens			
Project			
Bin and Bike Store Relocation			
Drawing			
Bike Store Details			
Job No.		DWG No.	
CBN 3211		004	
Scale	Date	Drawn	Checked
A3@1:50	Feb' 22	JB	DM