



Appendix B Existing Site and Proposed Plans



1 Location Plan
1 : 1250

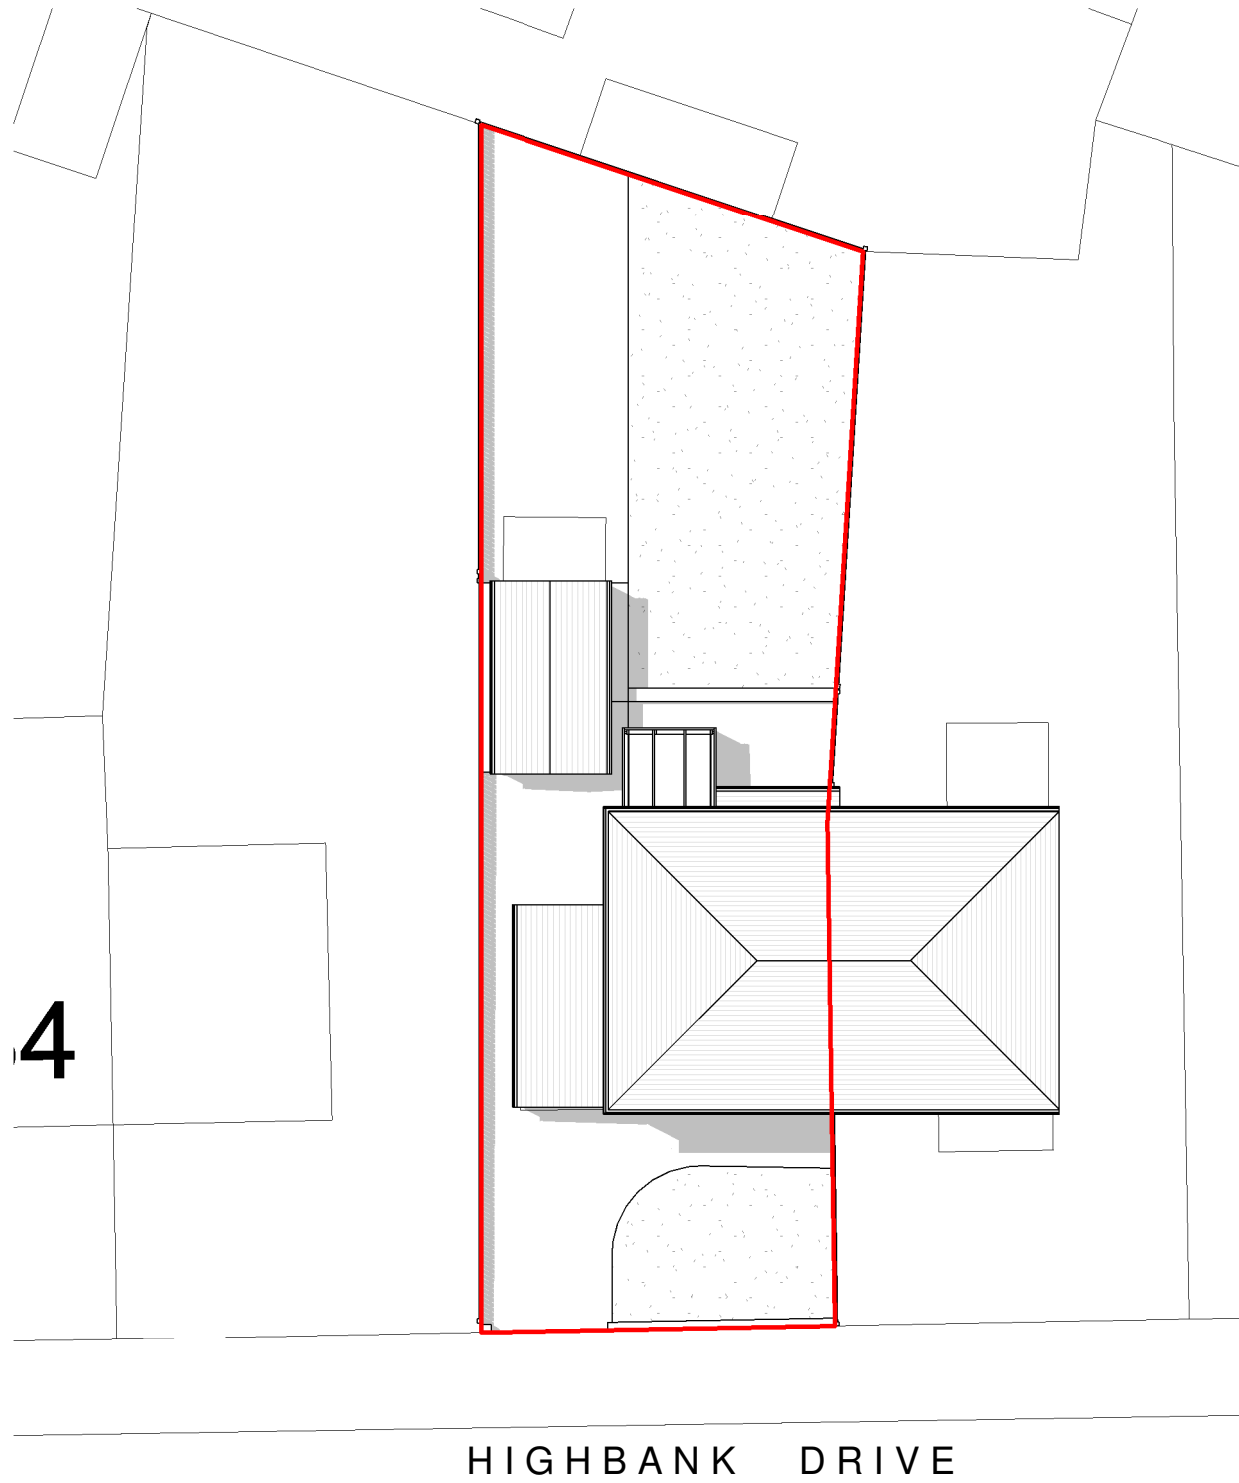

2 Existing Site Plan
1 : 200

 

General Notes
The Architect shall have no responsibility for any use made of this document other than for that which it was prepared and issued.
All dimensions should be checked on site. Do not scale from this drawing
To be read in conjunction with all other Consultant's drawings.
The Architect to be immediately notified of any discrepancies.
Copyright on this drawing retained by the Architect.

LEGEND
 Site Boundary

P1 09/11/21 HG SH Initial Issue
No. Date Dwn Chk App Revision or reason for issue

Client
Mr Twana Tariq

createitstudios
... leave an impression
Create It Studios (NW) Ltd
Universal Square
Devonshire Street North
Manchester
M12 6JH
info@createitstudios.co.uk

Project Title
30 Highbank Drive, Didsbury,
Manchester, M20 5QR

Scale / North Point
As indicated

Drawing Title
Existing Location & Site Plan

Drawing Number A1391(01)AP001	Revision P1
Drawing Status Preliminary	

General Notes

The Architect shall have no responsibility for any use made of this document other than for that which it was prepared and issued.

All dimensions should be checked on site. Do not scale from this drawing

To be read in conjunction with all other Consultant's drawings.

The Architect to be immediately notified of any discrepancies.

Copyright on this drawing retained by the Architect.

LEGEND

 Site Boundary

P1 09/11/21 HG SH Initial Issue
No. Date Dwn Chk App Revision or reason for issue

Client
Mr Twana Tariq

createitstudios
... leave an impression

Create It Studios (NW) Ltd
Universal Square
Devonshire Street North
Manchester
M12 6JH
info@createitstudios.co.uk

Project Title
**30 Highbank Drive, Didsbury,
Manchester, M20 5QR**



Scale / North Point
1 : 100

Drawing Title
Existing Plans

Drawing Number
A1391(01)AP002


Revision
P1


Drawing Status
Preliminary

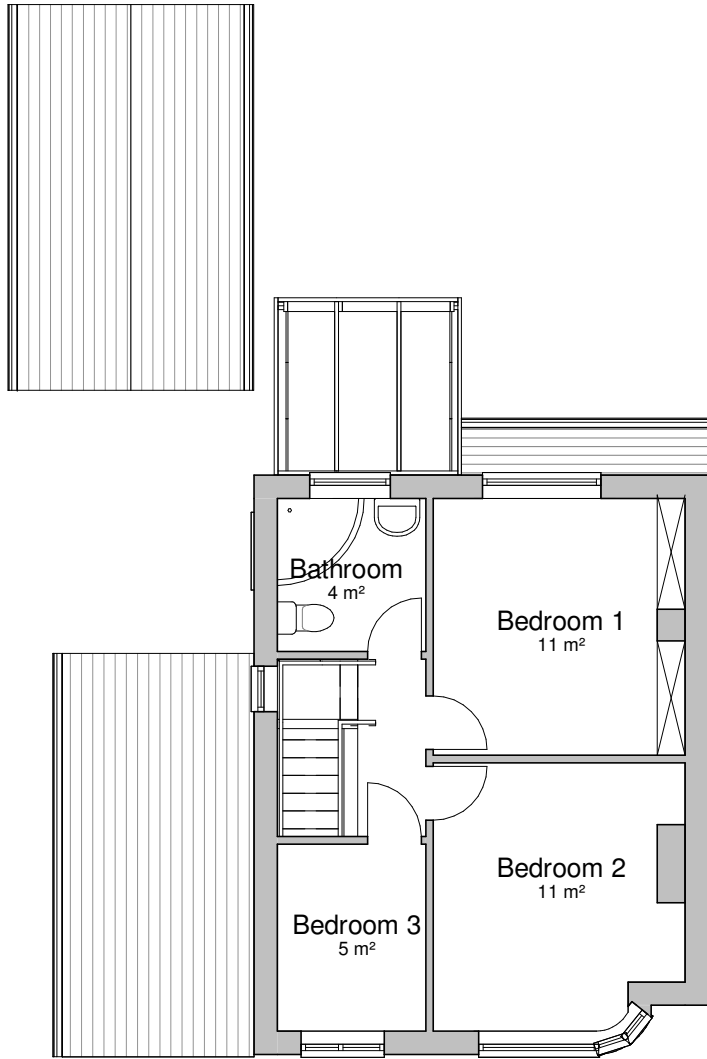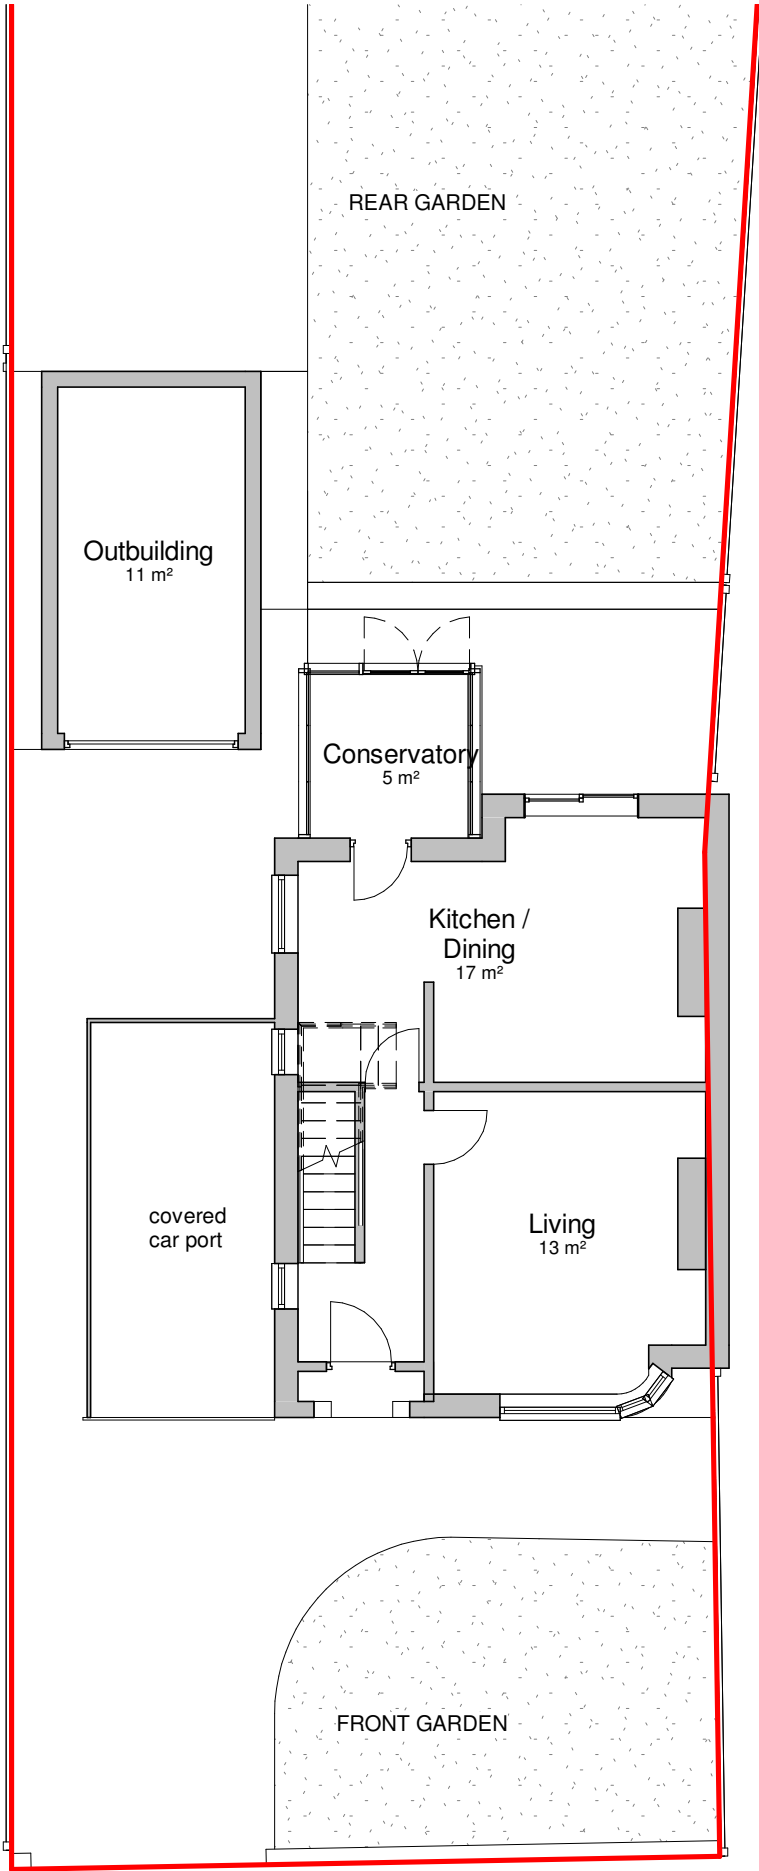

1 Existing Ground Floor Plan
1 : 100

2 Existing First Floor Plan
1 : 100

 

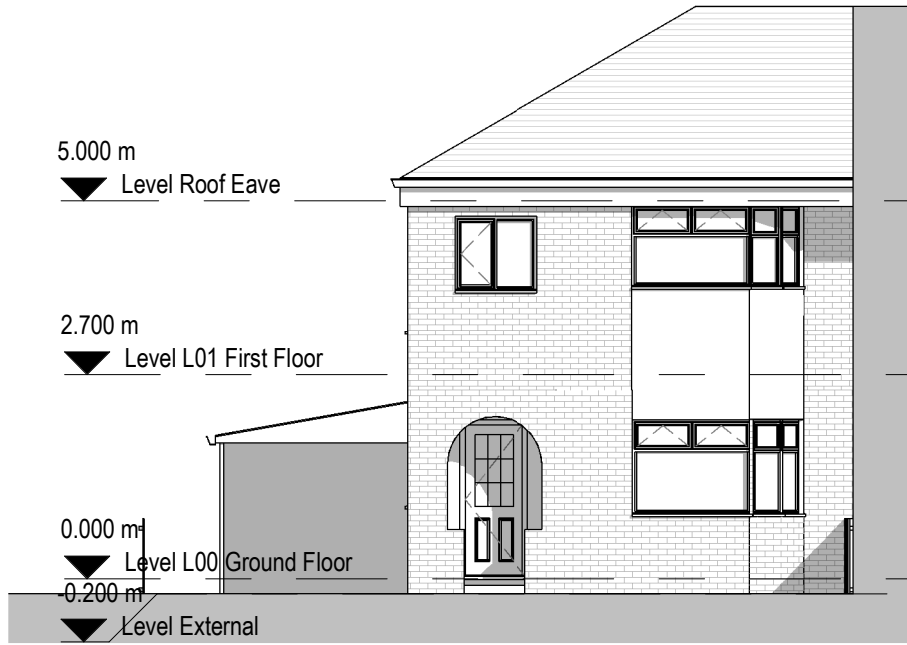


1 **Front Elevation**
1 : 100



2 **Side Elevation A**
1 : 100



3 **Rear Elevation**
1 : 100

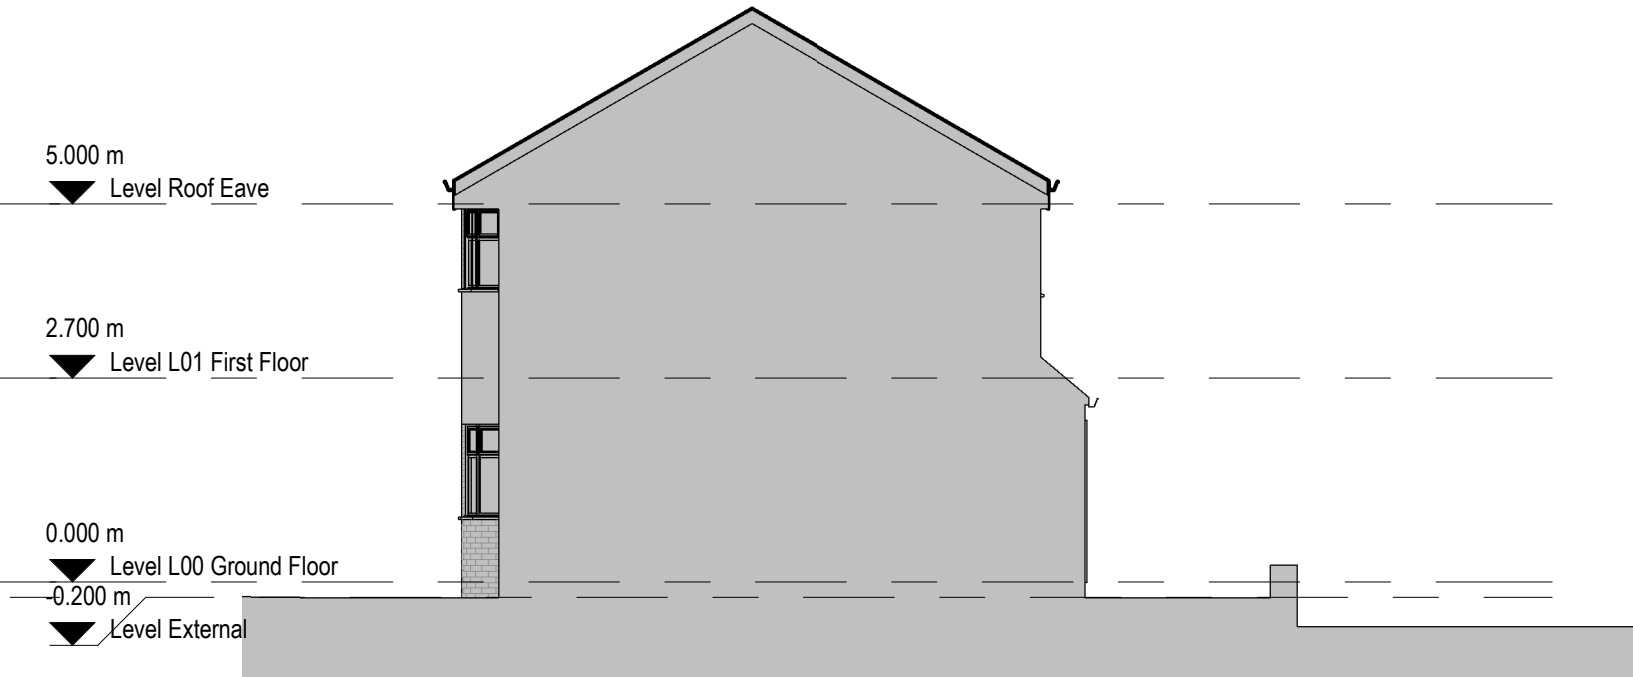

4 **Side Elevation B**
1 : 100



General Notes
The Architect shall have no responsibility for any use made of this document other than for that which it was prepared and issued.
All dimensions should be checked on site. Do not scale from this drawing
To be read in conjunction with all other Consultant's drawings.
The Architect to be immediately notified of any discrepancies.
Copyright on this drawing retained by the Architect.

P1	09/11/21	HG	SH	Initial Issue
No.	Date	Dwn	Chk	App
Revision or reason for issue				

Client
Mr Twana Tariq


createitstudios
... leave an impression
Create It Studios (NW) Ltd
Universal Square
Devonshire Street North
Manchester
M12 6JH
info@createitstudios.co.uk

Project Title
30 Highbank Drive, Didsbury,
Manchester, M20 5QR

Scale / North Point
1 : 100

Drawing Title
Existing Elevations

Drawing Number A1391(01)AP003	Revision P1
Drawing Status Preliminary	

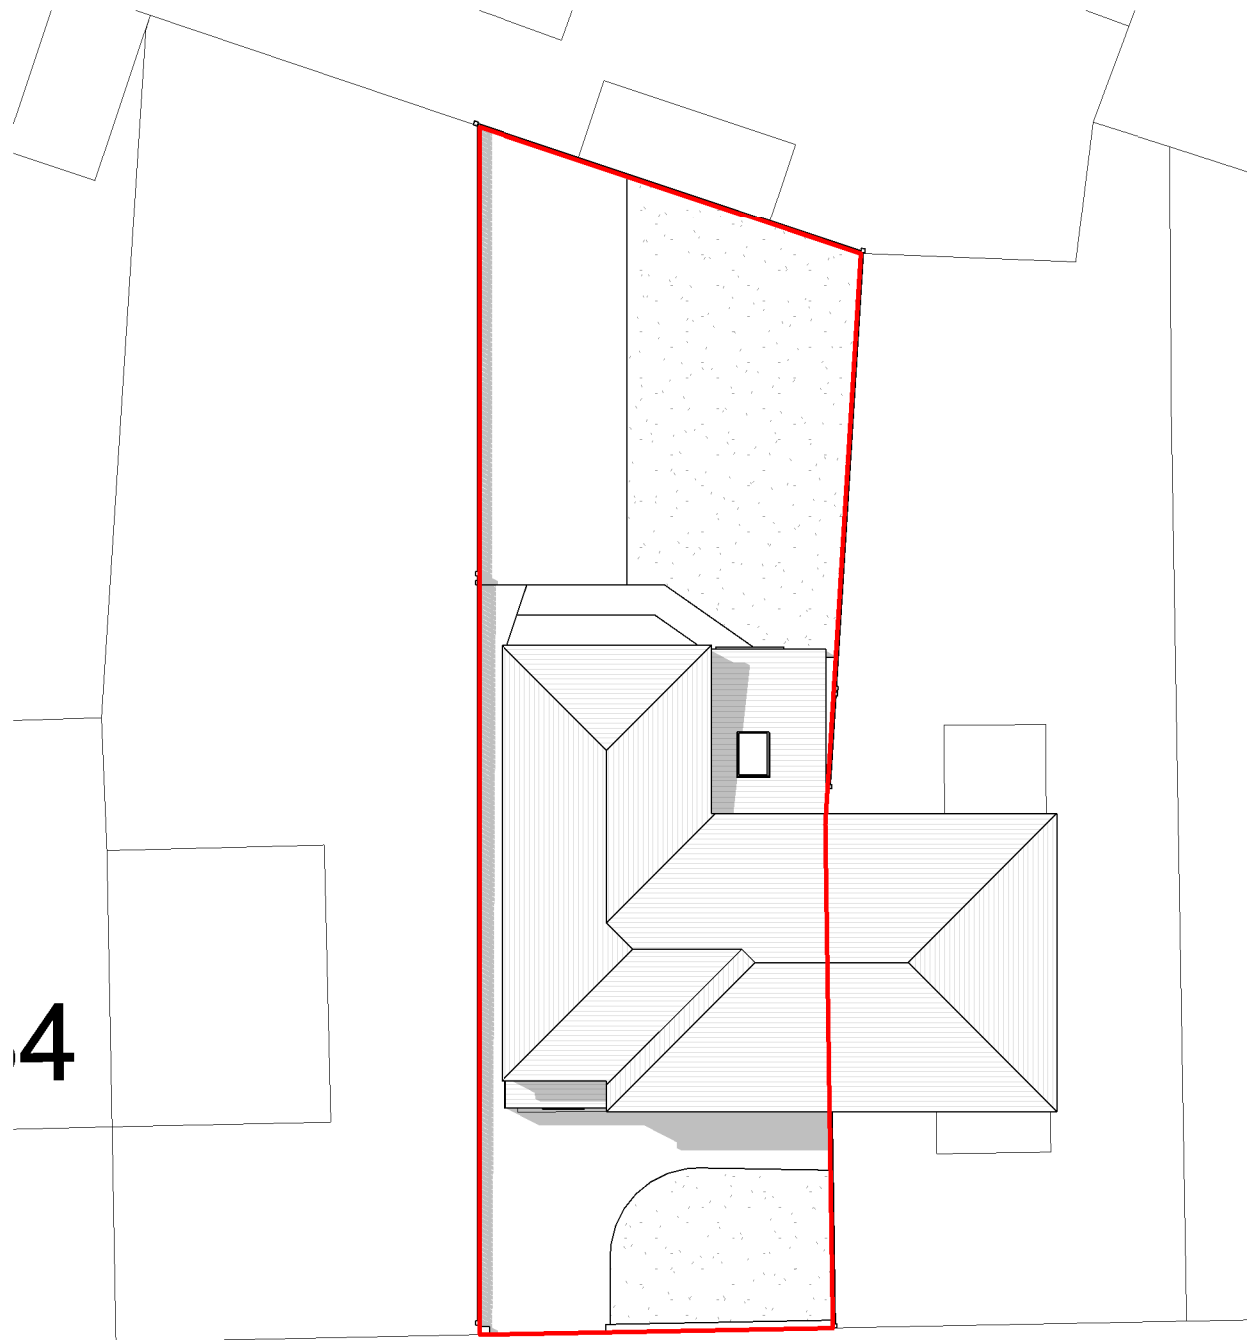


4

Highbank Drive

1

Proposed Site Plan

1:200

 

0 2 4 6 8m
1:200



2

Rear View



3

Front View

General Notes

The Architect shall have no responsibility for any use made of this document other than for that which it was prepared and issued.

All dimensions should be checked on site. Do not scale from this drawing.

To be read in conjunction with all other Consultant's drawings.

The Architect to be immediately notified of any discrepancies.

Copyright on this drawing retained by the Architect.

LEGEND

Site Boundary

P1 09/11/21 HG SH Initial Issue
No. Date Dwn Chk App Revision or reason for issue

Client

Mr Twana Tariq

createitstudios
... leave an impression

Create It Studios (NW) Ltd
Universal Square
Devonshire Street North
Manchester
M12 6JH
info@createitstudios.co.uk

Project Title

30 Highbank Drive, Didsbury,
Manchester, M20 5QR

Scale / North Point

1:200

Drawing Title

Proposed Site Plan and Views

Drawing Number
A1391(02)AP001

Drawing Status
Preliminary

Revision
P1

General Notes

The Architect shall have no responsibility for any use made of this document other than for that which it was prepared and issued.

All dimensions should be checked on site. Do not scale from this drawing

To be read in conjunction with all other Consultant's drawings.

The Architect to be immediately notified of any discrepancies.

Copyright on this drawing retained by the Architect.

LEGEND

Site Boundary

P1 09/11/21 HG SH Initial Issue
No. Date Dwn Chk App Revision or reason for issue

Client
Mr Twana Tariq

createitstudios
... leave an impression

Create It Studios (NW) Ltd
Universal Square
Devonshire Street North
Manchester
M12 6JH
info@createitstudios.co.uk

Project Title
30 Highbank Drive, Didsbury,
Manchester, M20 5QR


Scale / North Point
1 : 100

Drawing Title
Proposed Plans


Drawing Number
A1391(02)AP002

Drawing Status
Preliminary


Revision
P1

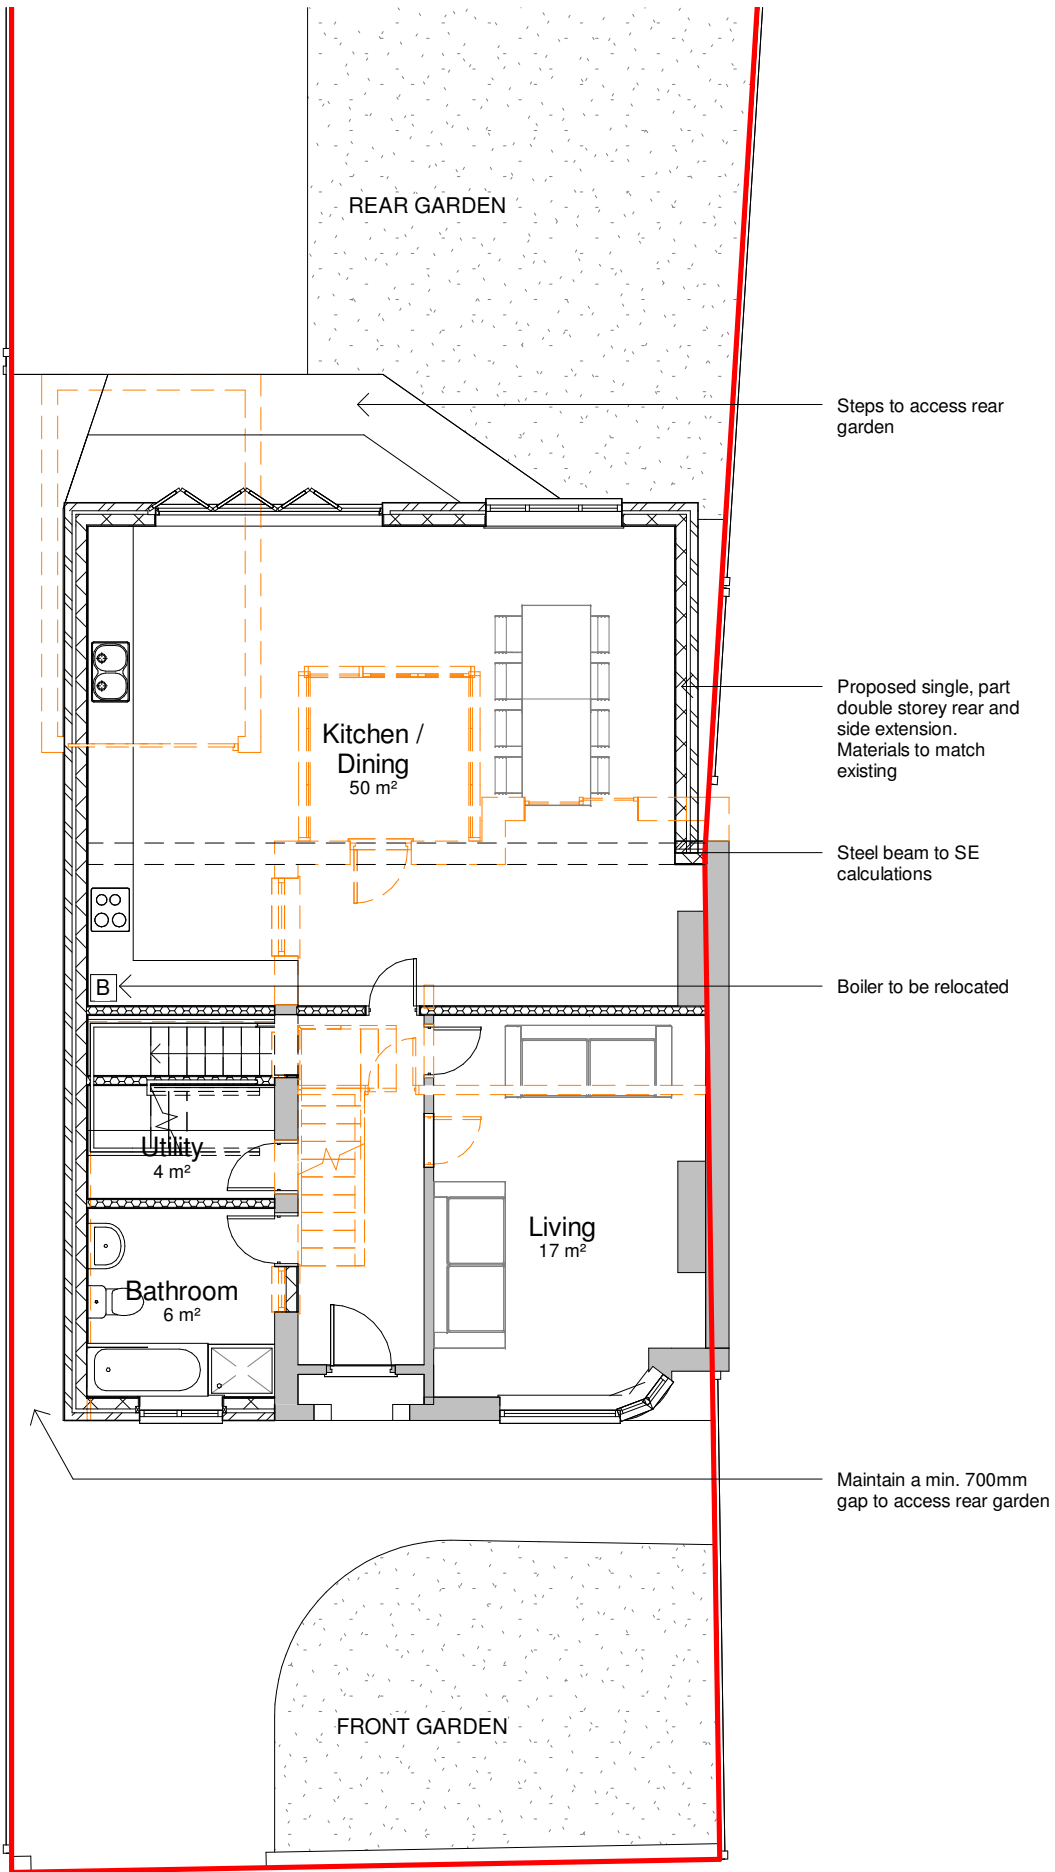

1 Proposed Ground Floor Plan
1 : 100

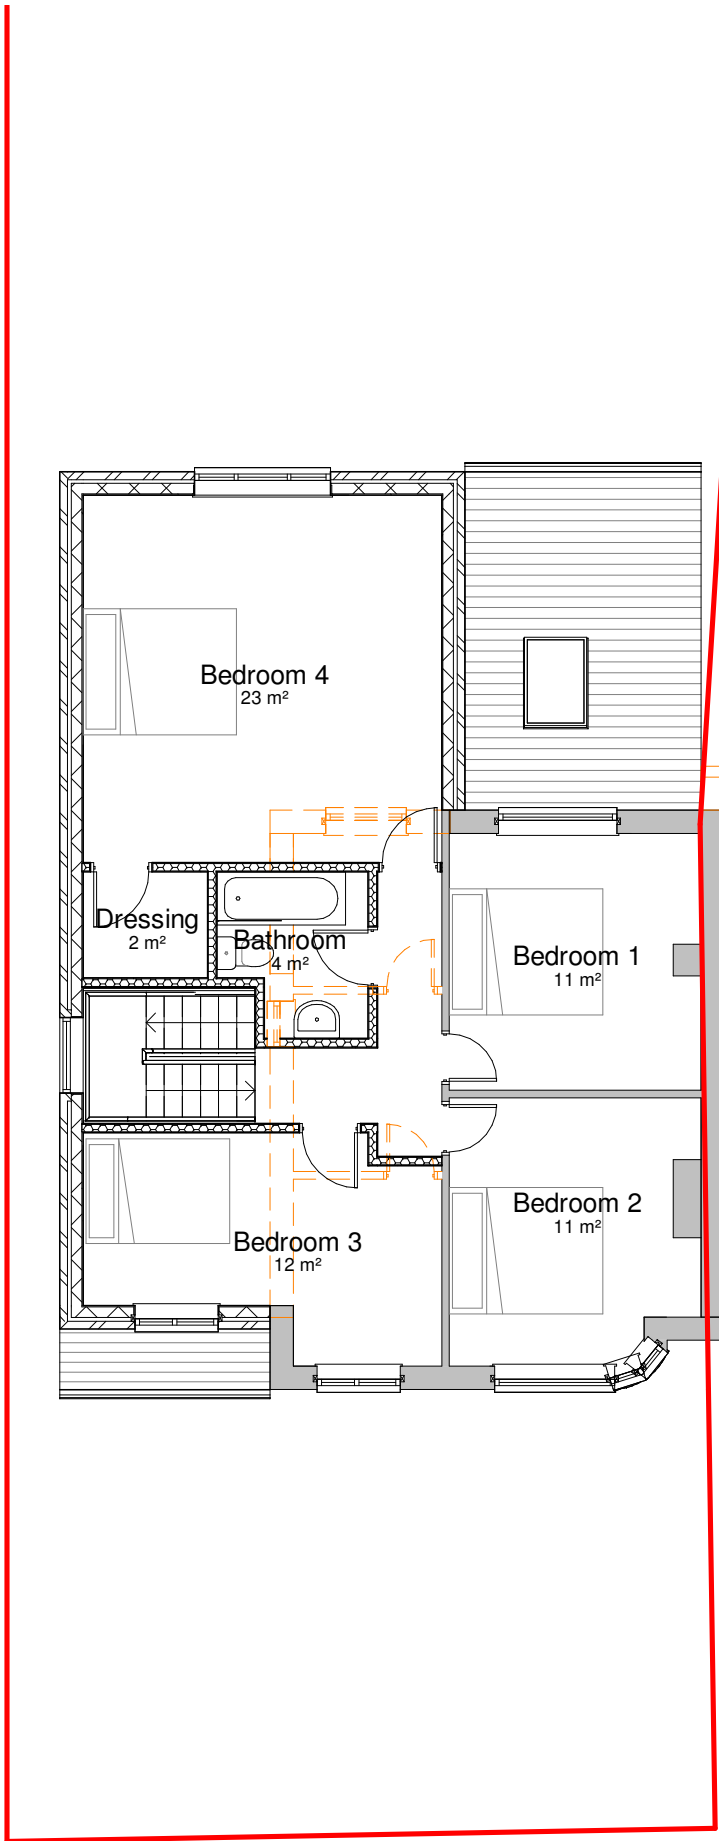


2 Proposed First Floor Plan
1 : 100

 



New part single, part double storey extension. Materials to match existing

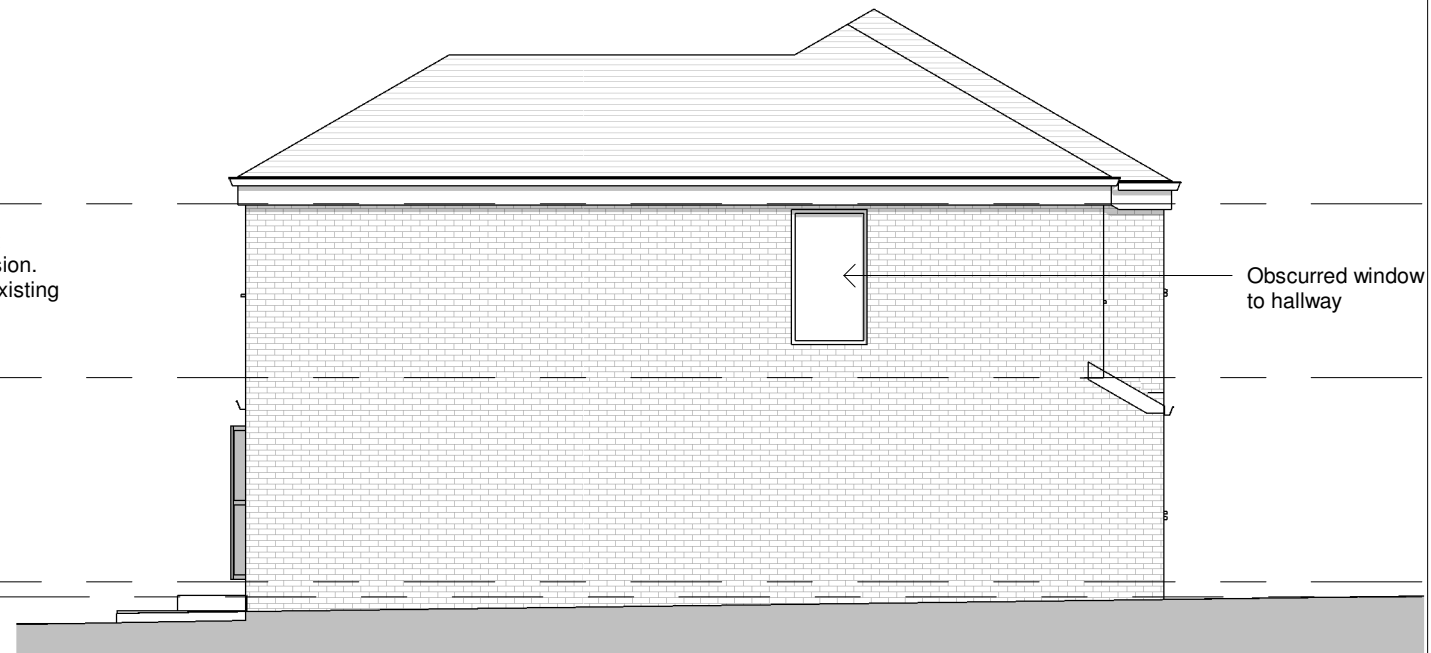

Obscured window to hallway

1 Proposed Front Elevation
1 : 100


2 Proposed Side Elevation A
1 : 100



New part single, part double storey extension. Materials to match existing

Bi-folding door

New external steps to offset level difference

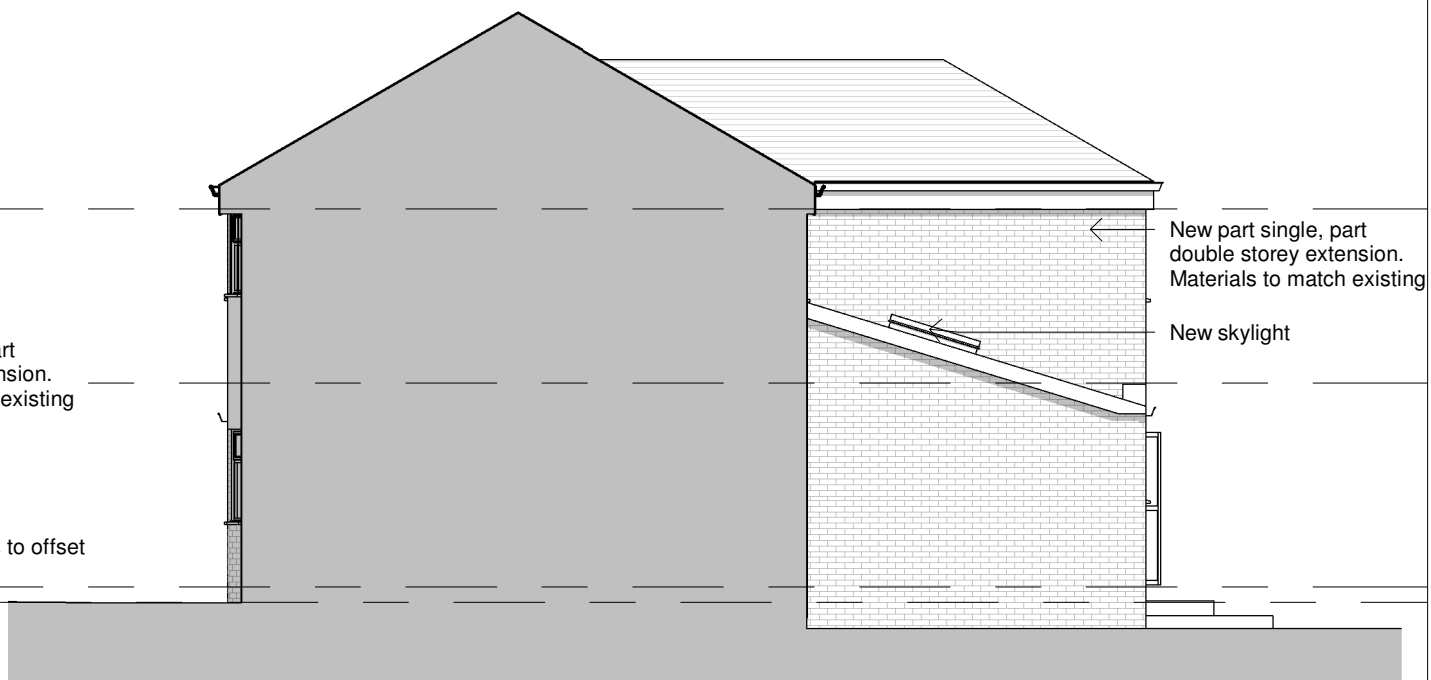

New part single, part double storey extension. Materials to match existing

New skylight

3 Proposed Rear Elevation
1 : 100

4 Proposed Side Elevation B
1 : 100

0 1 2 3 4m
1:100

General Notes

The Architect shall have no responsibility for any use made of this document other than for that which it was prepared and issued.

All dimensions should be checked on site. Do not scale from this drawing

To be read in conjunction with all other Consultant's drawings.

The Architect to be immediately notified of any discrepancies.

Copyright on this drawing retained by the Architect.

P2 22/11/21 HG SH Amended elevation
P1 09/11/21 HG SH Initial Issue
No. Date Dwn Chk App Revision or reason for issue

Client

Mr Twana Tariq

createitstudios
... leave an impression

Create It Studios (NW) Ltd
Universal Square
Devonshire Street North
Manchester
M12 6JH
info@createitstudios.co.uk

Project Title

30 Highbank Drive, Didsbury,
Manchester, M20 5QR

Scale / North Point

1 : 100

Drawing Title

Proposed Elevations

Drawing Number
A1391(02)AP003

Drawing Status
Preliminary

Revision
P2

Appendix B Topographic Map of the Site

LIDAR- SJ8489, 8589_DTM_2m

Site: 30 Highbank Drive, Manchester M20 5QR

