



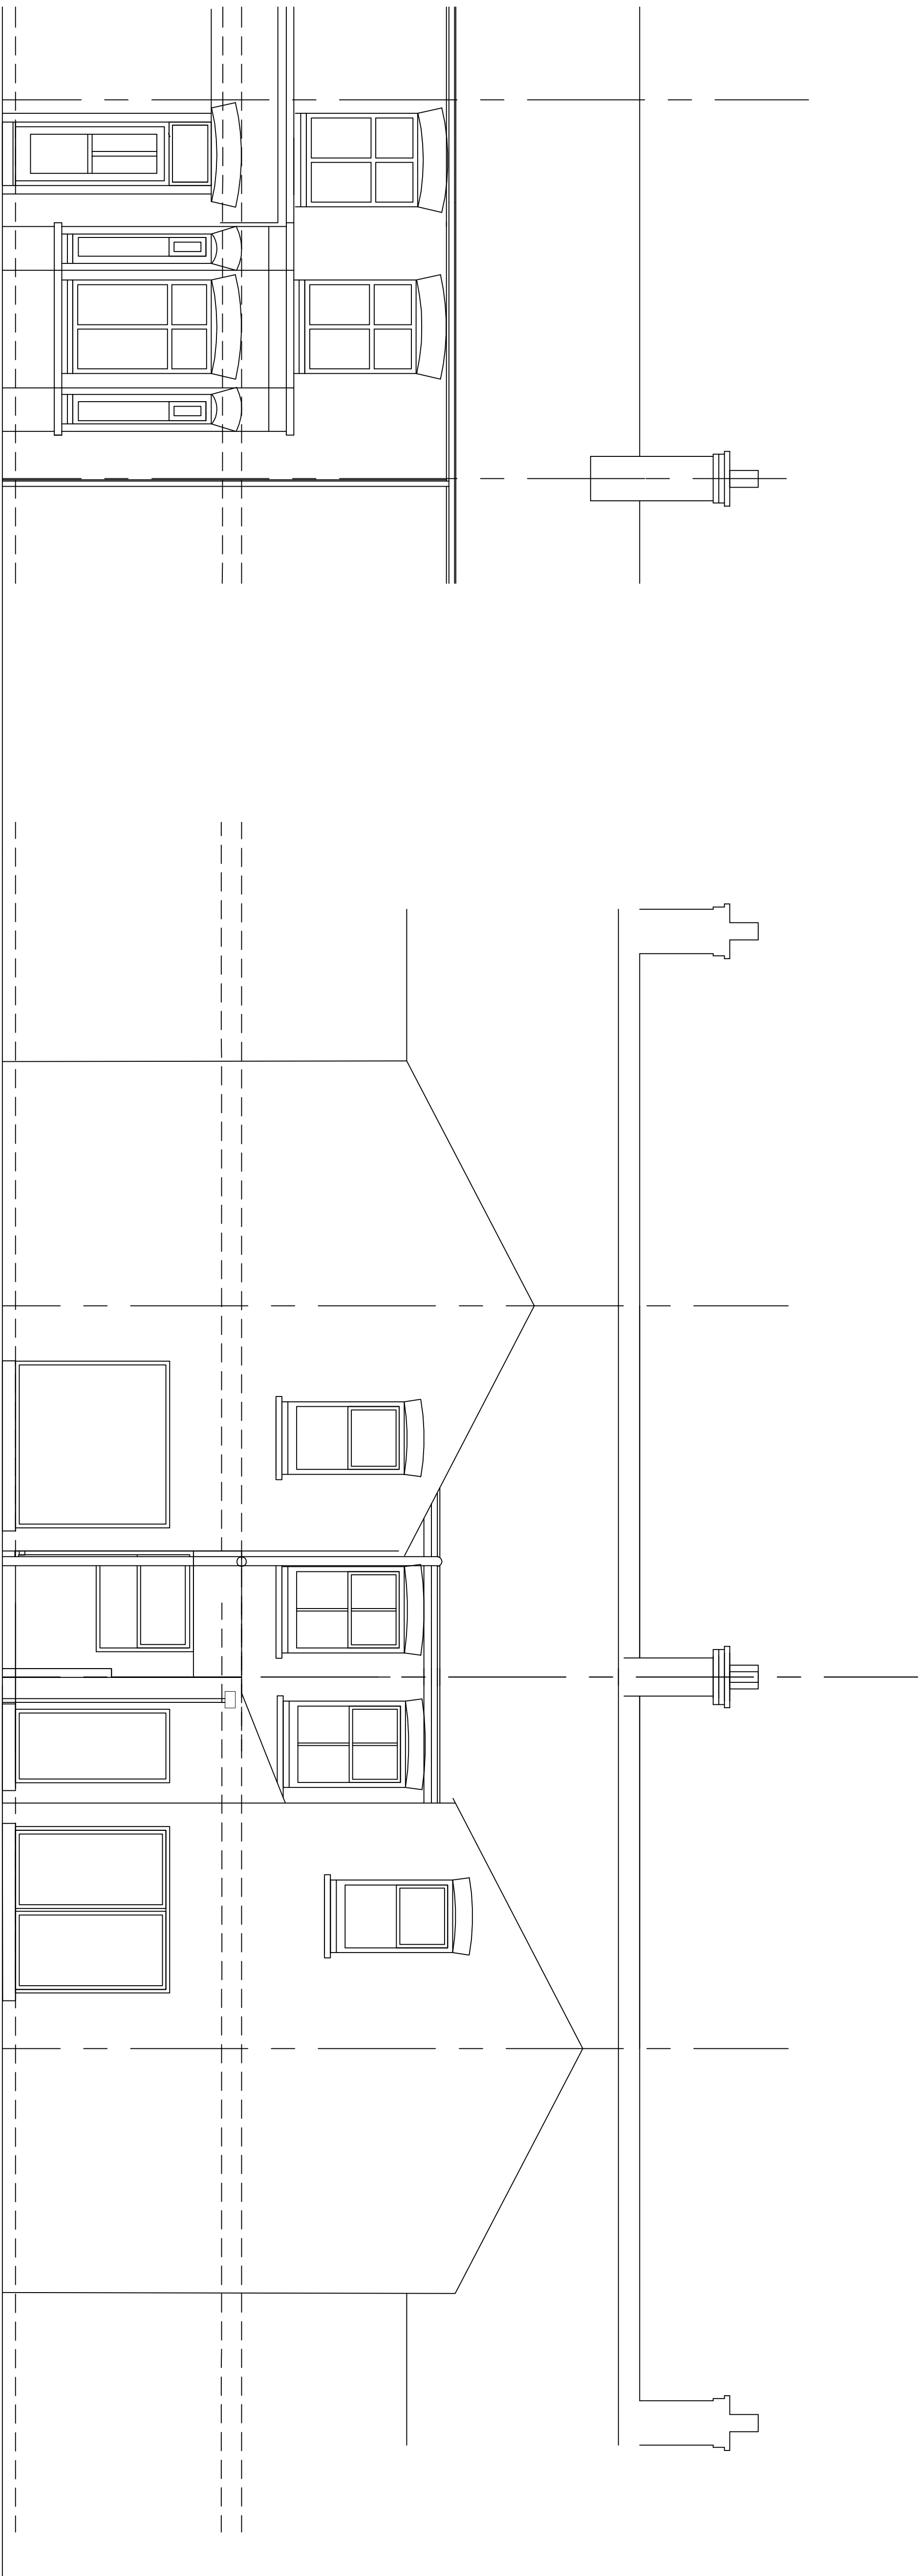

Existing front elevation - (no change)

Proposed rear elevation

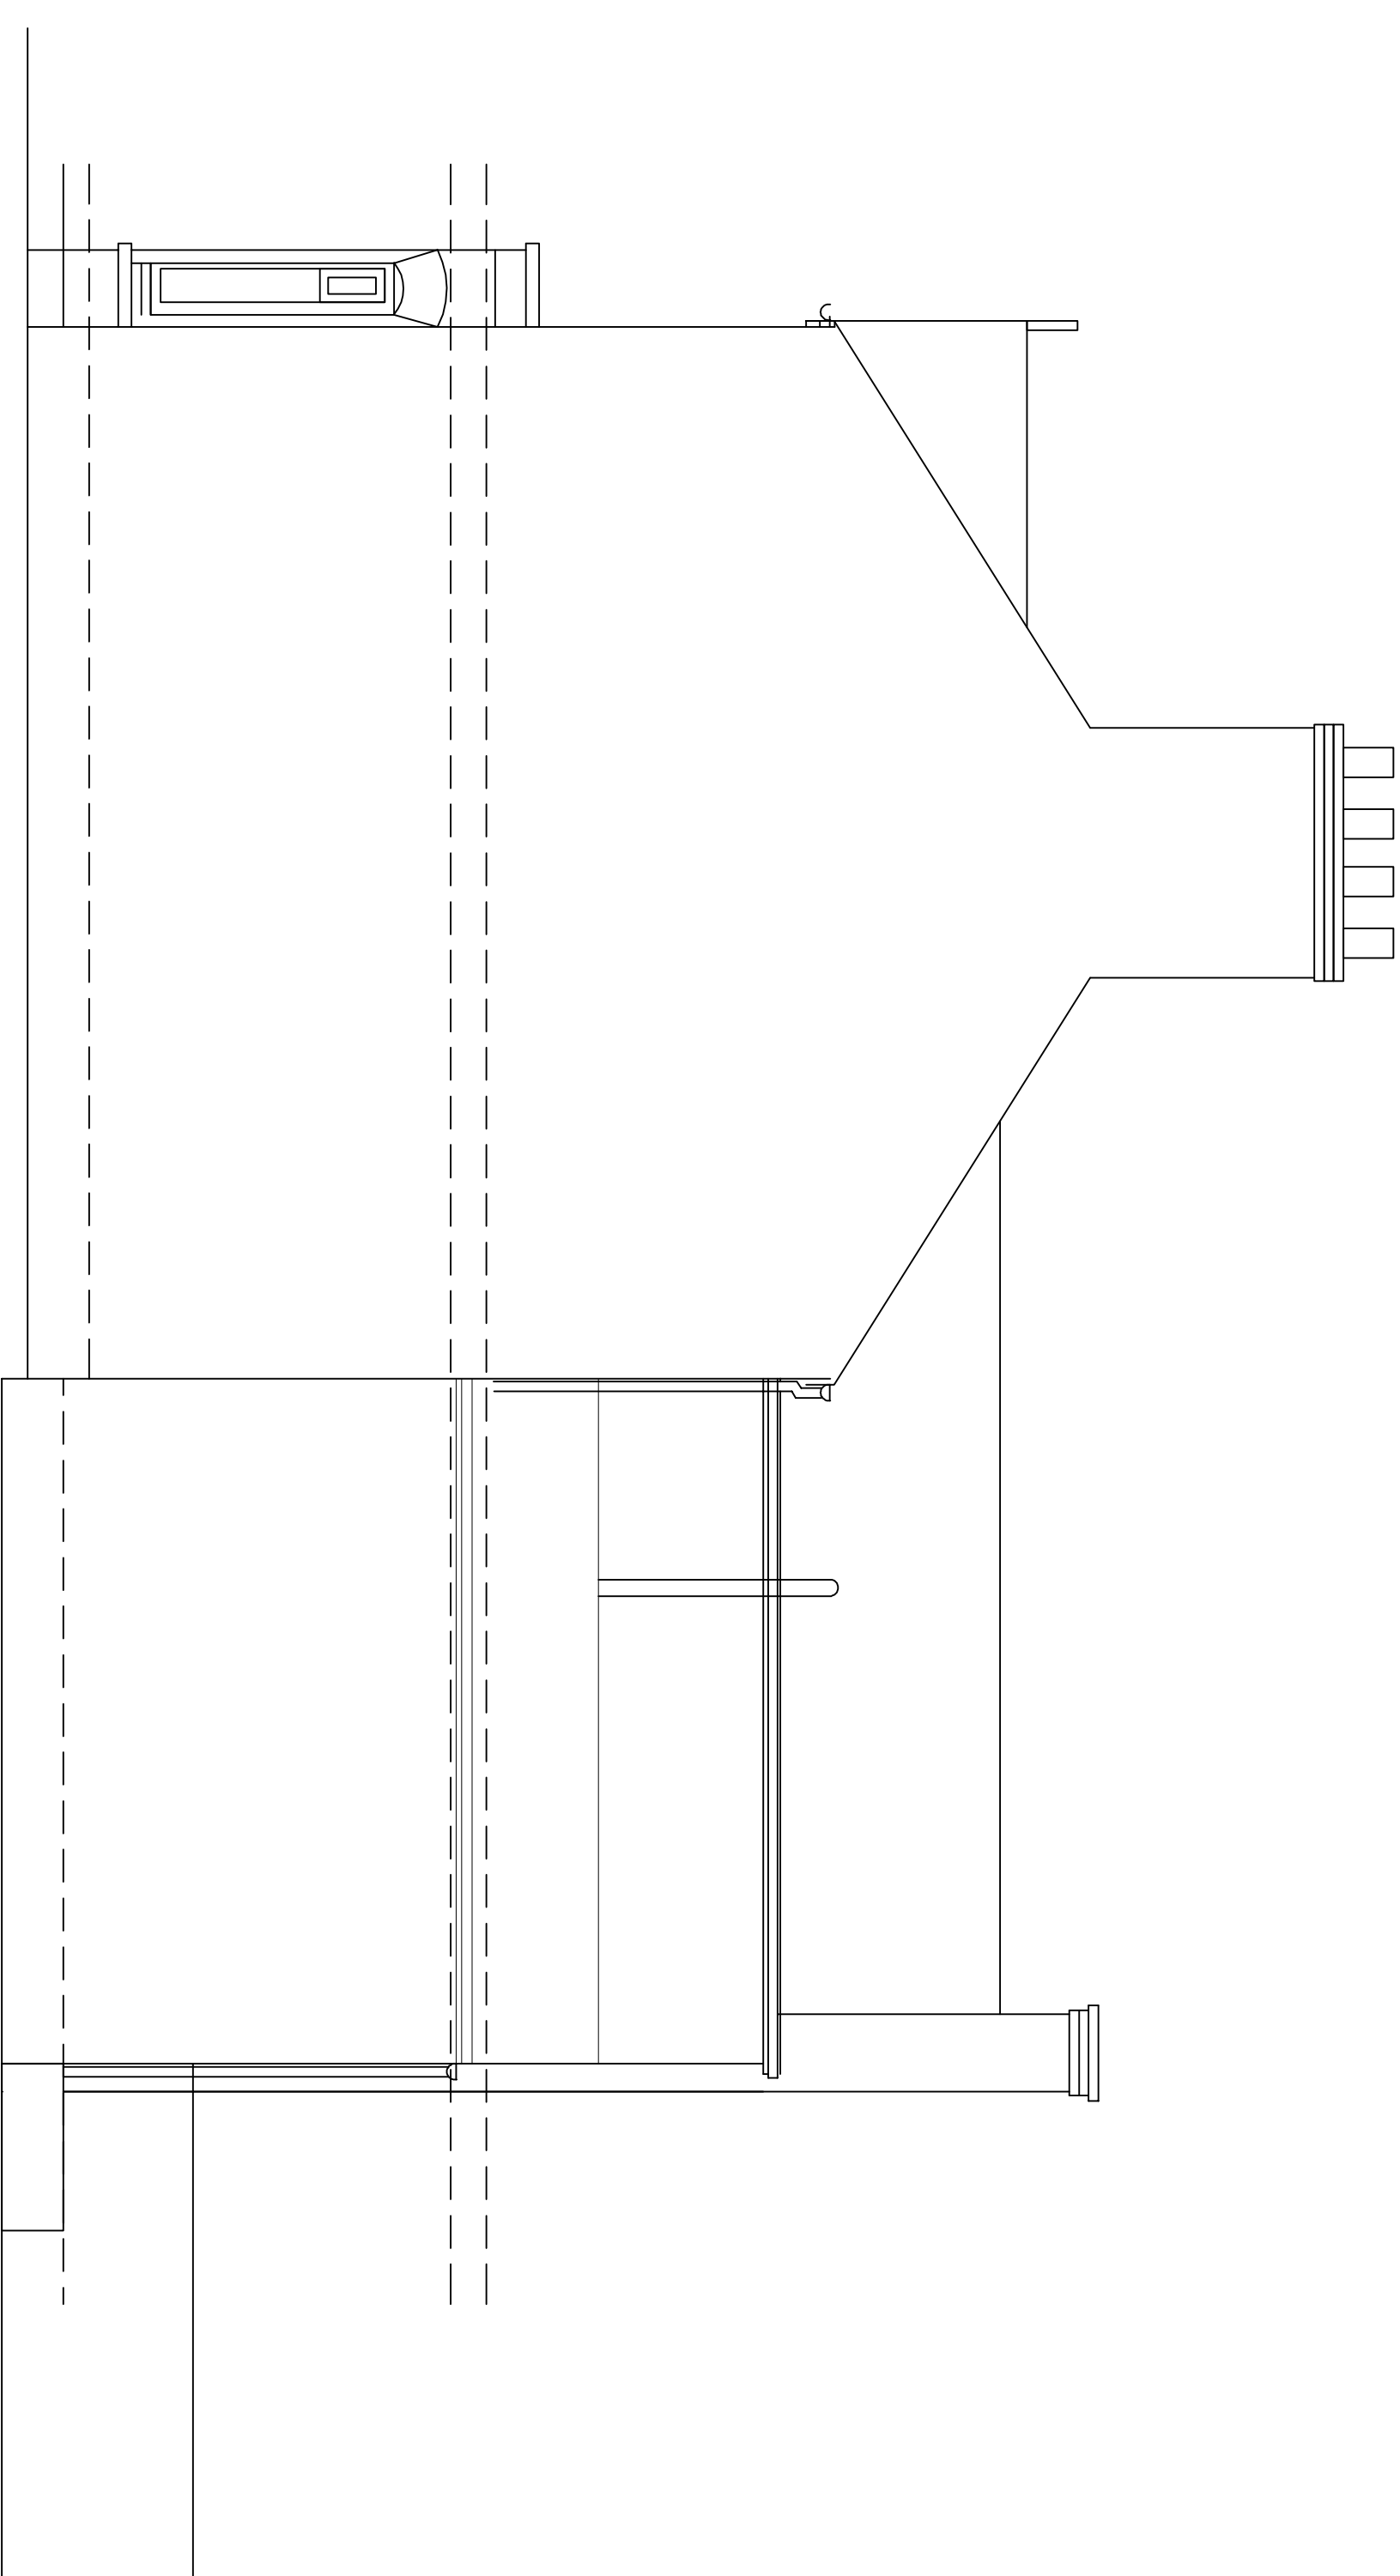

Proposed side elevation

Client		SUE WRIGLEY	
Project Title		10 WILTON ROAD CHORLTON	
Drawing Title		ARCHITECTURAL ELEVATIONS PROPOSED ELEVATIONS	
scale	1:50 @ A1		
date	Nov 21		
drawn			
checked			
job no.			
drawing no.	AE-10-002	rev	Rev A