



ELEVATION A



EXISTING POGONA CABINET ON
CONCRETE BASE

EXISTING HUAWEI BTS3900A SIDE-BY-SIDE
CABINET ON CONCRETE BASE

EXISTING Mk3 LINK AC CABINET ON
CONCRETE BASE

EXISTING NOKIA OPTIMA CABINET
ON CONCRETE BASE

EXISTING 14.85m HIGH PHASE 4 MONOPOLE
ON EXISTING ROOT FOUNDATION

EXISTING LAMP POST


TARMAC
FOOTPATH

PRINCESS ROAD
(30mph)

KERBLINE

GROUND
LEVEL ±0.00m
(+34m AMSL)

EXISTING SITE PLAN

 

3G Antenna ID	Existing 3G Bearing
uA1	0°
uB1	120°
uC1	240°

NOTES:

1. ALL DIMENSIONS IN MM UNLESS OTHERWISE NOTED.

Master:	MBNL / EE / H3G:	Project:	Purpose of Issue:	Issue:
M001	H3G	UNILATERAL	Planning	A
Date:	19/11/2021	Revision / Upgrade Description:		
Drawn:	K. Soper	First Issue		
Checked:	T. Clifford	ACQ		
Approved:	M. Venner			



Hutchison 3G UK Limited
Star House, 20 Grenfell Road
Maidenhead, SL6 1EH
Tel: 01628 765 000
Fax: 01628 765 001

H3G Base Station Information line:
0845 6043000
Available 8am-8pm Monday to Friday

 **BEACONCOMMS**

UNIT E3 PITTS CLEAVE INDUSTRIAL ESTATE, TAVISTOCK, DEVON, PL19 0PW
sales@beaconcomms.co.uk

Tel: +44 (0)1822 610610

Site Name:
PRINCESS ROAD DNS

Site ID:
919638

Address:
DNS CHORLTON PRINCESS ROAD
CHORLTON CUM HARDY
MANCHESTER
GREATER MANCHESTER
M20 1BH

Title:
100 EXISTING SITE PLAN

Project:
H3G UNILATERAL

Purpose of Issue:
GENERAL ARRANGEMENT


EE Cell ID: 56014	MBNL Cell ID: MAN040	3UK Cell ID: M0303
----------------------	-------------------------	-----------------------

Master Drawing No: 919638_MAN040_56014_M0303_M001	Issue: A
--	-------------

100mm

50mm

10mm

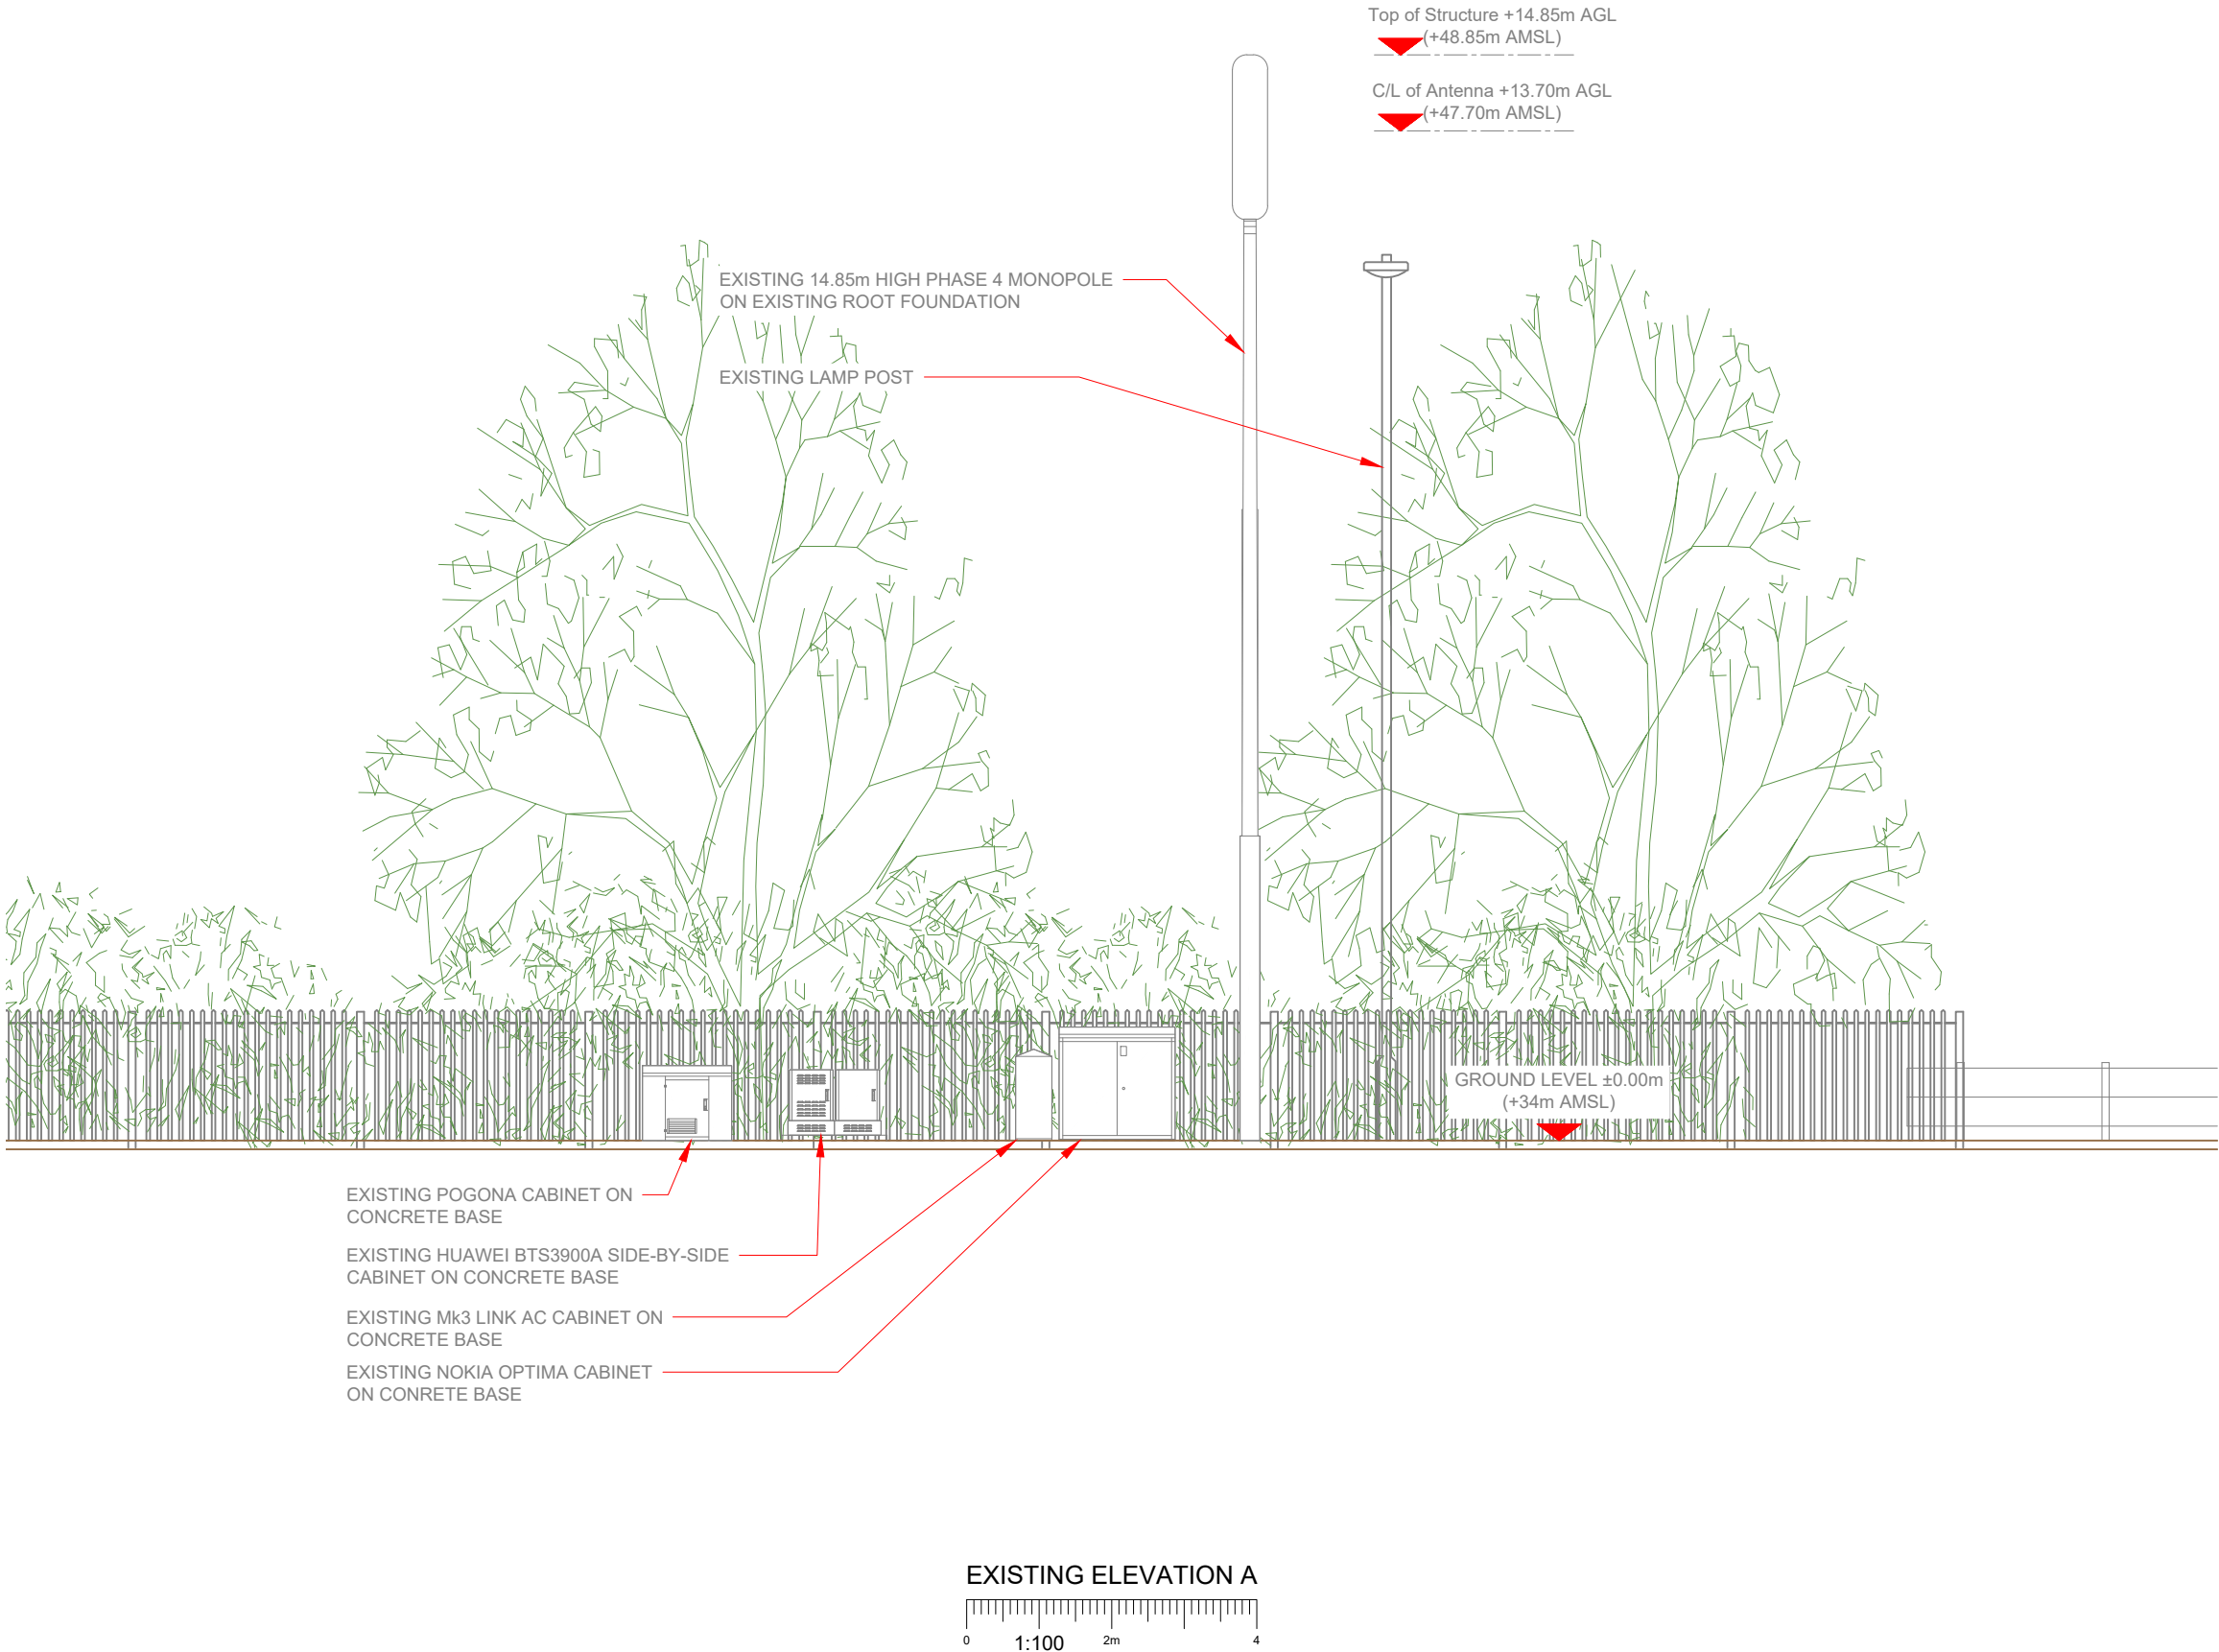


3G Antenna ID	Existing 3G Bearing
uA1	0°
uB1	120°
uC1	240°

NOTES:

1. ALL DIMENSIONS IN MM UNLESS OTHERWISE NOTED.


Master: M001	MBNL / EE / H3G: H3G	Project: UNILATERAL	Purpose of Issue: Planning	Issue: A
Date: 19/11/2021	Drawn: K. Soper	Revision / Upgrade Description: First Issue		
Checked: T. Clifford	Approved: M. Venner	ACQ		
		Hutchison 3G UK Limited Star House, 20 Grenfell Road Maidenhead, SL6 1EH Tel: 01628 765 000 Fax: 01628 765 001 H3G Base Station Information line: 0845 6043000 Available 8am-8pm Monday to Friday		
		UNIT E3 PITTS CLEAVE INDUSTRIAL ESTATE, TAVISTOCK, DEVON, PL19 0PW sales@beaconcomms.co.uk Tel: +44 (0)1822 610610		
Site Name:		PRINCESS ROAD DNS		
Site ID:		919638		
Address:		DNS CHORLTON PRINCESS ROAD CHORLTON CUM HARDY MANCHESTER GREATER MANCHESTER M20 1BH		
Title:		150 EXISTING ELEVATION A		
Project:		H3G UNILATERAL		
Purpose of Issue:		GENERAL ARRANGEMENT		
EE Cell ID: 56014	MBNL Cell ID: MAN040	3UK Cell ID: M0303		
Master Drawing No: 919638_MAN040_56014_M0303_M001				Issue: A

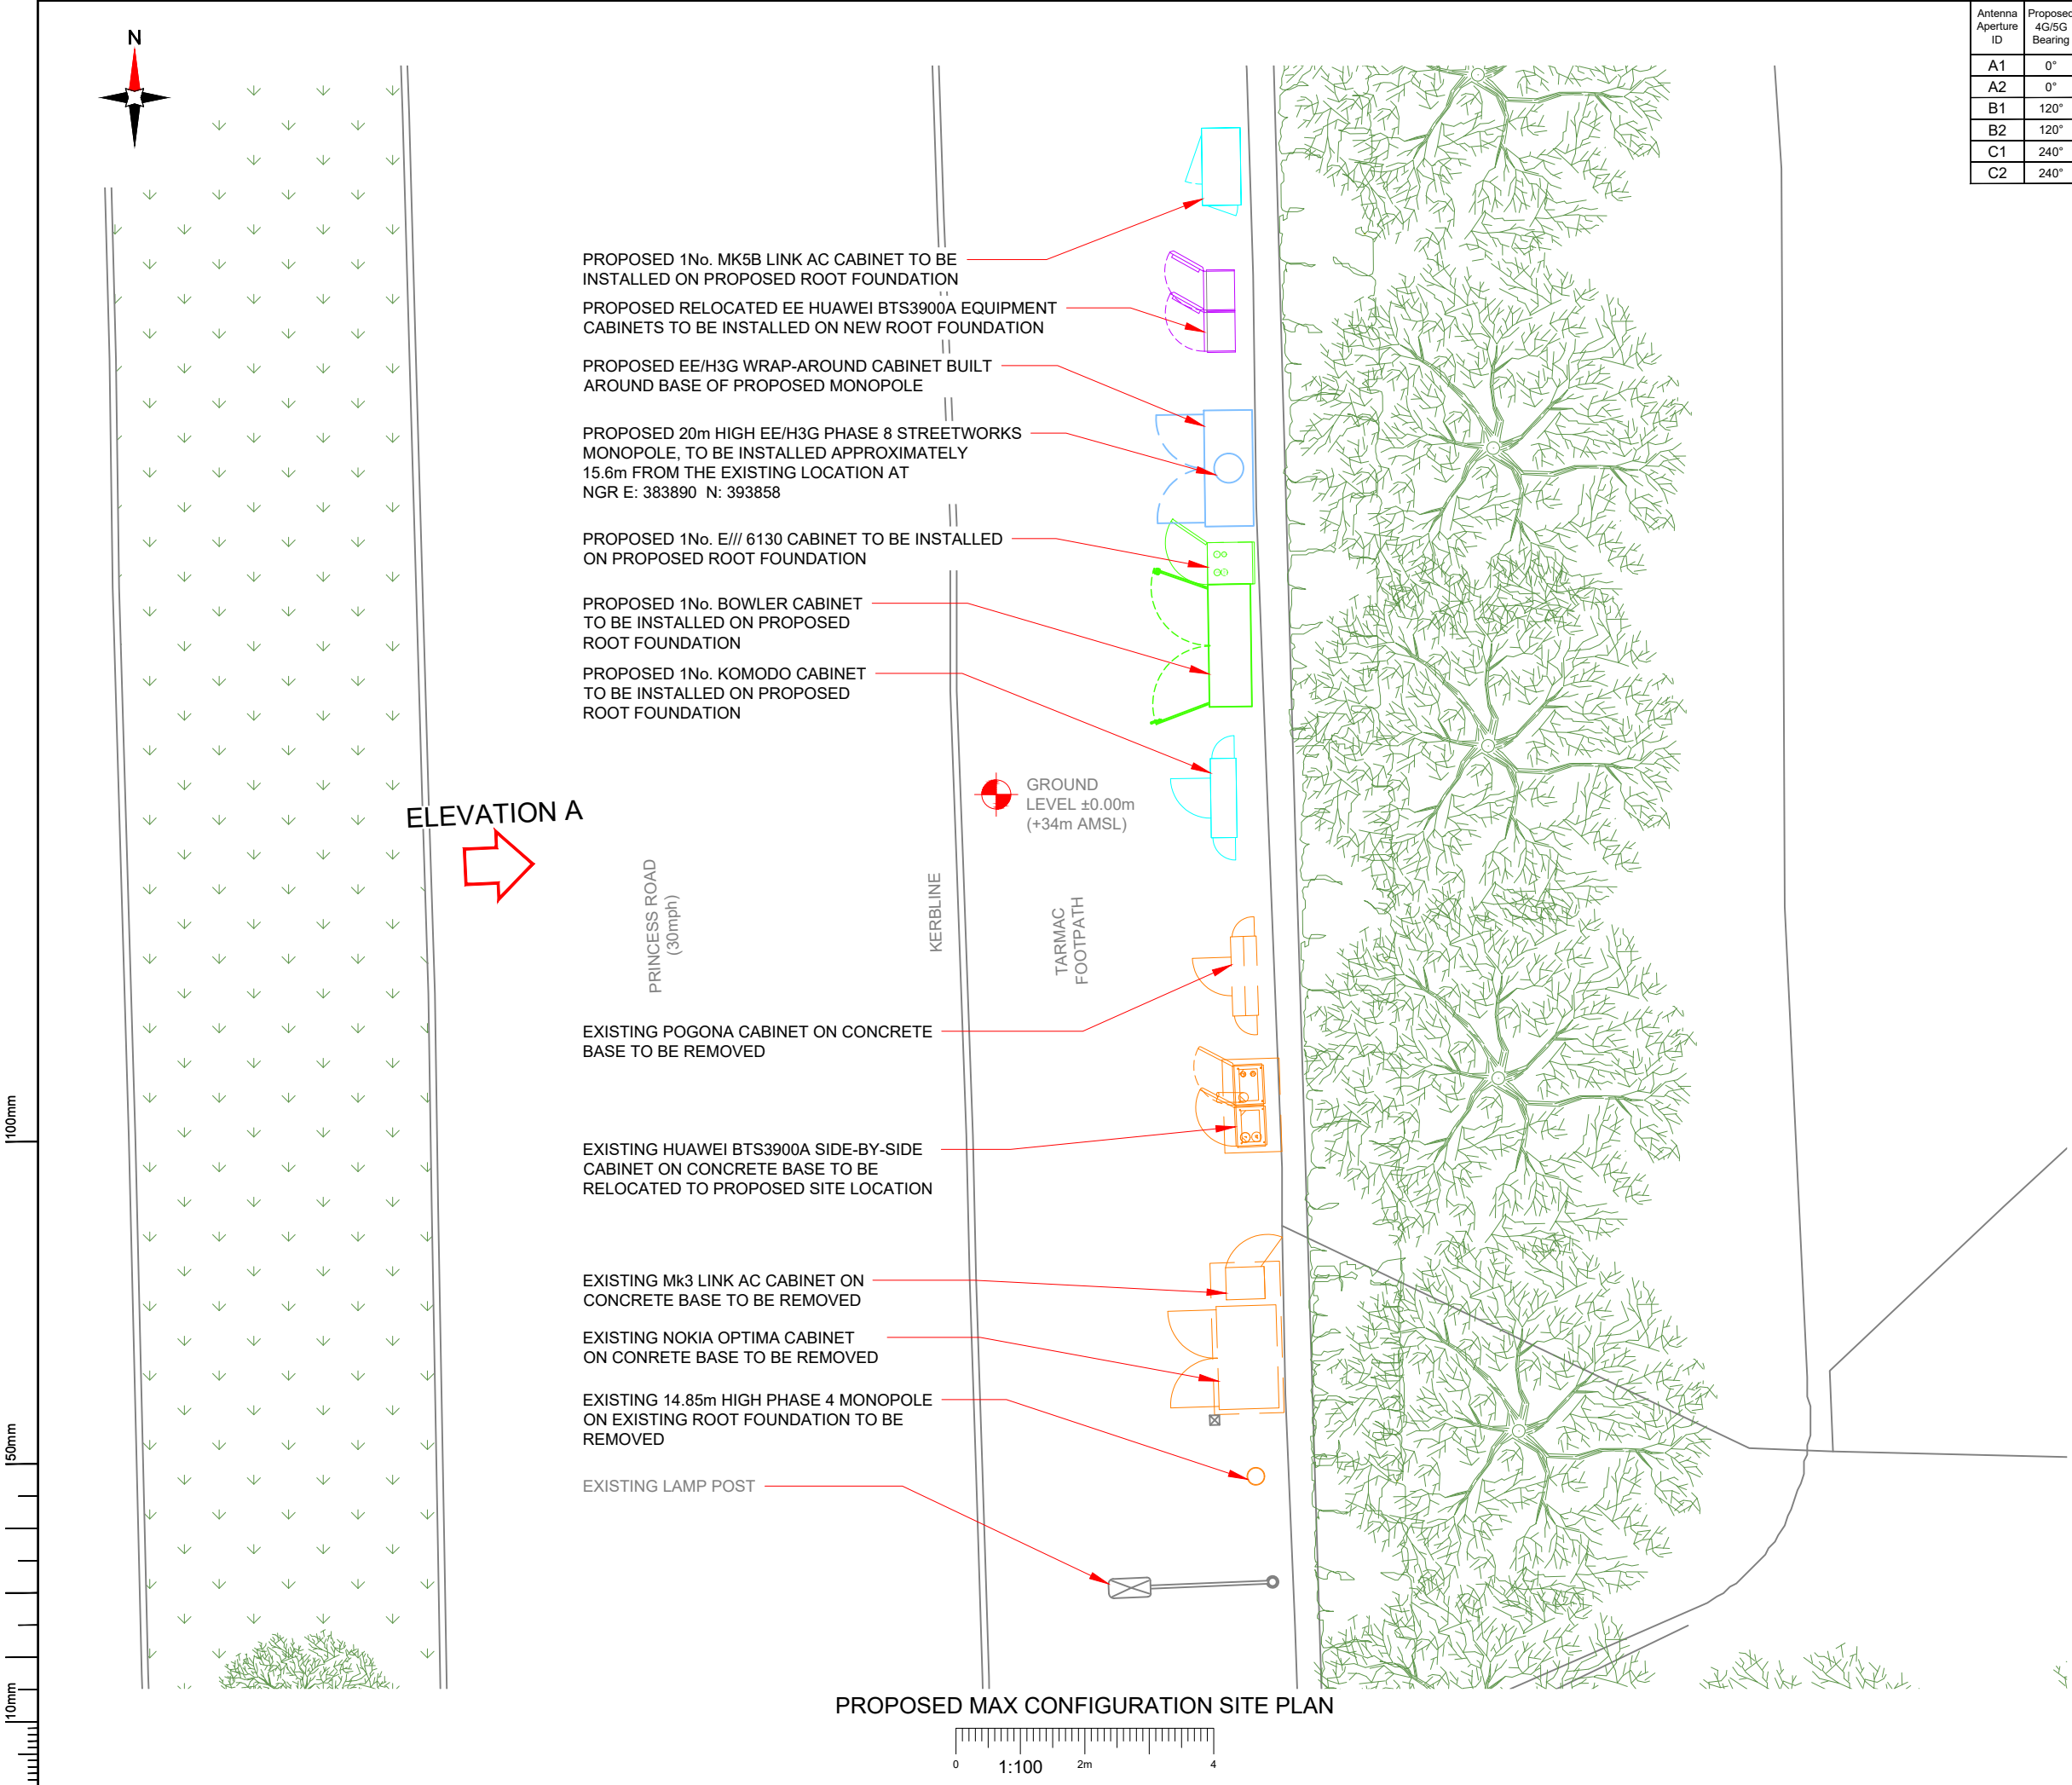

Antenna Aperture ID	Proposed 4G/5G Bearing	Operator: Shared/ EE/H3G
A1	0°	H3G
A2	0°	EE/H3G
B1	120°	H3G
B2	120°	EE/H3G
C1	240°	H3G
C2	240°	EE/H3G

NOTES:
1. ALL DIMENSIONS IN MM UNLESS OTHERWISE NOTED.

Master: M001	MBNL / EE / H3G: H3G	Project: UNILATERAL	Purpose of Issue: Planning	Issue: A
Date: 19/11/2021	Drawn: K. Soper	Revision / Upgrade Description: First Issue		
Checked: T. Clifford	Approved: M. Venner	ACQ		
		Hutchison 3G UK Limited Star House, 20 Grenfell Road Maidenhead, SL6 1EH Tel: 01628 765 000 Fax: 01628 765 001 H3G Base Station Information line: 0845 6043000 Available 8am-8pm Monday to Friday		
		UNIT E3 PITTS CLEAVE INDUSTRIAL ESTATE, TAVISTOCK, DEVON, PL19 0PW sales@beaconcomms.co.uk Tel: +44 (0)1822 610610		
Site Name: PRINCESS ROAD DNS				
Site ID: 919638				
Address: DNS CHORLTON PRINCESS ROAD CHORLTON CUM HARDY MANCHESTER GREATER MANCHESTER M20 1BH				
Title: 215 PROPOSED MAX CONFIGURATION SITE PLAN				
Project: H3G UNILATERAL				
Purpose of Issue: GENERAL ARRANGEMENT				
EE Cell ID: 56014	MBNL Cell ID: MAN040	3UK Cell ID: M0303		
Master Drawing No: 919638_MAN040_56014_M0303_M001				Issue: A

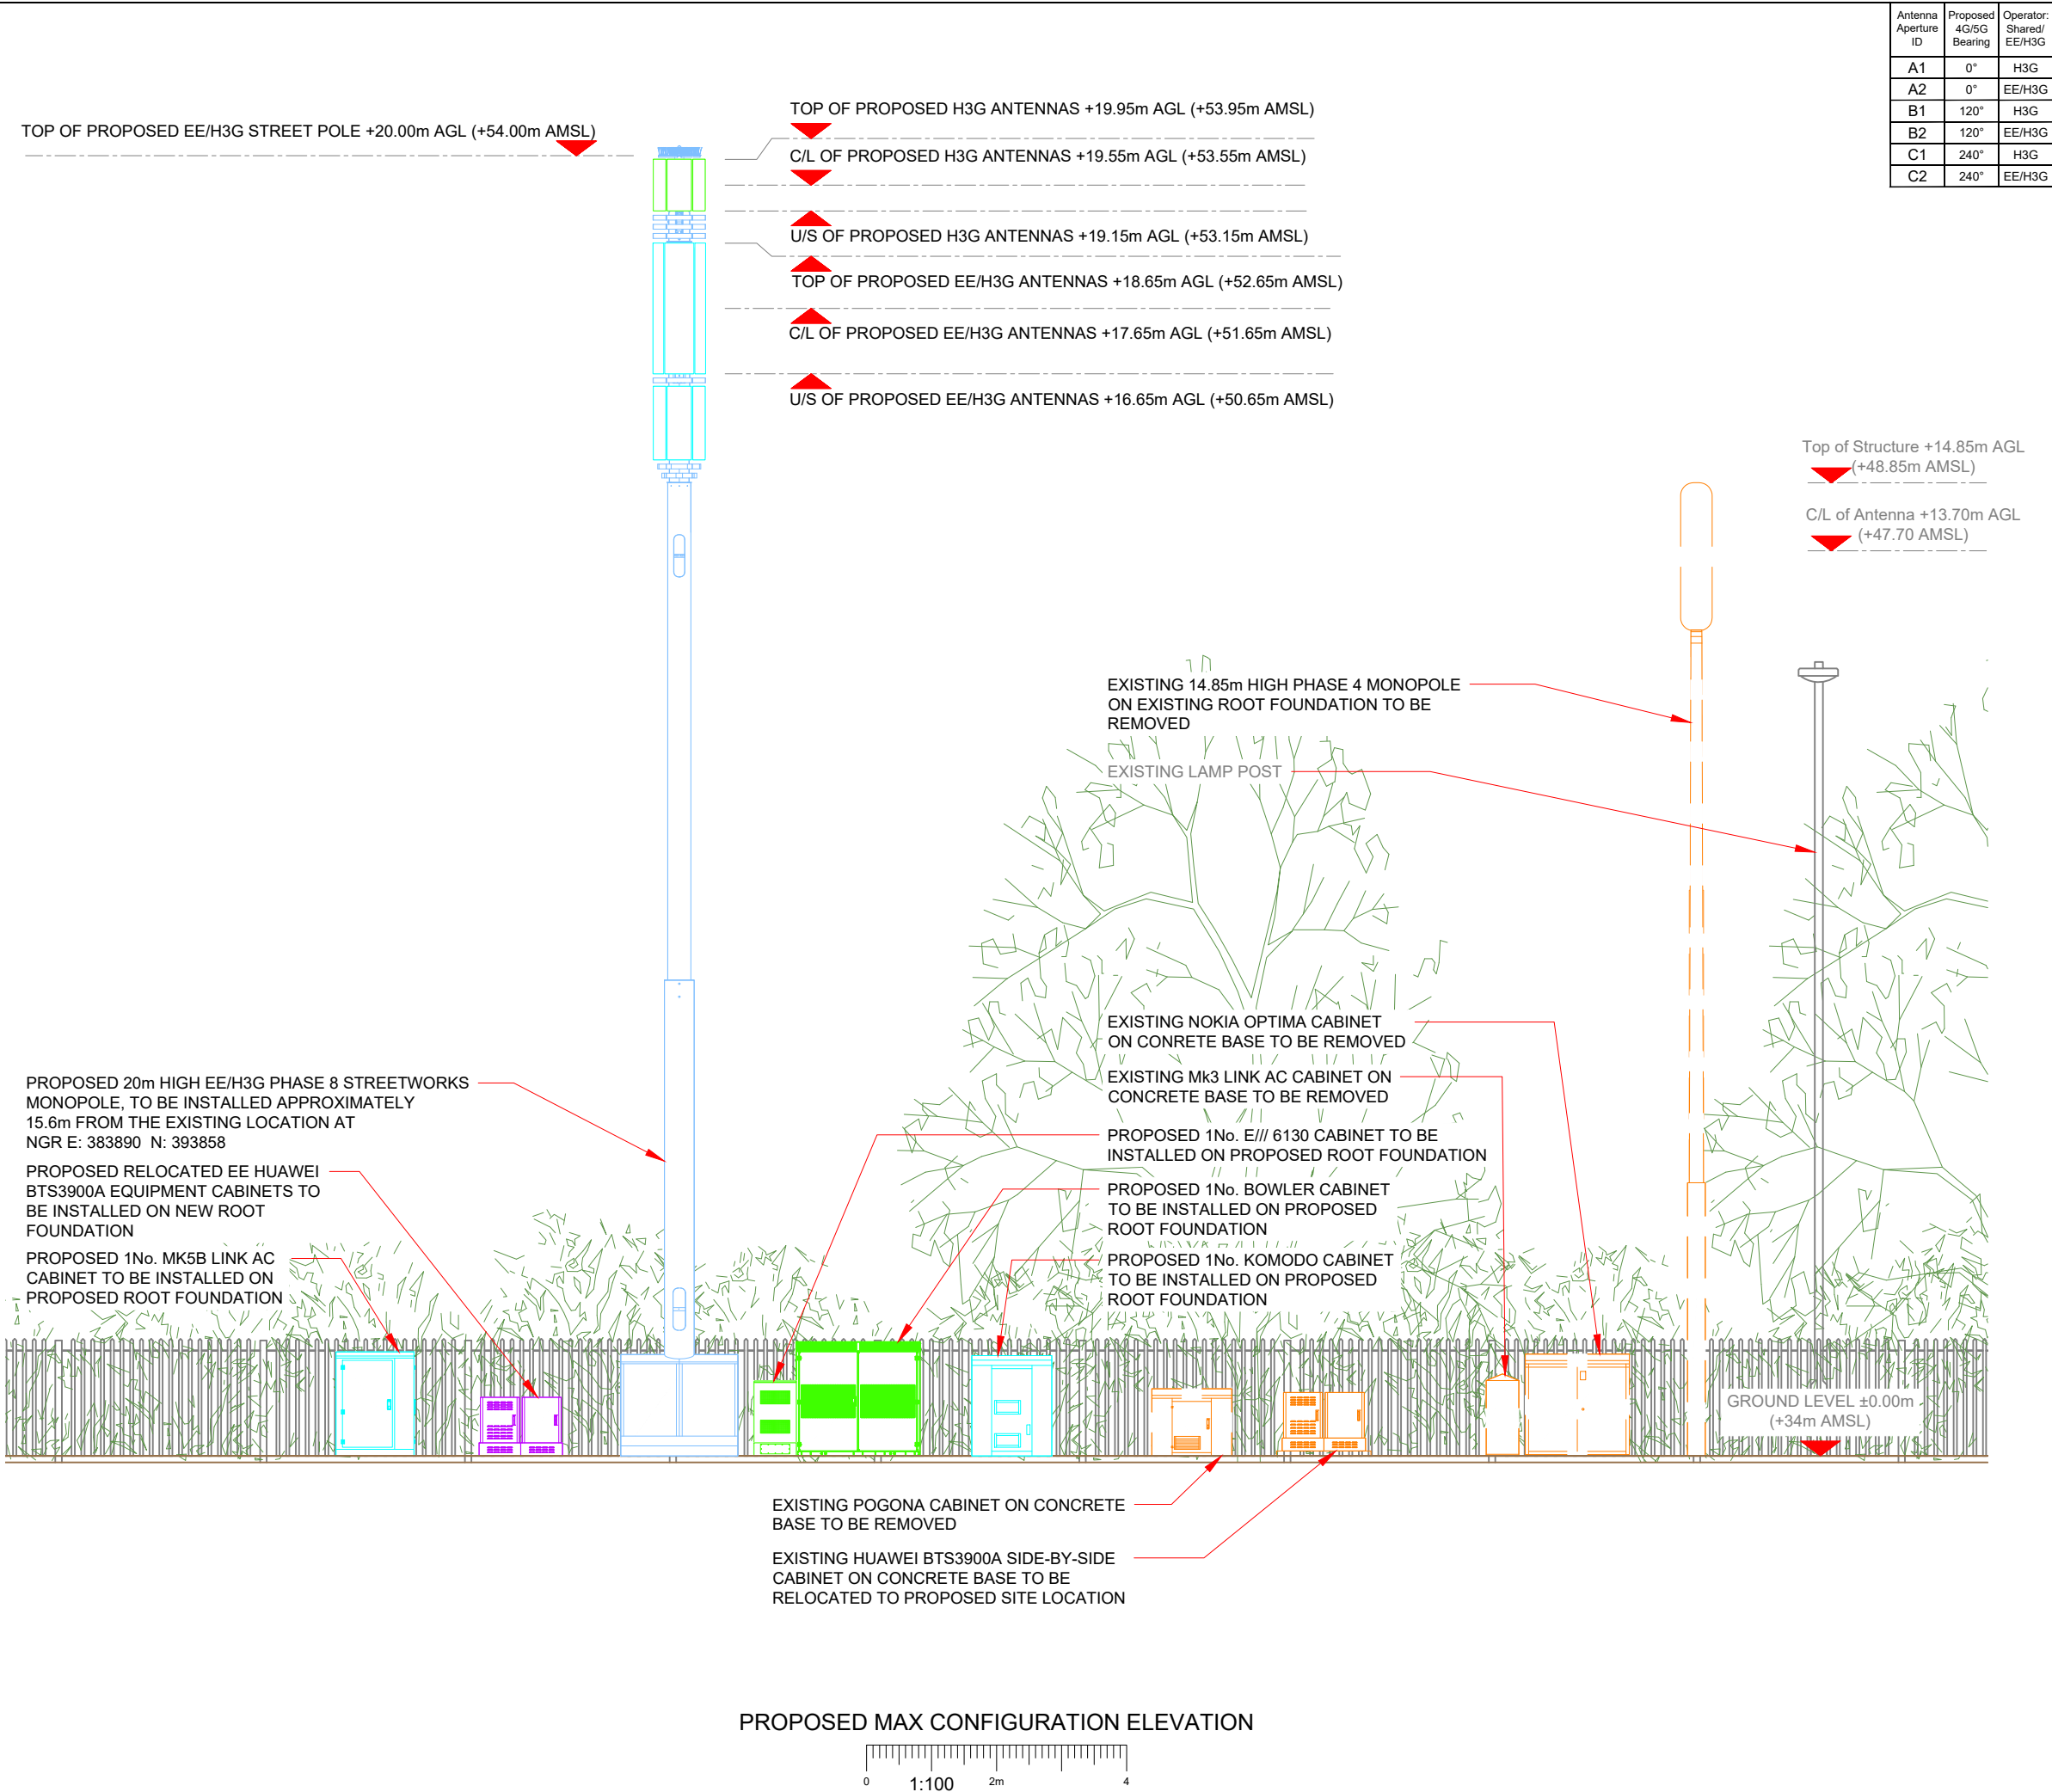

Antenna Aperture ID	Proposed 4G/5G Bearing	Operator: Shared/ EE/H3G
A1	0°	H3G
A2	0°	EE/H3G
B1	120°	H3G
B2	120°	EE/H3G
C1	240°	H3G
C2	240°	EE/H3G

NOTES:
1. ALL DIMENSIONS IN MM UNLESS OTHERWISE NOTED.

Master: M001	MBNL / EE / H3G: H3G	Project: UNILATERAL	Purpose of Issue: Planning	Issue: A
Date: 19/11/2021	Drawn: K. Soper	Revision / Upgrade Description: First Issue		
Checked: T. Clifford	Approved: M. Venner	ACQ		

Hutchison 3G UK Limited
Star House, 20 Grenfell Road
Maidenhead, SL6 1EH
Tel: 01628 765 000
Fax: 01628 765 001

H3G Base Station Information line:
0845 6043000
Available 8am-8pm Monday to Friday

UNIT E3 PITTS CLEAVE INDUSTRIAL ESTATE, TAVISTOCK, DEVON, PL19 0PW
sales@beaconcomms.co.uk Tel: +44 (0)1822 610610

Site Name: PRINCESS ROAD DNS

Site ID: 919638

Address: DNS CHORLTON PRINCESS ROAD
CHORLTON CUM HARDY
MANCHESTER
GREATER MANCHESTER
M20 1BH

Title: 265 PROPOSED MAX CONFIGURATION ELEVATION

Project: H3G UNILATERAL

Purpose of Issue: GENERAL ARRANGEMENT

EE Cell ID: 56014	MBNL Cell ID: MAN040	3UK Cell ID: M0303
-------------------	----------------------	--------------------

Master Drawing No: 919638_MAN040_56014_M0303_M001

Issue: A