


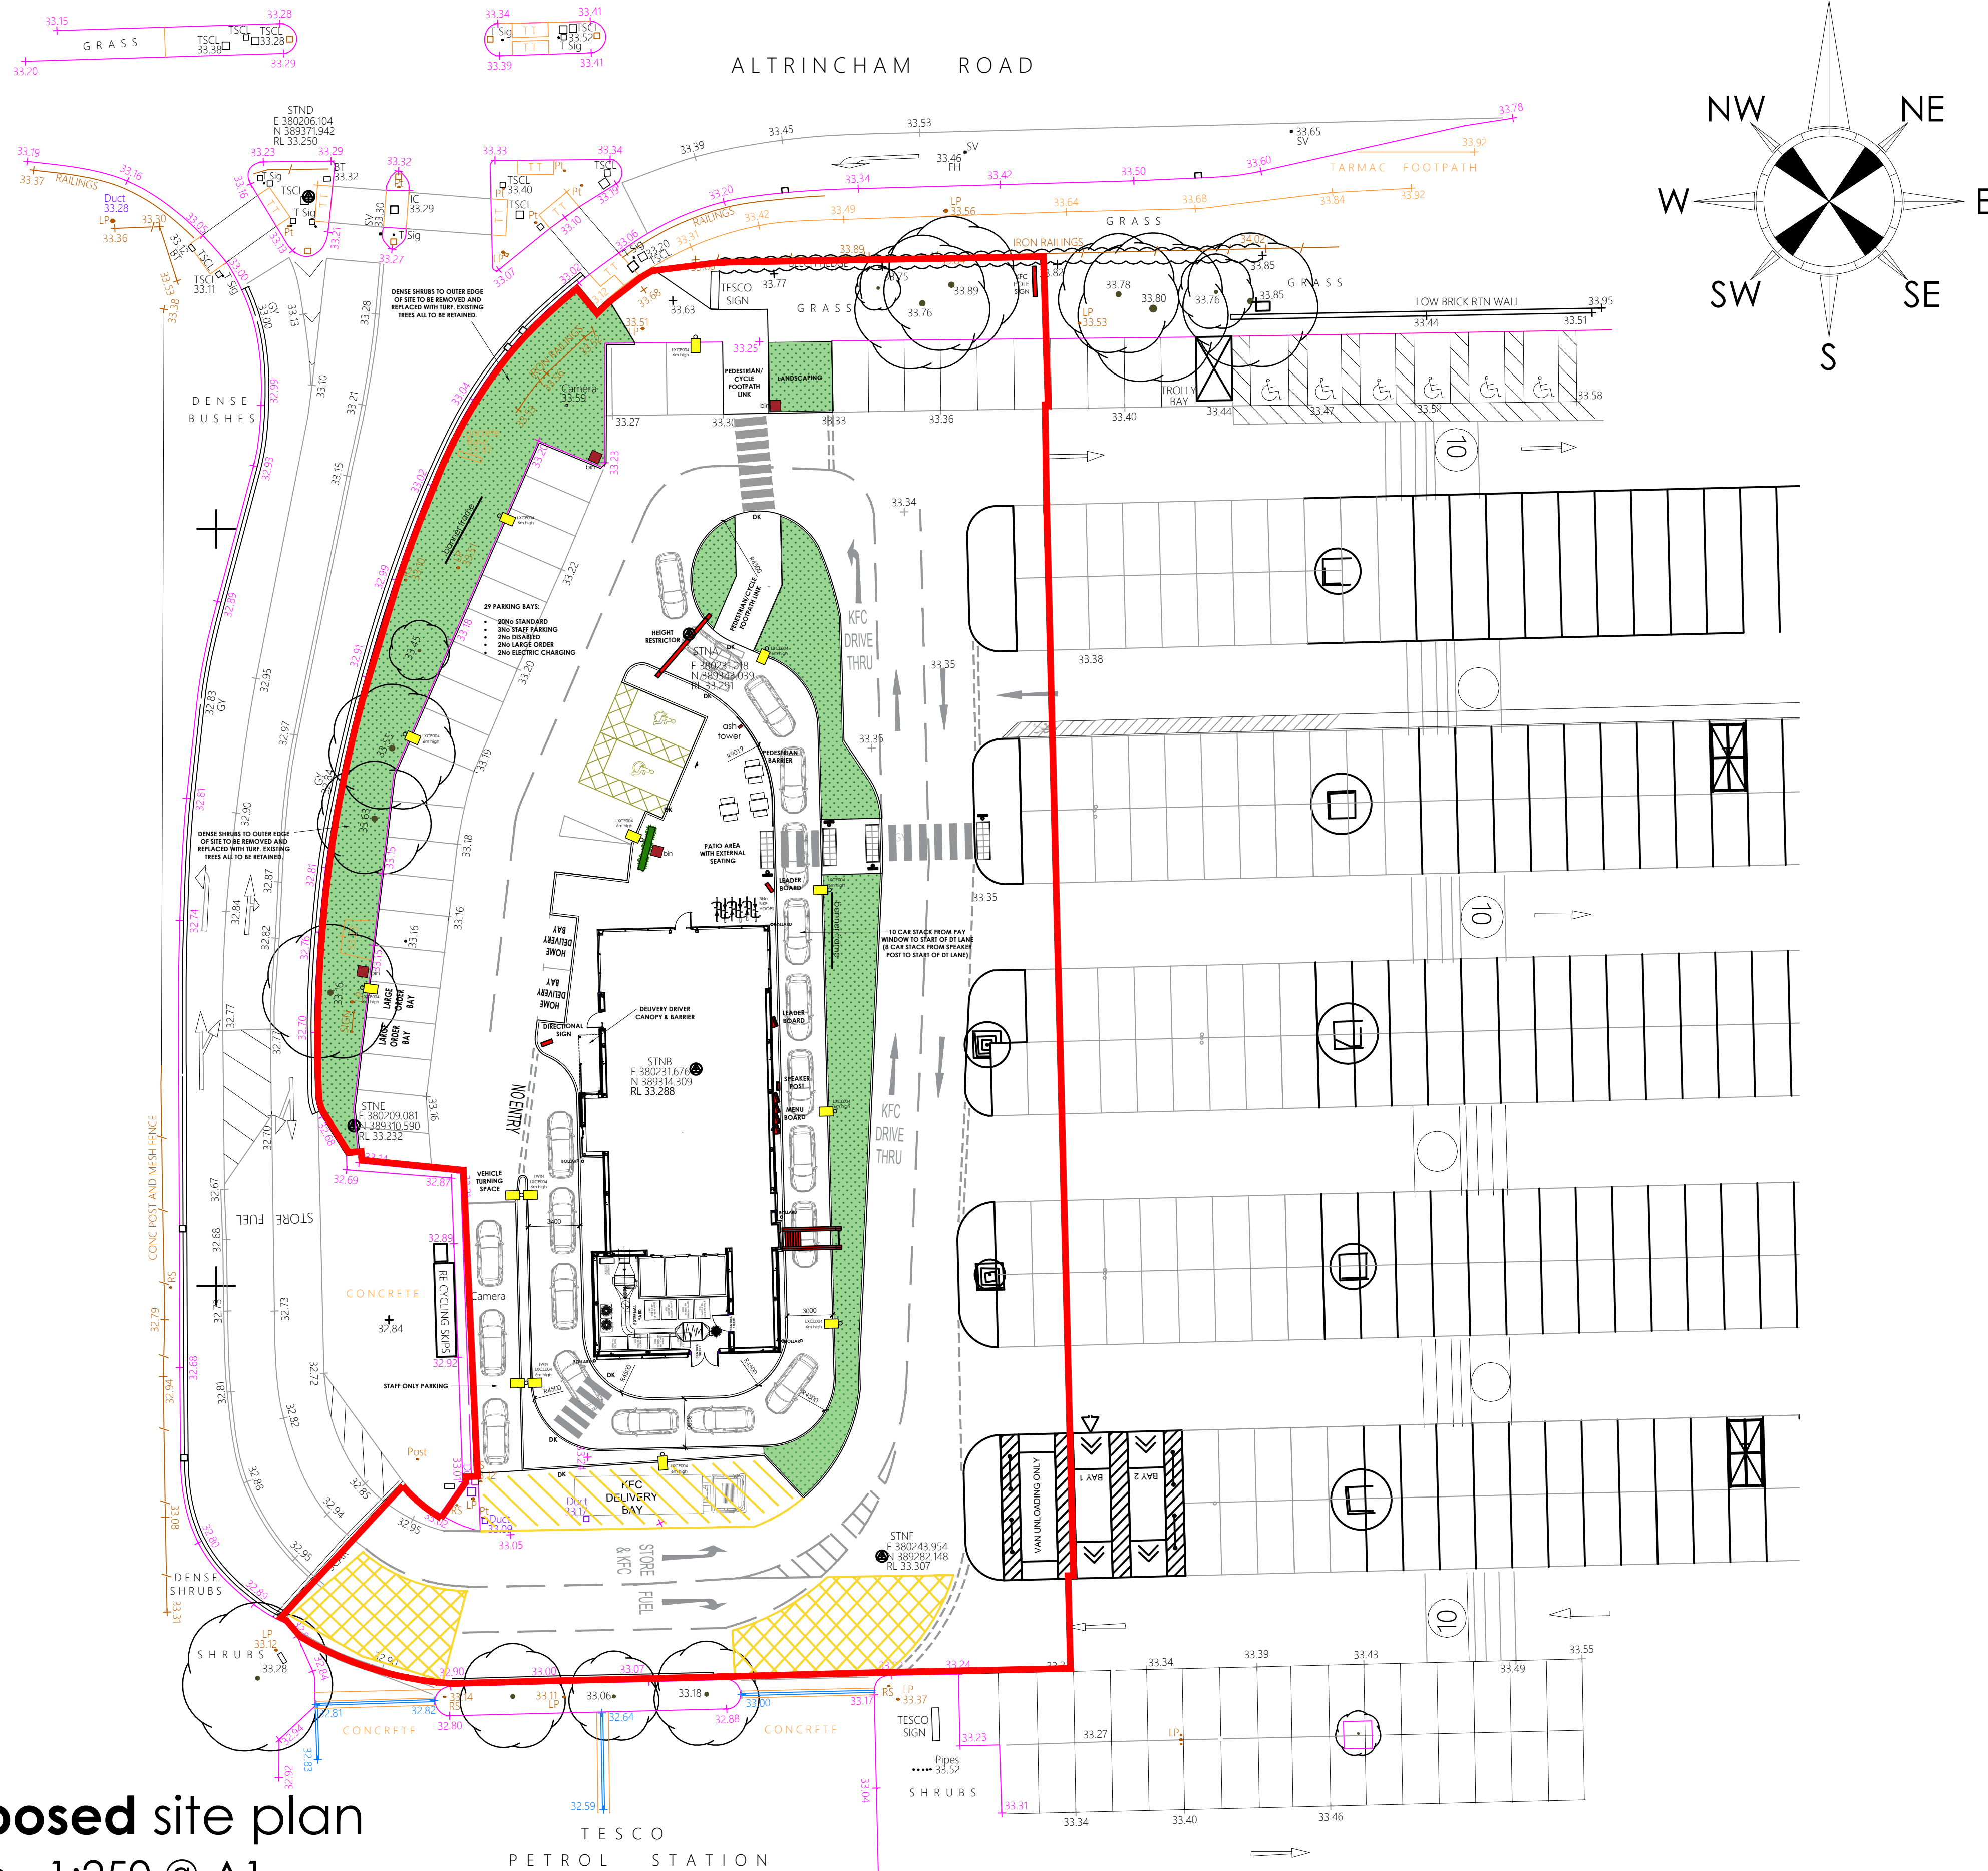

Proposed site plan
scale - 1:250 @ A1

© copyright 2021
This drawing and the copyrights and patents therein are the designer's property and may not be used or reproduced - only under contract. All rights reserved.

A	28-1-22	Car park layout altered as instructed by planning consultant.
rev	date	description

Frank Belshaw
Building Surveyors Limited

wheatley springs barn, wheatley lane road,
barrowford, nelson, lancashire. BB9 6QS.
tel no. (01282) 699668, fax no. (01282) 602447.

Soul Foods Group



260 MODEL DRIVE THRU

store address
BAGULEY
SECTION OF TESCO CAR PARK
ALTRINCHAM ROAD, BAGULEY,
MANCHESTER, M23 9TJ
client
CHICKEN CABINS LTD

drawing title
PROPOSED
SITE LAYOUT PLAN

drawn by	checked	date
CAM	----	26/10/21
store no.	scale	
0000	1:250 @ A1	

KFC drawing no.	FB ref.	revision
0000/2022/P121	2020/75	A