


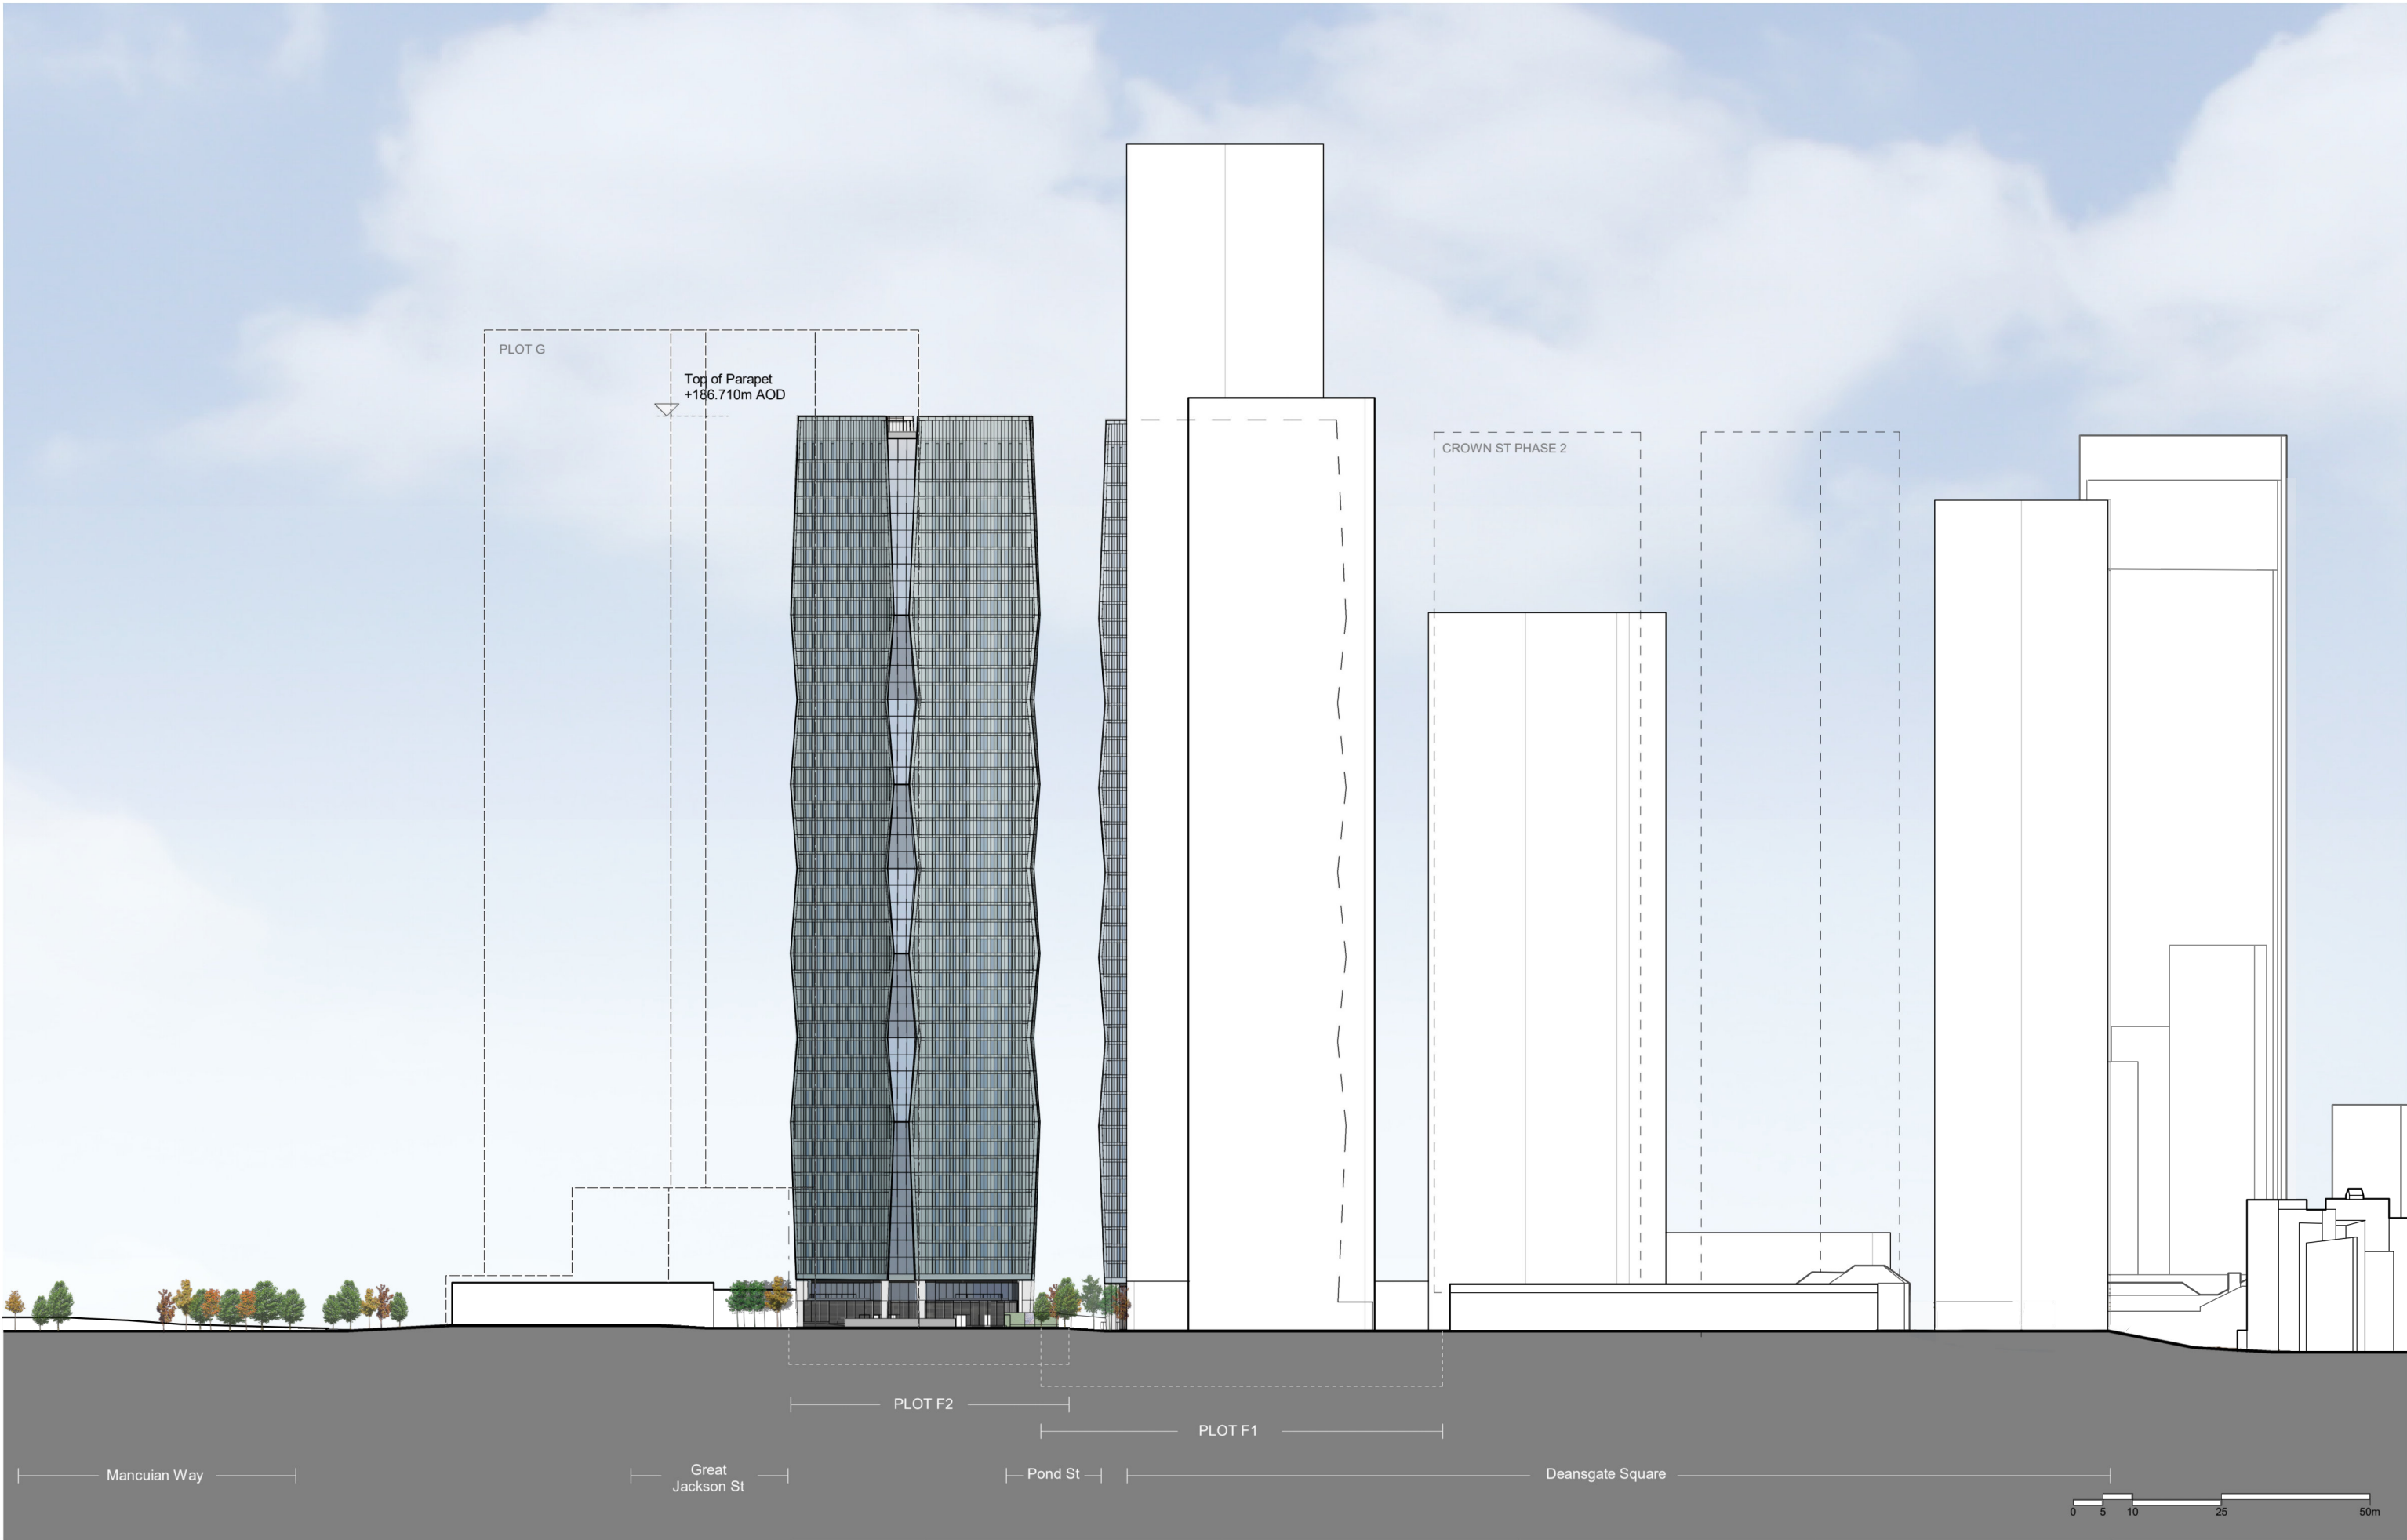

This drawing is copyright
Do not scale off dimensions.
All dimensions to be checked on
site by contractor.
Contractor to report any
dimensional discrepancies,
errors or omissions prior to
commencing on site.

F1

F2

Rev	Date	Description
P01	29-10-2021	Planning Submission

Project Title

Great Jackson Street - Plot F
Manchester

Status

Planning Issue

Drawing Title

Site Wide
East Elevation

Project No

10334

Scale

1:1000 @ A3

SHP Drawing Code

PREL- DRG - ZONE - A01 - GLAS - TIME - LOC - BRG

Revision

P01

simpsonhaugh

Manchester
+44 (0)161 835 2345

London
+44 (0)20 7549 4000

© SimpsonHaugh and Partners 2020