





EXISTING FRONT ELEVATION

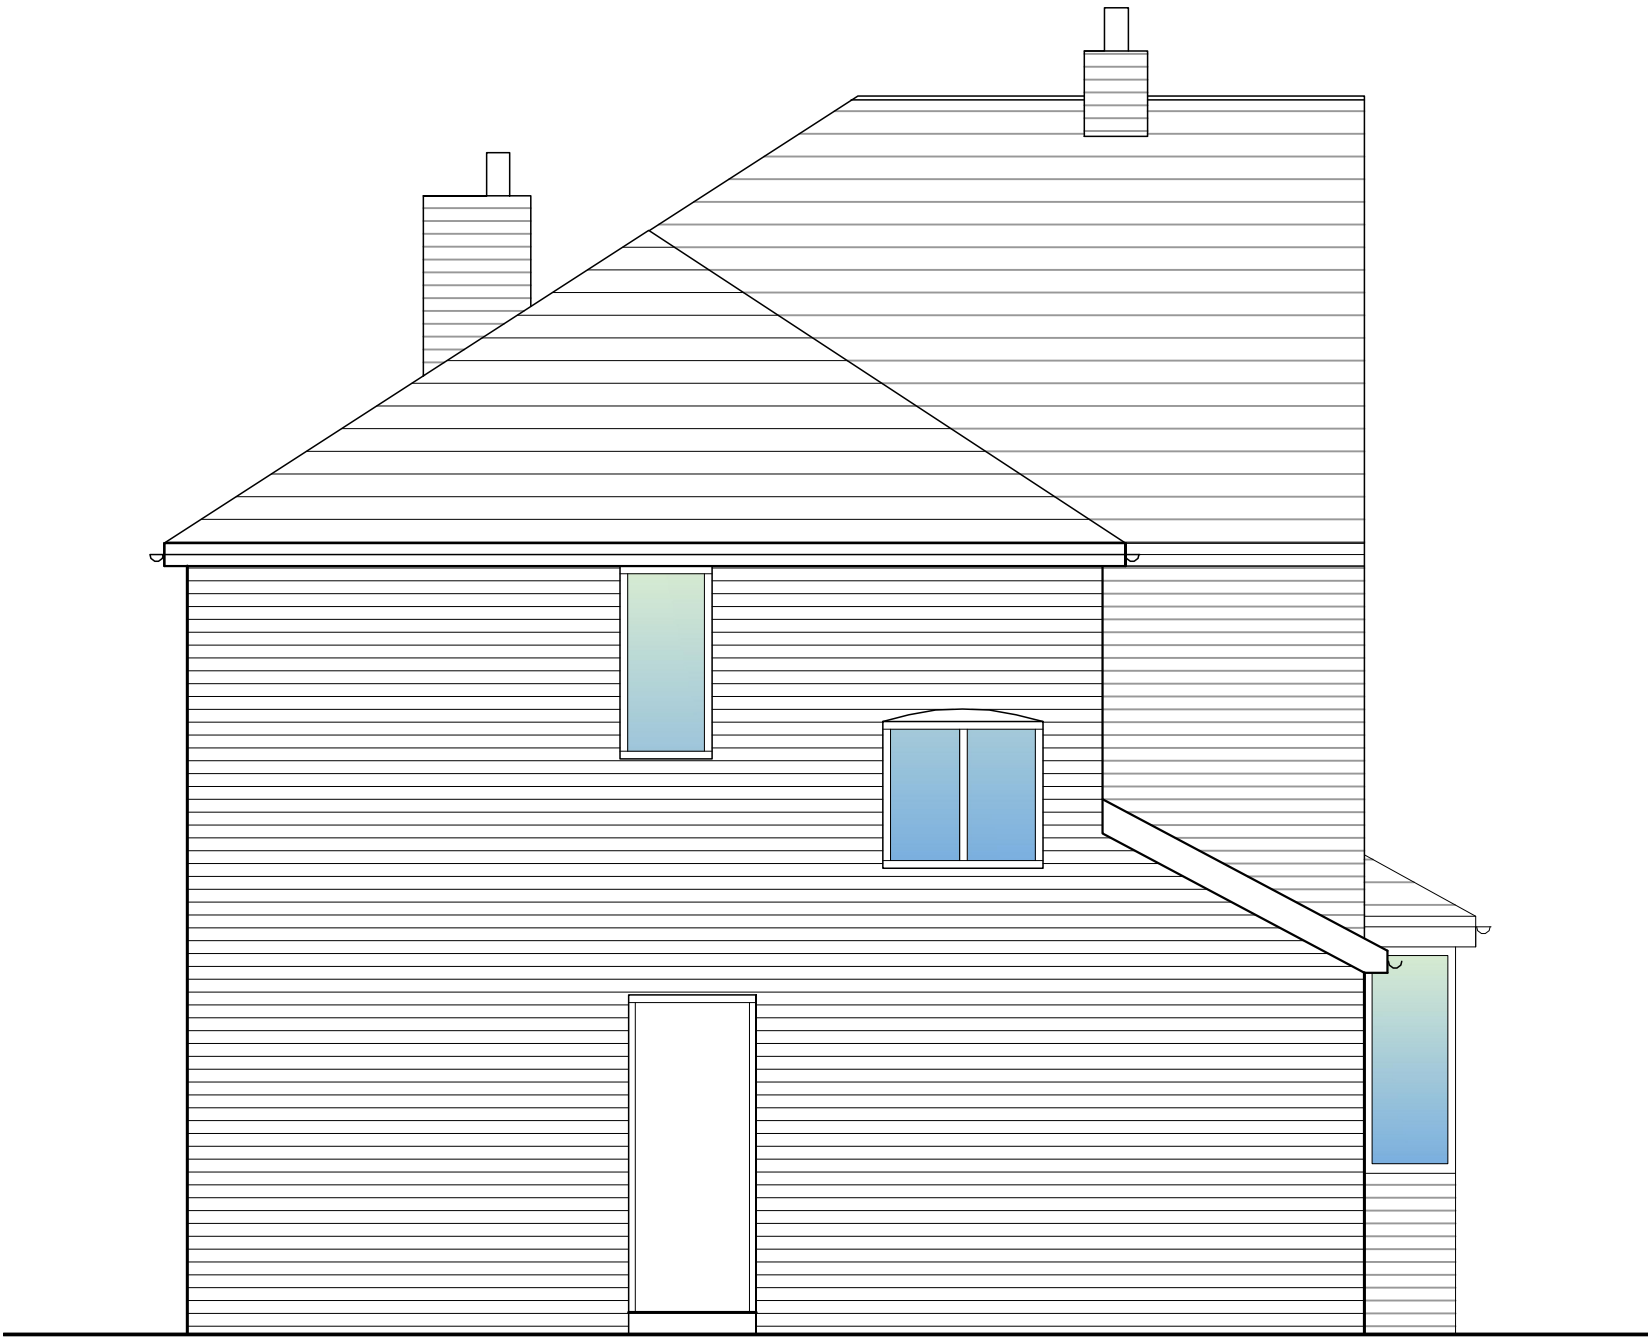


EXISTING SIDE ELEVATION



EXISTING REAR ELEVATION

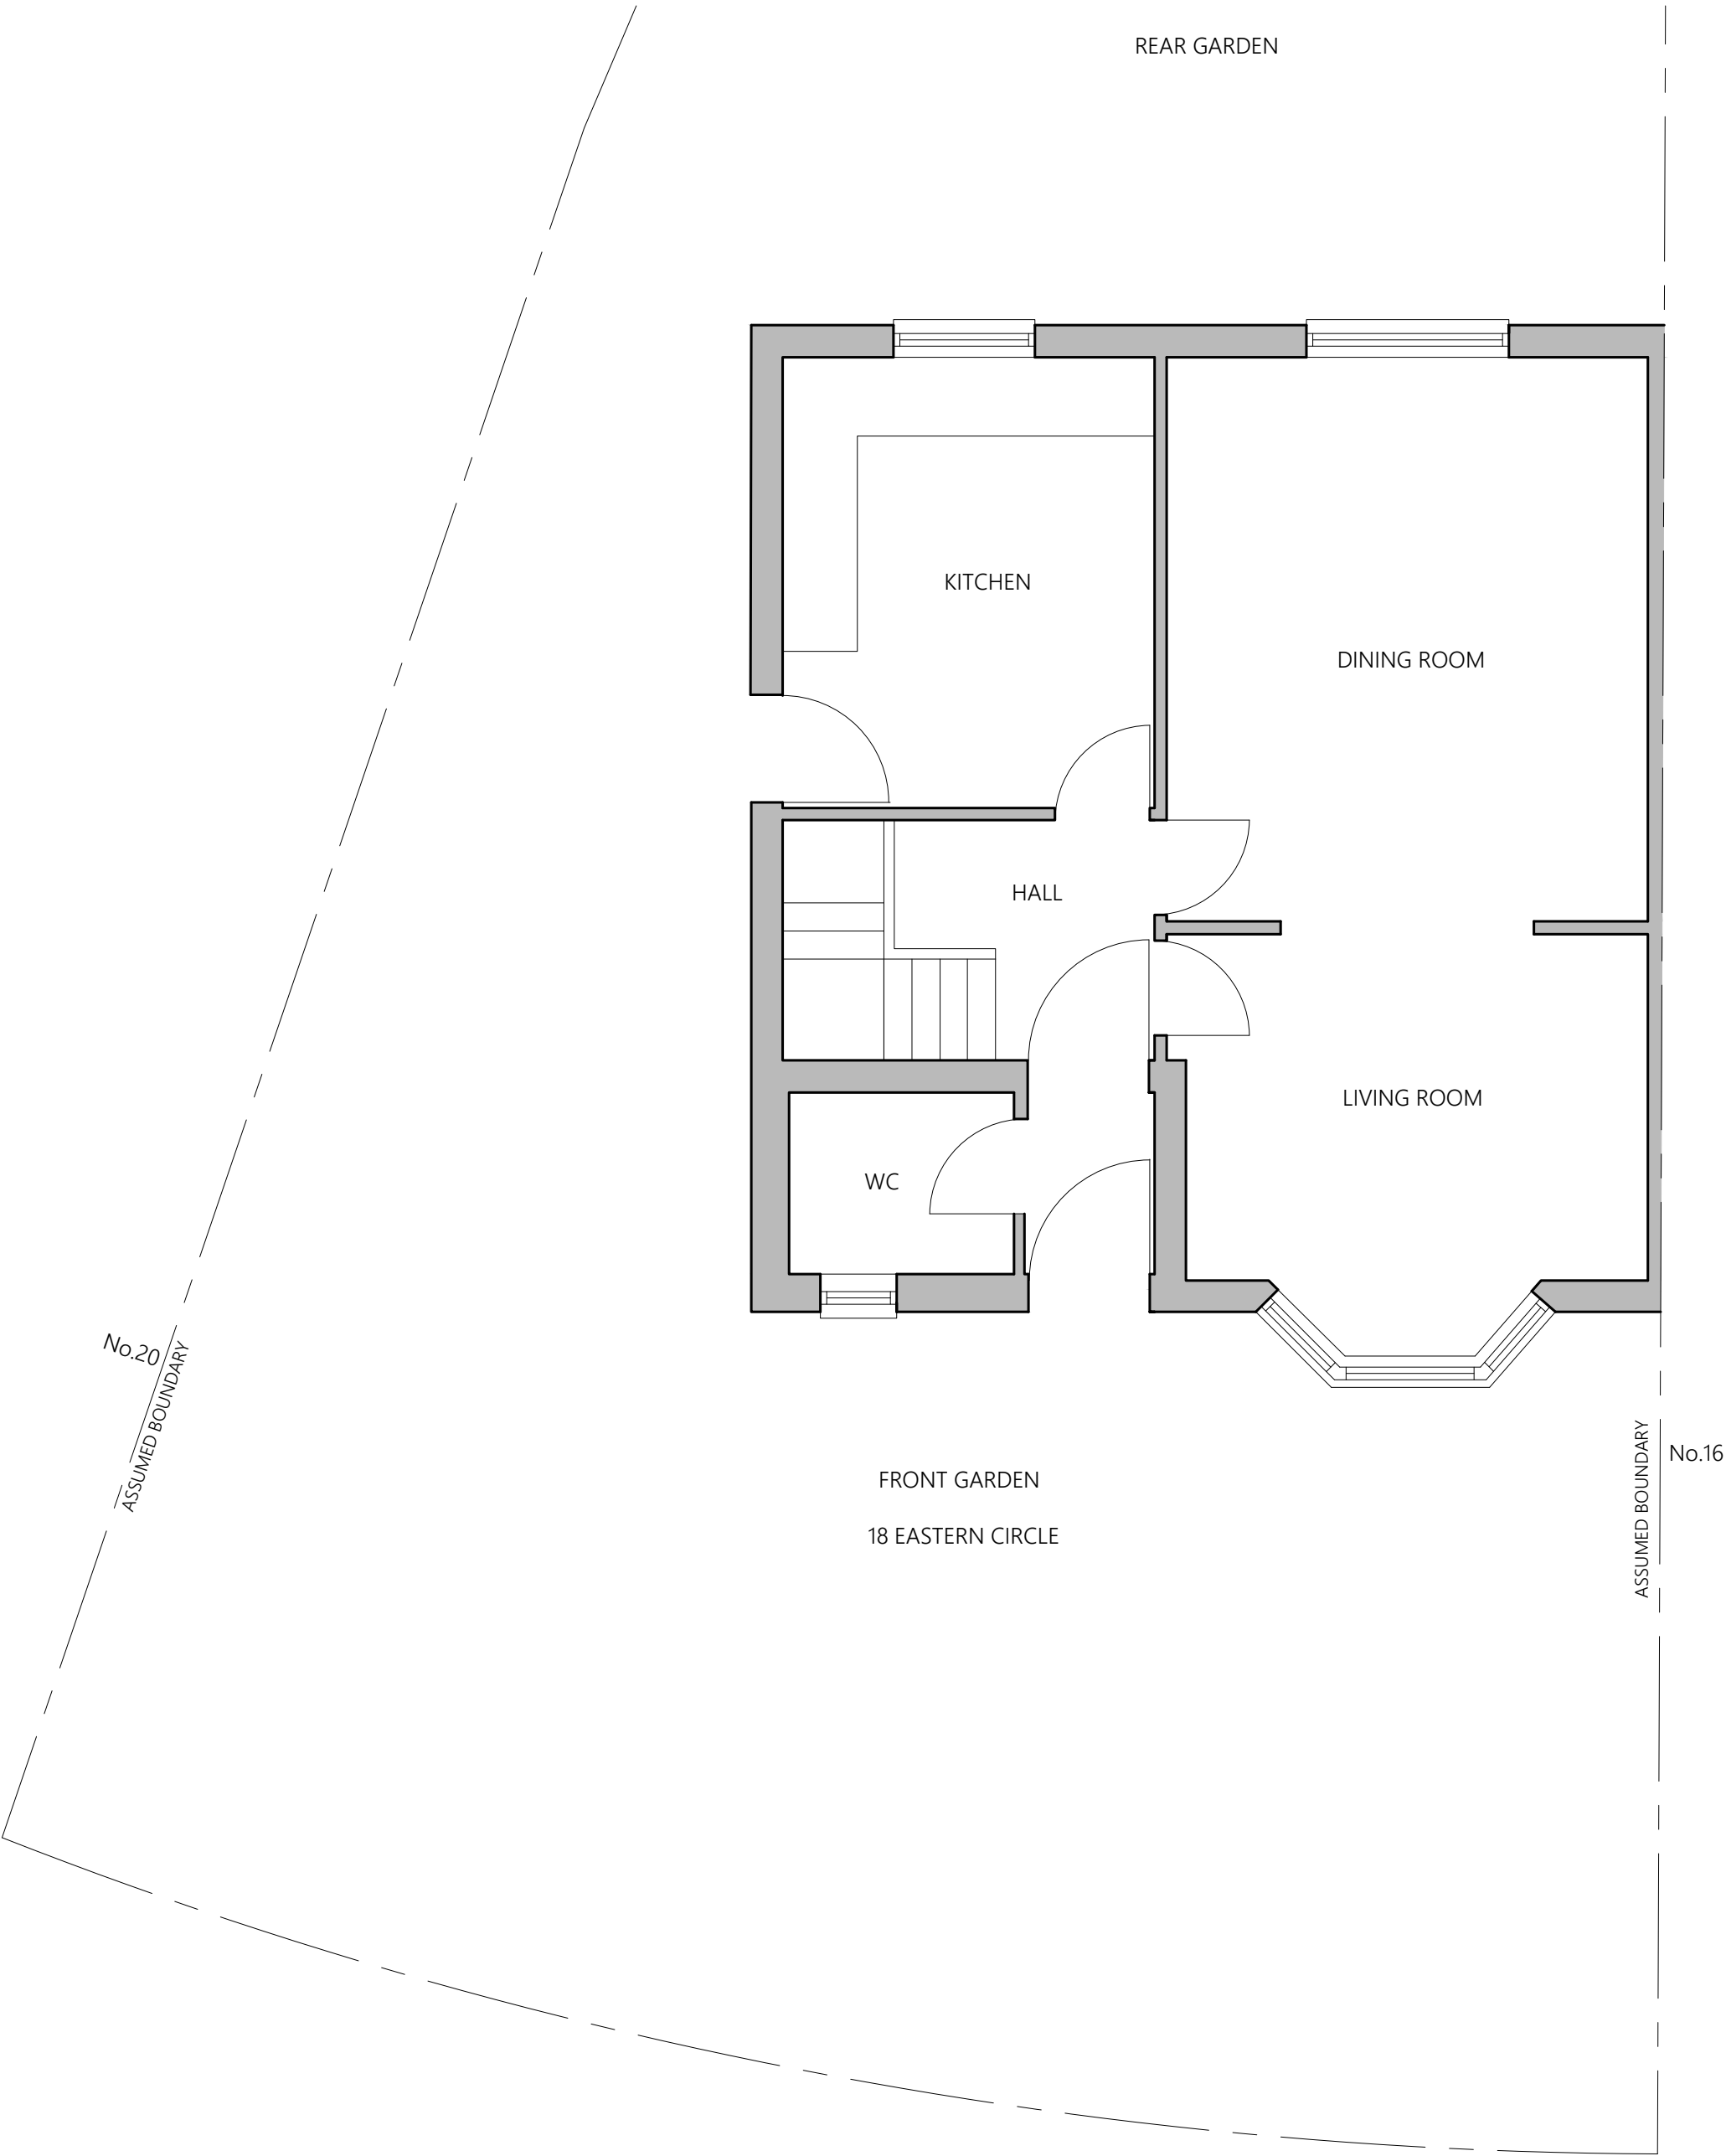

EXISTING GROUND FLOOR PLAN

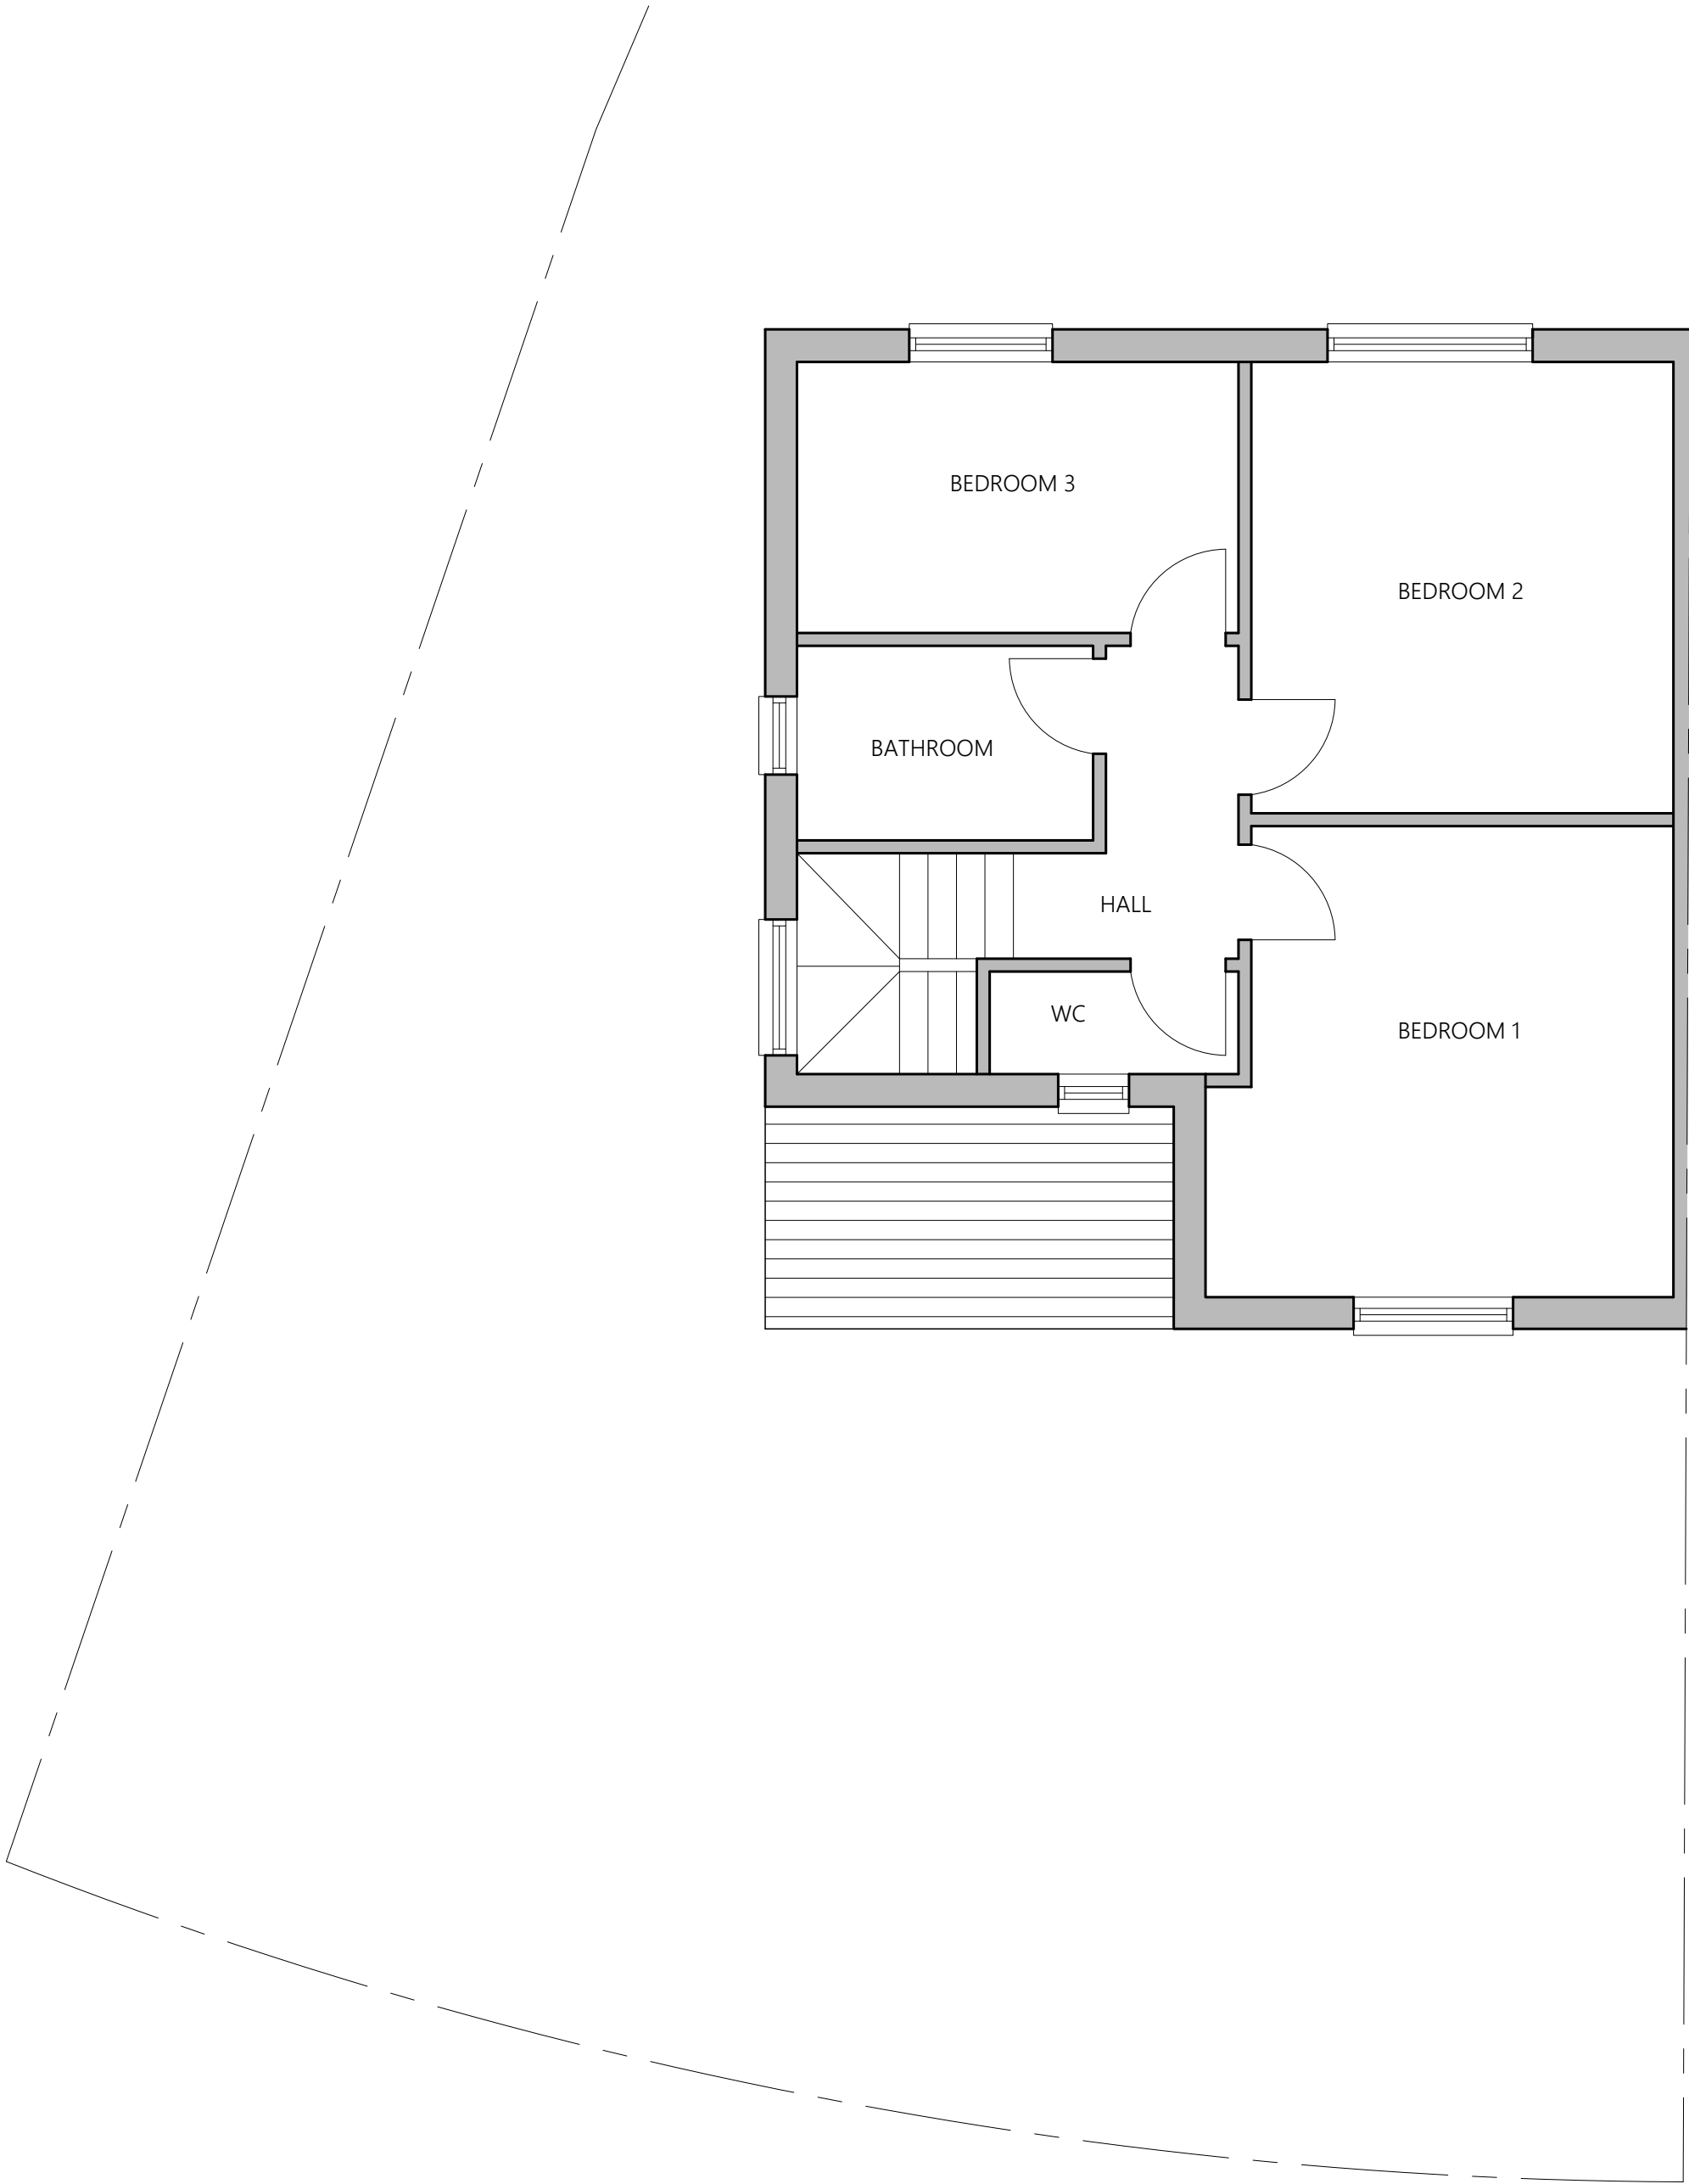

EXISTING FIRST FLOOR PLAN

PROJECT	18 Eastern Circle Manchester M19 1JP		
CLIENT	Najib Haq		
STATUS	Information		
DRAWING	Existing Plans & Elevations		
DWG No.	2207-002	REV	
SCALE	1:50@A1	DATE	Feb '22