




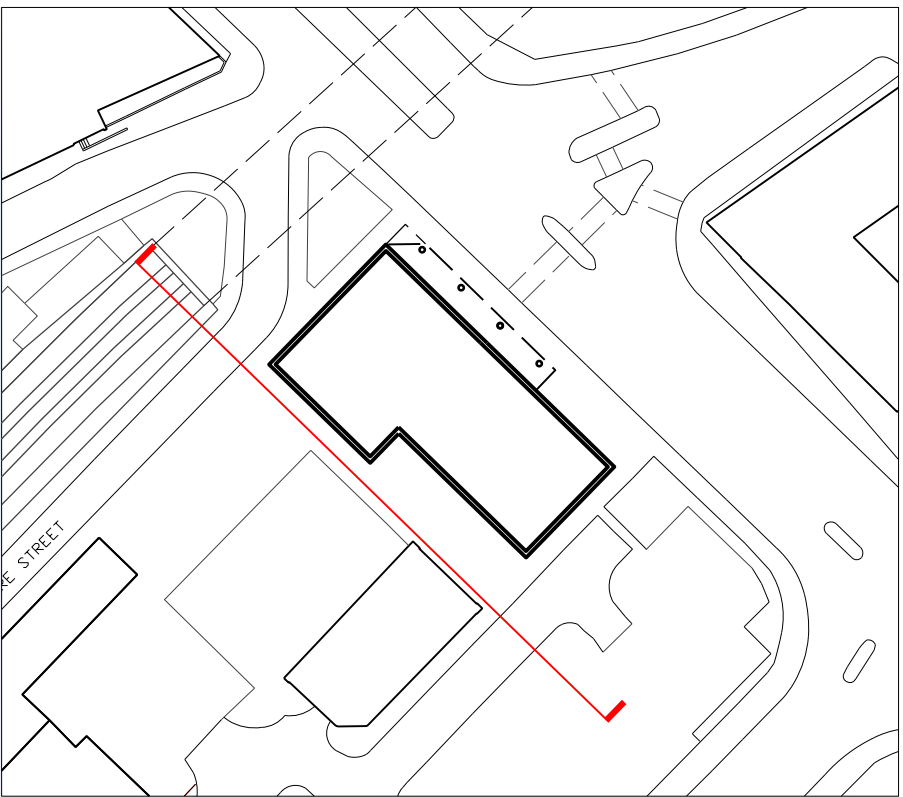

ELEVATION KEY - SCALE 1:1000@A1

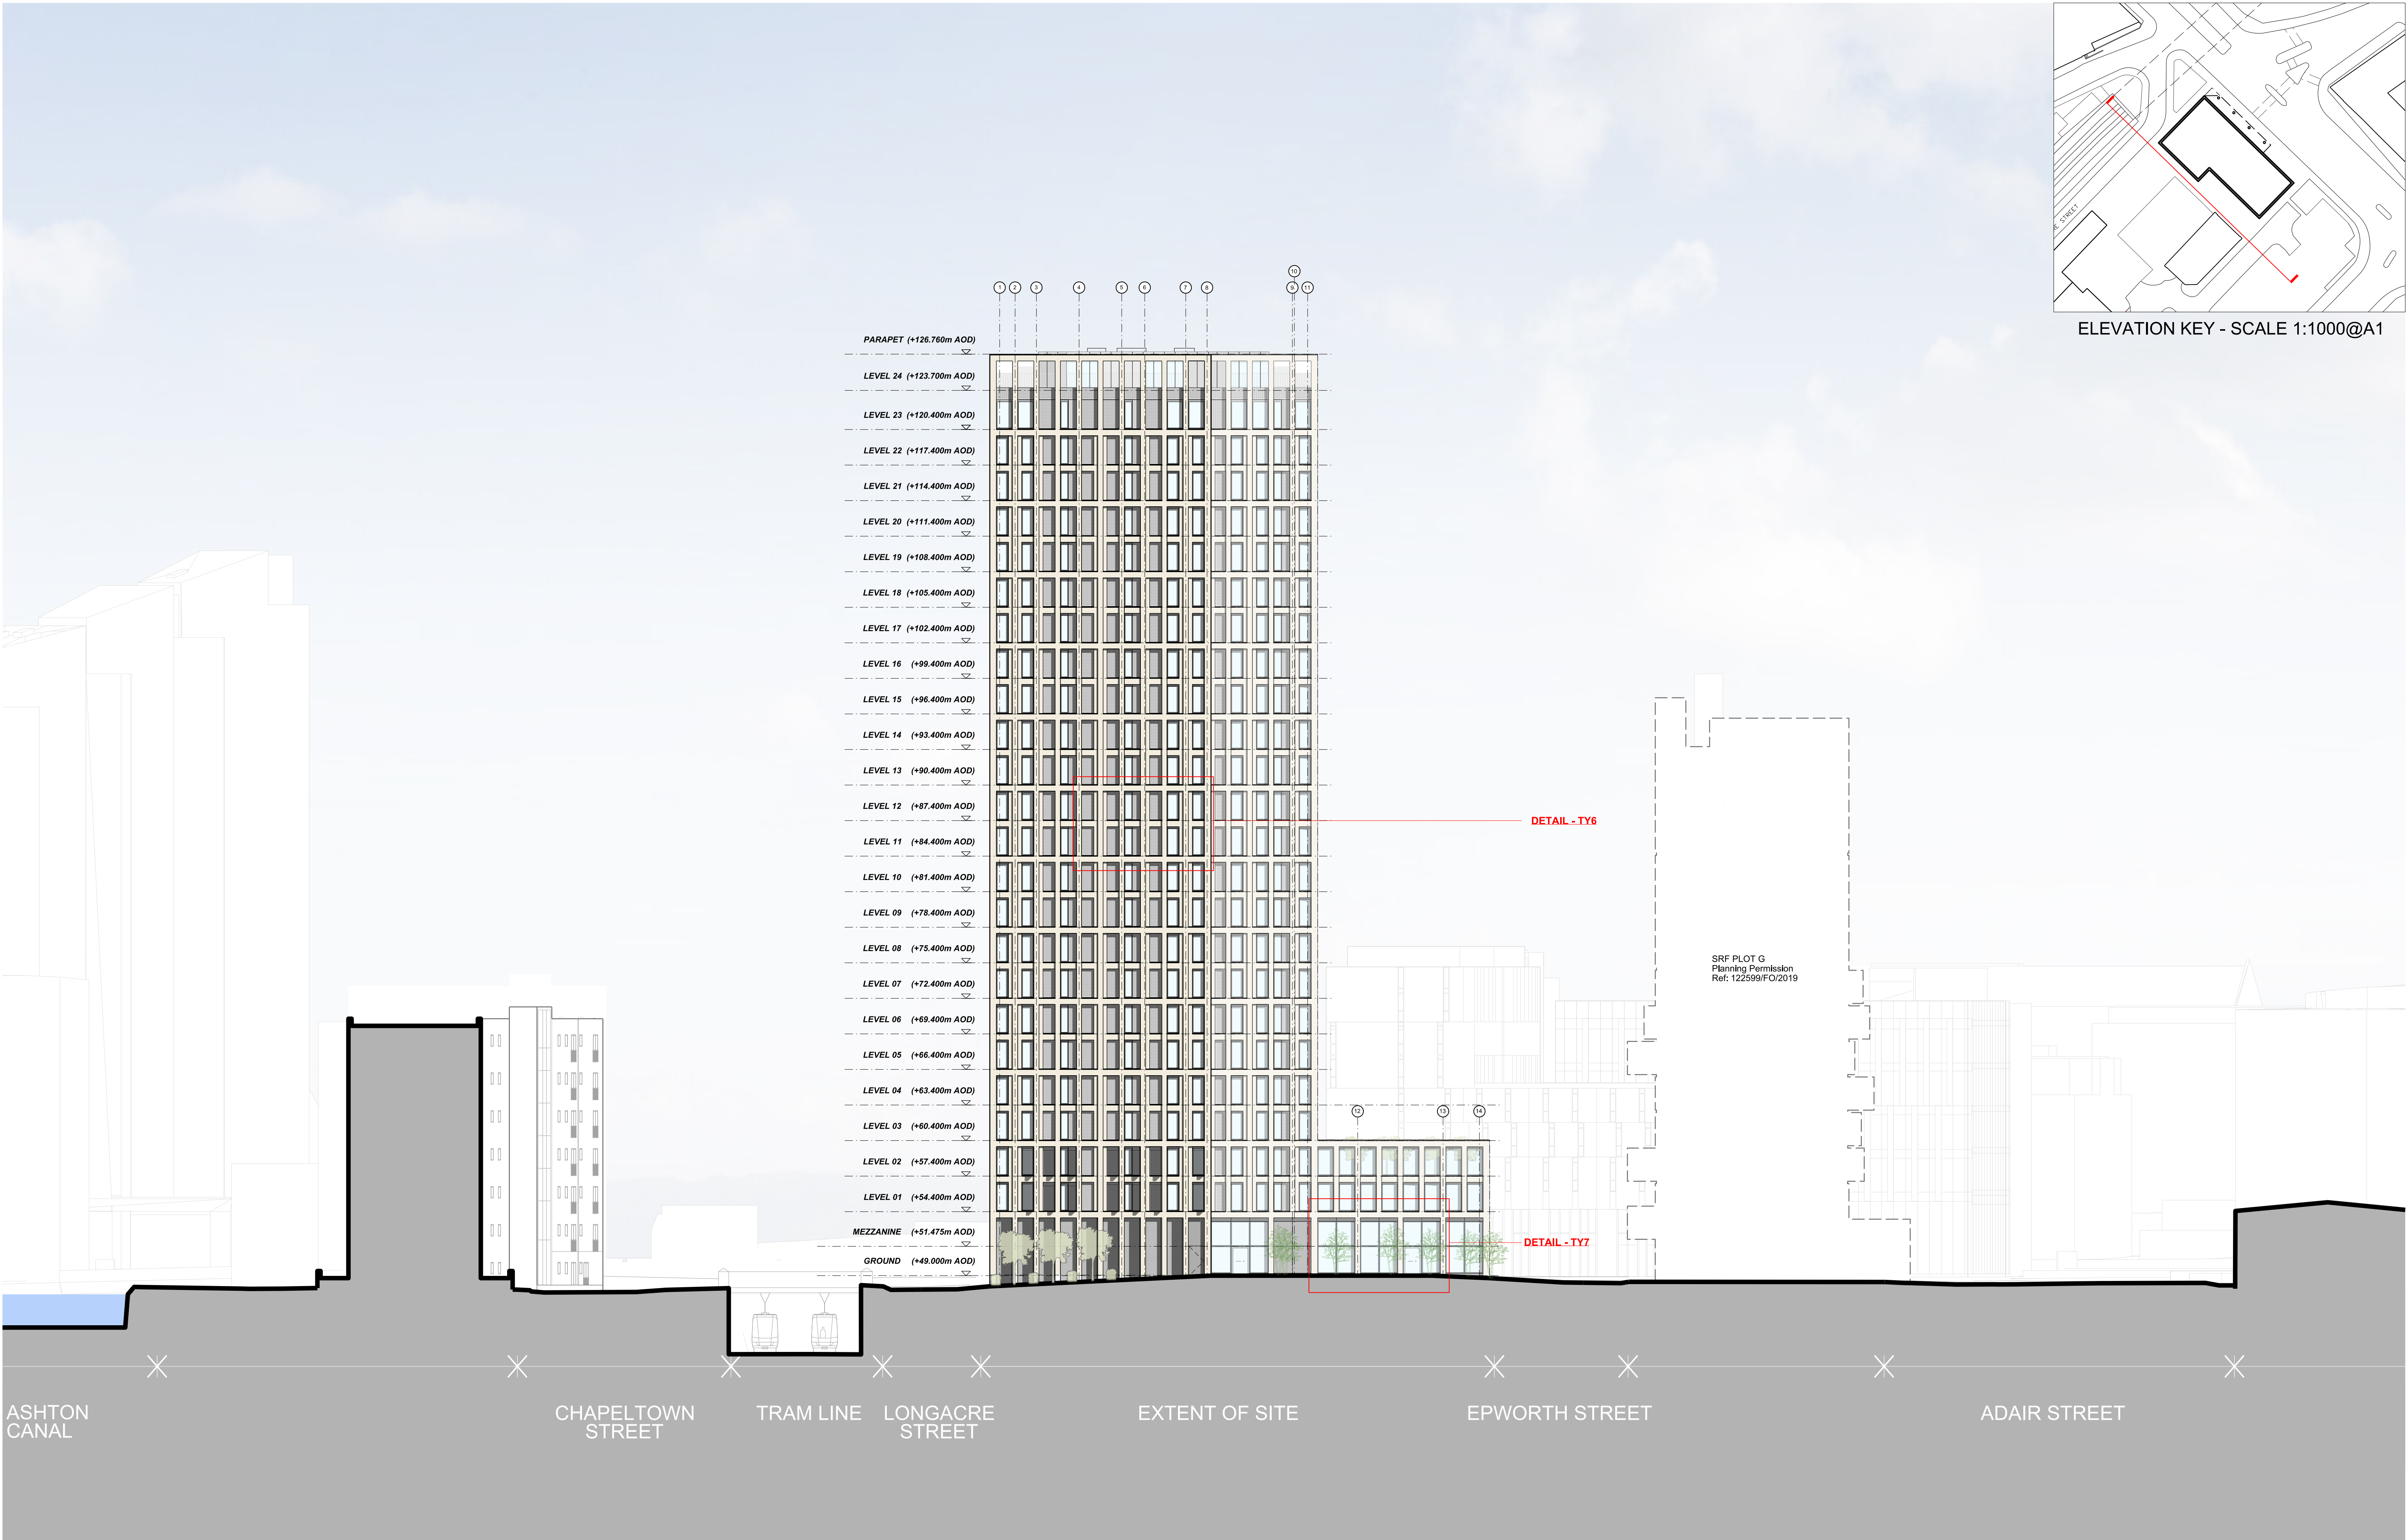

This drawing is copyright  
Do not scale off dimensions.  
All dimensions to be checked on site by contractor.  
Contractor to report any dimensional discrepancies,  
errors or omissions prior to commencing on site.

 

NORTH

| Rev | Date       | Description                                                       |
|-----|------------|-------------------------------------------------------------------|
| 00  | 18-02-2020 | Planning Issue                                                    |
| 01  | 14-05-2021 | Section 73 Application Issue                                      |
| 02  | 26-08-2021 | Section 73 Application Issue - minor facade and layout amendments |
| 03  | 28-01-2022 | Updates to S73 Application                                        |
|     |            |                                                                   |
|     |            |                                                                   |
|     |            |                                                                   |
|     |            |                                                                   |

Project Title  
VICTORIA HOUSE

Status  
FOR PLANNING

Drawing Title  
South West Elevation

Job No  
10122

Scale  
1:250 @ A1

Date  
FEB 2020

Drawing No  
10122-A-B5D9-G200-E-SW-003

Revision  
03

**simpsonhaugh**

MANCHESTER  
Riverside, 4 Commercial St  
Manchester M15 4RQ  
+44 (0)161 835 2345  
www.simpsonhaugh.com

LONDON  
5-8 Roberts Place  
London EC1R 9BB  
+44 (0)20 7549 4000  
mail@simpsonhaugh.com