


Contractor and furniture manufacturers to take on site measurements before commencing any work, architect will not be held responsible for any mis-fits on site

Any internal layout changes will need to be approved by head office prior.

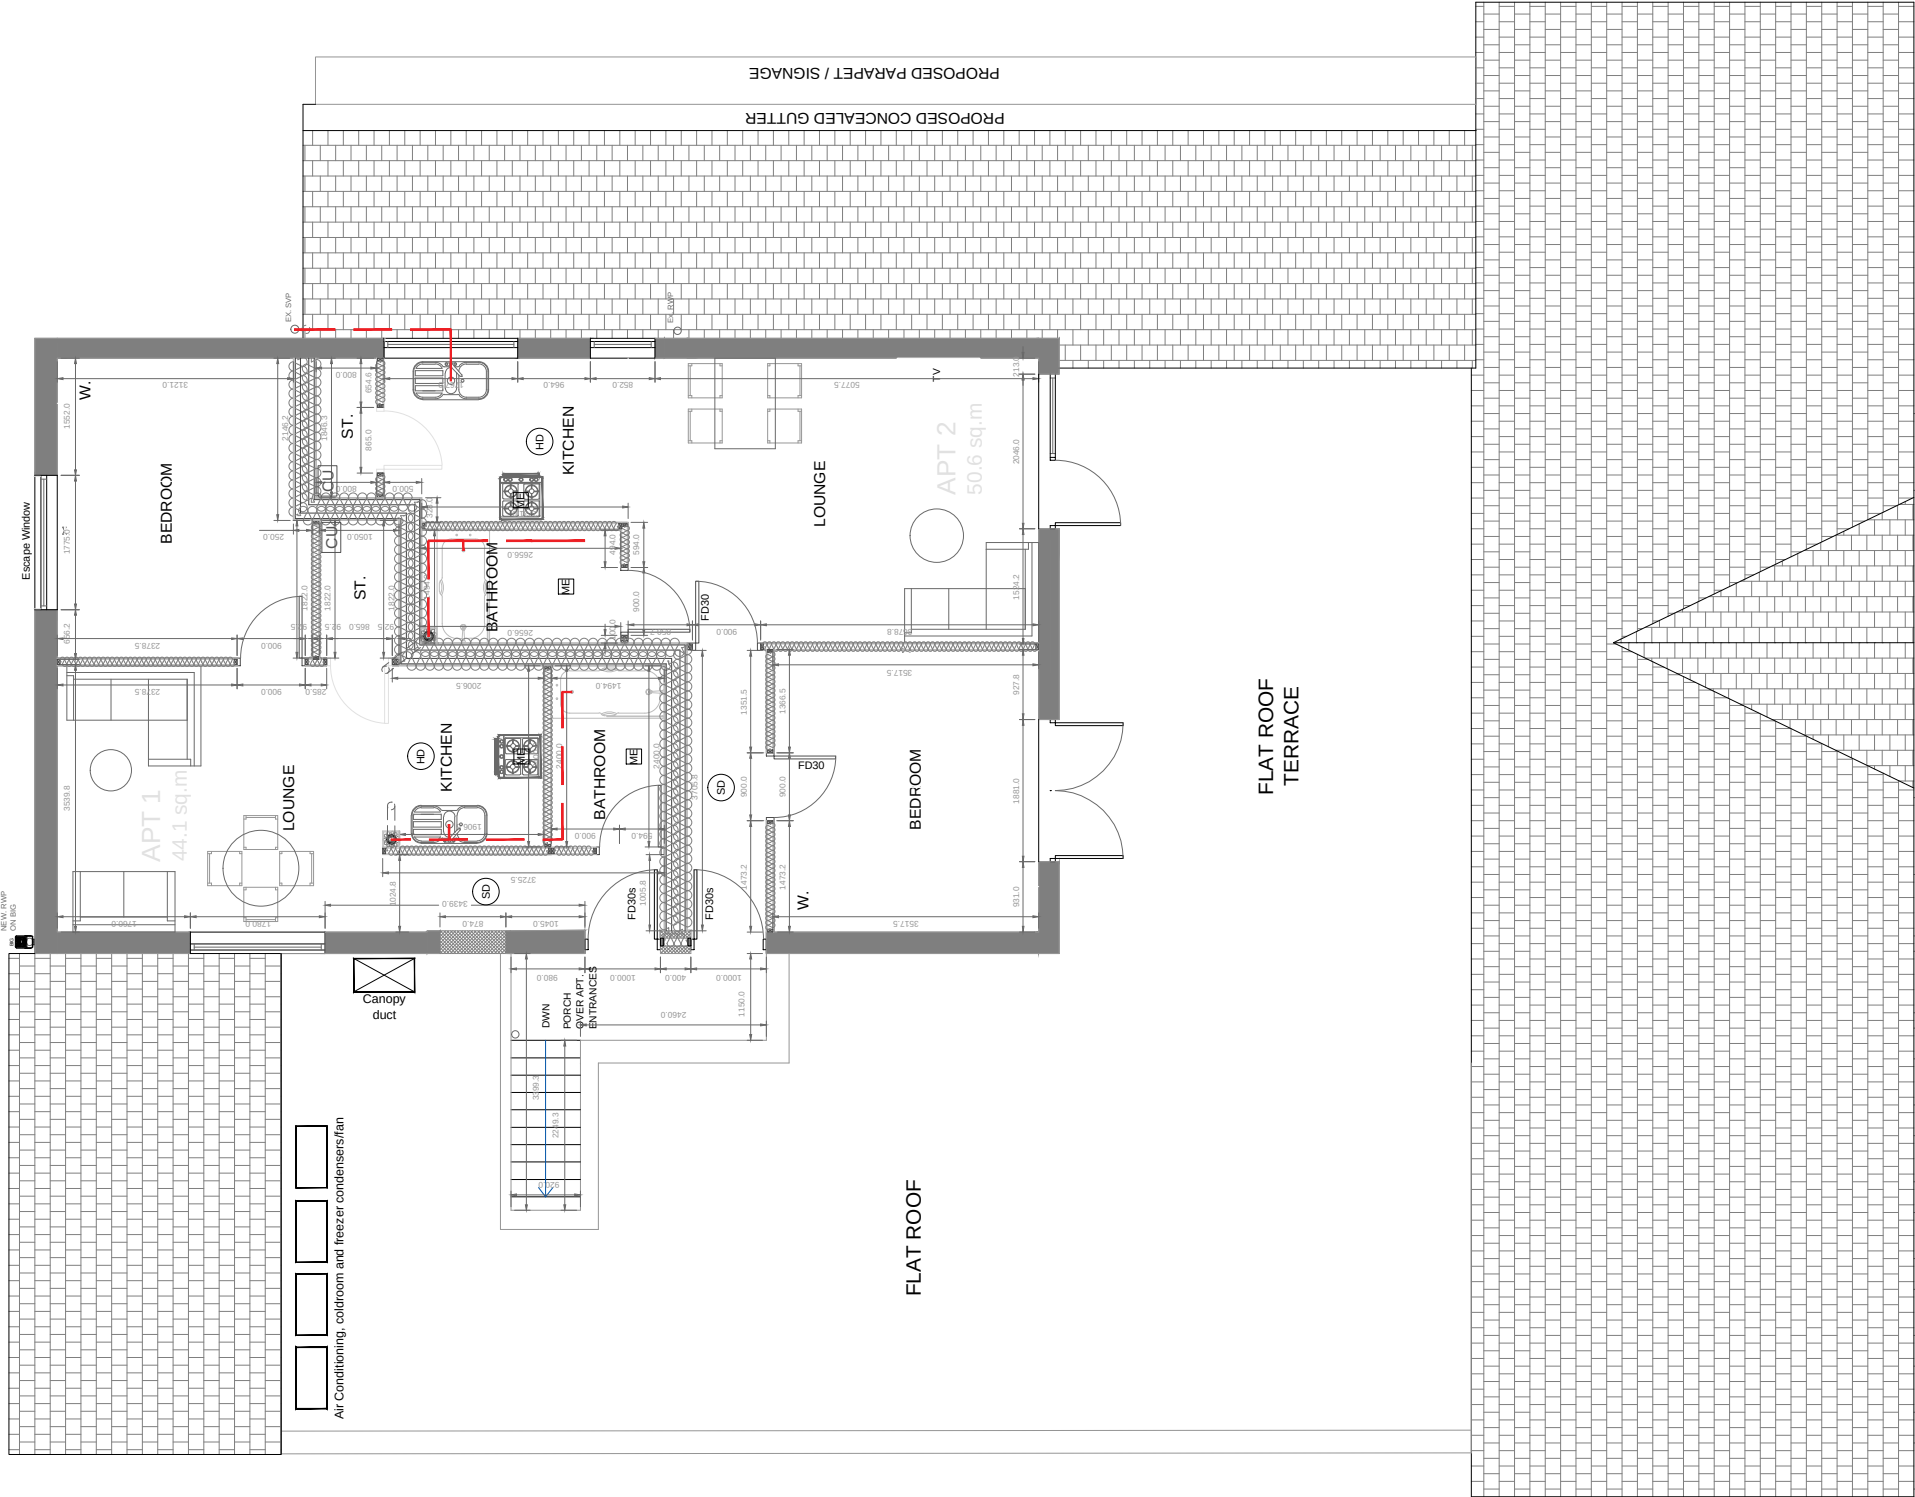

PROPOSED FIRST FLOOR PLAN

Drawing no. 4.1		
SIGN OFF		
DATE:		
CLIENT:		
HEAD OFFICE:		
date	rev.	revision/author/checker
purpose of issue PLANNING		
project HOWDY'S - MANCHESTER		
drawing PROPOSED PLAN		
Job no. 2020-280		rev.
drawn GS		checked
scale 1:100@A3		date 25.10.2021