


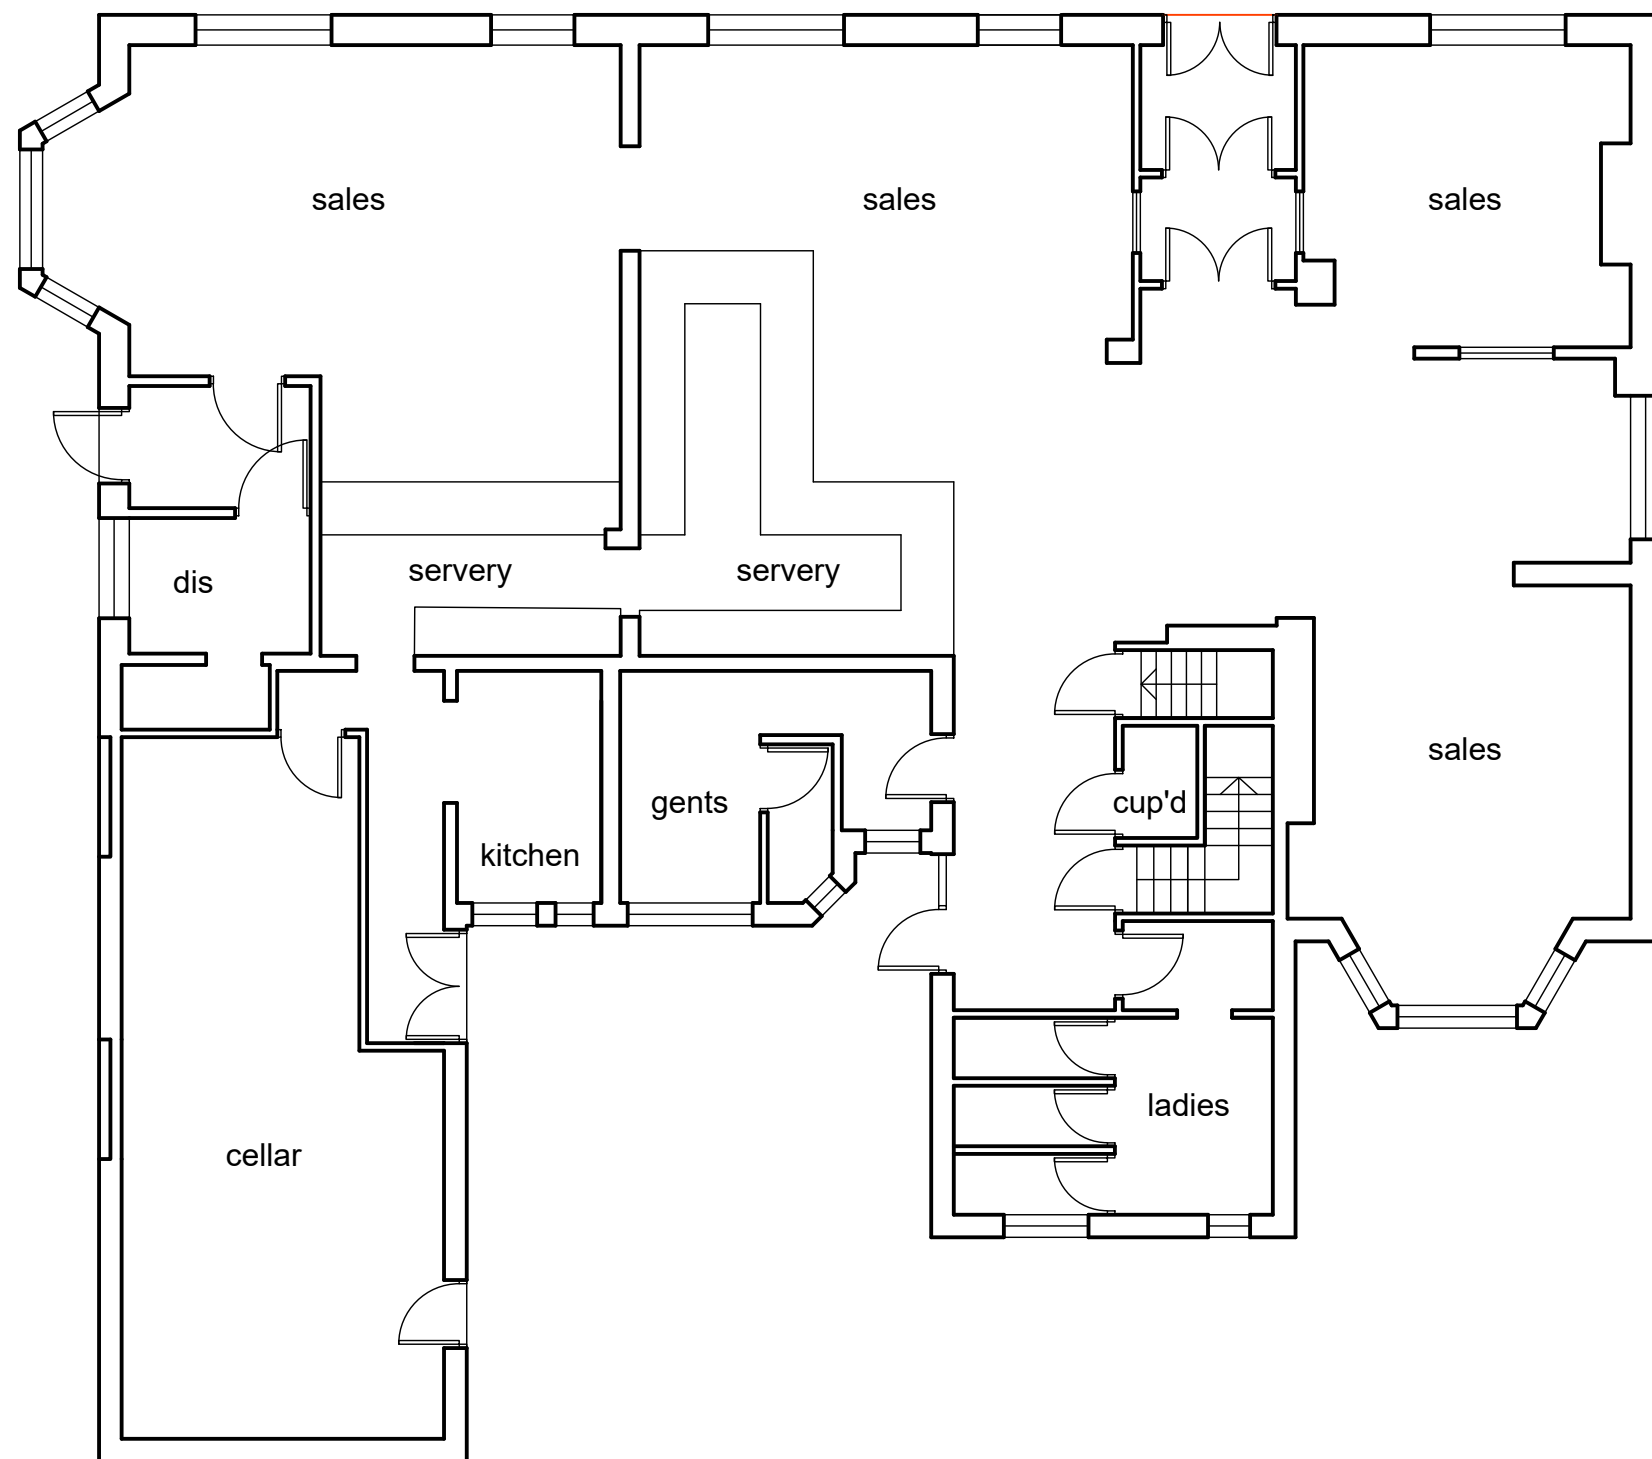

Ground Floor

Notes :-
Do not scale from this drawing .

All dimensions to be checked on site prior to the commencement of works.

All work & drainage to be to the entire satisfaction of the local authority , statutory undertakings & in accordance with the current building regulations.

Any drains passing under building to be exposed & encased in 150mm conc.

All structural timber is to be stress graded

Rev.				By	Date								
phaARCHITECTS Chartered Architects & Interior Designers 1 Cranleigh Avenue Stockport SK4 3 PZ Tel : 07581 056 056 Site The Albion Burnage Lane Manchester Title Existing Ground Floor Plan <table><tr><td>Project Manager/ Checked</td><td>Drawn By</td><td>Scale 1:100 @ A3</td><td>Date 0320</td></tr><tr><td>Arch./Des.</td><td>Drawing Number</td><td colspan="2">F03/TH/01</td></tr></table>						Project Manager/ Checked	Drawn By	Scale 1:100 @ A3	Date 0320	Arch./Des.	Drawing Number	F03/TH/01	
Project Manager/ Checked	Drawn By	Scale 1:100 @ A3	Date 0320										
Arch./Des.	Drawing Number	F03/TH/01											