




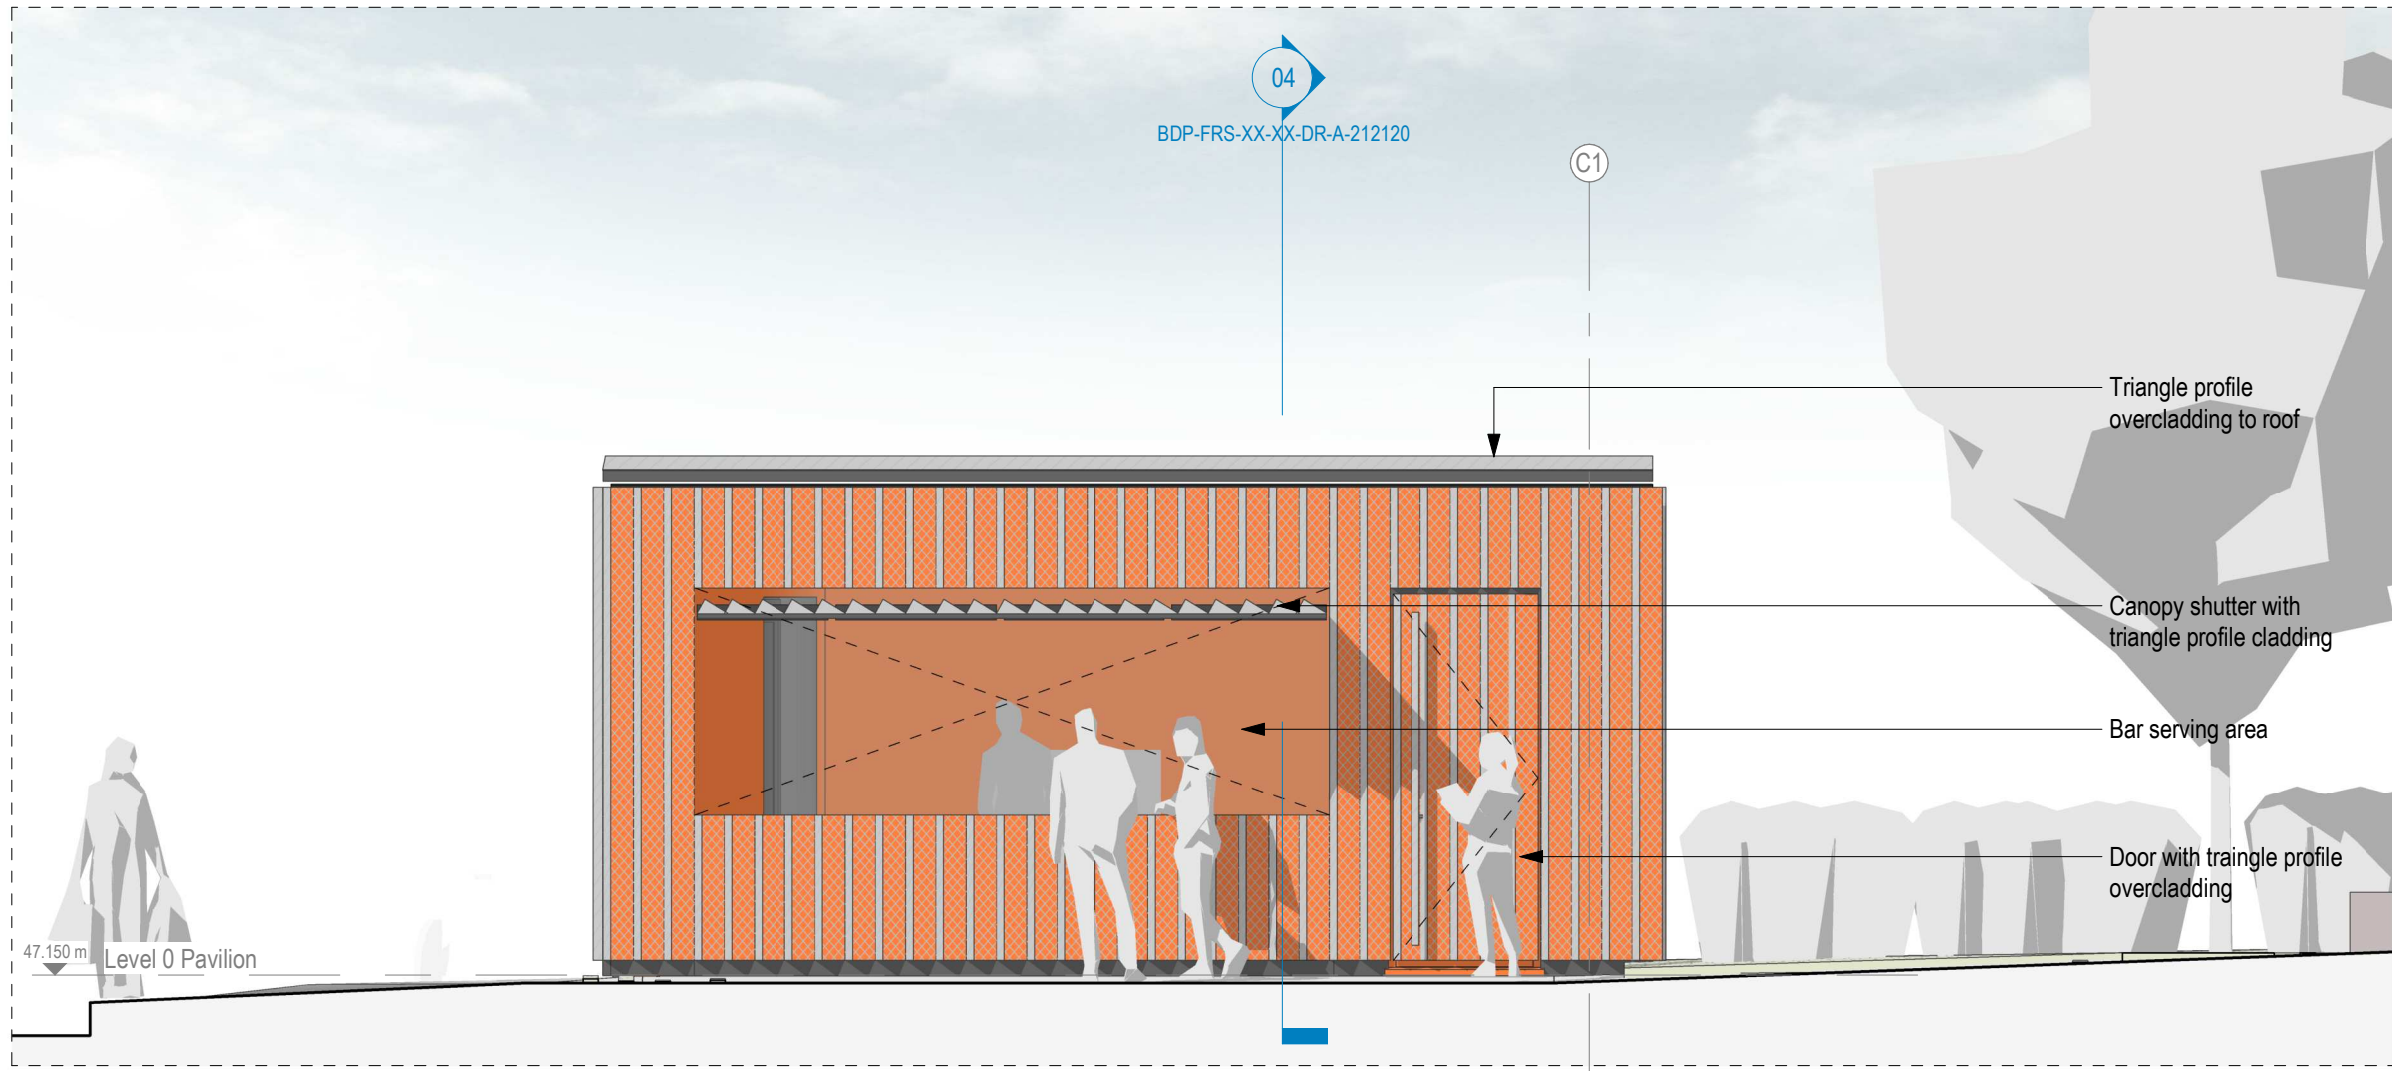


01 Facade Study - Kiosk Elevation 01
1:50

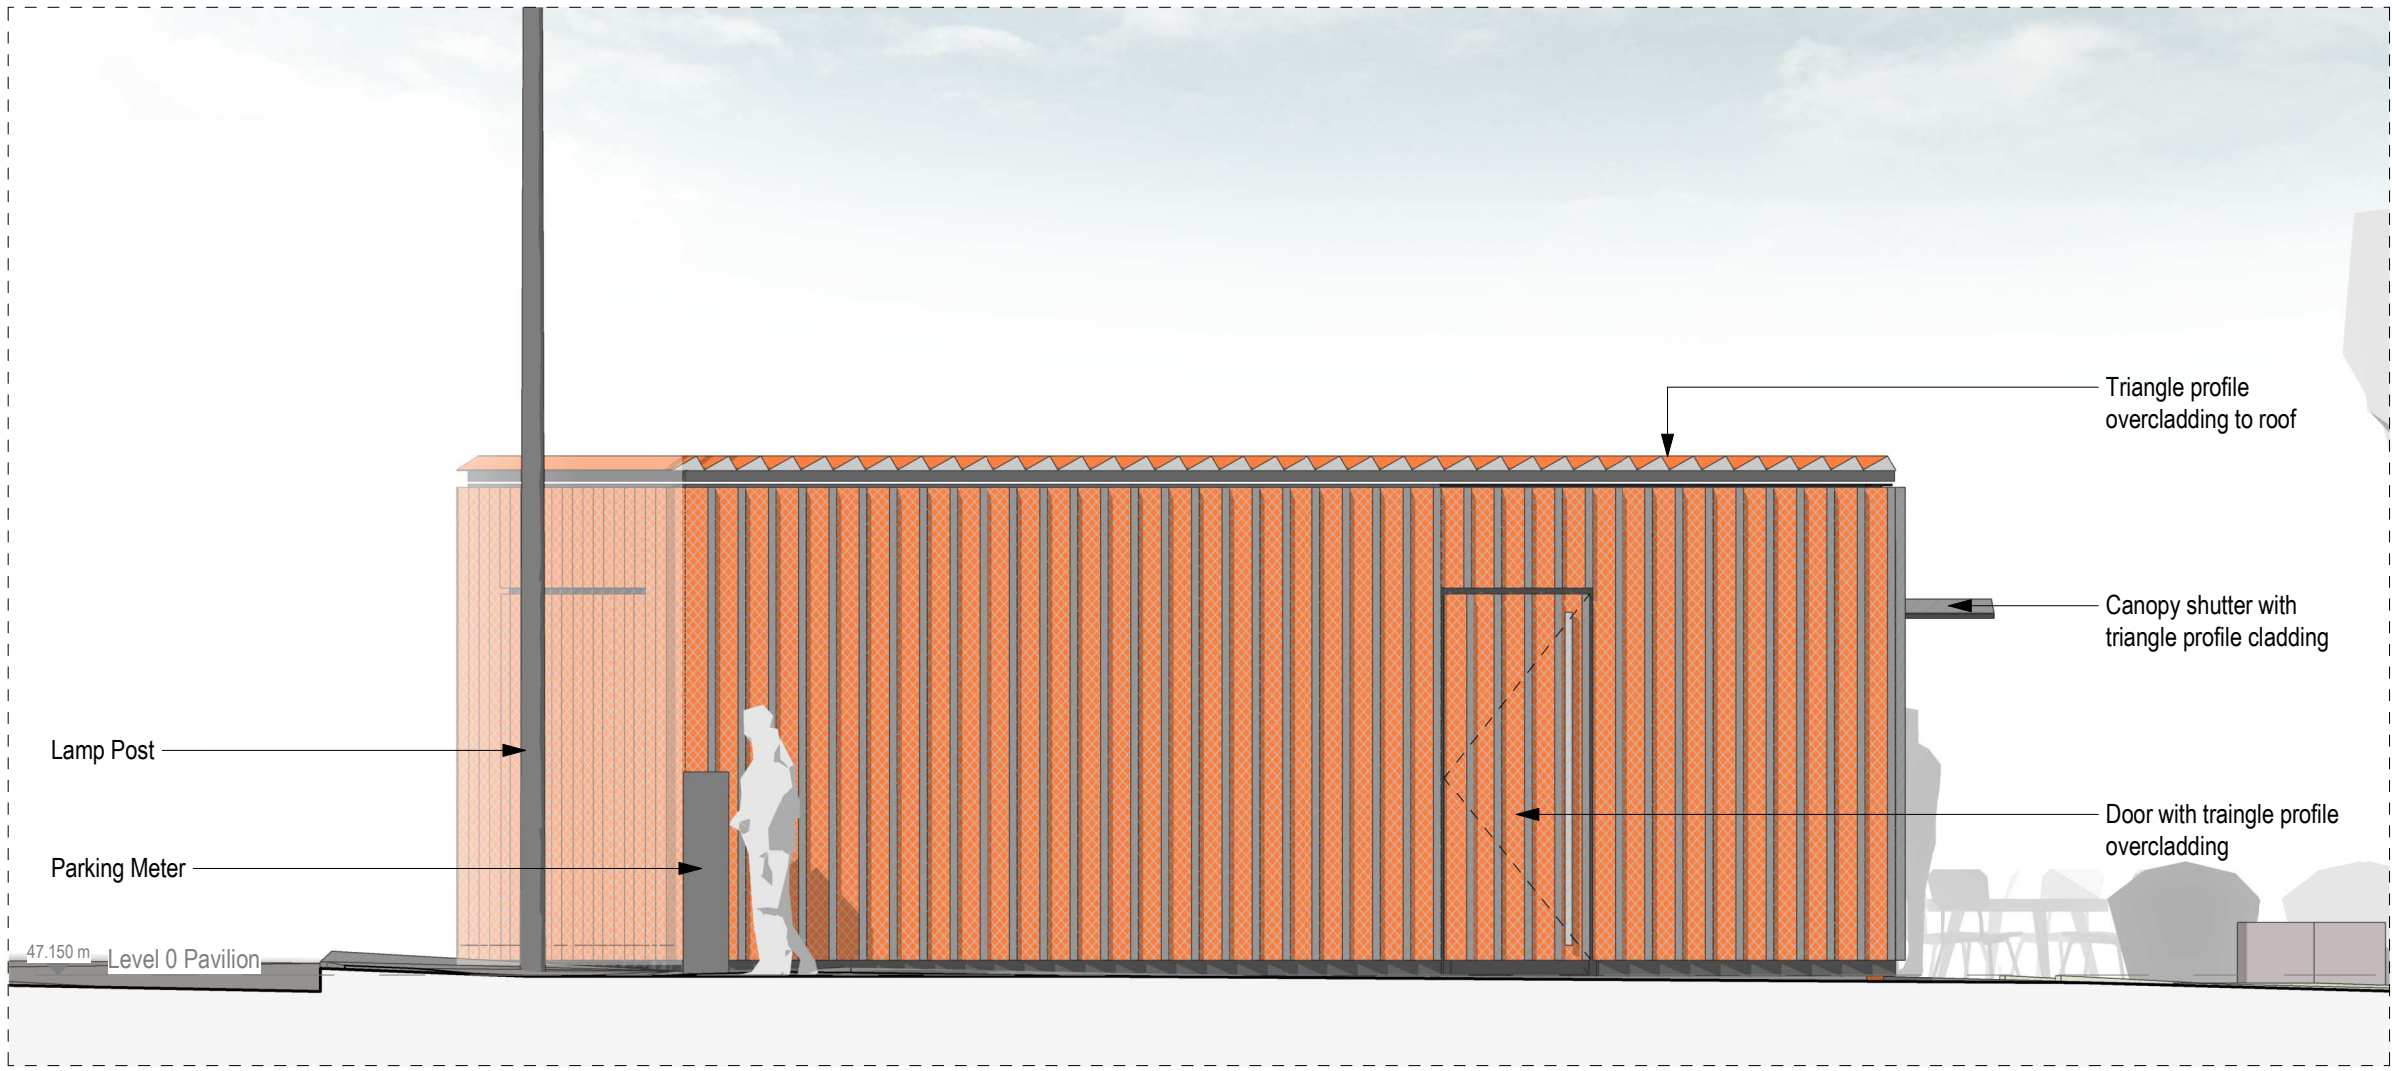


02 Facade Study - Kiosk Elevation 02
1:50

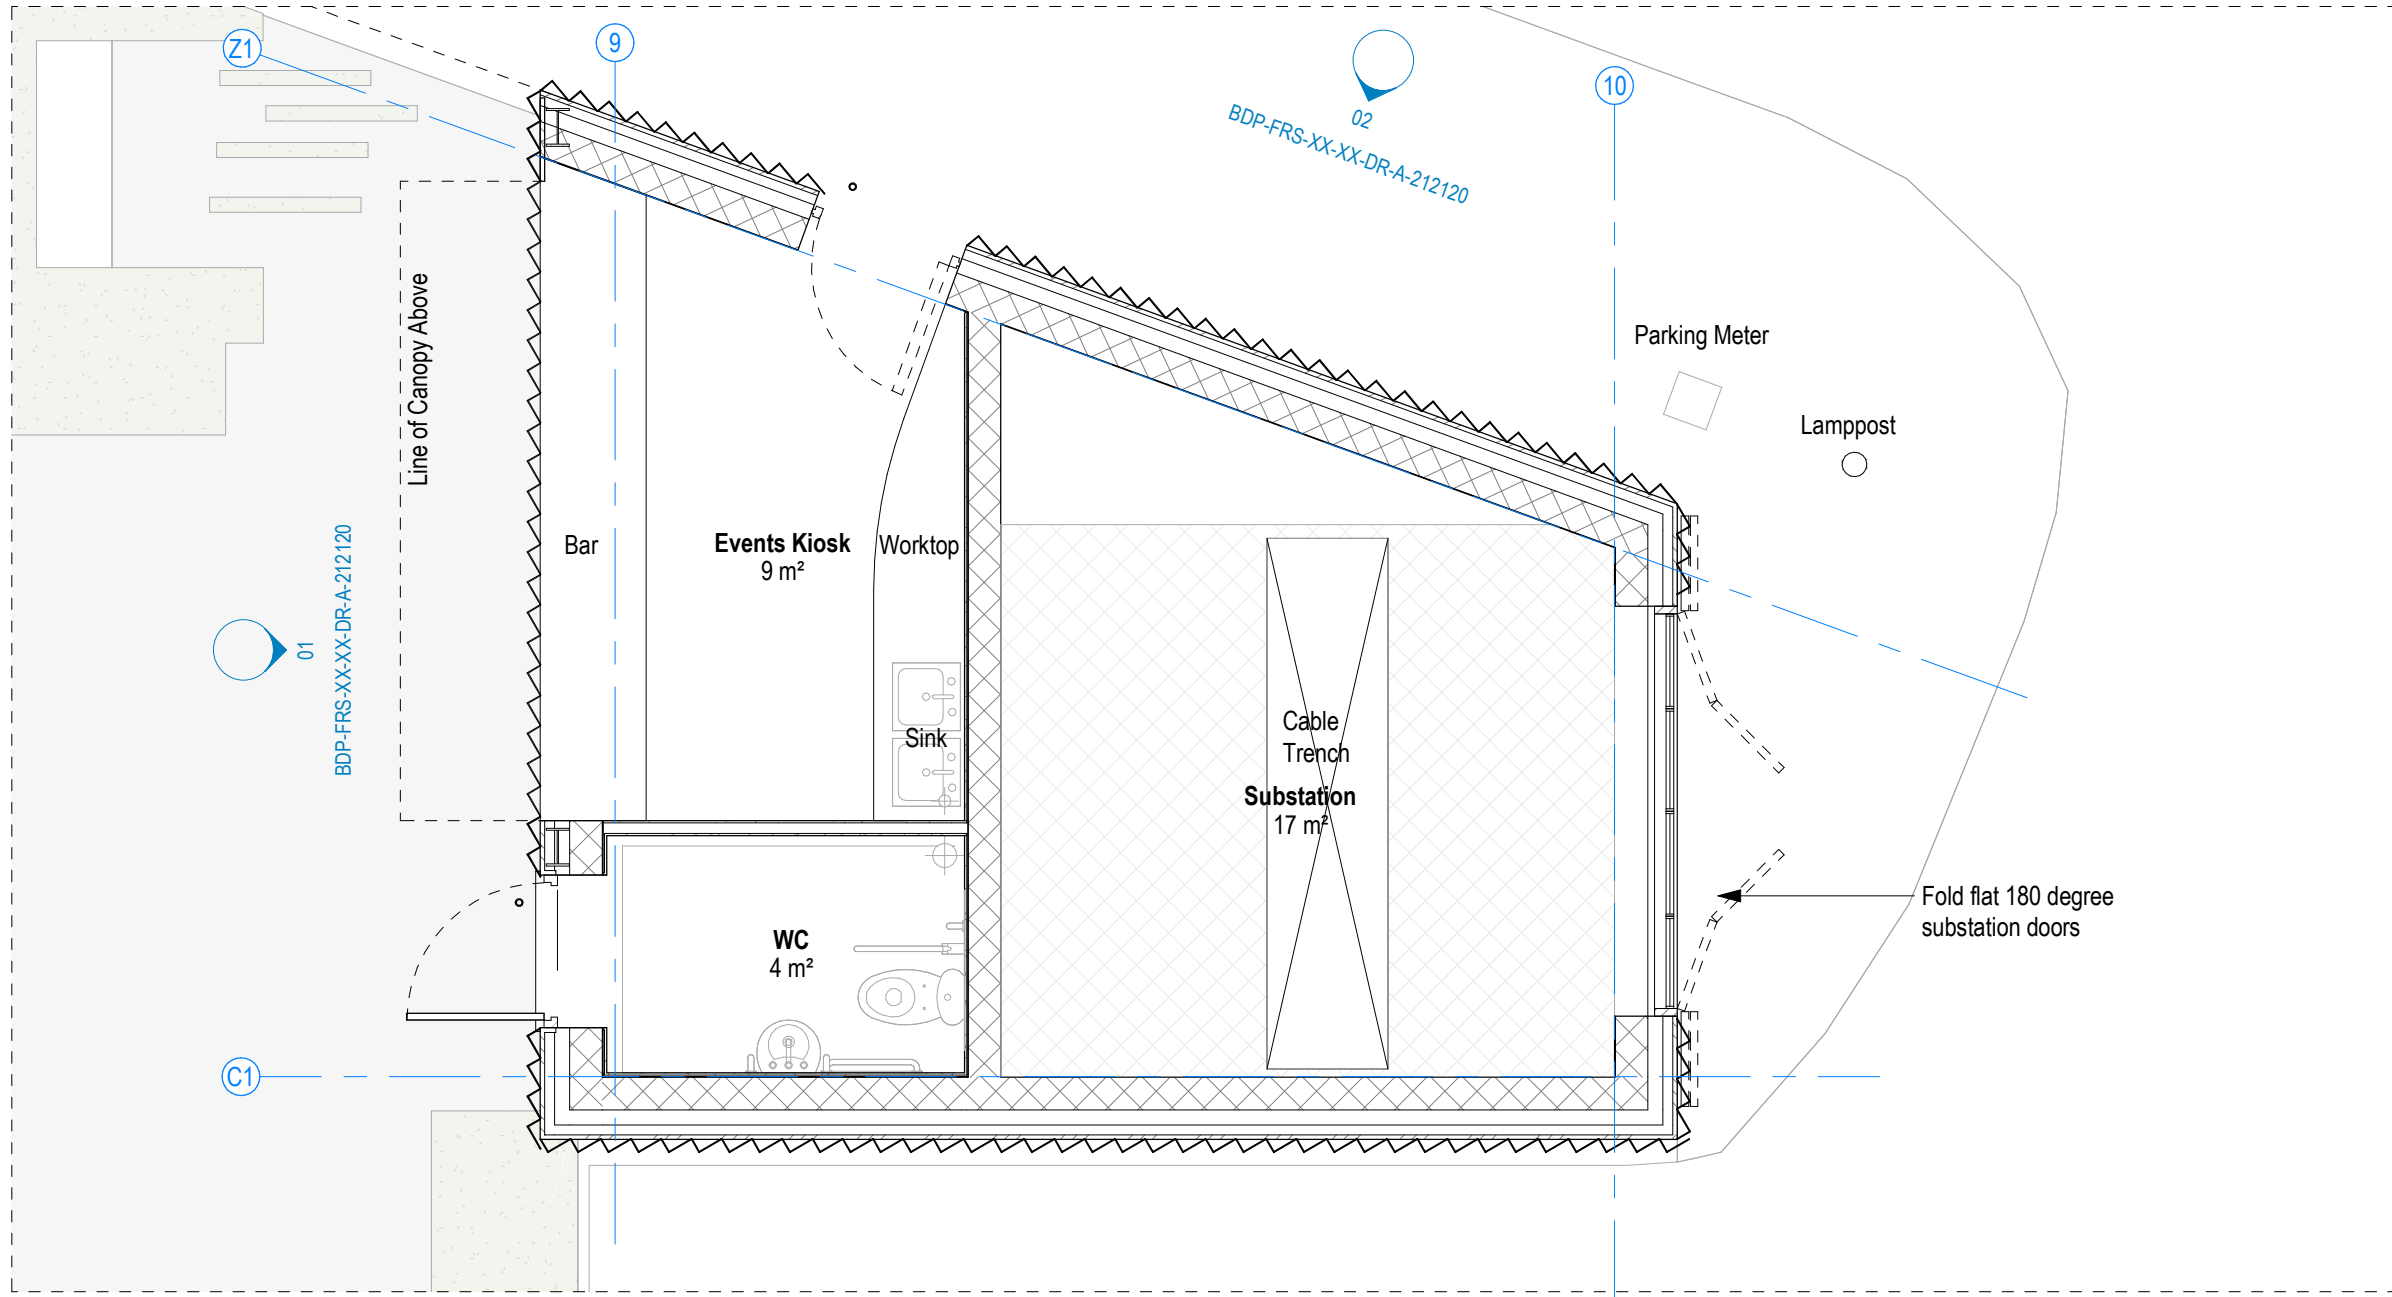

03 Facade Study - Pavillion Plan
1:50

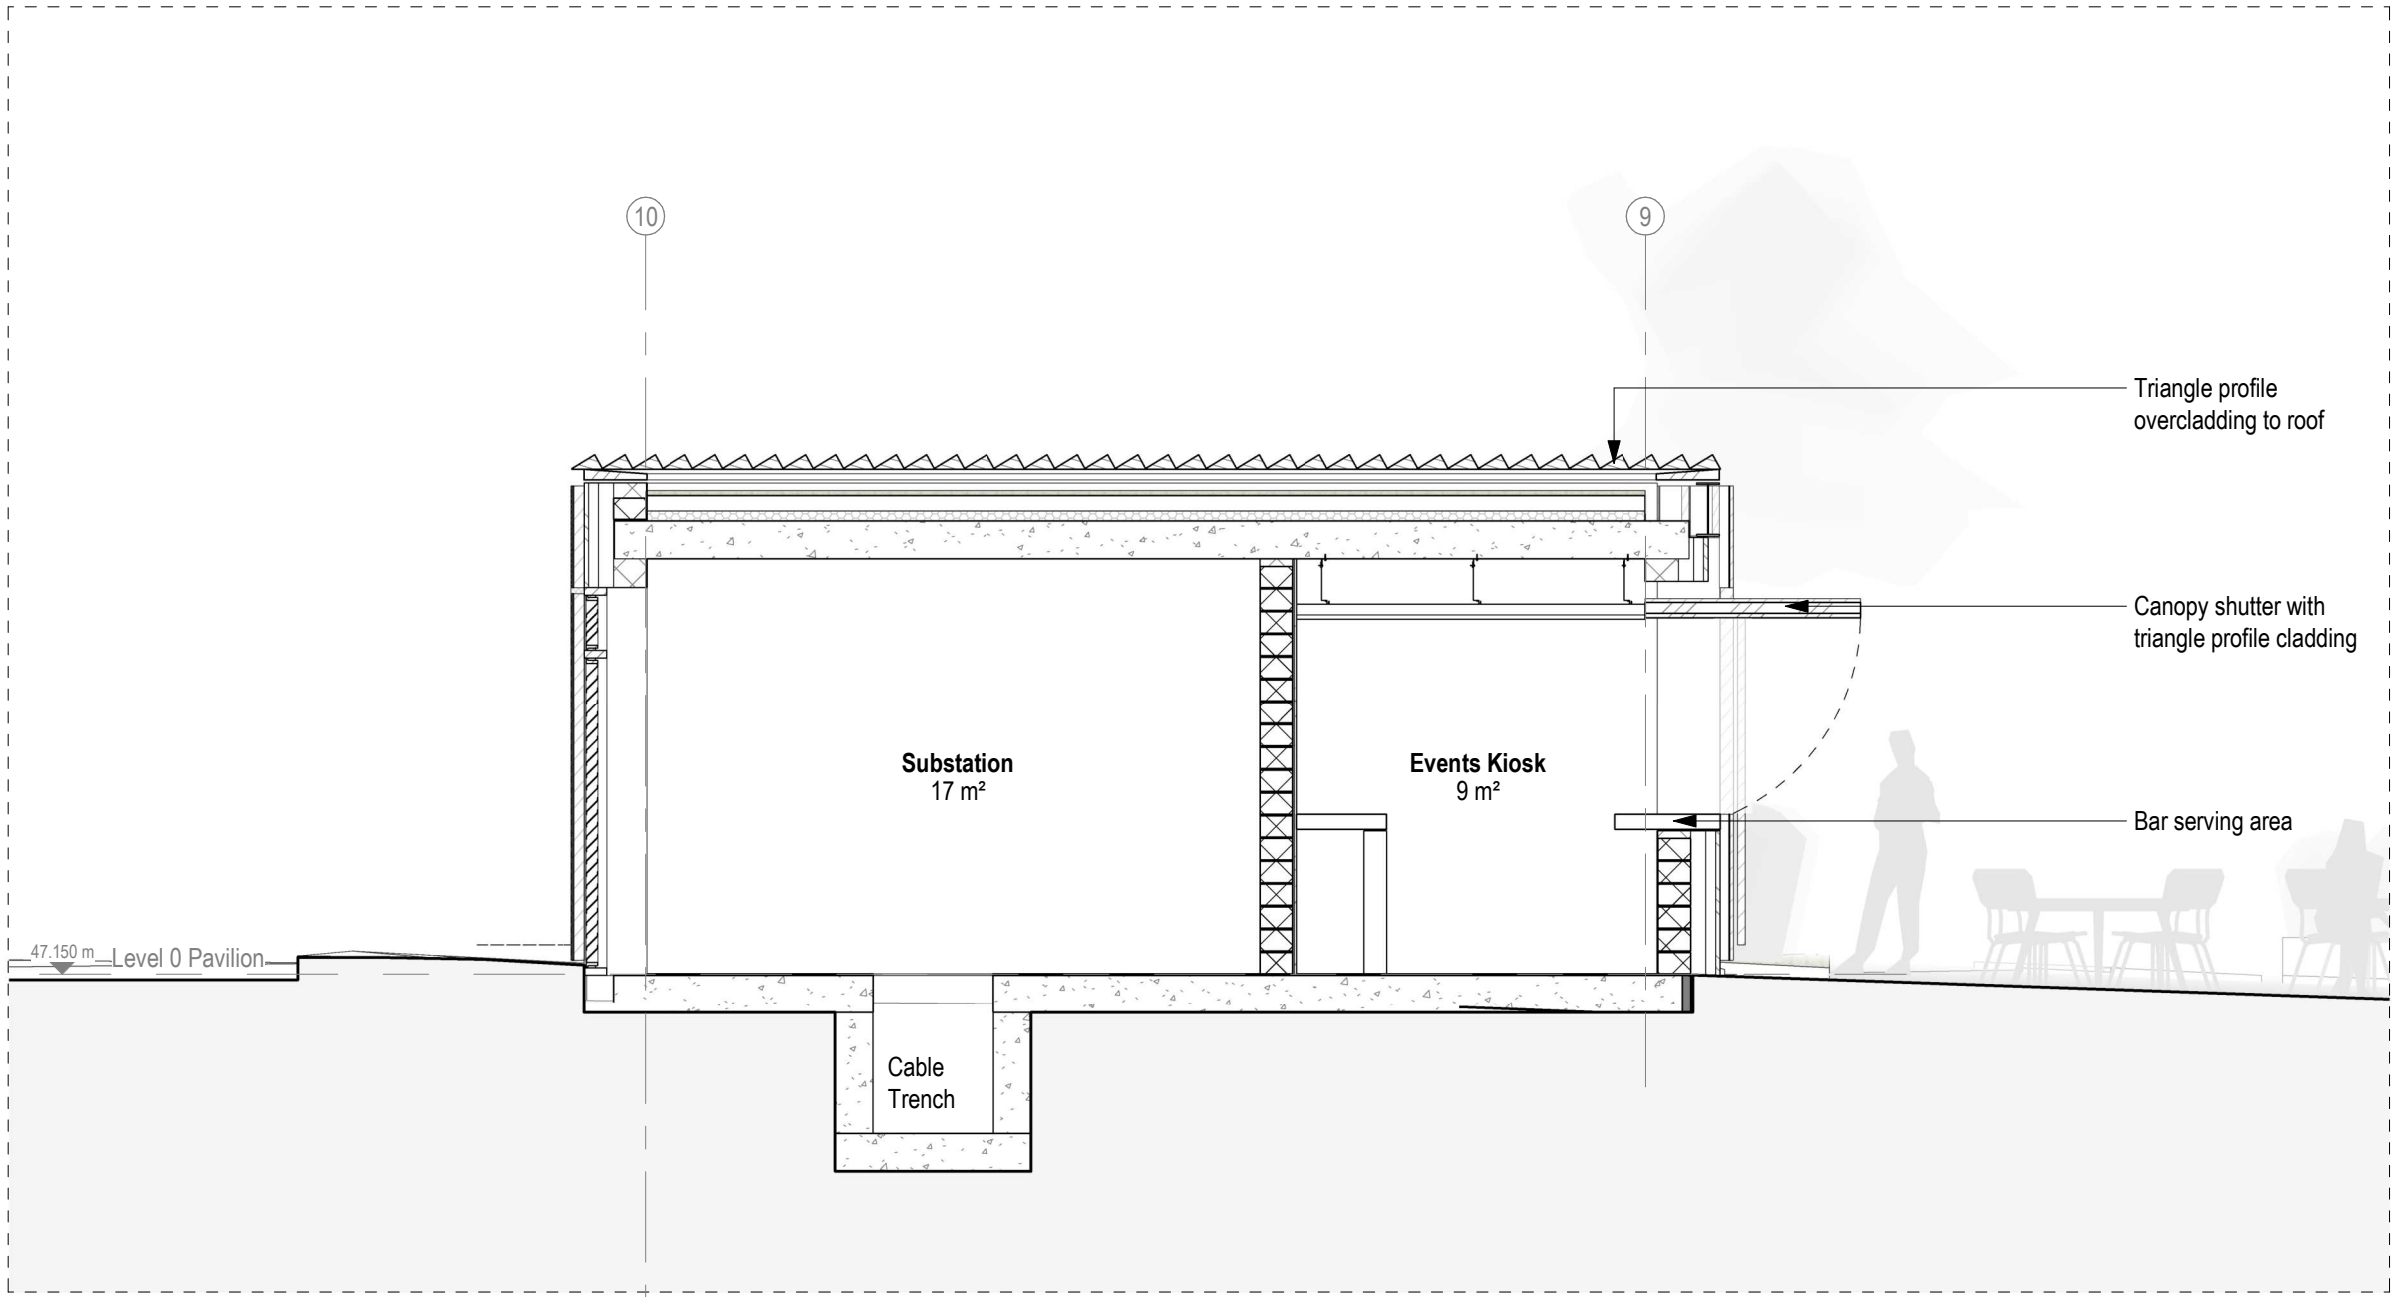

04 Facade Study - Kiosk Section 01
1:50

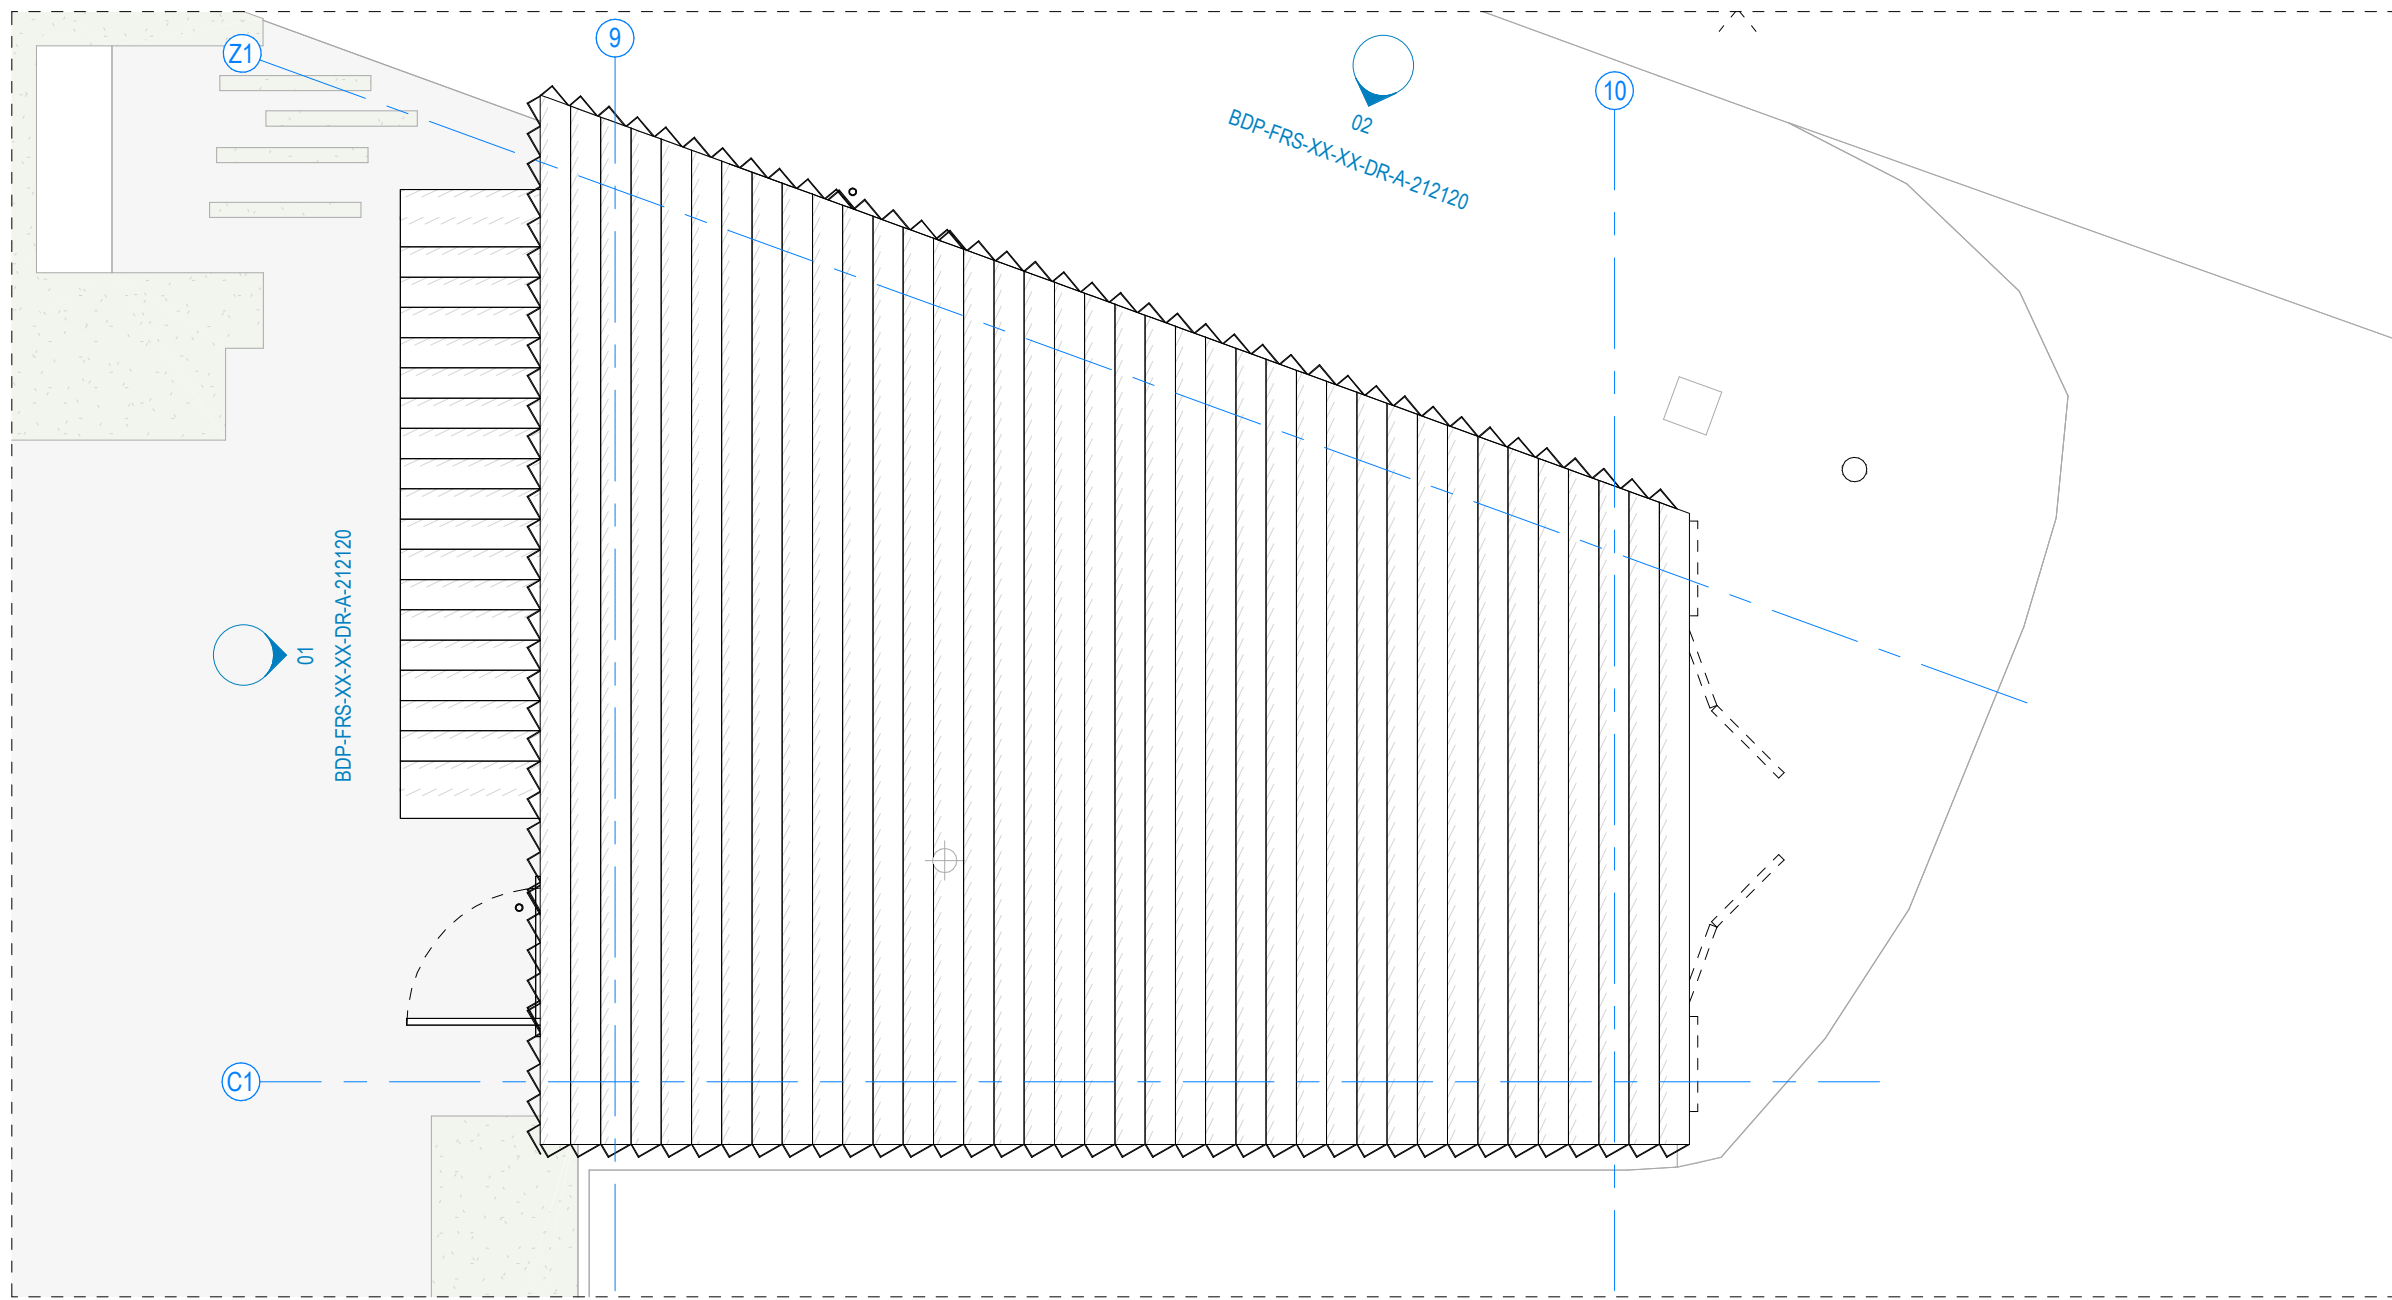


05 Facade Study - Pavillion Roof Plan
1:50



06 Facade Study - 3D Kiosk Perspective

BUILDING DESIGN PARTNERSHIP SHALL HAVE NO RESPONSIBILITY FOR ANY USE MADE OF THIS DOCUMENT OTHER THAN FOR THAT WHICH IT WAS PREPARED AND ISSUED.
ALL DIMENSIONS SHOULD BE CHECKED ON SITE.
DO NOT SCALE FROM THIS DRAWING
ANY DRAWING ERRORS OR OVERRIDING SHOULD BE BROUGHT TO THE ATTENTION OF BUILDING DESIGN PARTNERSHIP AT THE ADDRESS SHOWN BELOW.
DRAWINGS SHALL BE READ IN CONJUNCTION WITH THE FOLLOWING BEFORE WORK COMMENCES:
• THE CDM DESIGN ISSUES REGISTER
• THE BDP RISK SERIES OF DRAWINGS
• THE PROJECT CDM RISK REGISTER

PROJ	Planning Issue	JSMB	01.11.21
PROJ	Planning Draft Issue	JSMB	25.10.21
REVISION	DESCRIPTION	DESIGN/ CHECKED	DATE

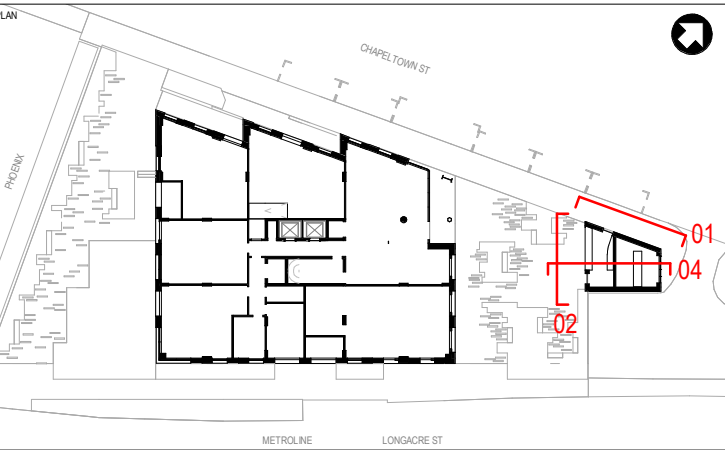

CLIENT

CAPITAL&CENTRIC

11 Ducie Street
PO Box 85
Piccadilly Basin
Manchester
M60 3JA
United Kingdom
T +44 (0)161 828 2200
www.bdp.com

PROJECT TITLE
Ferrous

BDP JOB NUMBER
P3001911

DRAWING TITLE
Facade Study - Event Pavilion

SCALE
As indicated

DATE FIRST ISSUED
25.10.21

REVISION
P02

DRAWING NO.
BDP-FRS-XX-XX-DR-A-212120

