


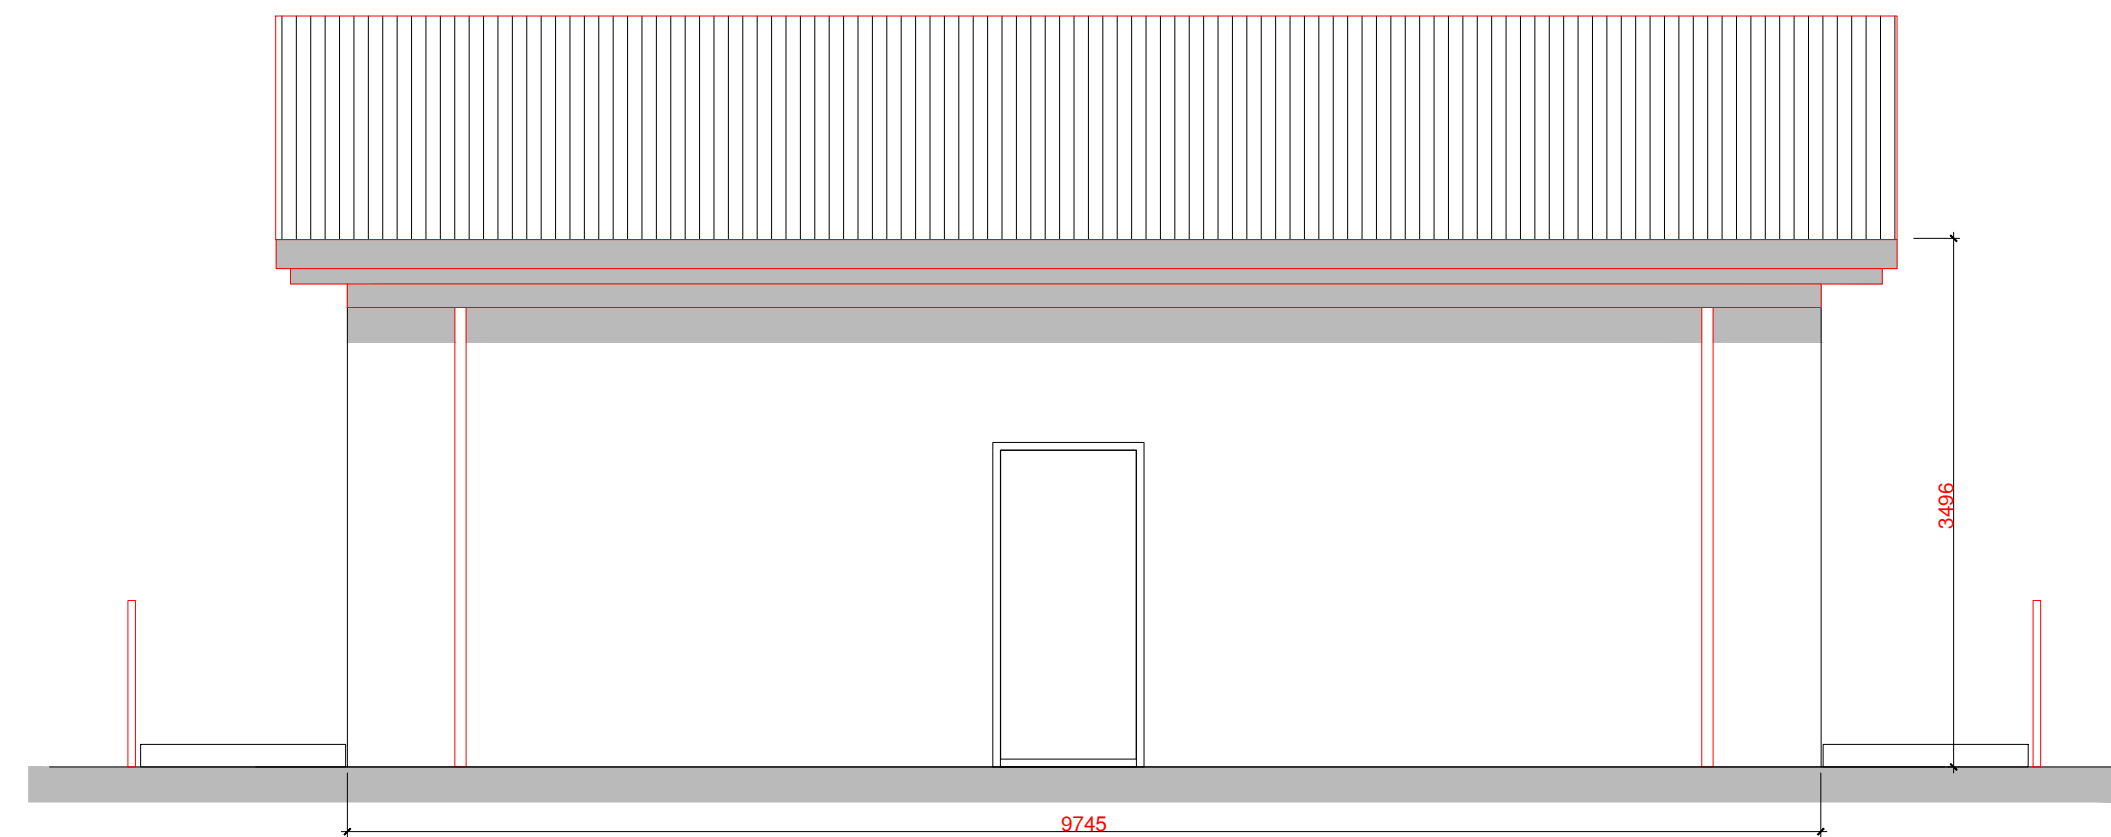


NW ELEVATION TO LIGHTBROWNE ROAD




NE ELEVATION TO NUTHURST ROAD



SE ELEVATION

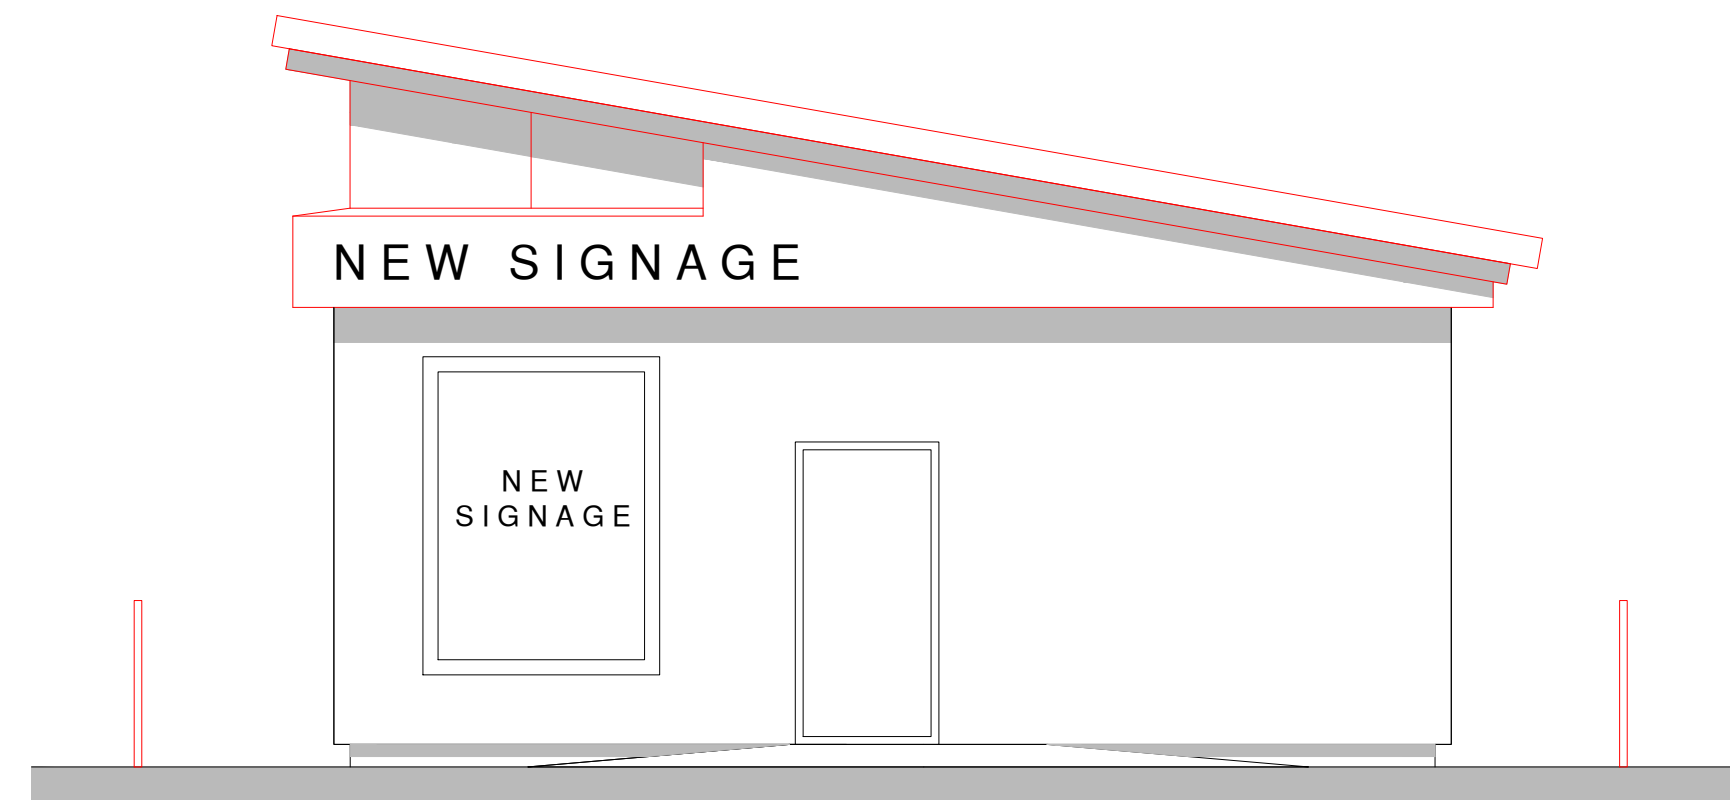

SW ELEVATION

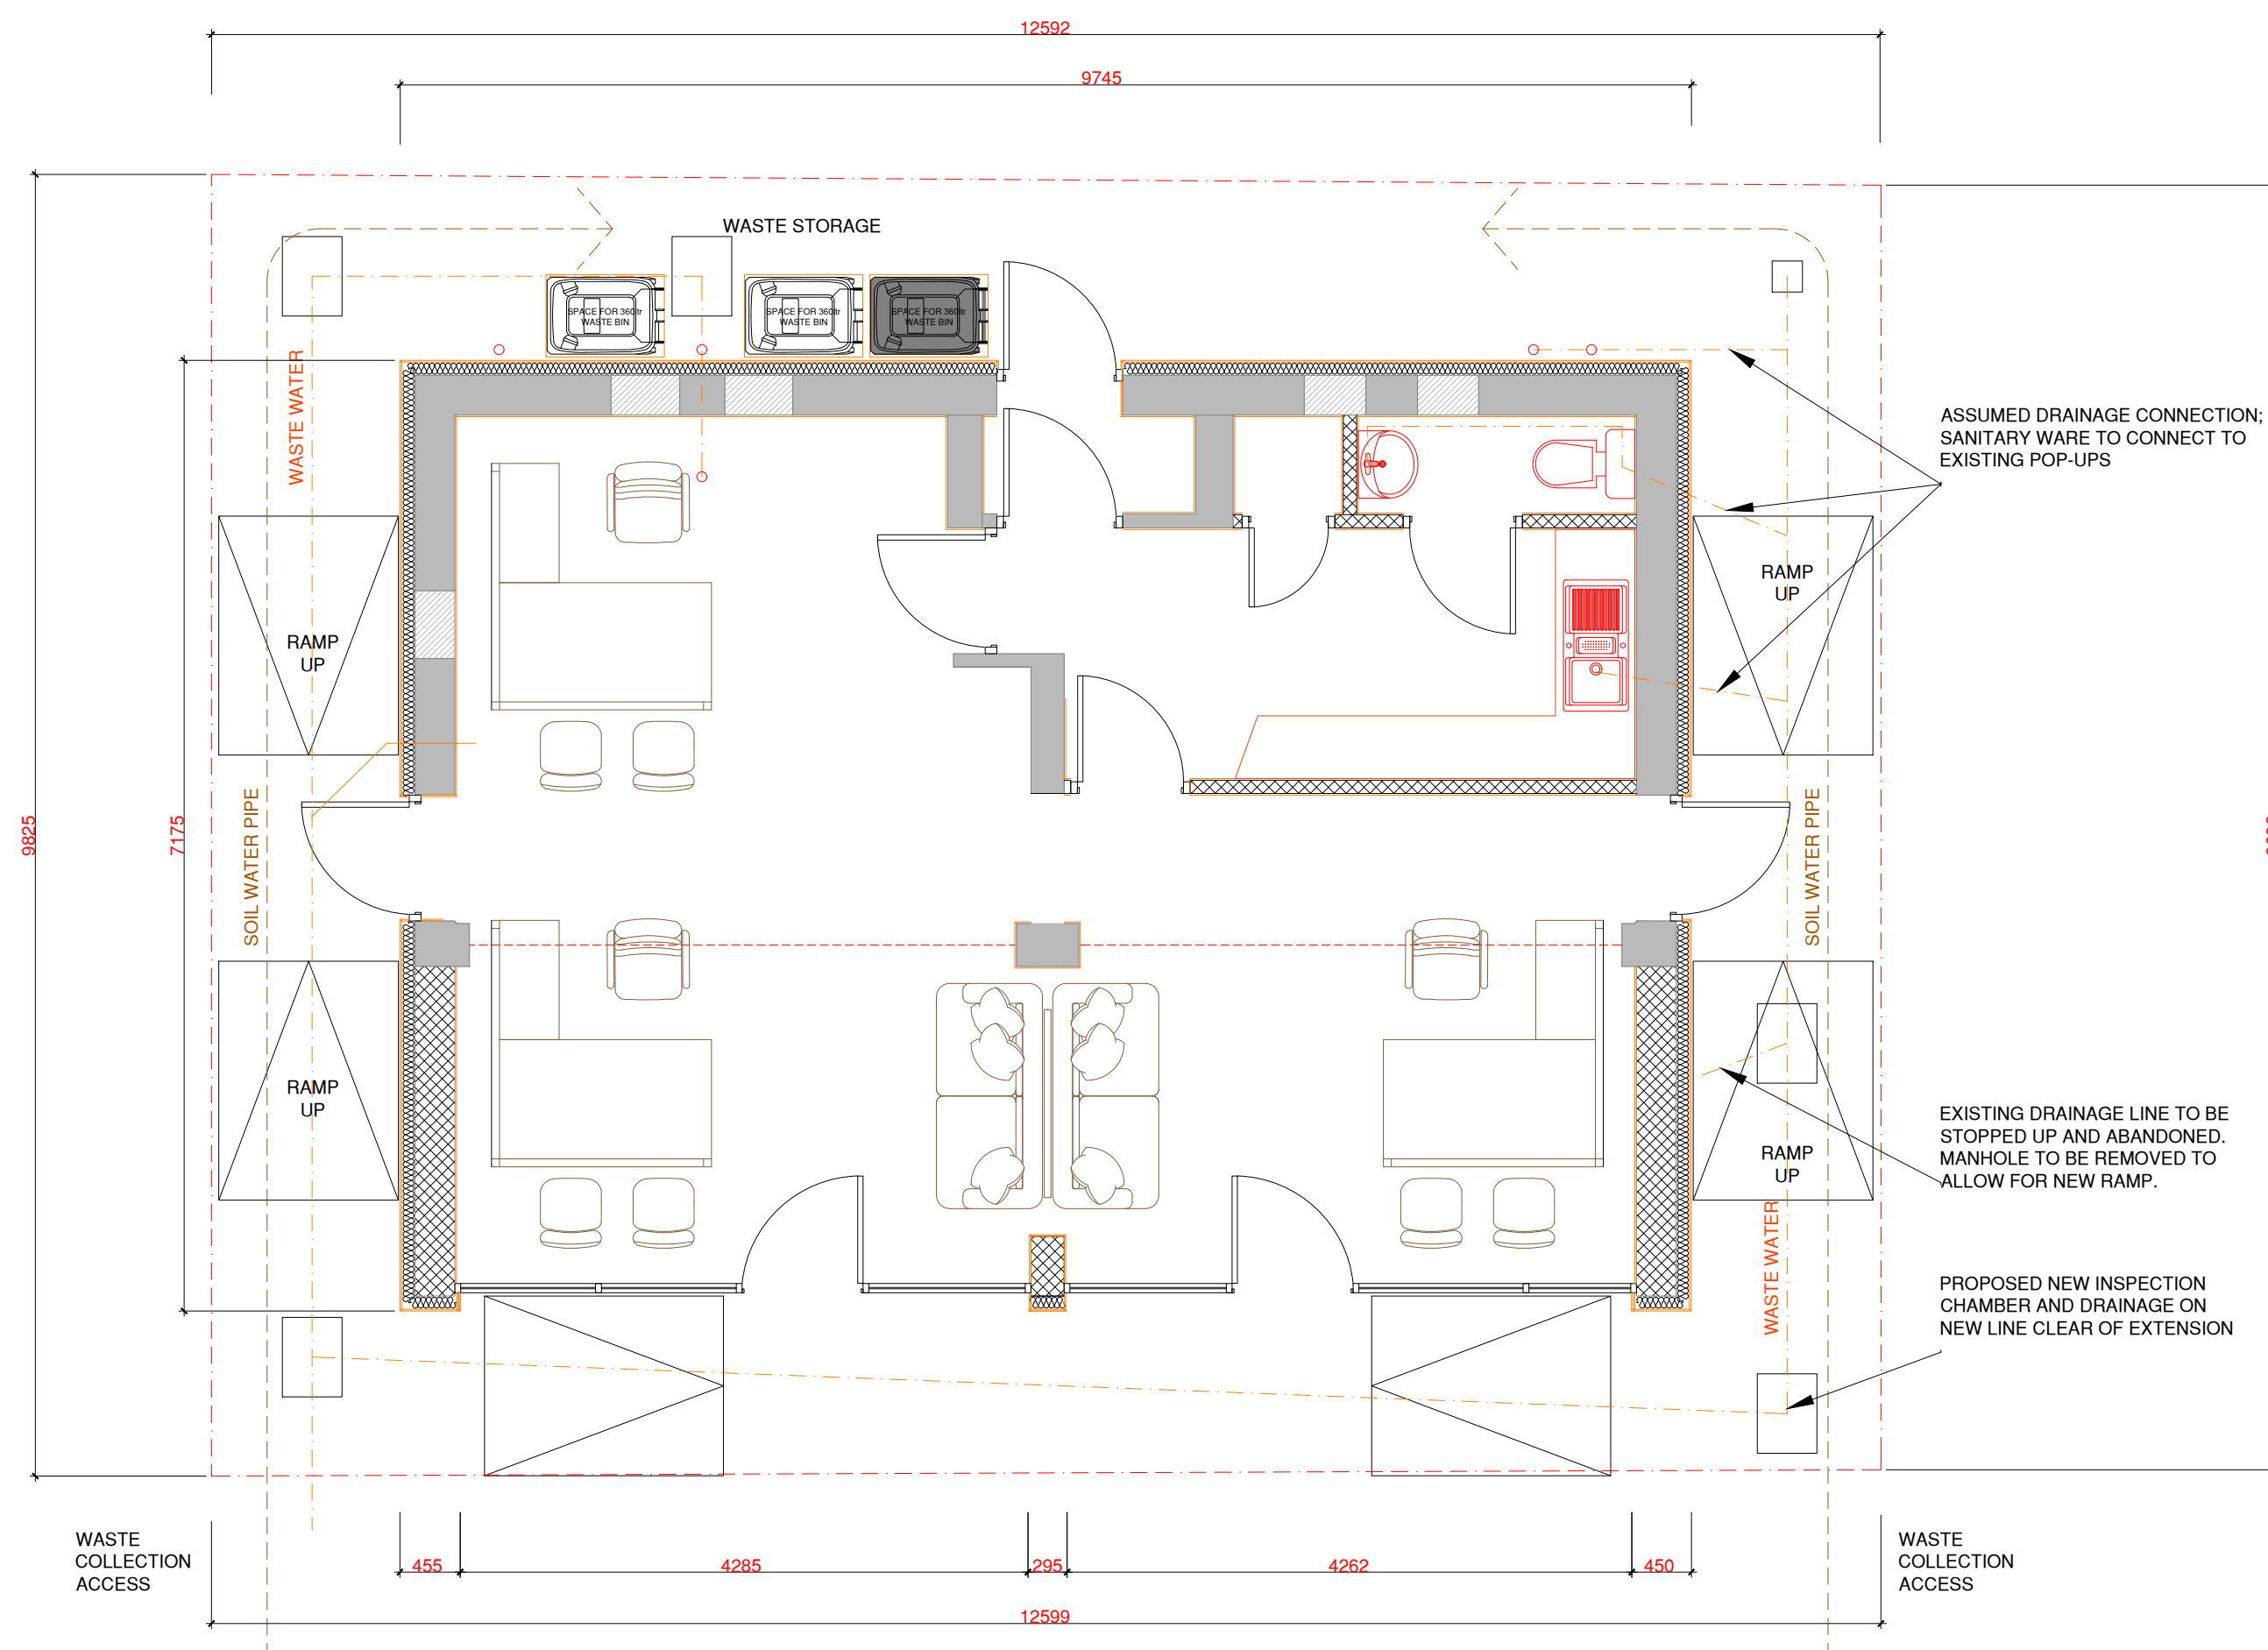

PROPOSED GROUND FLOOR PLAN

Notes:

NOTES

REV	DESCRIPTION	BY	DATE



Arch Designs
*Don't just dream it,
let us design it!*
ARCH DESIGNS www.archdesigns.co.uk

CLIENT: **Mr LEE PLATT**
LIGHTBOWNE ROAD,, MOSTON,
MANCHESTER,
M40 0DF

ARCHITECT: **MR REUBEN RAMELIZE**
ARCH DESIGNS
118 DUDLEY ROAD
MANCHESTER

DRAWN: **REUBEN**

CHECKED: **checked**

DATE: **OCT 2021**

REVISION: **--**

PROJECT NAME: **PROPOSED OFFICES**

DRAWING TITLE: **PROPOSED PLAN AND ELEVATIONS**

SCALE: **1:50**

SHEET SIZE: **A1**

SHEET NO: **02**

PROJECT NO: **2021/00**

STATUS: **PLANNING ONLY**

DRAWING NO: **A1/02**