



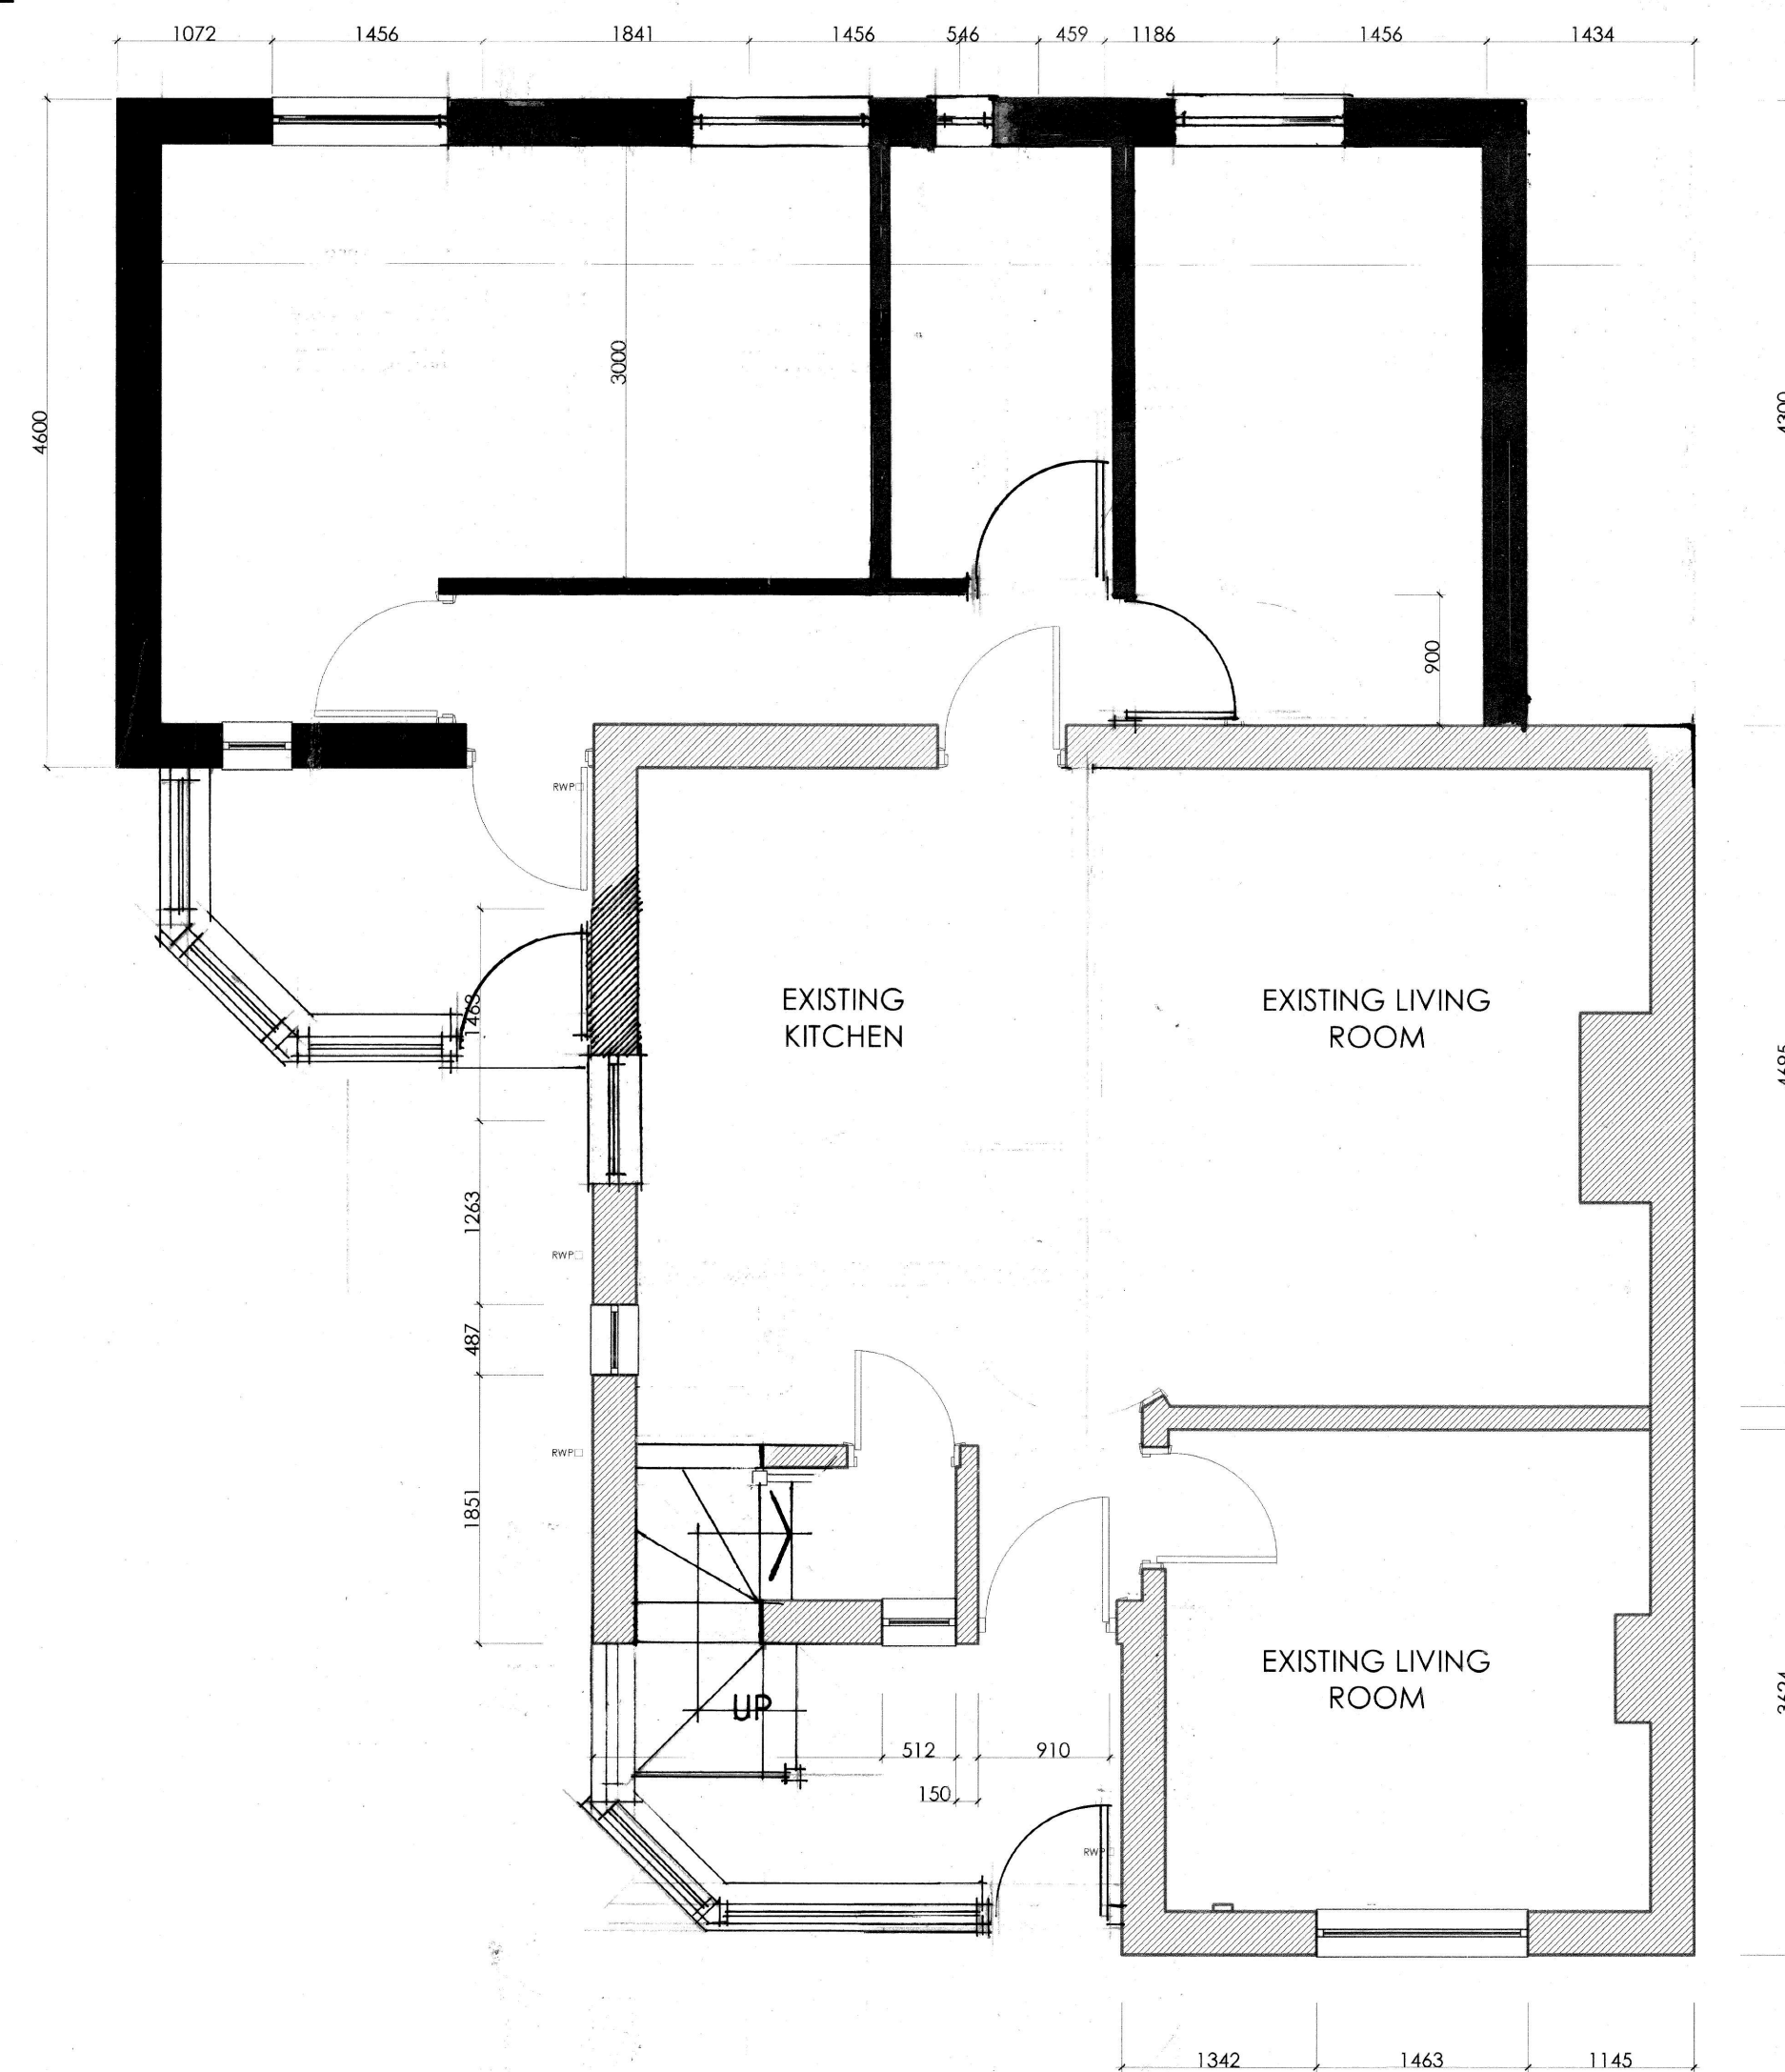

GROUND FLOOR PLAN

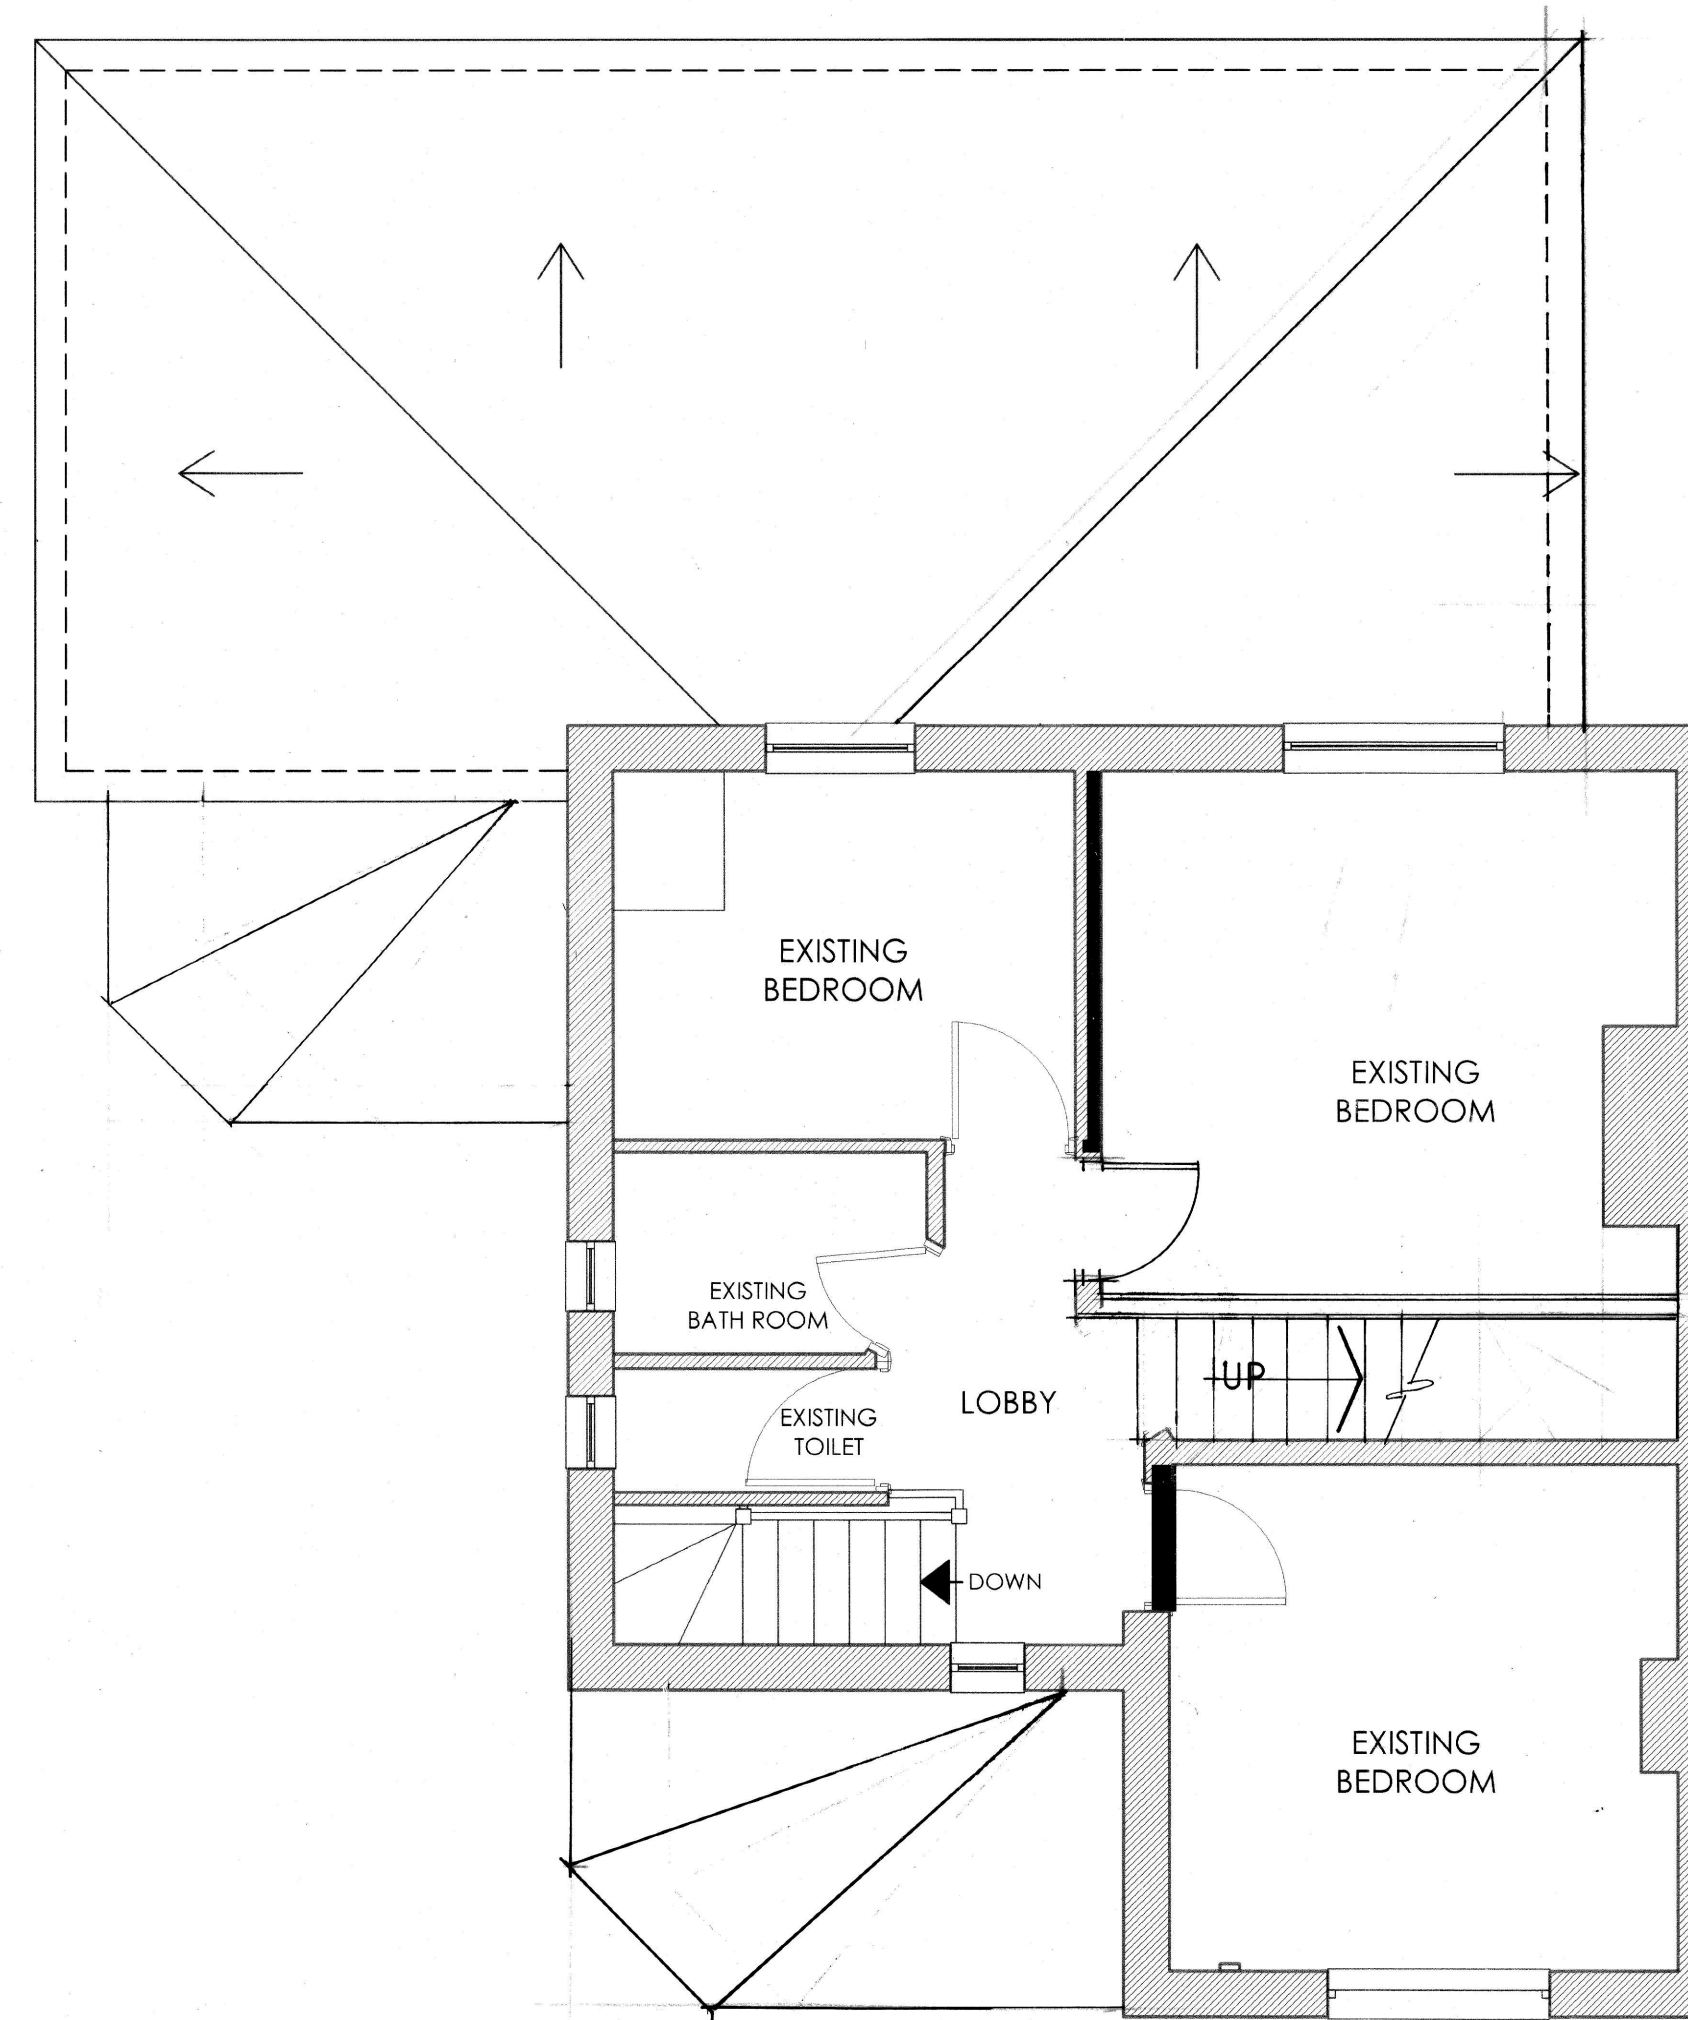

FIRST FLOOR PLAN




PROPOSED FRONT ELEVATION



PROPOSED REAR ELEVATION

NOTES:

FOR PLANNING

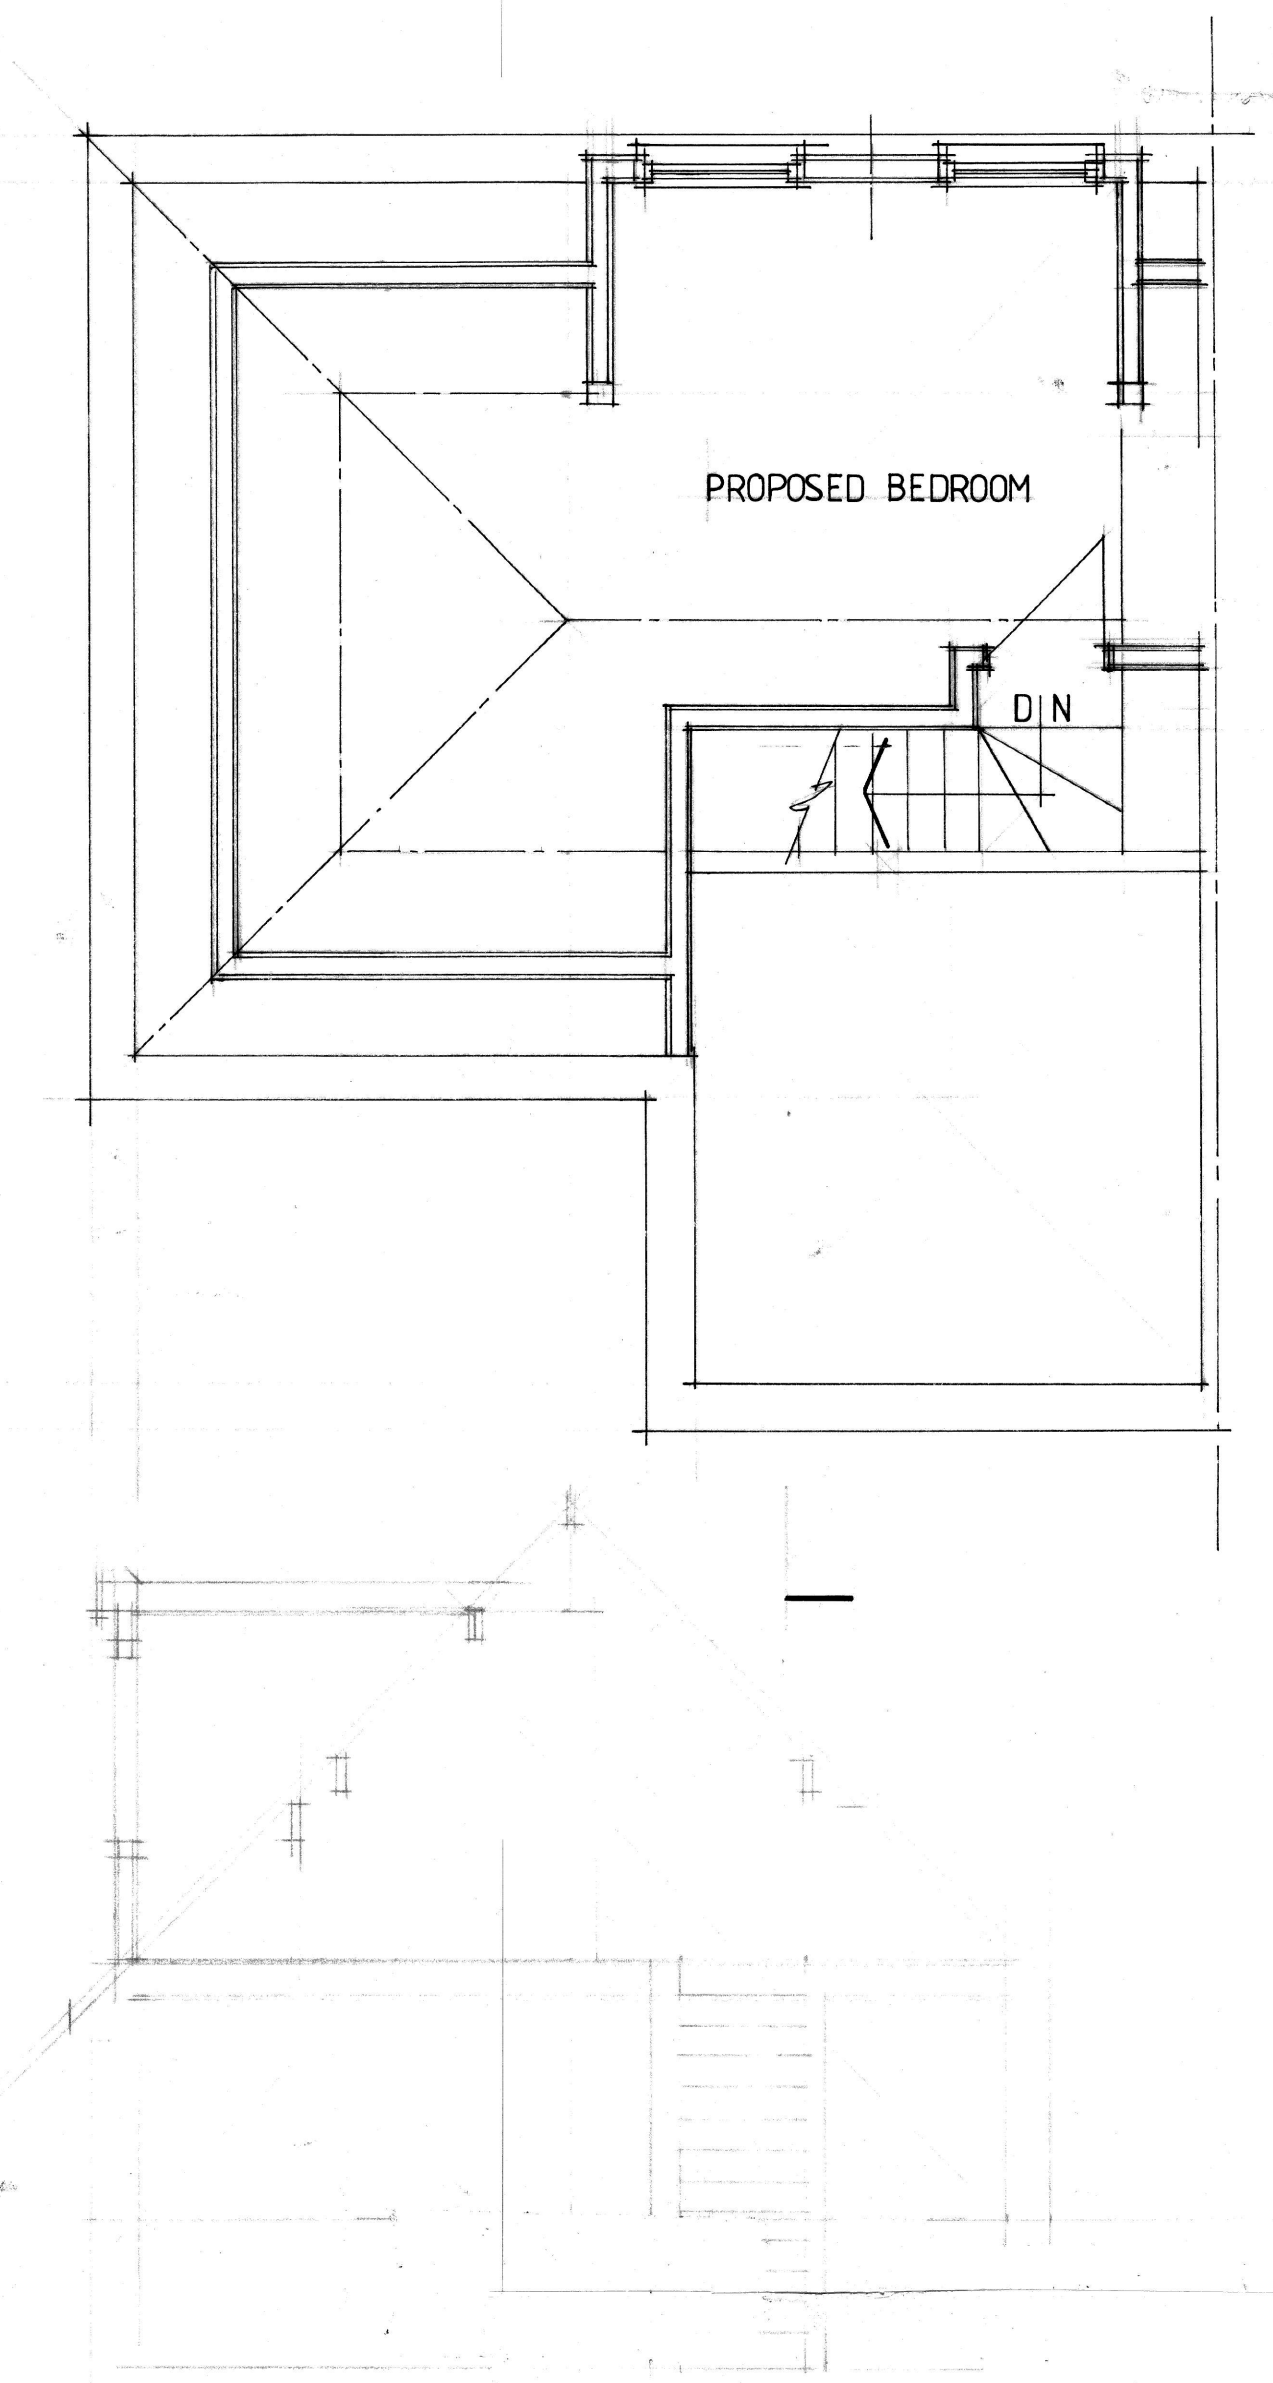

|          |                               |             |
|----------|-------------------------------|-------------|
| Rev.:    | Date:                         |             |
| PROJECT: | 249 PLATT LANE<br>MANCHESTER  |             |
| TITLE:   | PROPOSED PLANS AND ELEVATIONS |             |
| Scale:   | 1:50                          |             |
| Date:    | July 21                       |             |
| Dwg. No: | 03                            |             |
| REV      | DATE                          | DESCRIPTION |
| Rev:     | Date:                         |             |
| REV      | DATE                          | DESCRIPTION |
| Rev:     | Date:                         |             |