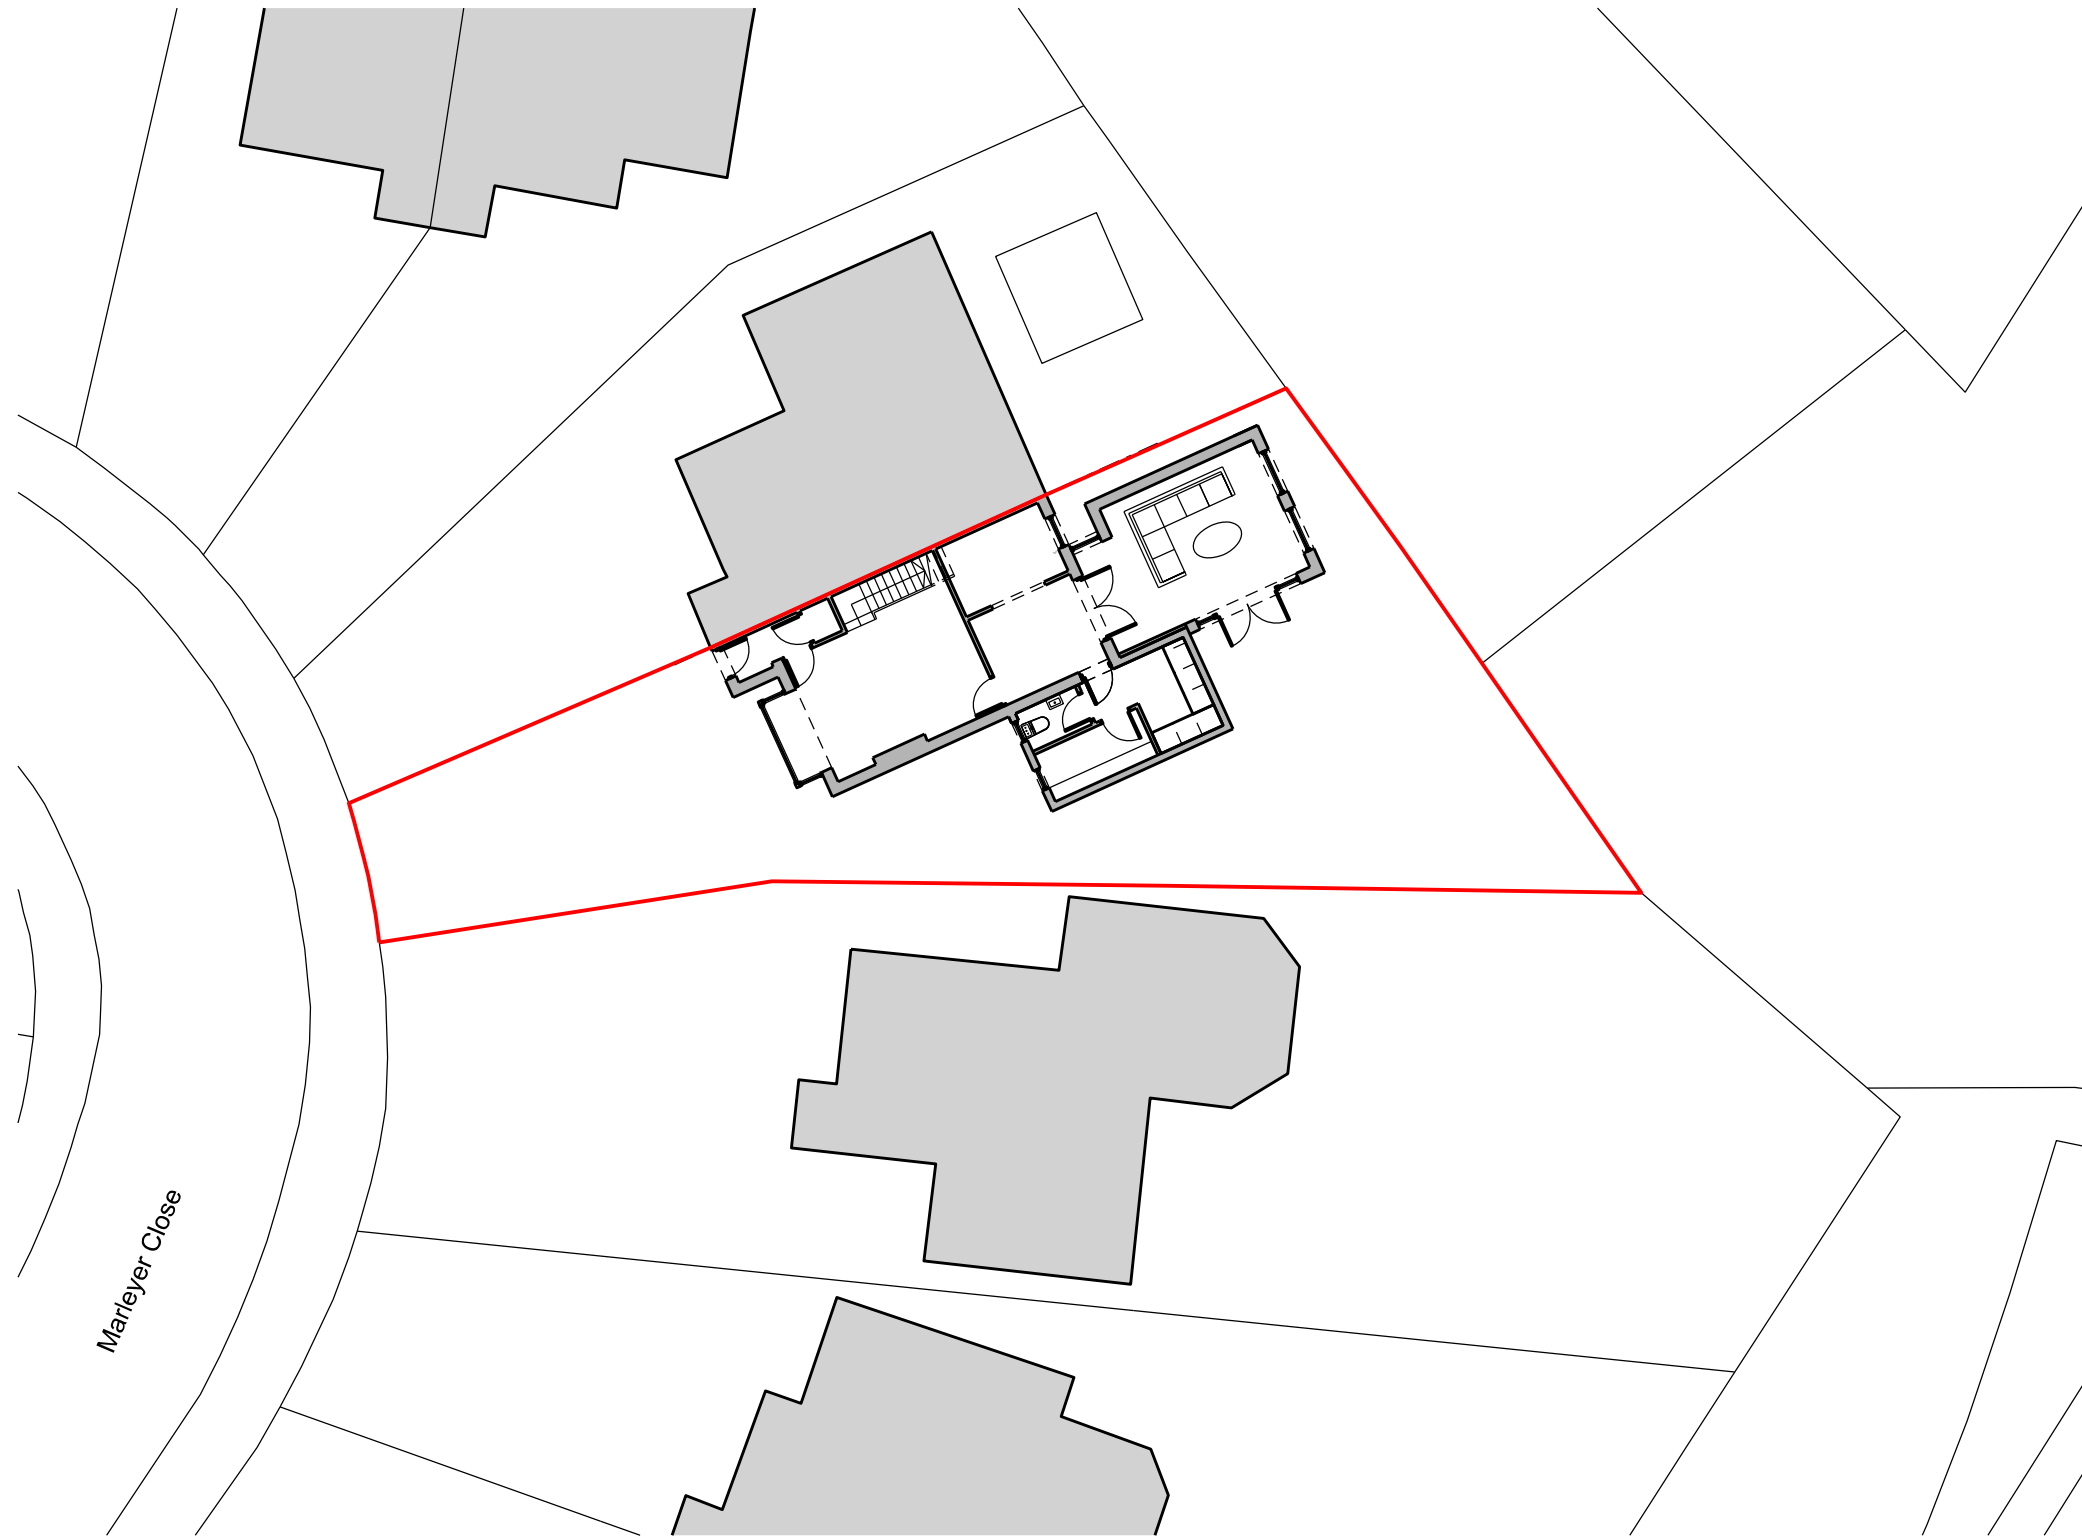


Project
Mr and Mrs Dowell
31 Marleyer Road

Title
Proposed Site Plan

Job No.
1086

Drawing No.
L101rev1

Scale @A3
1:200

