




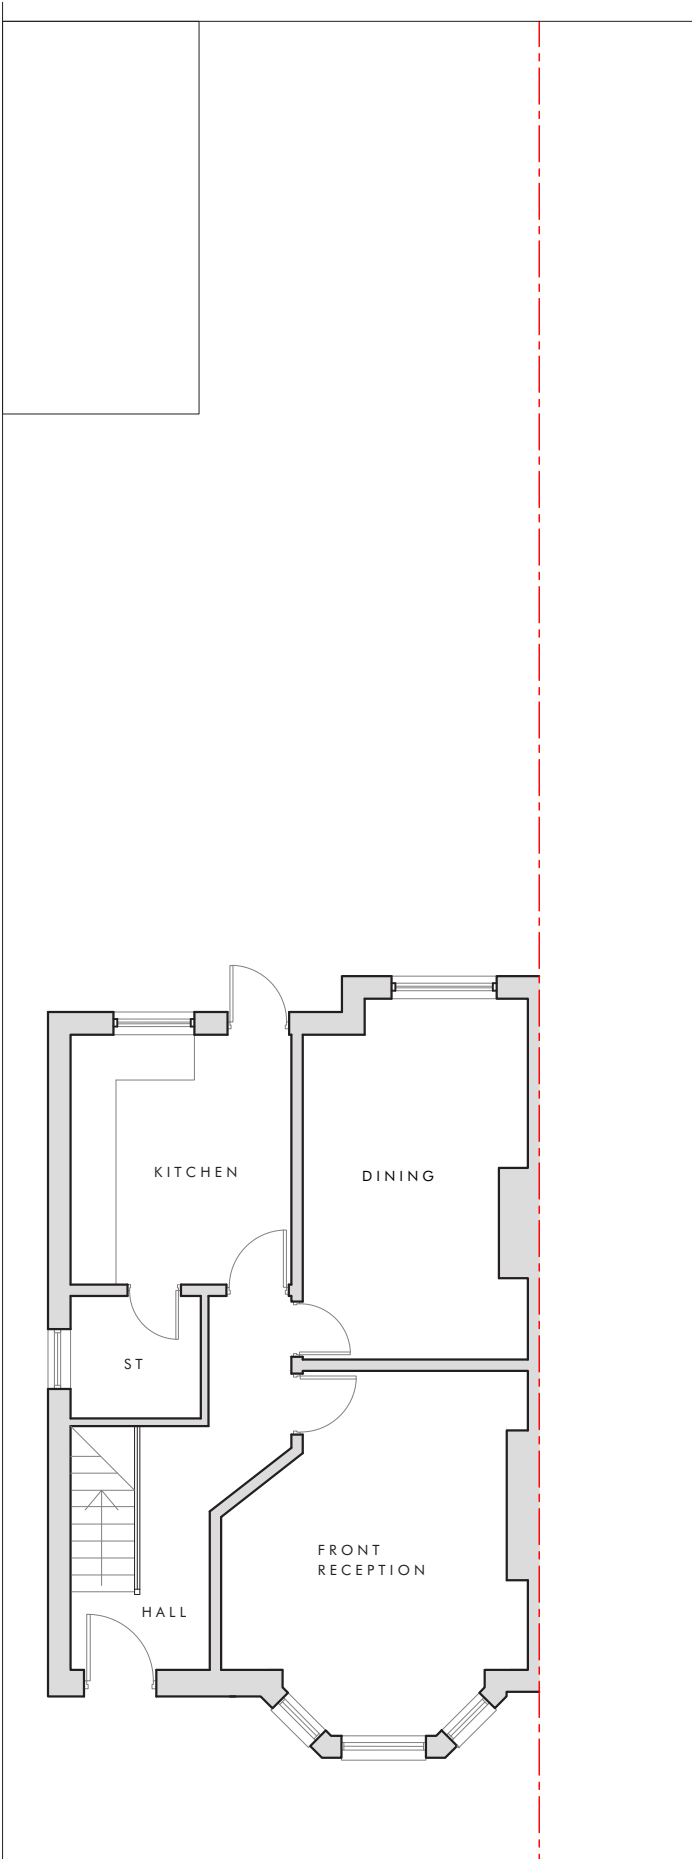

EXISTING GROUND FLOOR PLAN  
1:100 @ A3

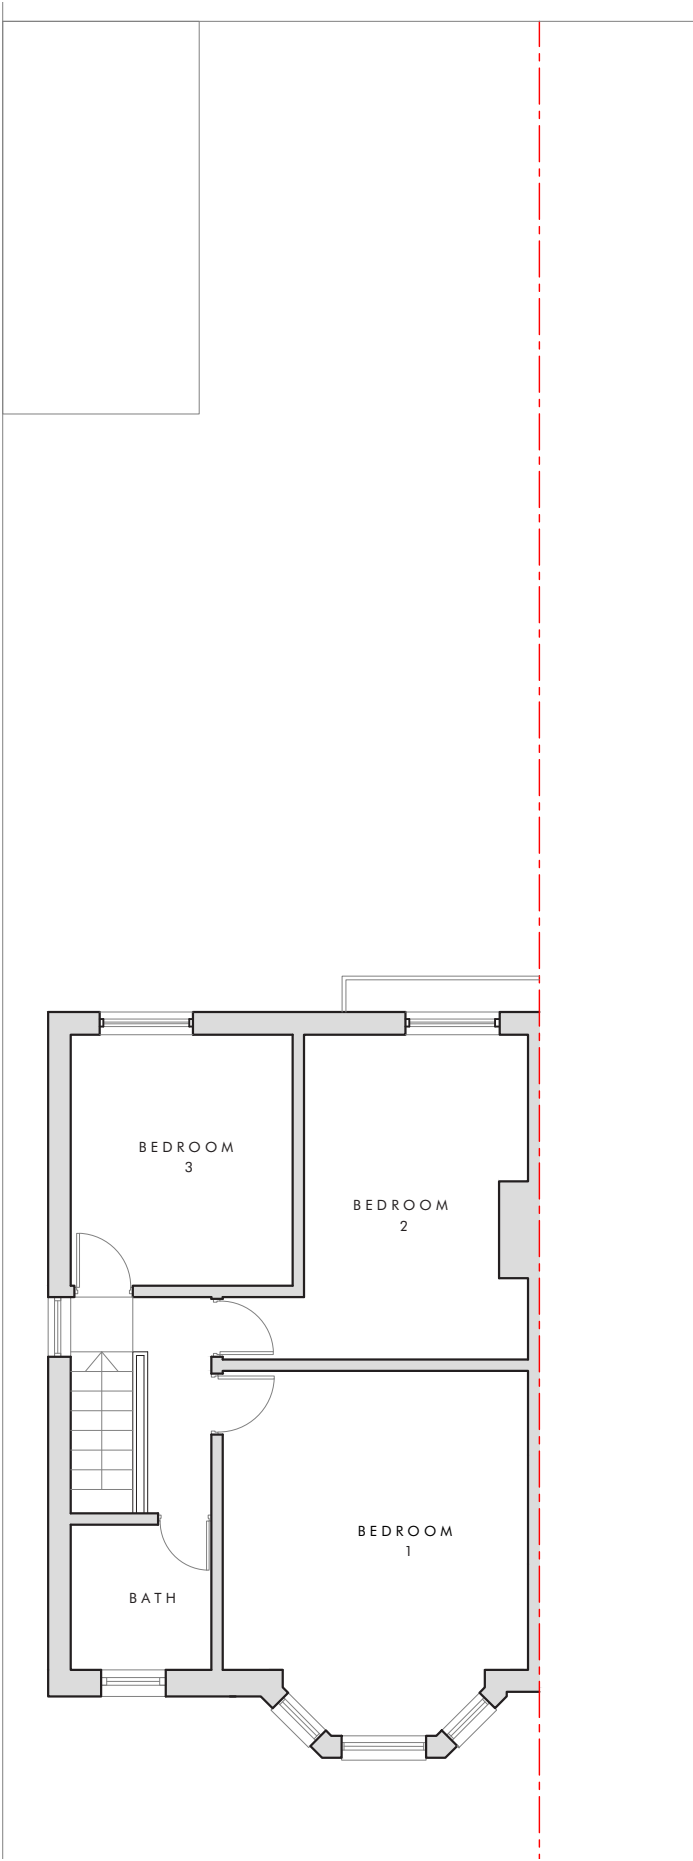

EXISTING FIRST FLOOR PLAN  
1:100 @ A3

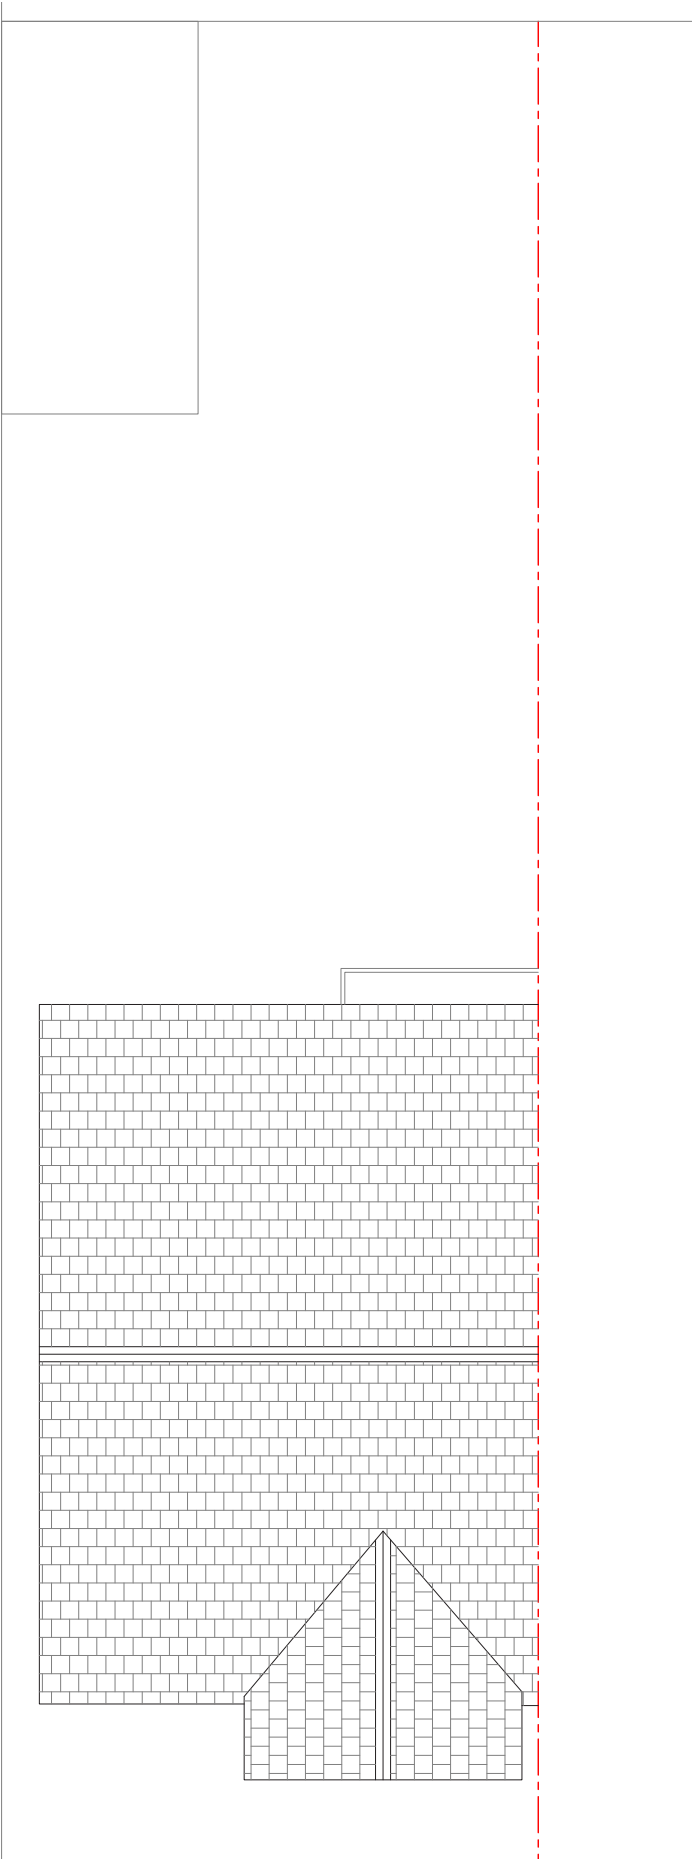


EXISTING ROOF PLAN  
1:100 @ A3

Dimensioning

Figured dimensions only to be taken from these designs and drawings. Work to annotated dimensions only. All dimensions to be checked on site. Architectural designers to be informed immediately of any discrepancies before work proceeds. Drawings are to be read in conjunction with relevant specifications, structural engineers and service engineers' drawings.

| Rev | Description                   | Date     |
|-----|-------------------------------|----------|
| -   | Issued to client for comments | 12/12/21 |
| A   | Submitted for Planning        | 18/02/22 |

 

PLANNING



SALEEM  
ARCHITECTS

Client

Mr Mushtaq

Project

48 Ash Tree Road  
Crumpsall  
M8 5AT

Title

Existing Floor Plans

Scale

1:100 @ A3

Drawing No. :

Sheet 2

Date

Dec 2021