




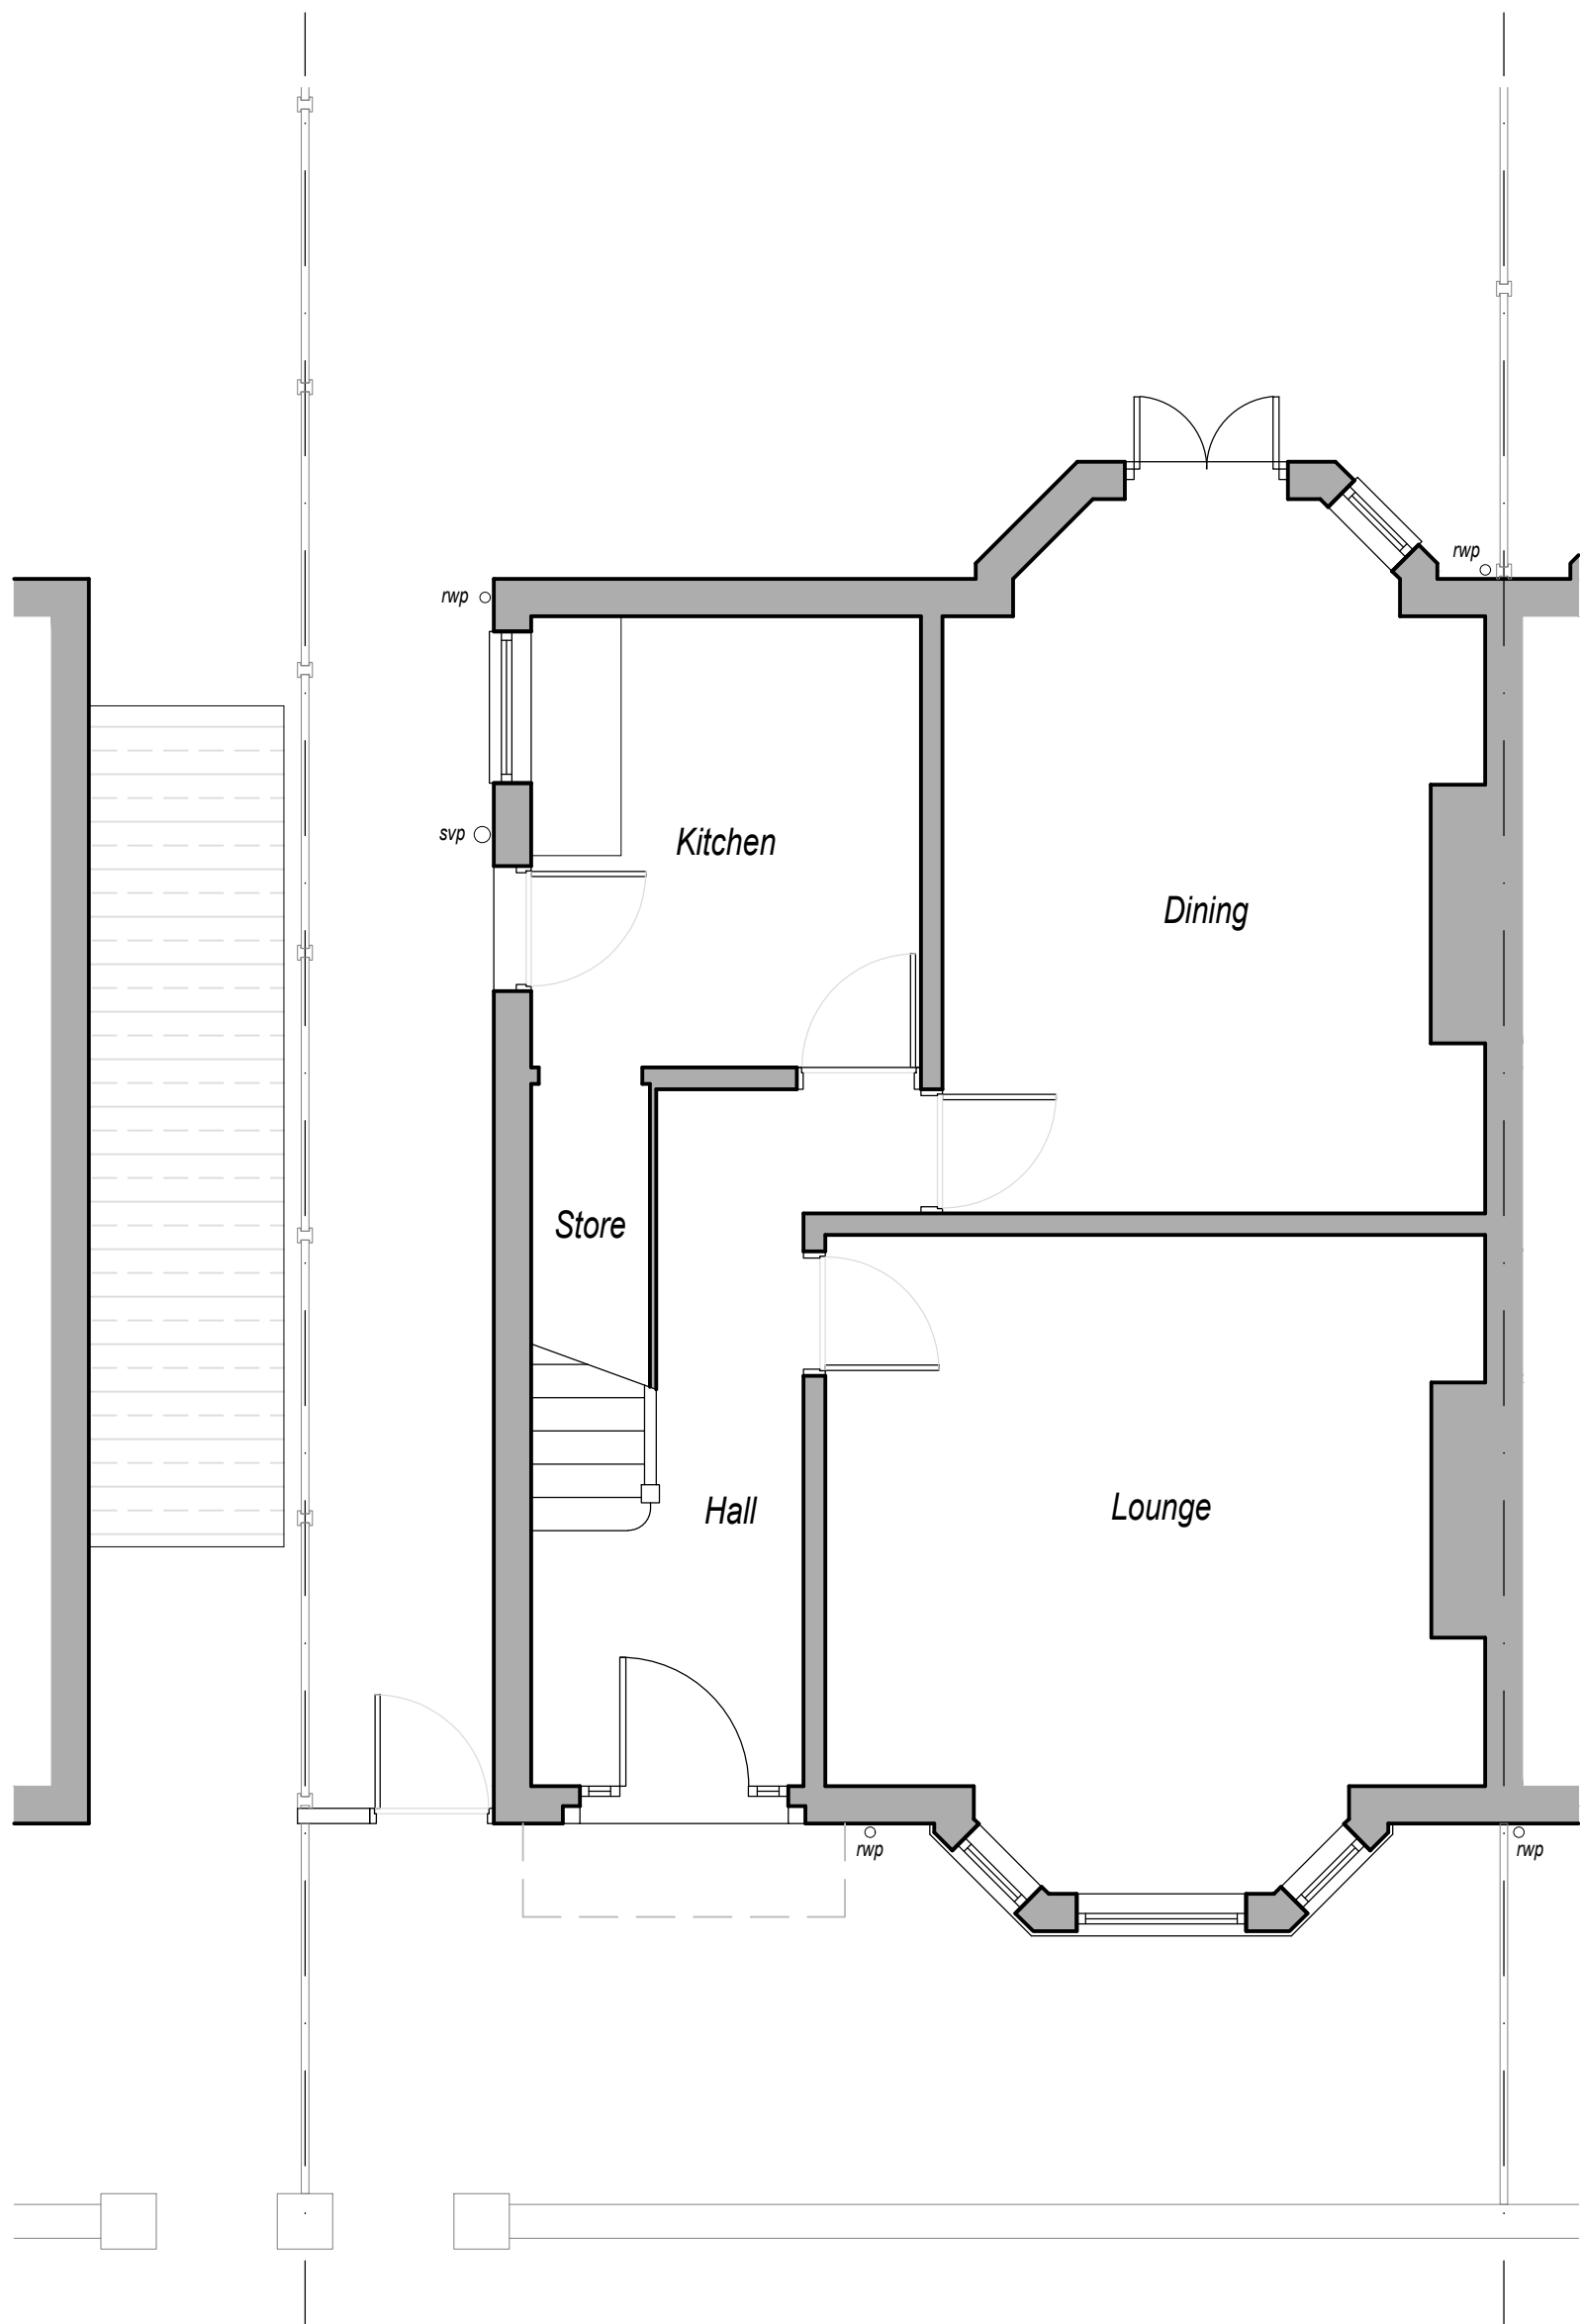


Existing Ground Floor Plan @ 1:50

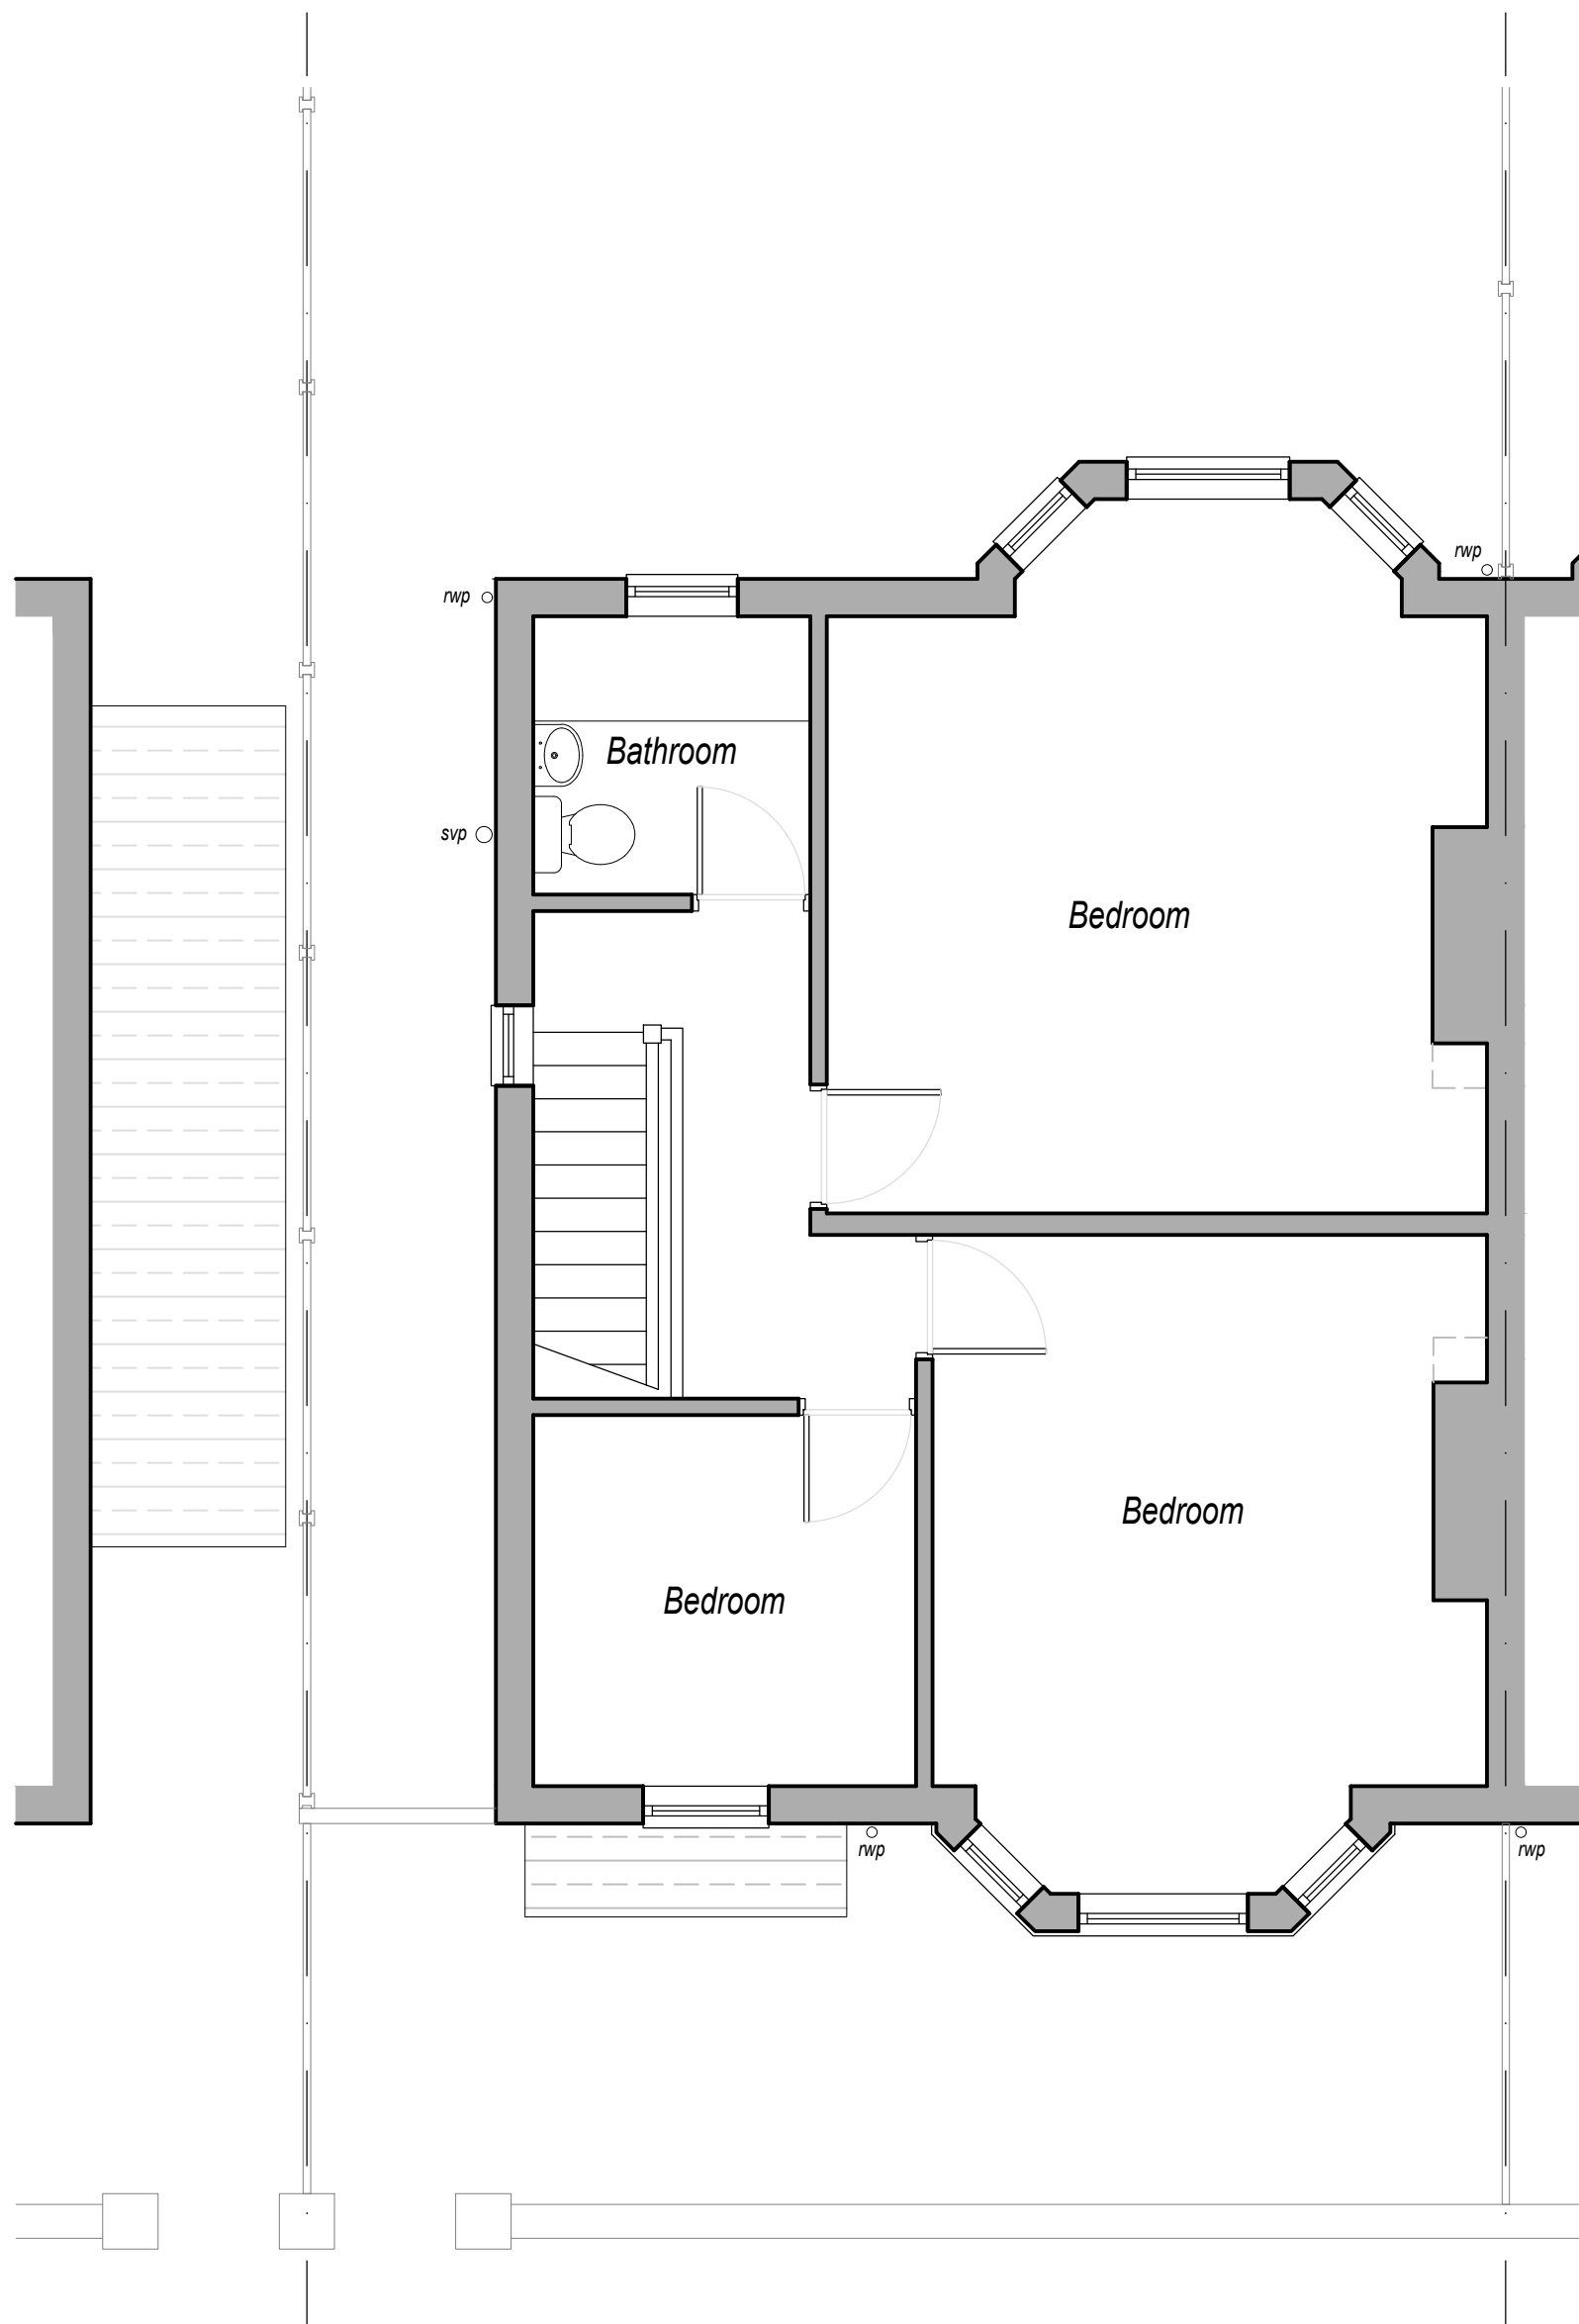


Existing First Floor Plan @ 1:50

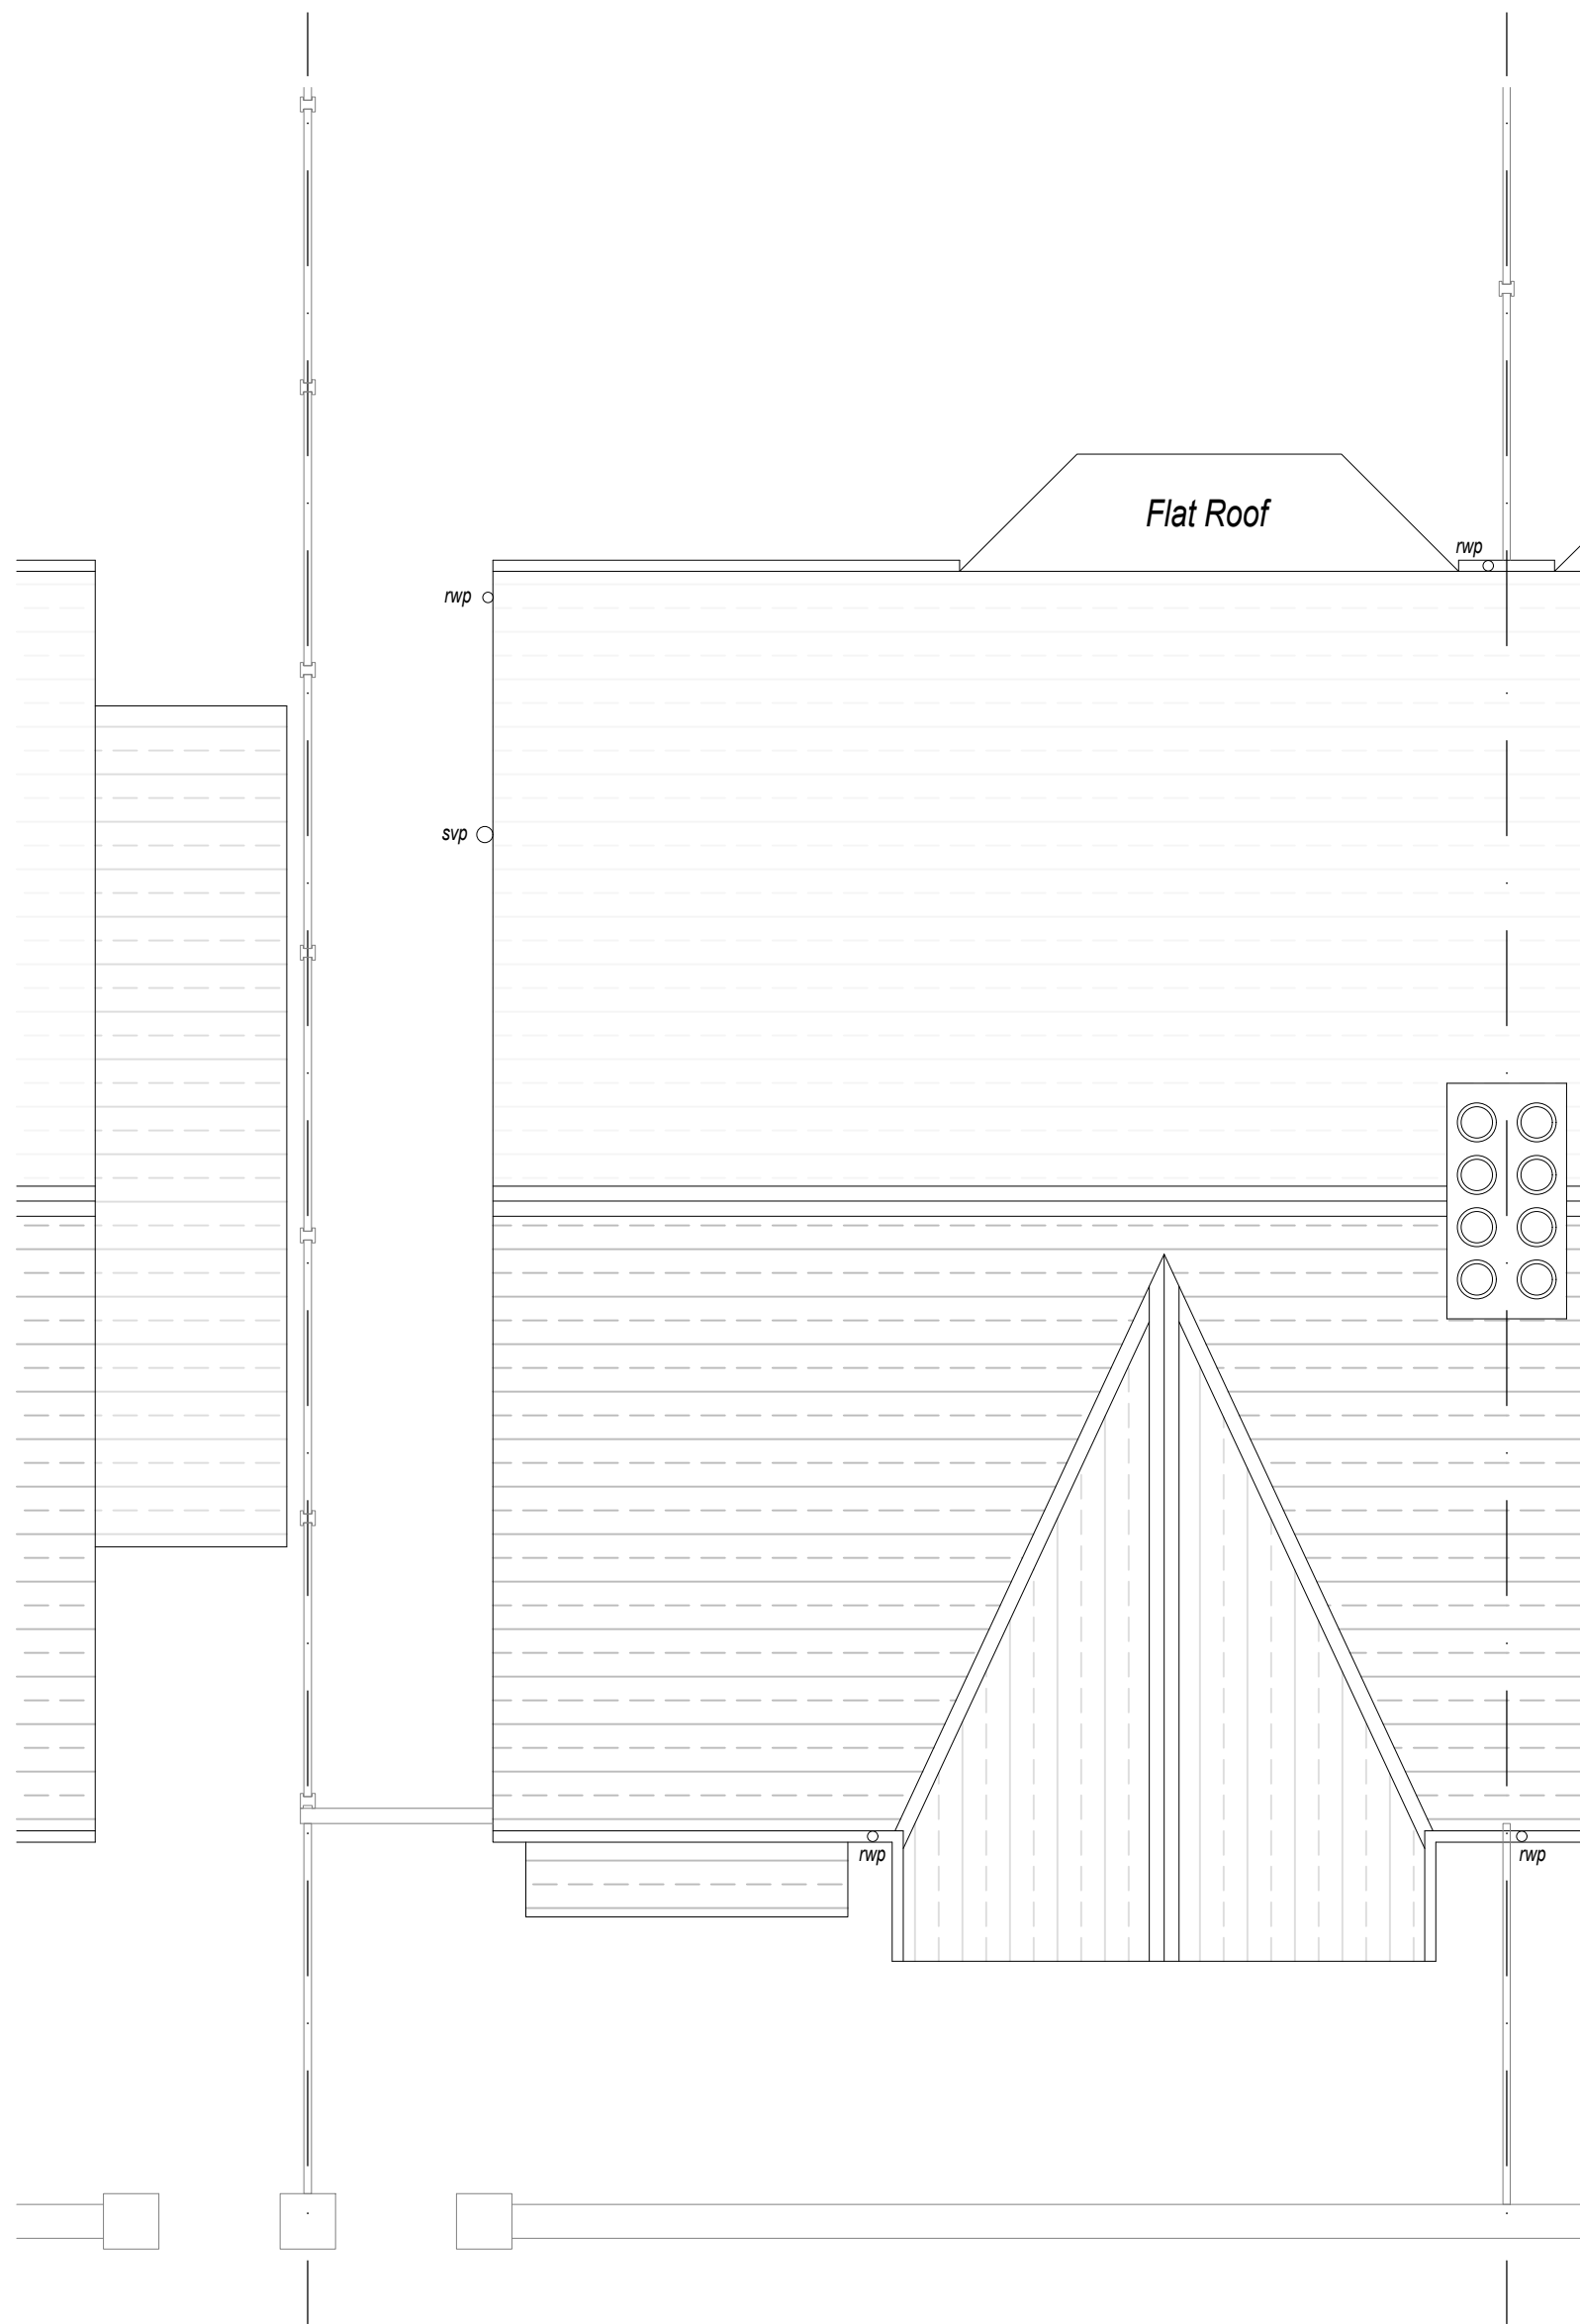

Existing Roof Plan @ 1:50

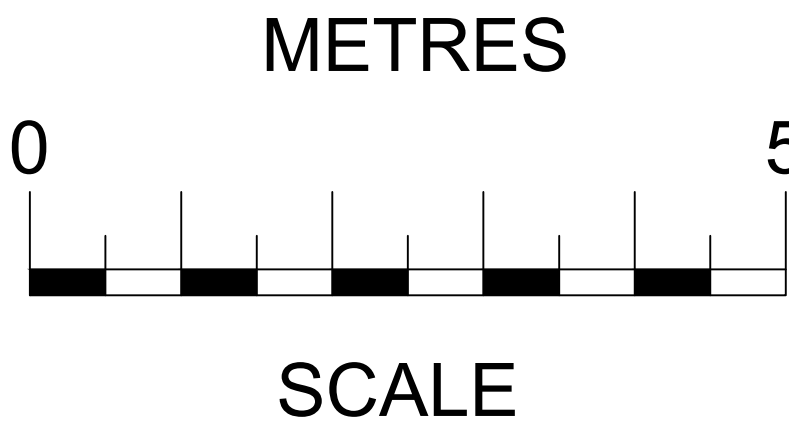

 		HOUSE ARCHITECTURE GROUP LIMITED 80 Emcroft Road Marple Bridge, Stockport, SK6 5DY Tel: 07725 529424 E Mail: rcgclarke@gmail.com		 CIAT Registration Practice
client Charlotte Norwood				
project Proposed extension to 109 Newport Road, Chorlton, M21 9NW				
title Existing Floor Plans & Roof Plan				
date Mar 2021		scale 1:50 @ A1		
drg no. AS1		drawn RC		