


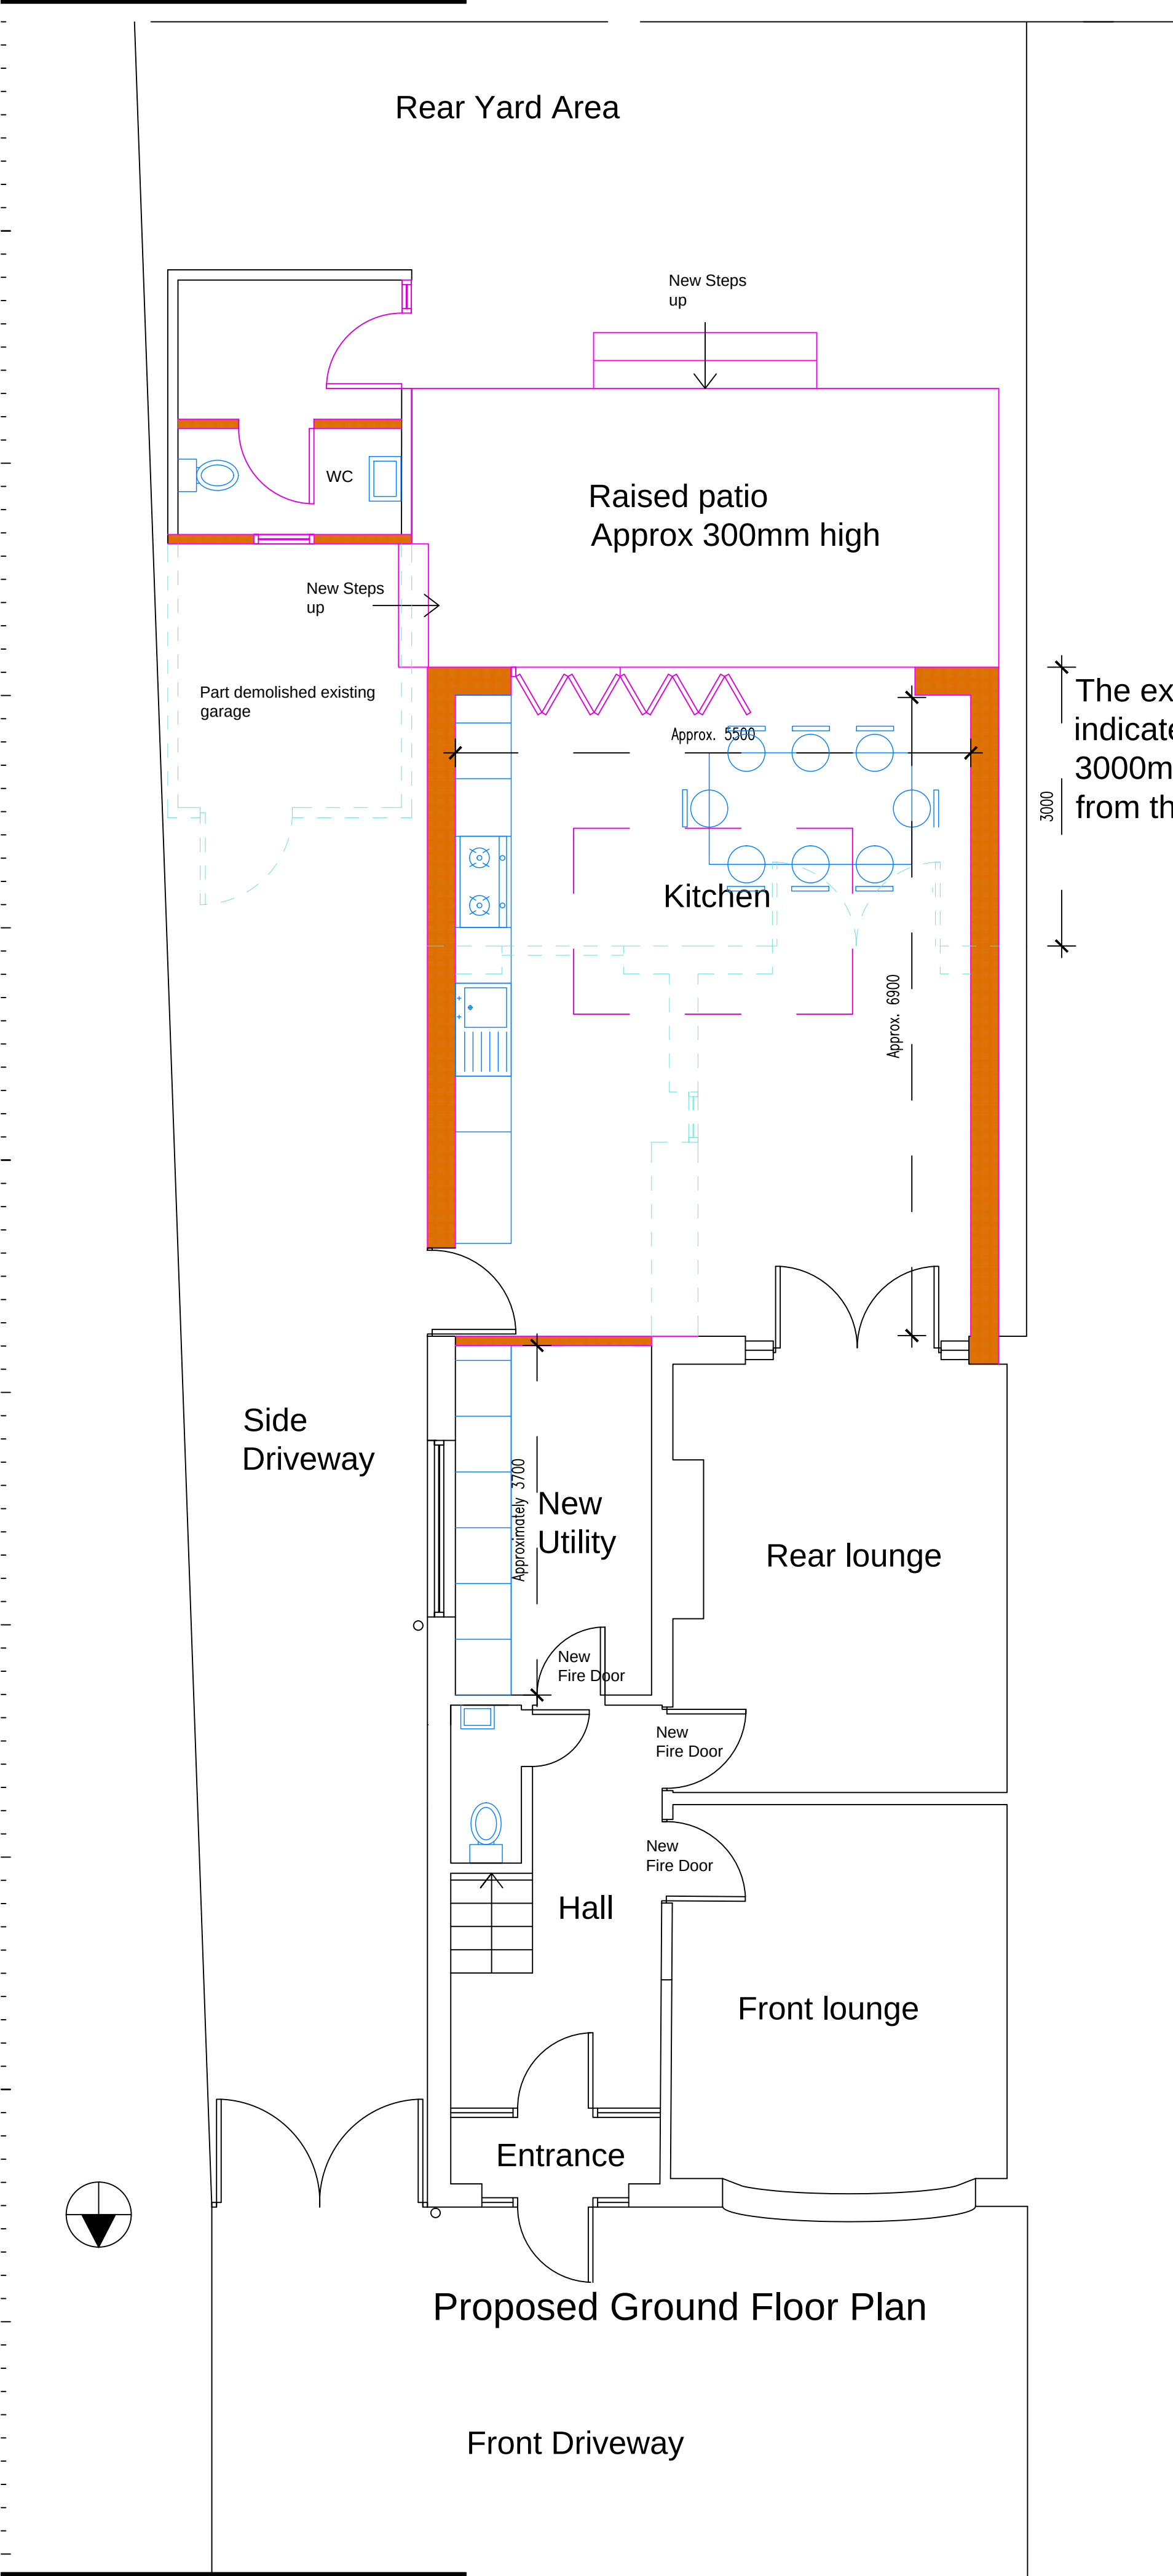

Rear Yard Area

Raised patio
Approx 300mm high

Kitchen

New
Utility

Rear lounge


Hall

Front lounge


Entrance

Proposed Ground Floor Plan


Front Driveway

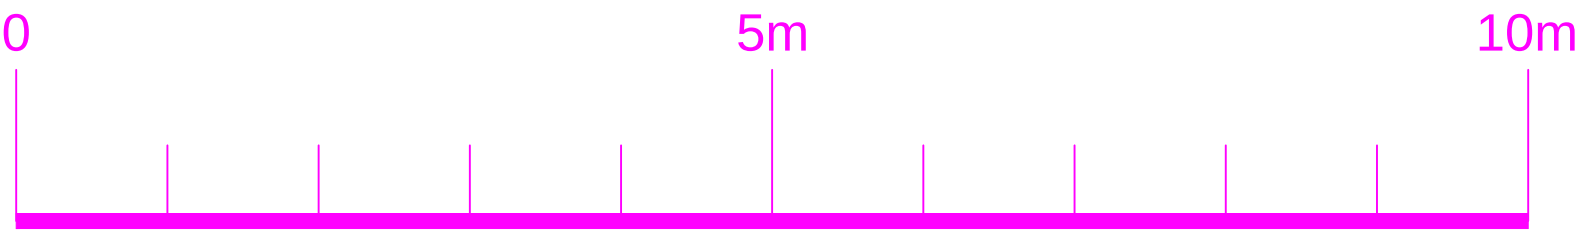

The extension
indicated is
3000mm out
from the existing

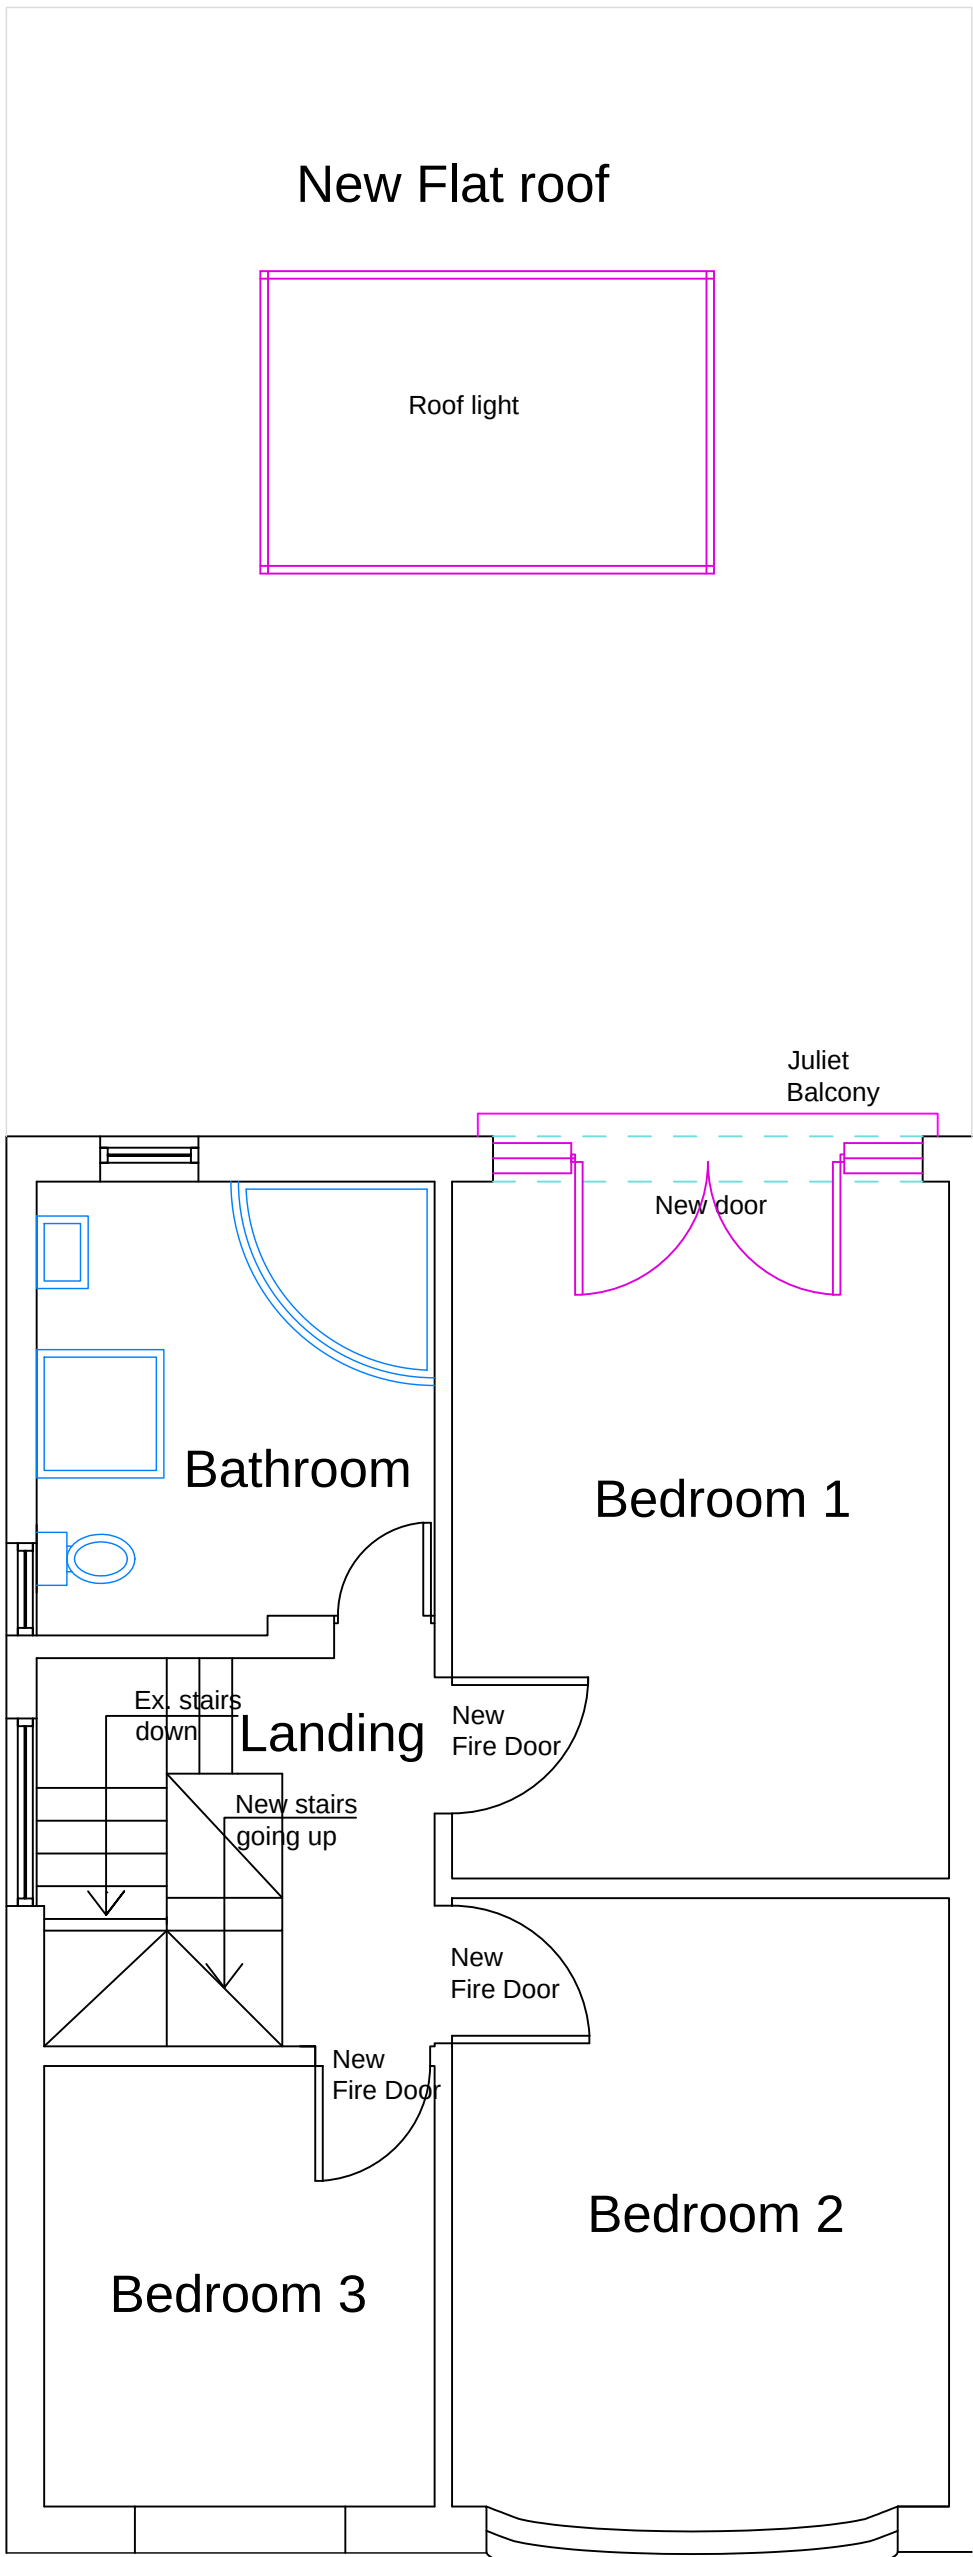

Proposed First floor plan

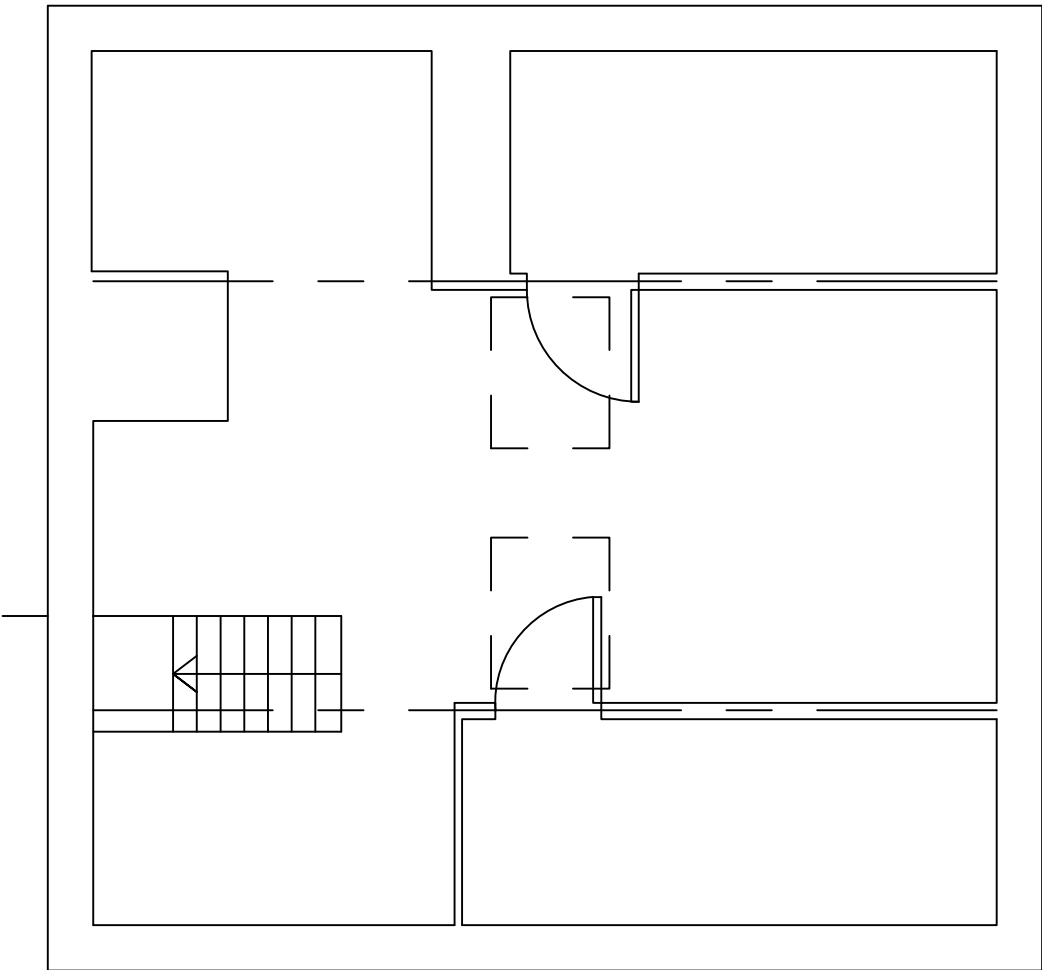

Second Floor Plan

Notes

This drawing is the property of The Intelligent Design Centre Ltd and copyright is reserved by them. This drawing is not to be copied or disclosed by or to any unauthorised persons without the prior written consent of The Intelligent Design Centre Ltd.

Do not scale from this drawing.

All dimensions are to be checked on site prior to construction, manufacture of any components and ordering of materials and equipment.

Any discrepancies are to be reported to the architect for clarification.

All materials and workmanship to be in accordance with the current British Standards and codes of practice.

B	11.01.2022	TW	Balcony removed
A	18.11.2021	TW	Amendments to scheme
Rev	Date	Drawn by	Comments
Client			
Mrs Khan			
Project			
Proposed Rear Extension			
127 Old Hall Lane, Manchester,			
Drawing			
Proposed Plans - Planning Application			
Date	Drawn by	Scales	
13/09/2021	TW	1:50 @ A1	
Job No - Dwg No - Rev			
21050 - SK4- RevB			