

General Notes

The Architect shall have no responsibility for any use made of this document other than for that which it was prepared and issued.
All dimensions should be checked on site. Do not scale from this drawing. To be read in conjunction with all other Consultant's drawings. The Architect to be immediately notified of any discrepancies.

Copyright on this drawing retained by the Architect.

LEGEND

Site Boundary

P1 02.02.22 HG SH Initial Issue
No. Date Dwn Chk App Revision or reason for issue

Client

Mrs. Fatema

create **it** studios
Architects & Designers

Create It Studios (NW) Ltd
Universal Square
Devonshire Street North
Manchester M12 6JH
0161 974 6165
www.createitstudios.co.uk
info@createitstudios.co.uk

Project Title

3 Brayside Road, Manchester, M19 1ST

Scale / North Point

1 : 100


Drawing Title

Existing Floor Plans

Drawing Number
A1357(01)002

Drawing Status
Preliminary


Revision
P1

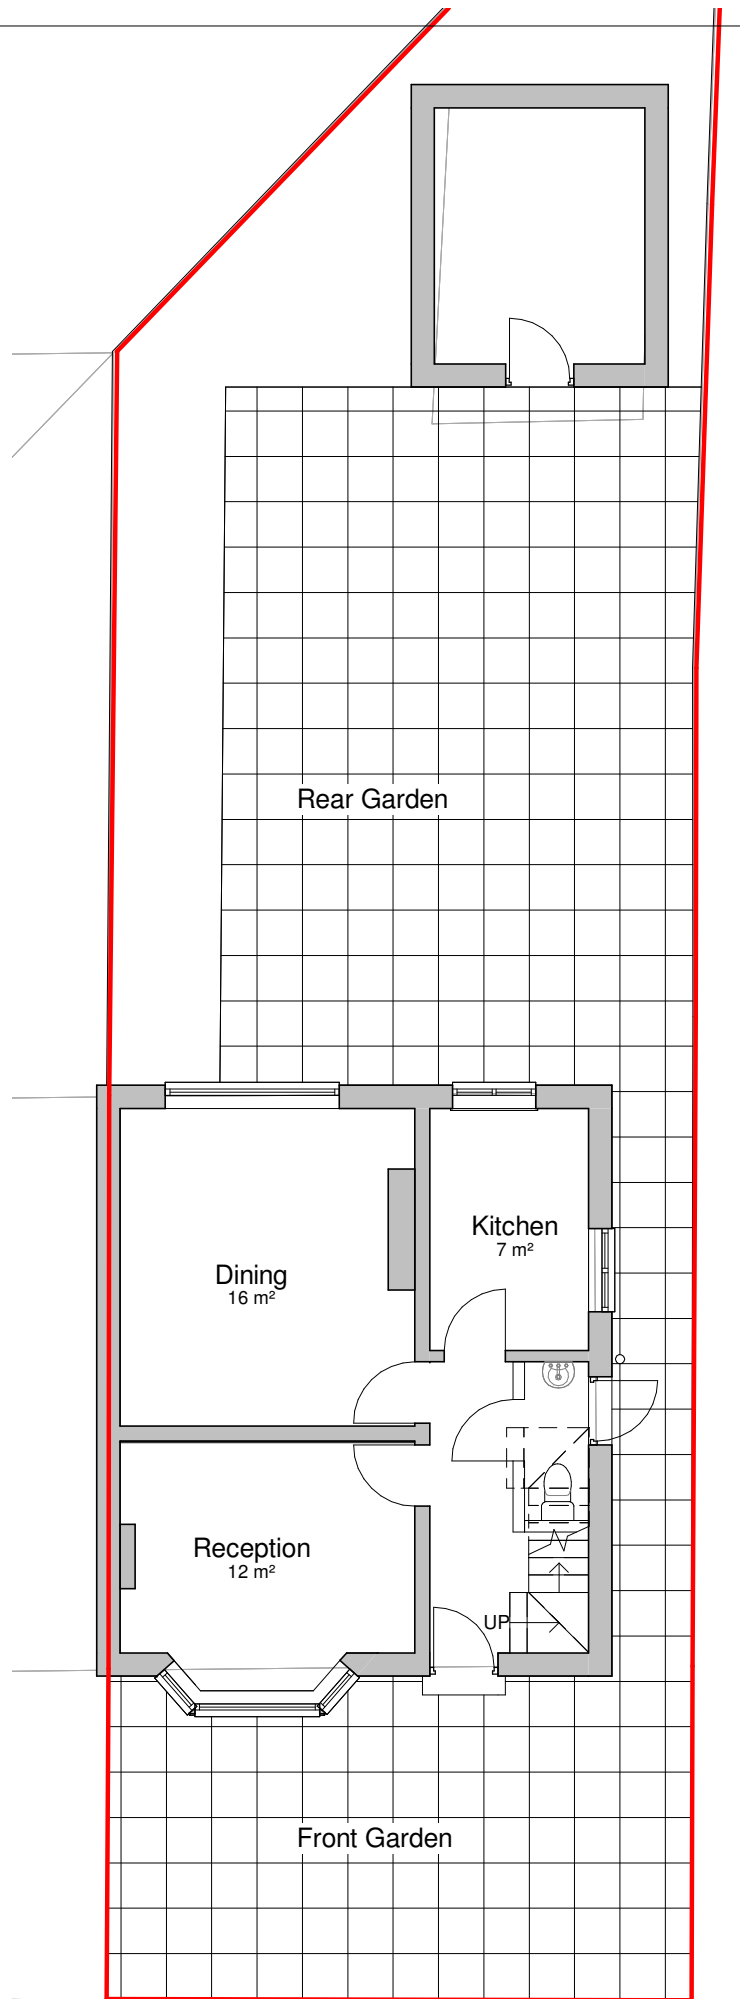

1

Existing Ground Floor Plan

1 : 100

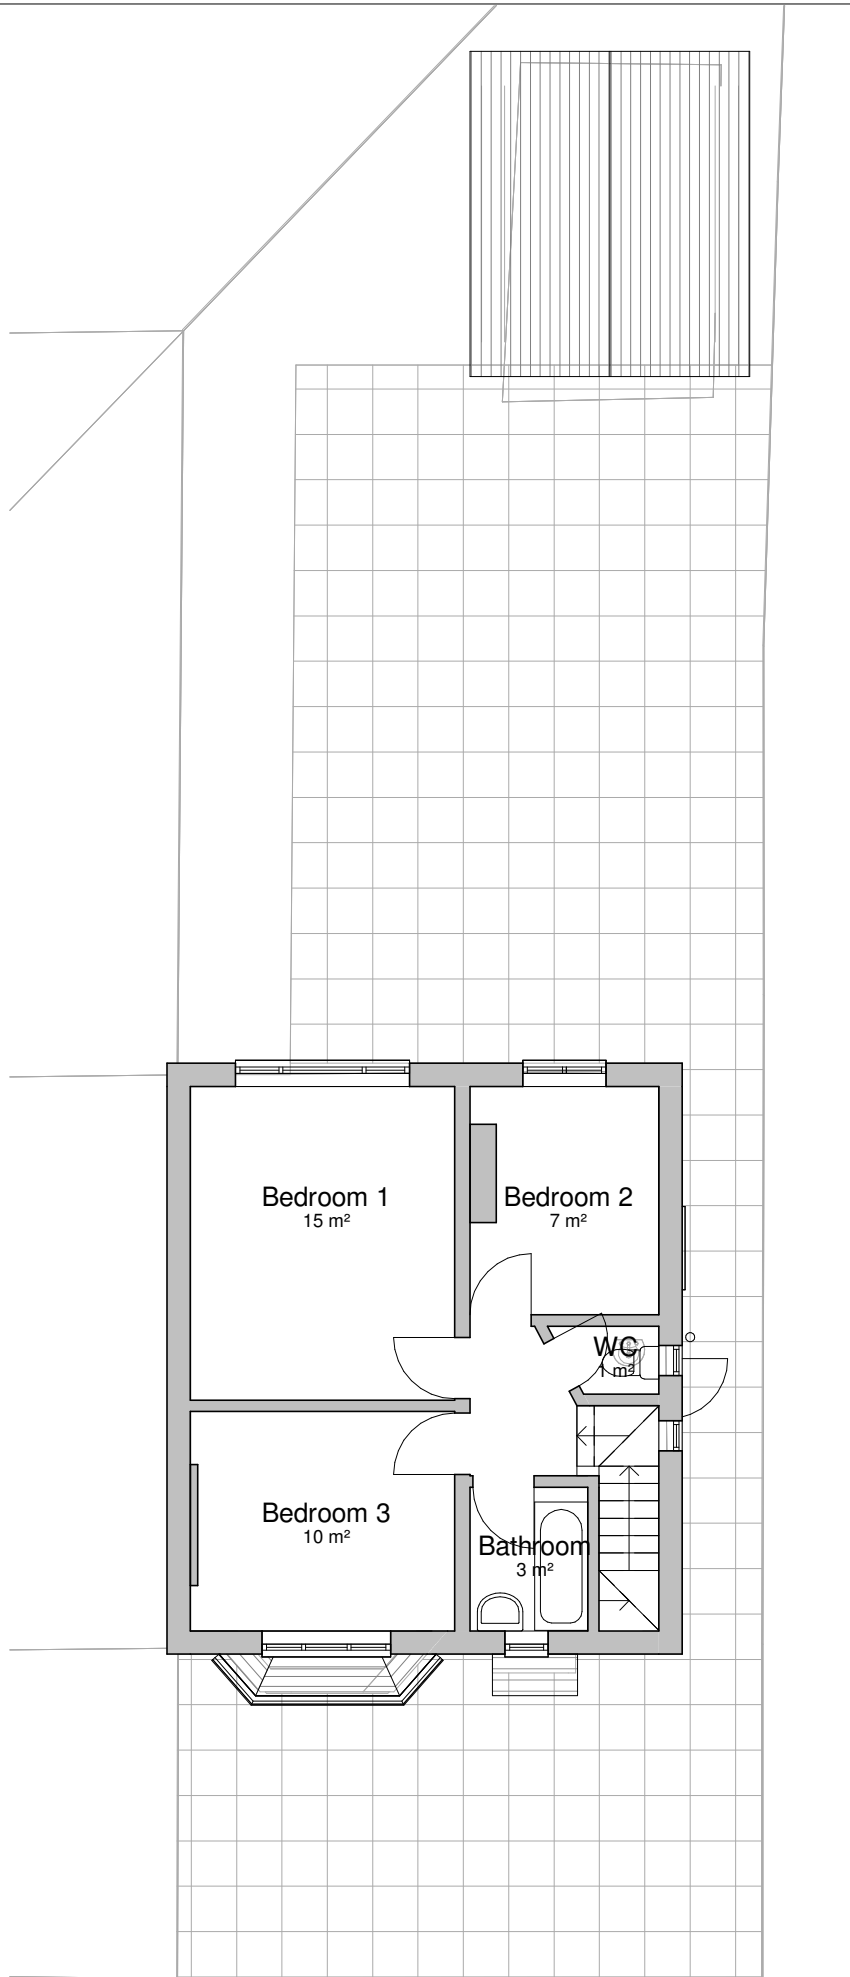

2

Existing First Floor Plan

1 : 100

0 1 2 3 4m
1:100

