




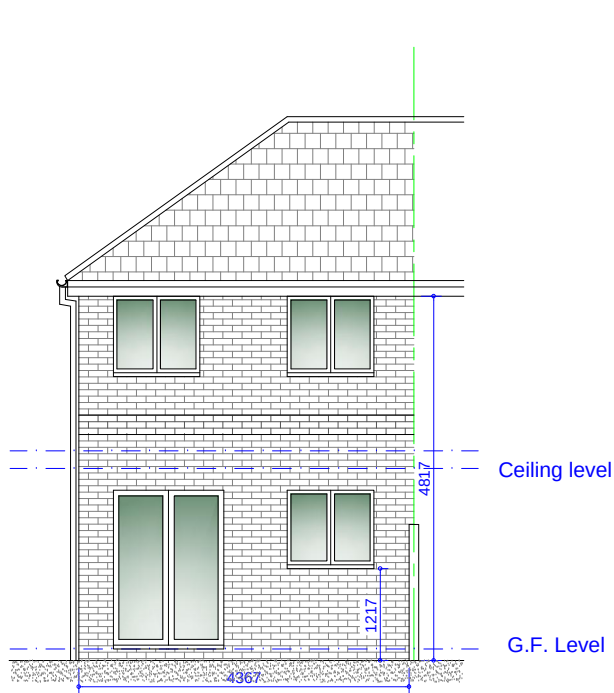



Existing Rear Elevation
Scale 1:100

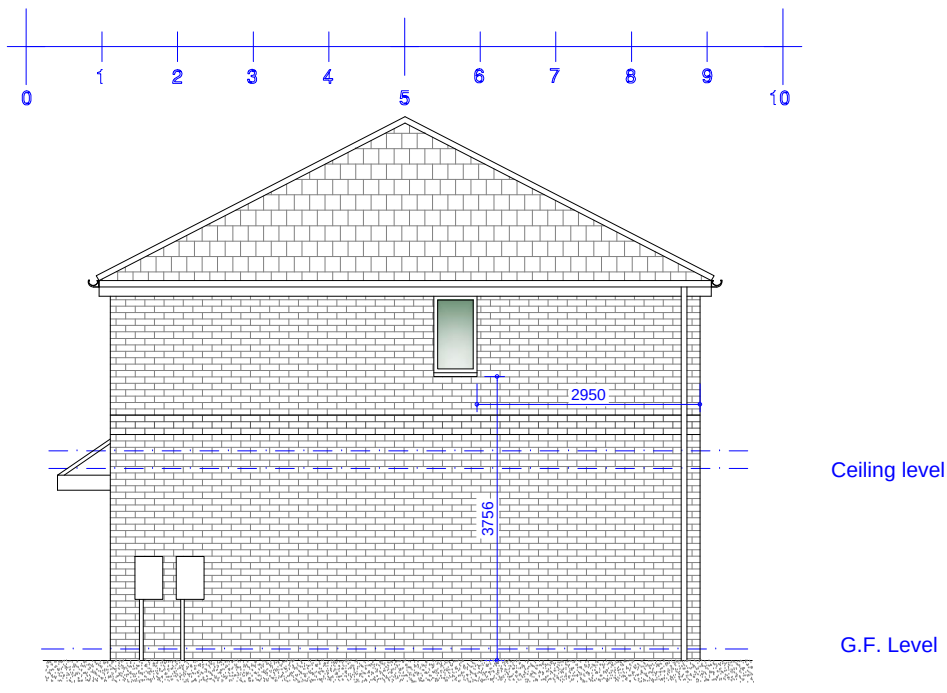

Existing R/H Side Elevation
Scale 1:100

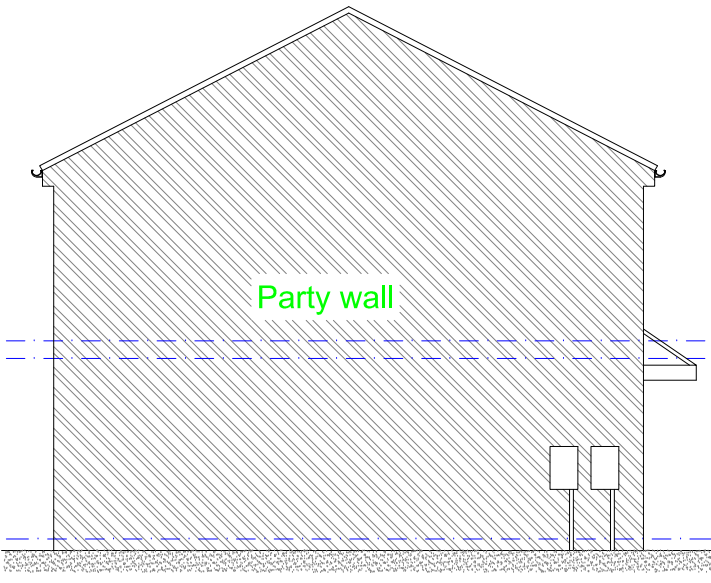

Existing L/H Side Party Wall Elevation
Scale 1:100

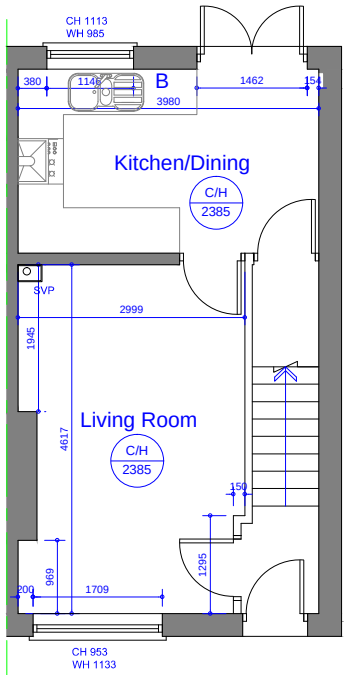 

Existing Ground Floor Plan
Scale 1:100

Rev	Date	Description
Issued For INFORMATION PURPOSES ONLY		
Client		
Mr. Owain Roberts		
Project		
8 Meshaw Cl, Wythenshawe, Manchester M23 0GT		
Proposed single storey rear extension		
Scheme - Drawing Title		
Existing Floor Plans and Elevations.		
01		
Drawing No. Revision		
Date 01.02.22		
Scale 1:100 @A3		