




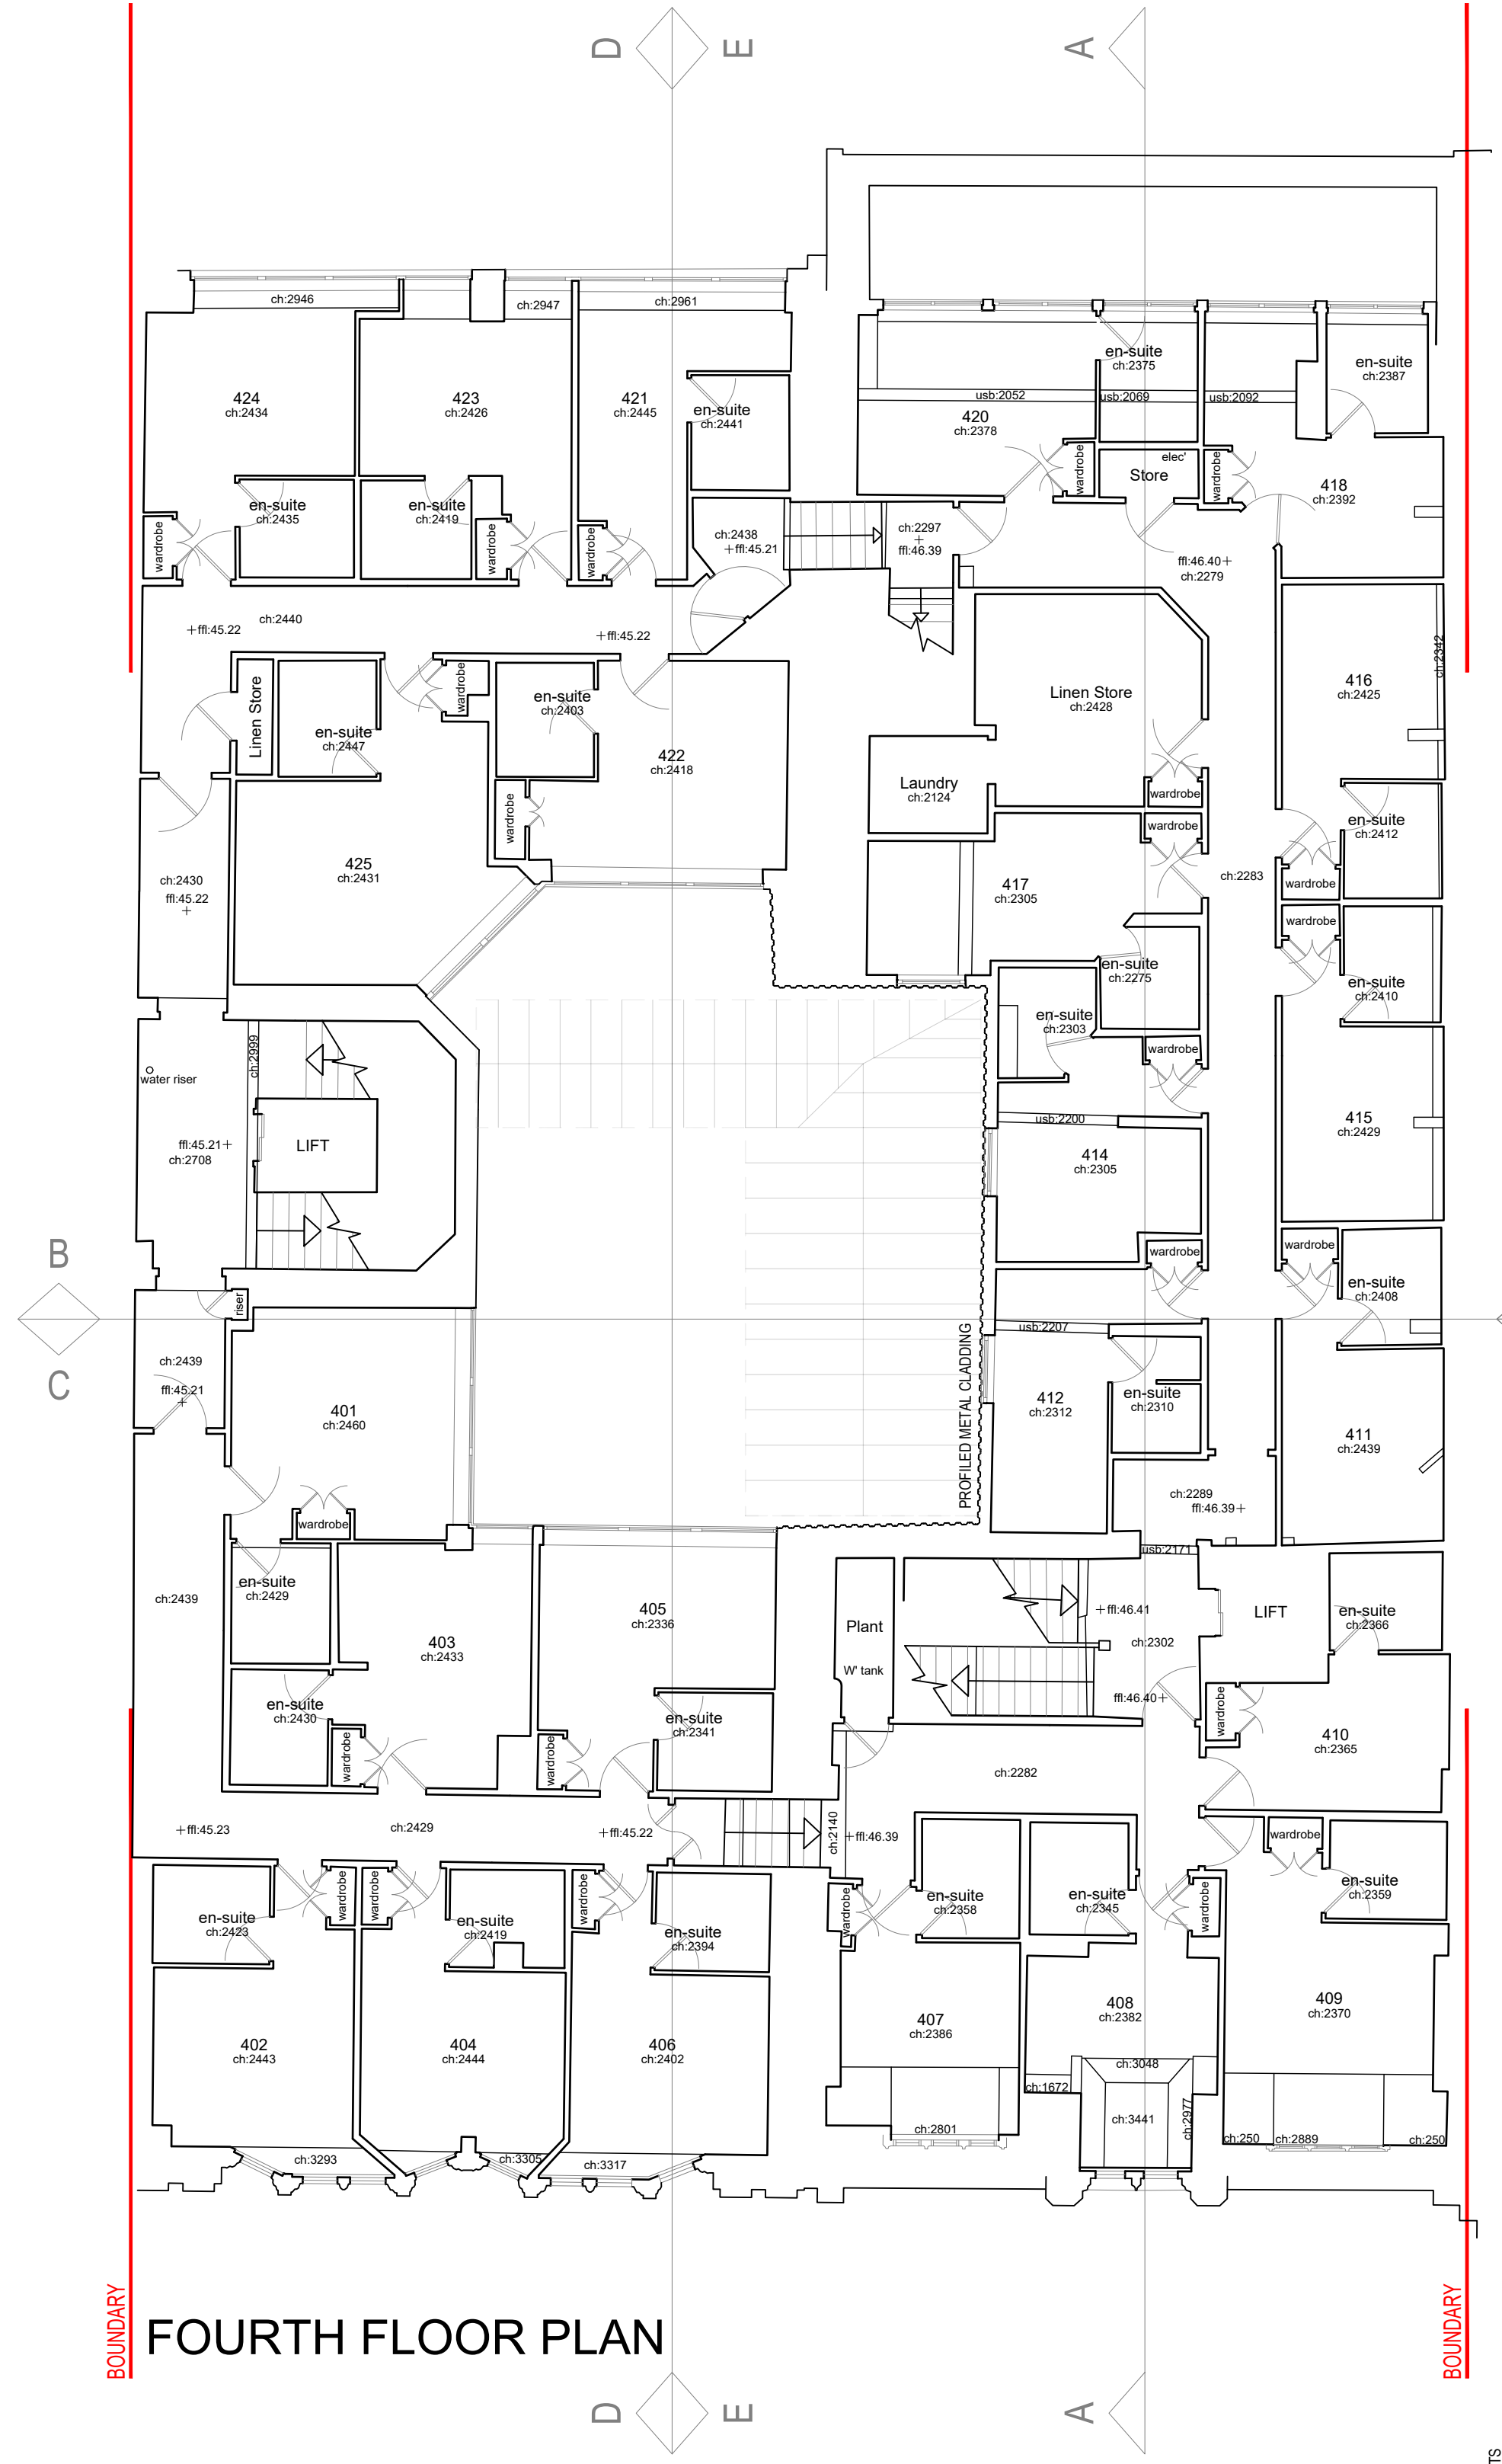


FOURTH FLOOR PLAN

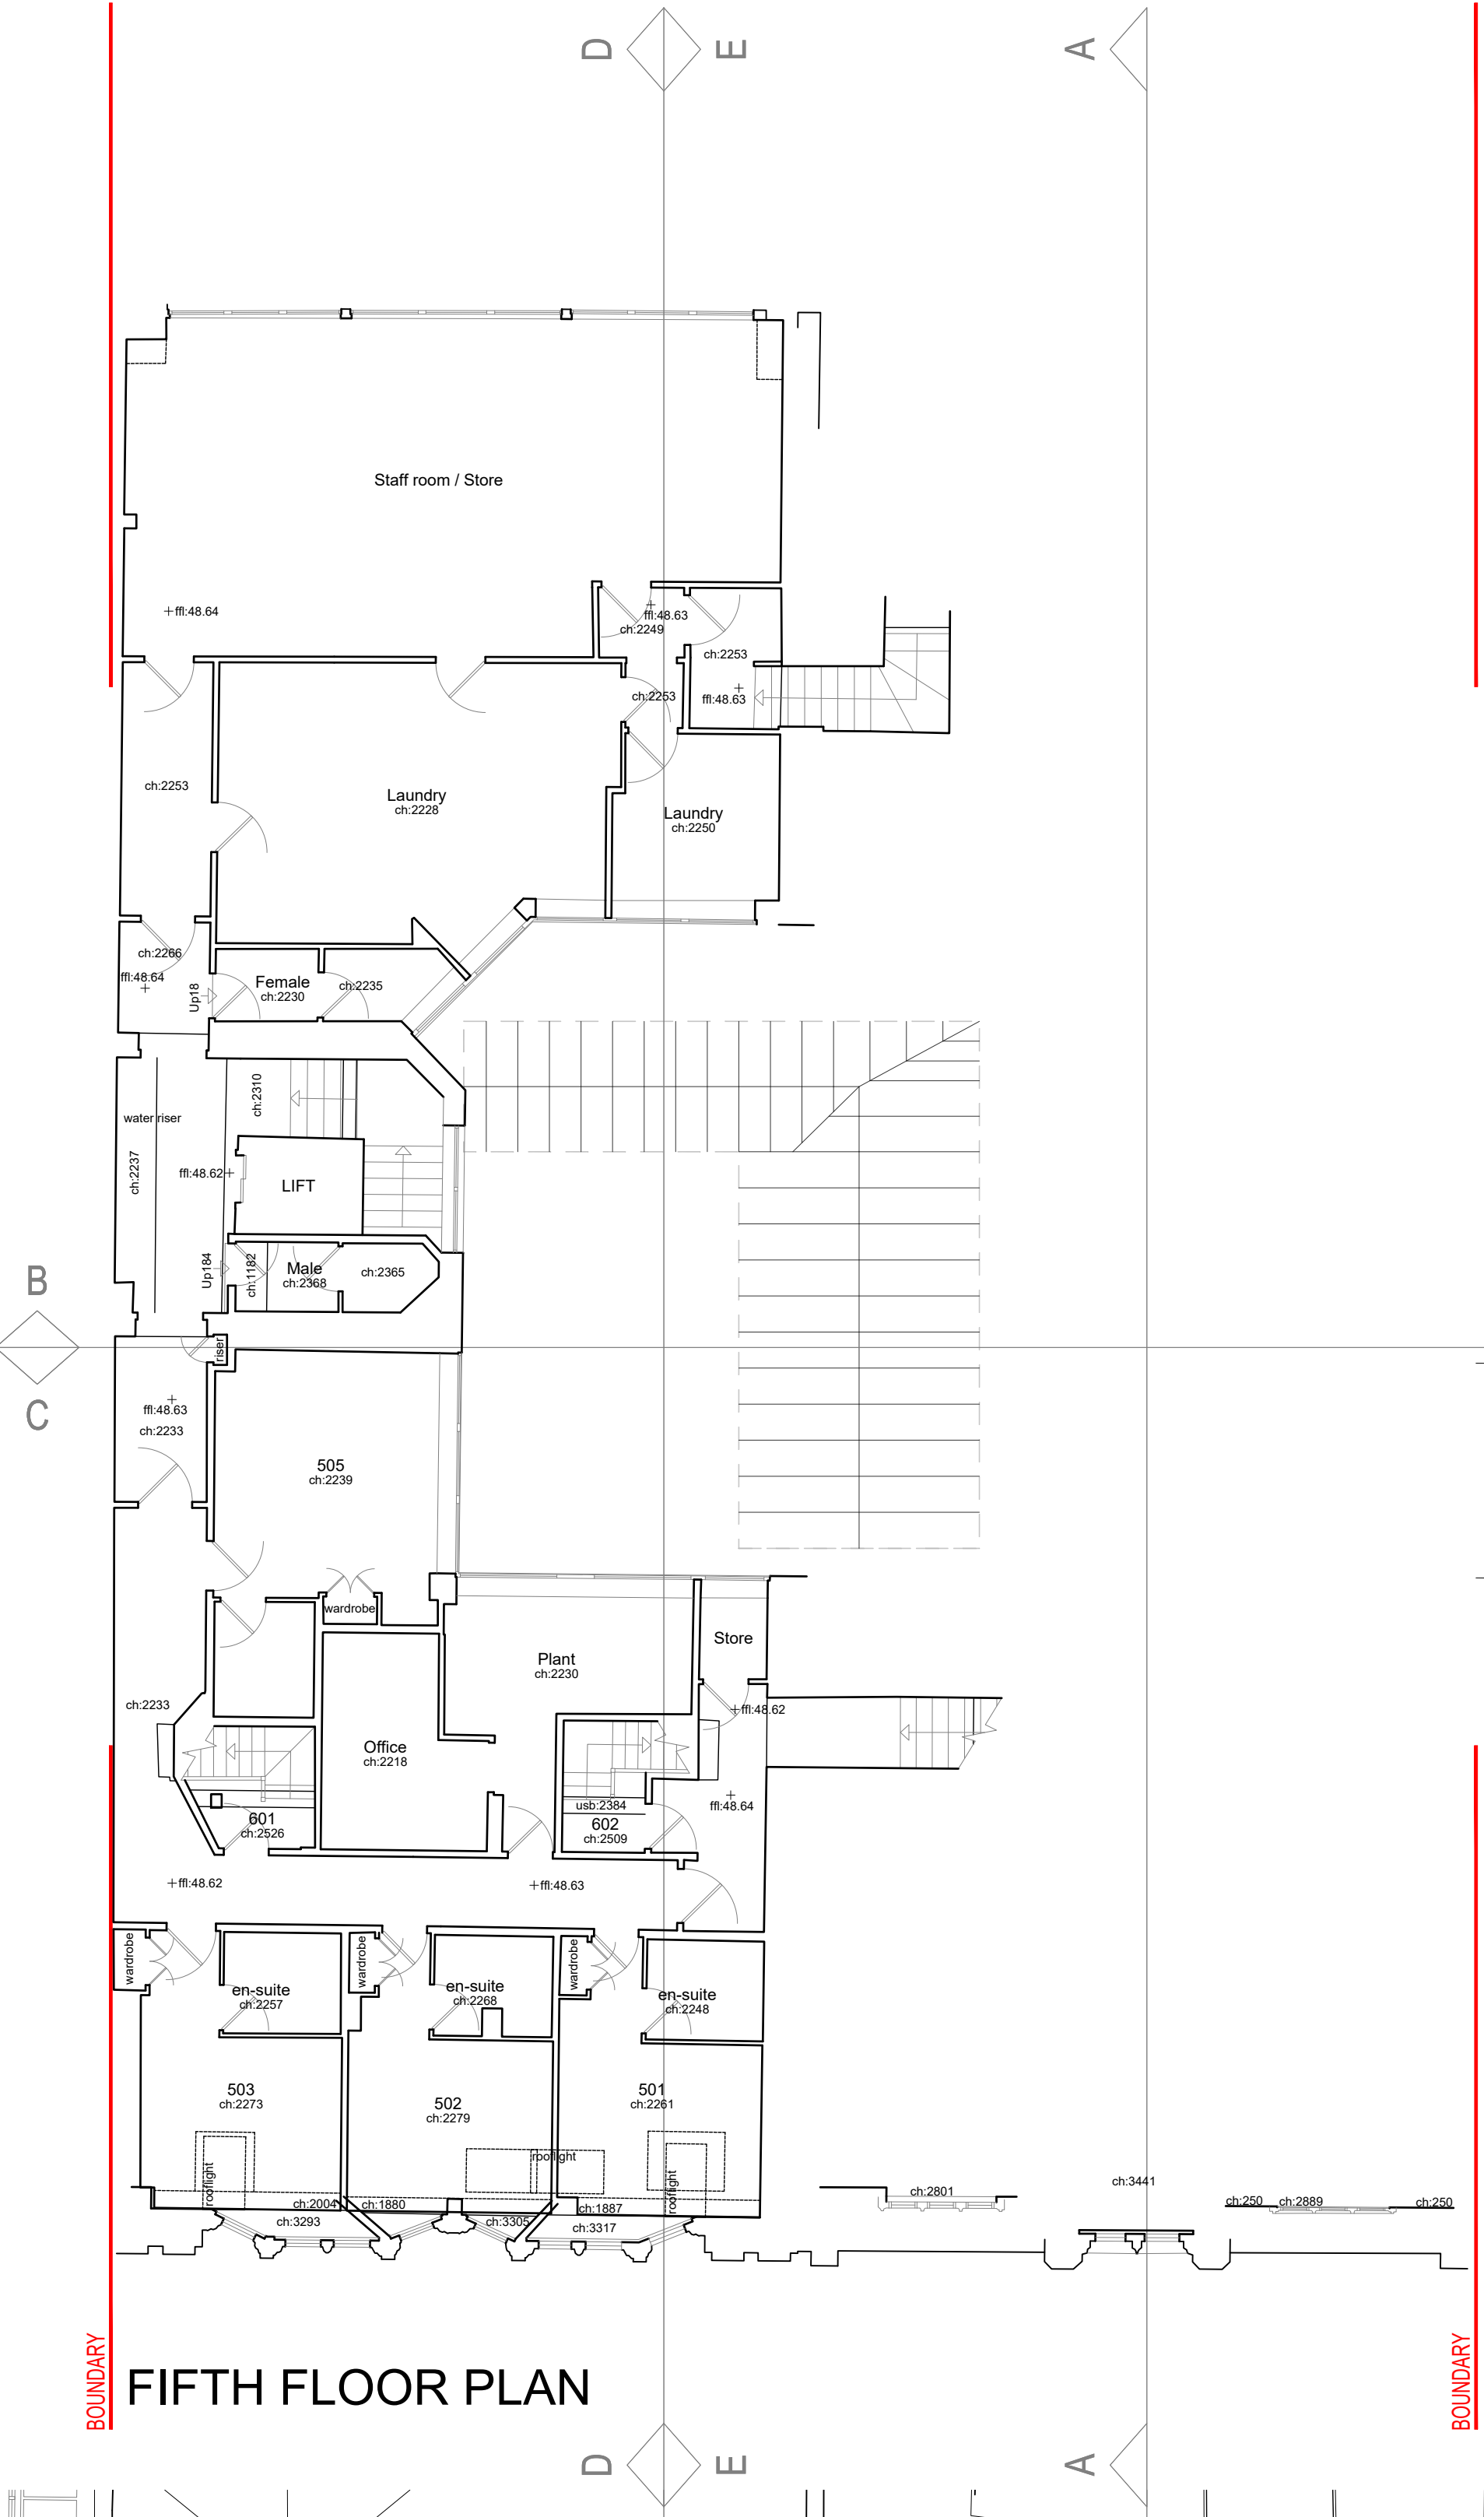


FIFTH FLOOR PLAN

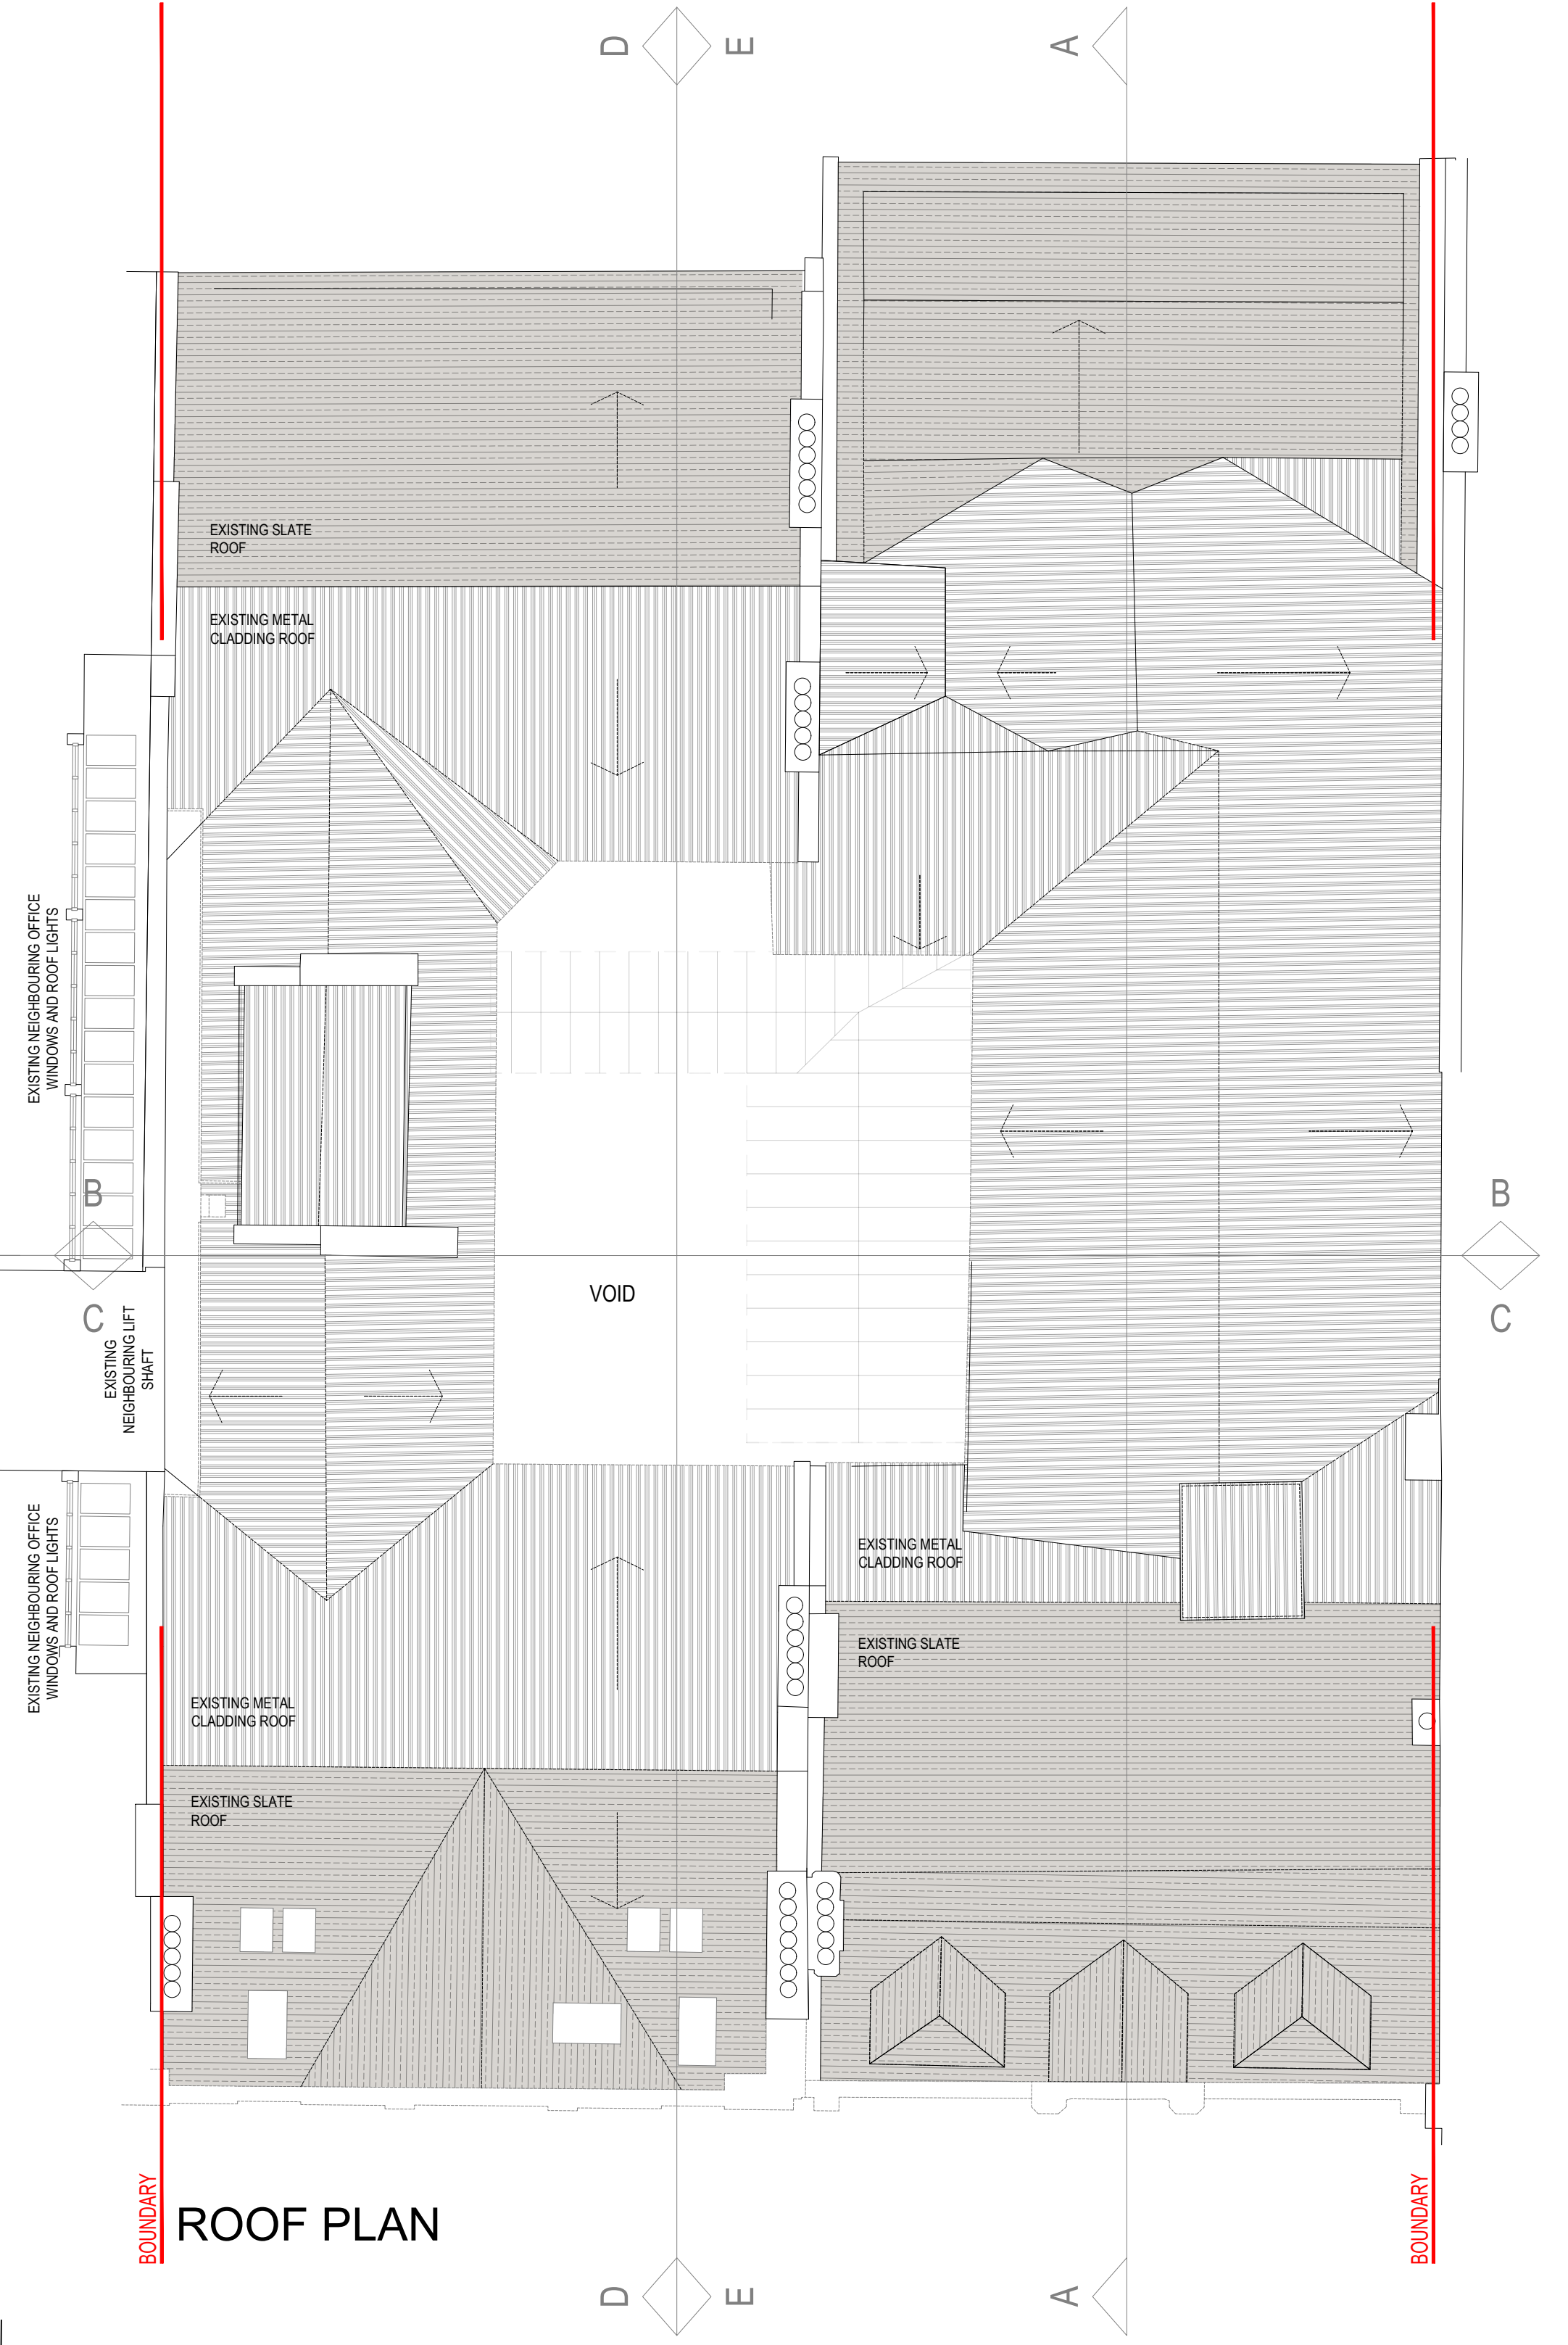

ROOF PLAN

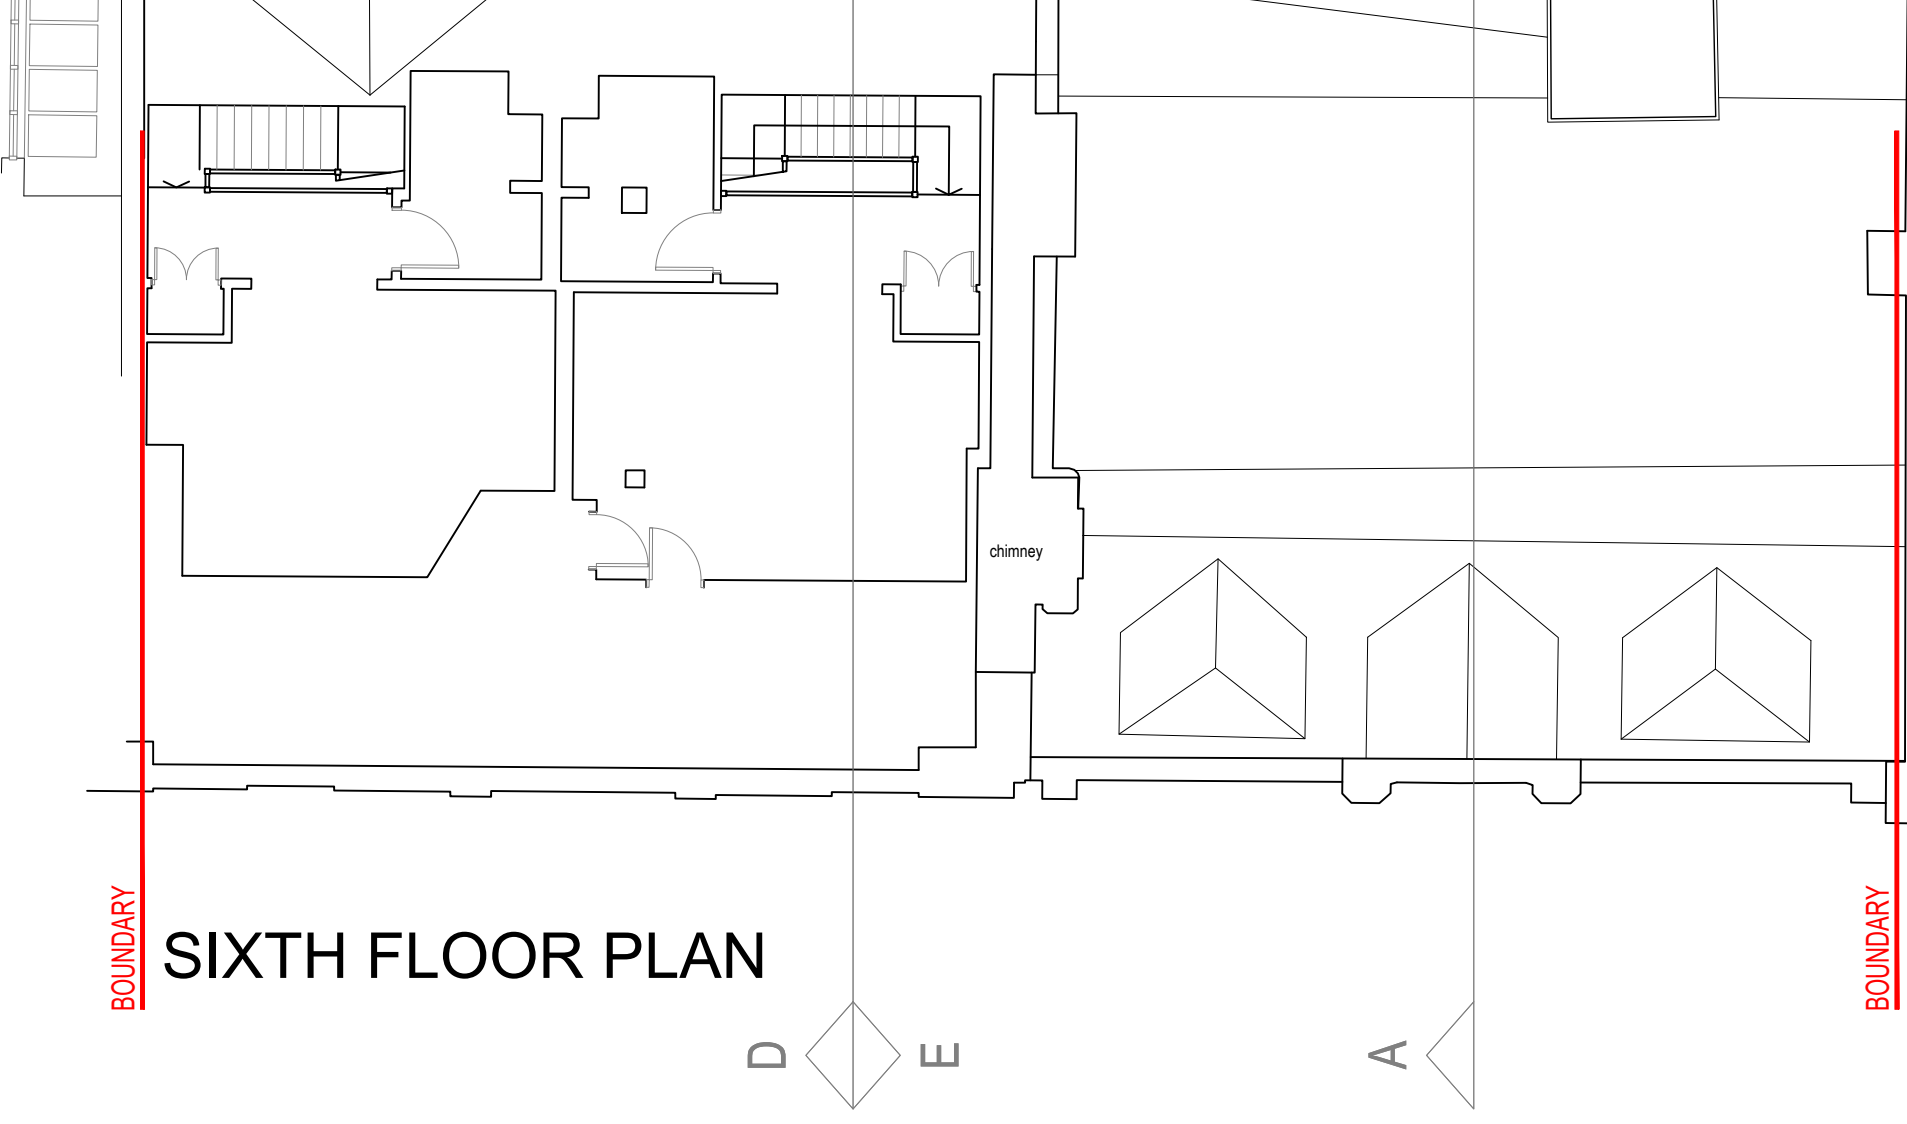

SIXTH FLOOR PLAN

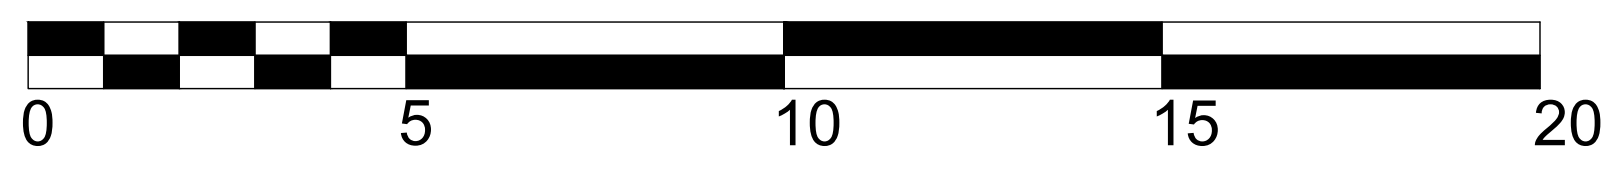

SCALE 1:100

client:		project:	revision: A - Plans updated for clarity		date: 26.01.18 - DJF
CAIRN HOTEL GROUP		THE GARDENS HOTEL 55 PICCADILLY MANCHESTER M1 2AP	drawing:		EXISTING FLOOR PLANS FOURTH, FIFTH, SIXTH & ROOF PLANS
project no:	drawing no:	revision:	drawn:	checked:	date:
7426	PS.03		ED		25.07.17
		scale @ A1		1:100	