



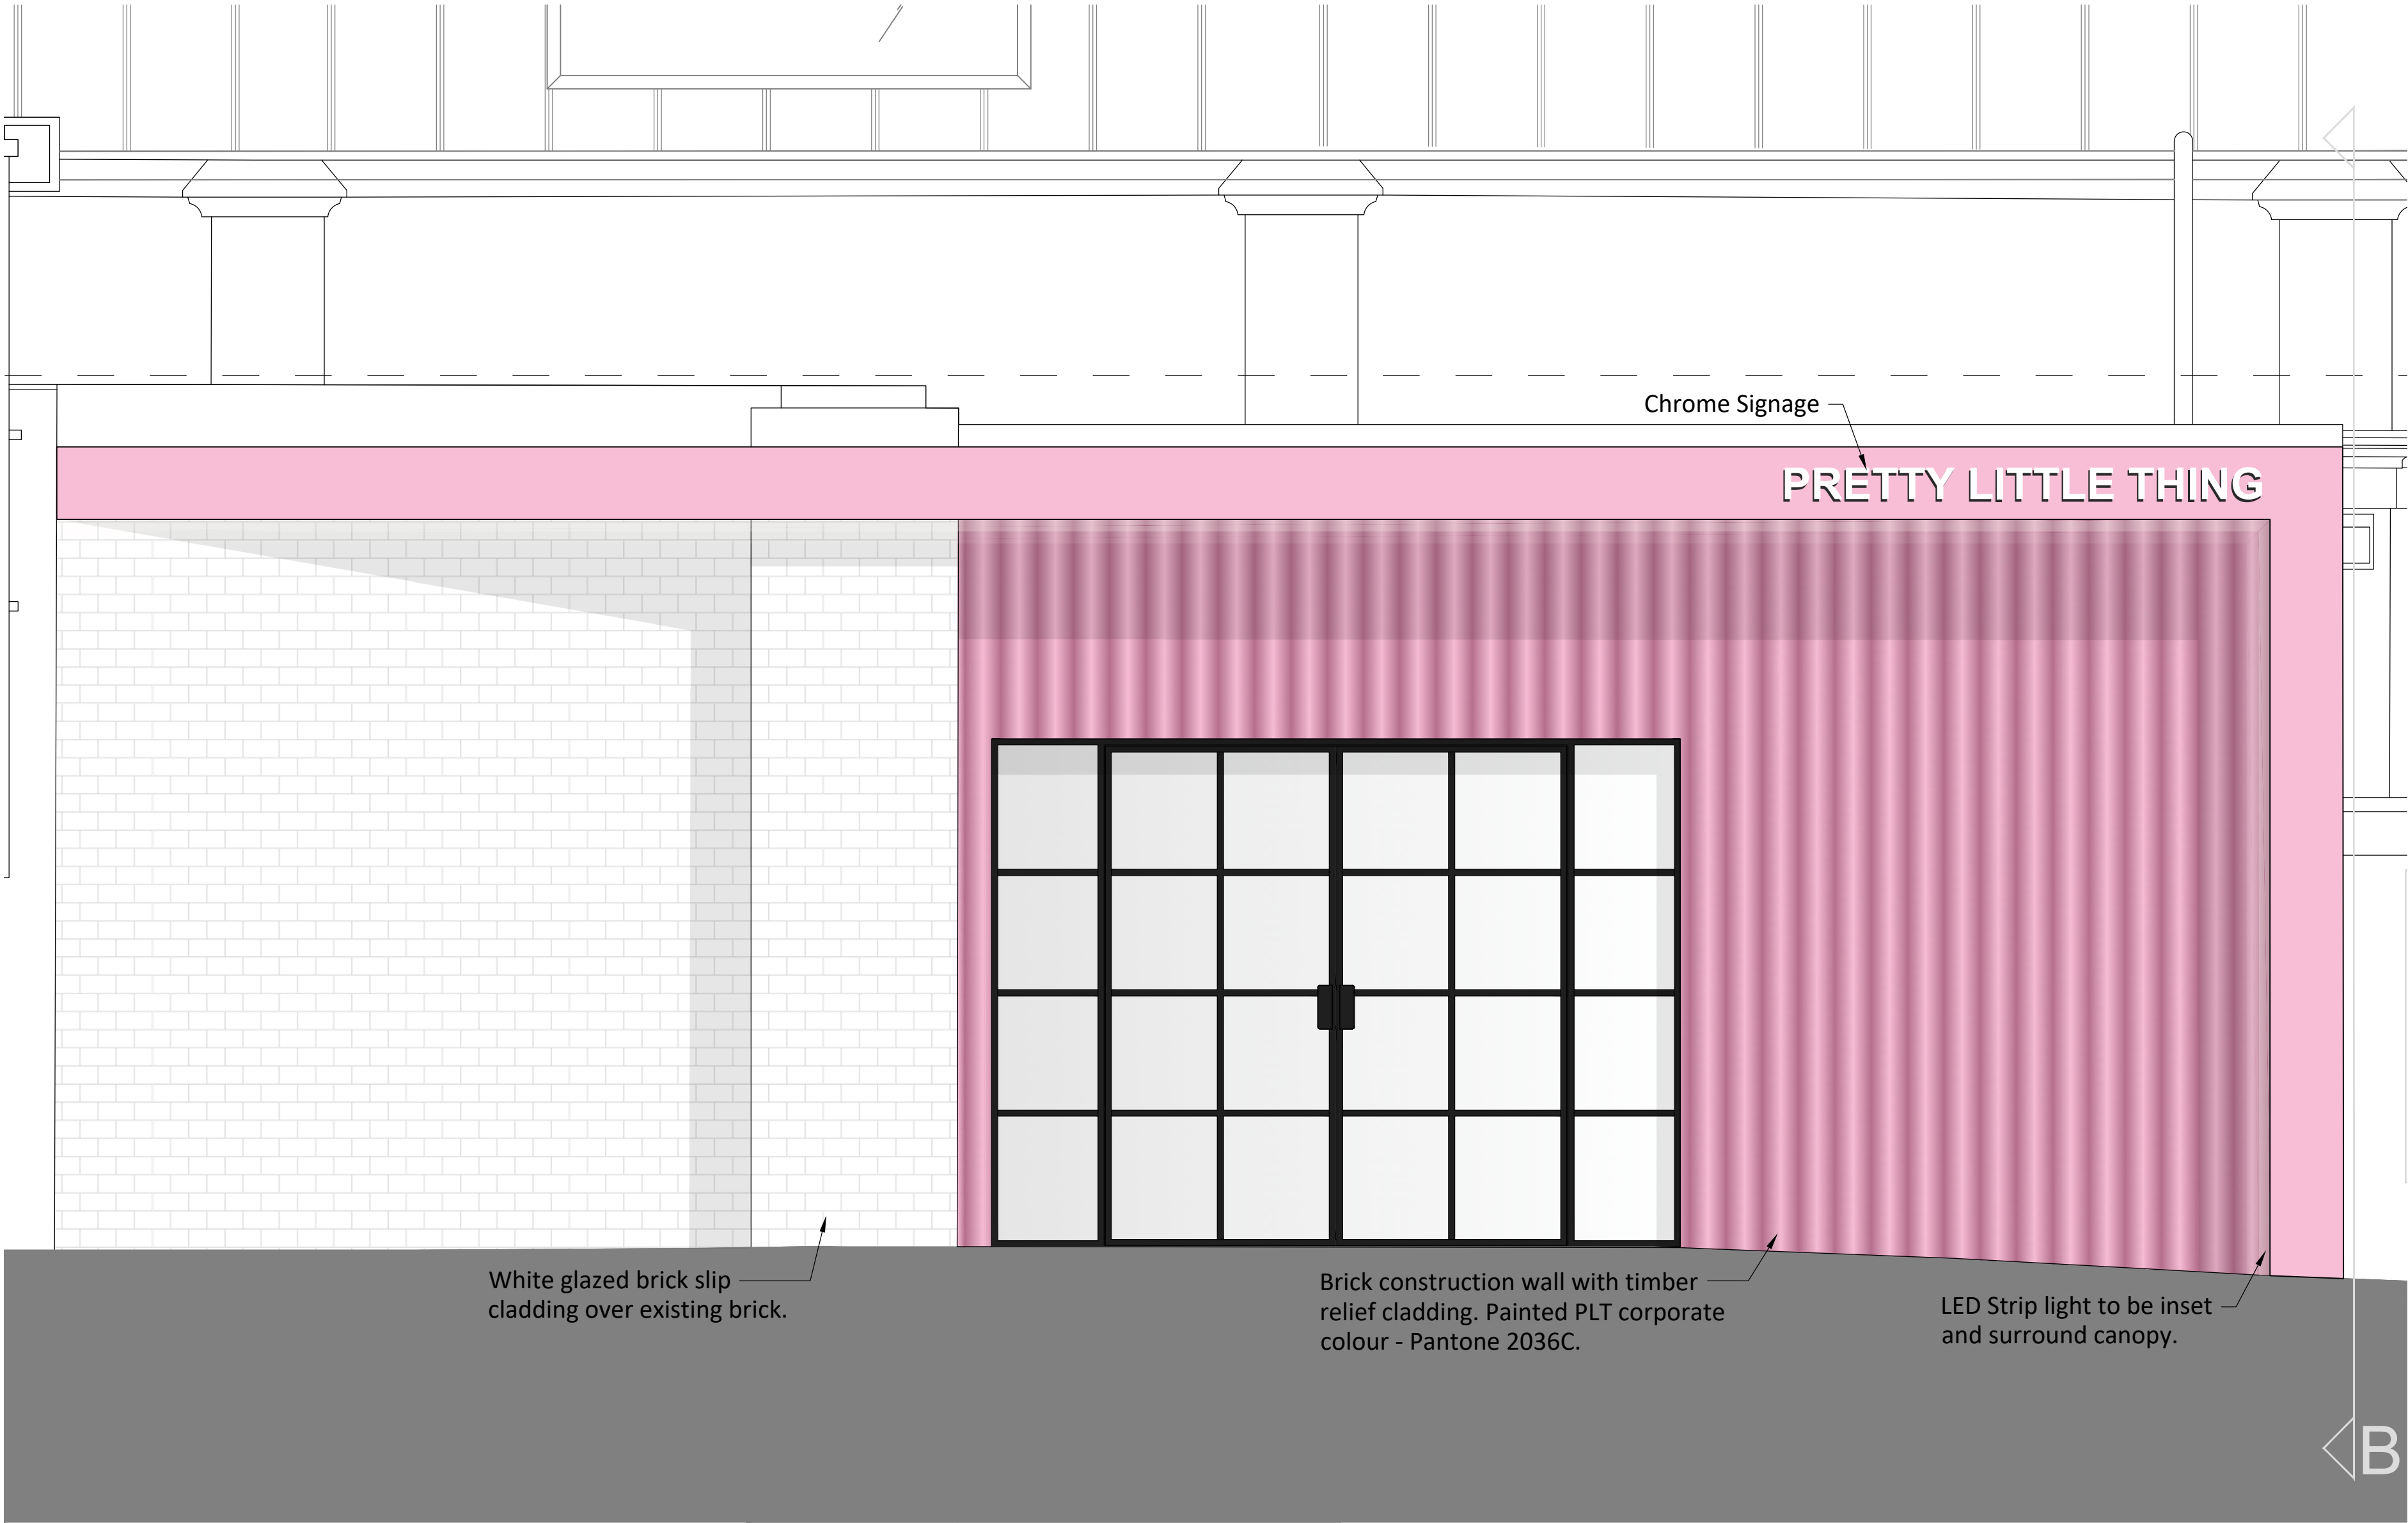

Proposed South West Elevation - Beswick Street [A]

Scale 1:20

 


Scale Bar 1:20 @ A1




Proposed South East Elevation - Pollard Street East [B]

Scale 1:20

 


Scale Bar 1:20 @ A1

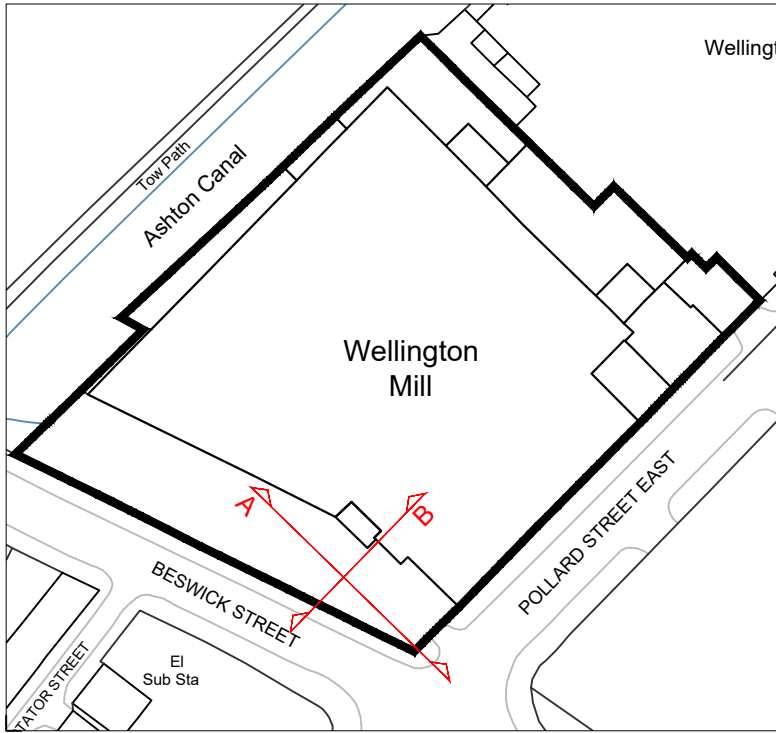

Site Location Plan

Scale 1:1000

 

Scale Bar 1:1000 @ A1

Rev	Description	by	Chk	Date
Project:	PLT Wellington Mill Main Entrance Lobby Pollard Street East, Ancoats, Manchester, M40 7FS			
Title:	Proposed Elevations 1:20			
Client:	Pretty Little Thing			
Drawn By:	CM	Checked By:	TR	on 26/01/2022
Original Size:	A1	Project Number:	22076	
Drawing Number:	B1-ZZ-DR-A-4002			REV -

