



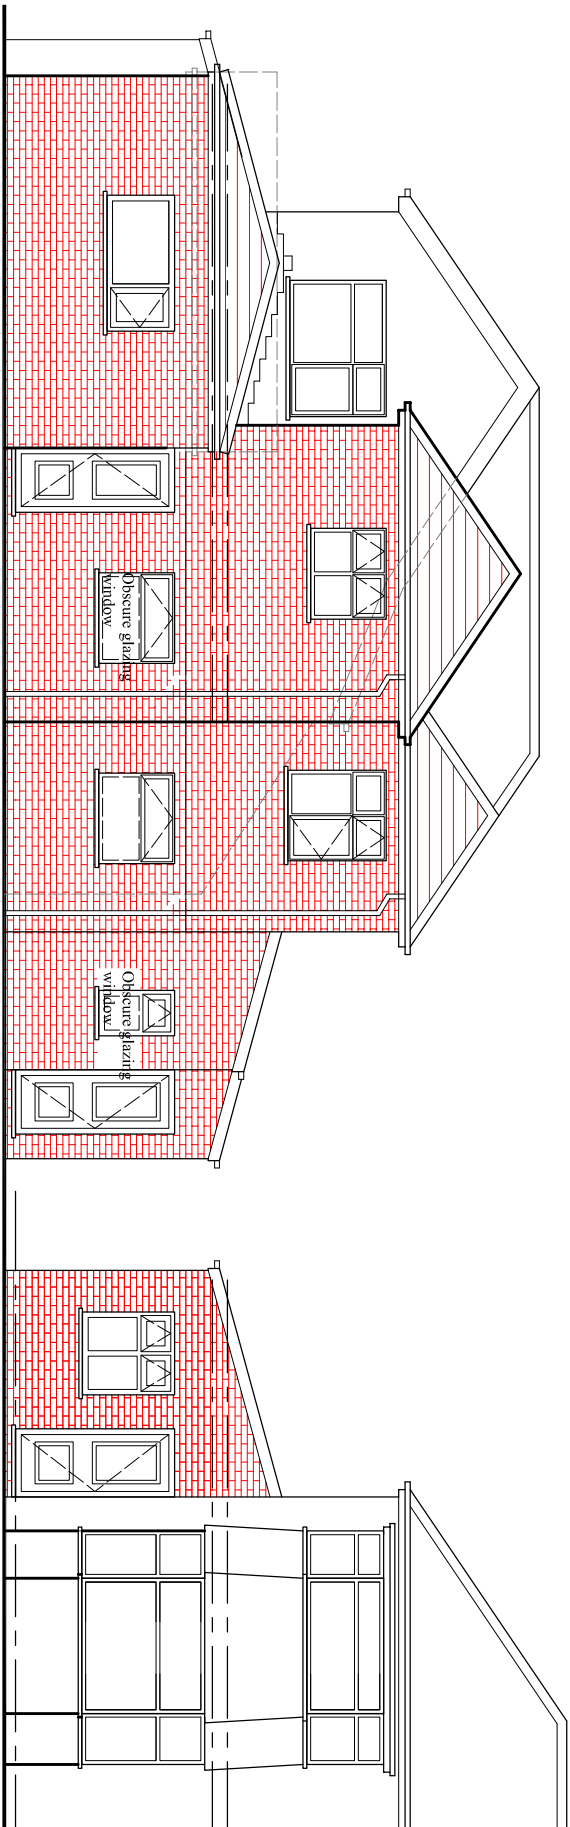


PROPOSED REAR ELEVATION

PROPOSED FRONT ELEVATION

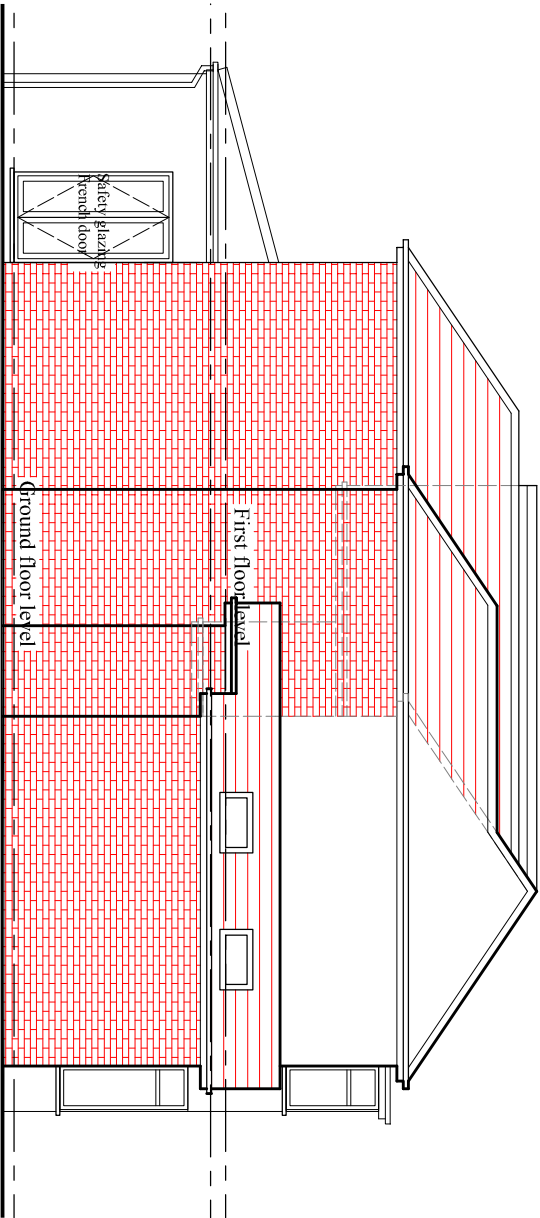


PROPOSED SIDE ELEVATION

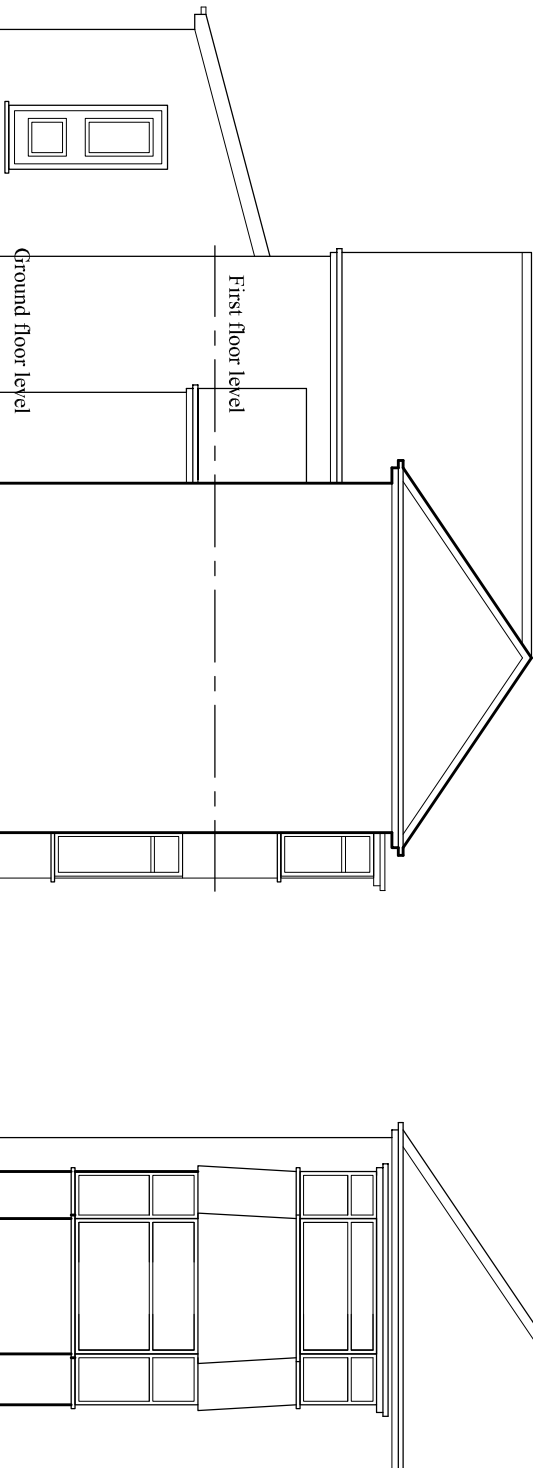

EXISTING SIDE ELEVATION

EXISTING FRONT ELEVATION

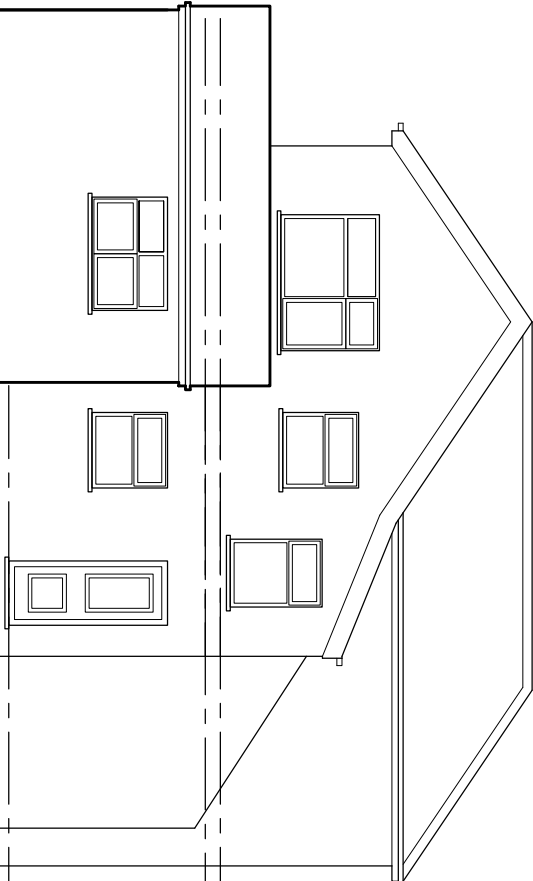

EXISTING REAR ELEVATION

Rev. A 27.12.21 Erection of single storey side extension

PROJECT
2, Macauley Road,
Chorlton

CLIENT
Mr. Talat Mehmood

DRAWING TITLE
Proposed Elevation

JOB No
NA-P03

SCALE
1:100@A3

DATE
Jun 2021

REVISION
A

t: 0782 895 3405

e: niamat@hotmail.co.uk