


Proposed

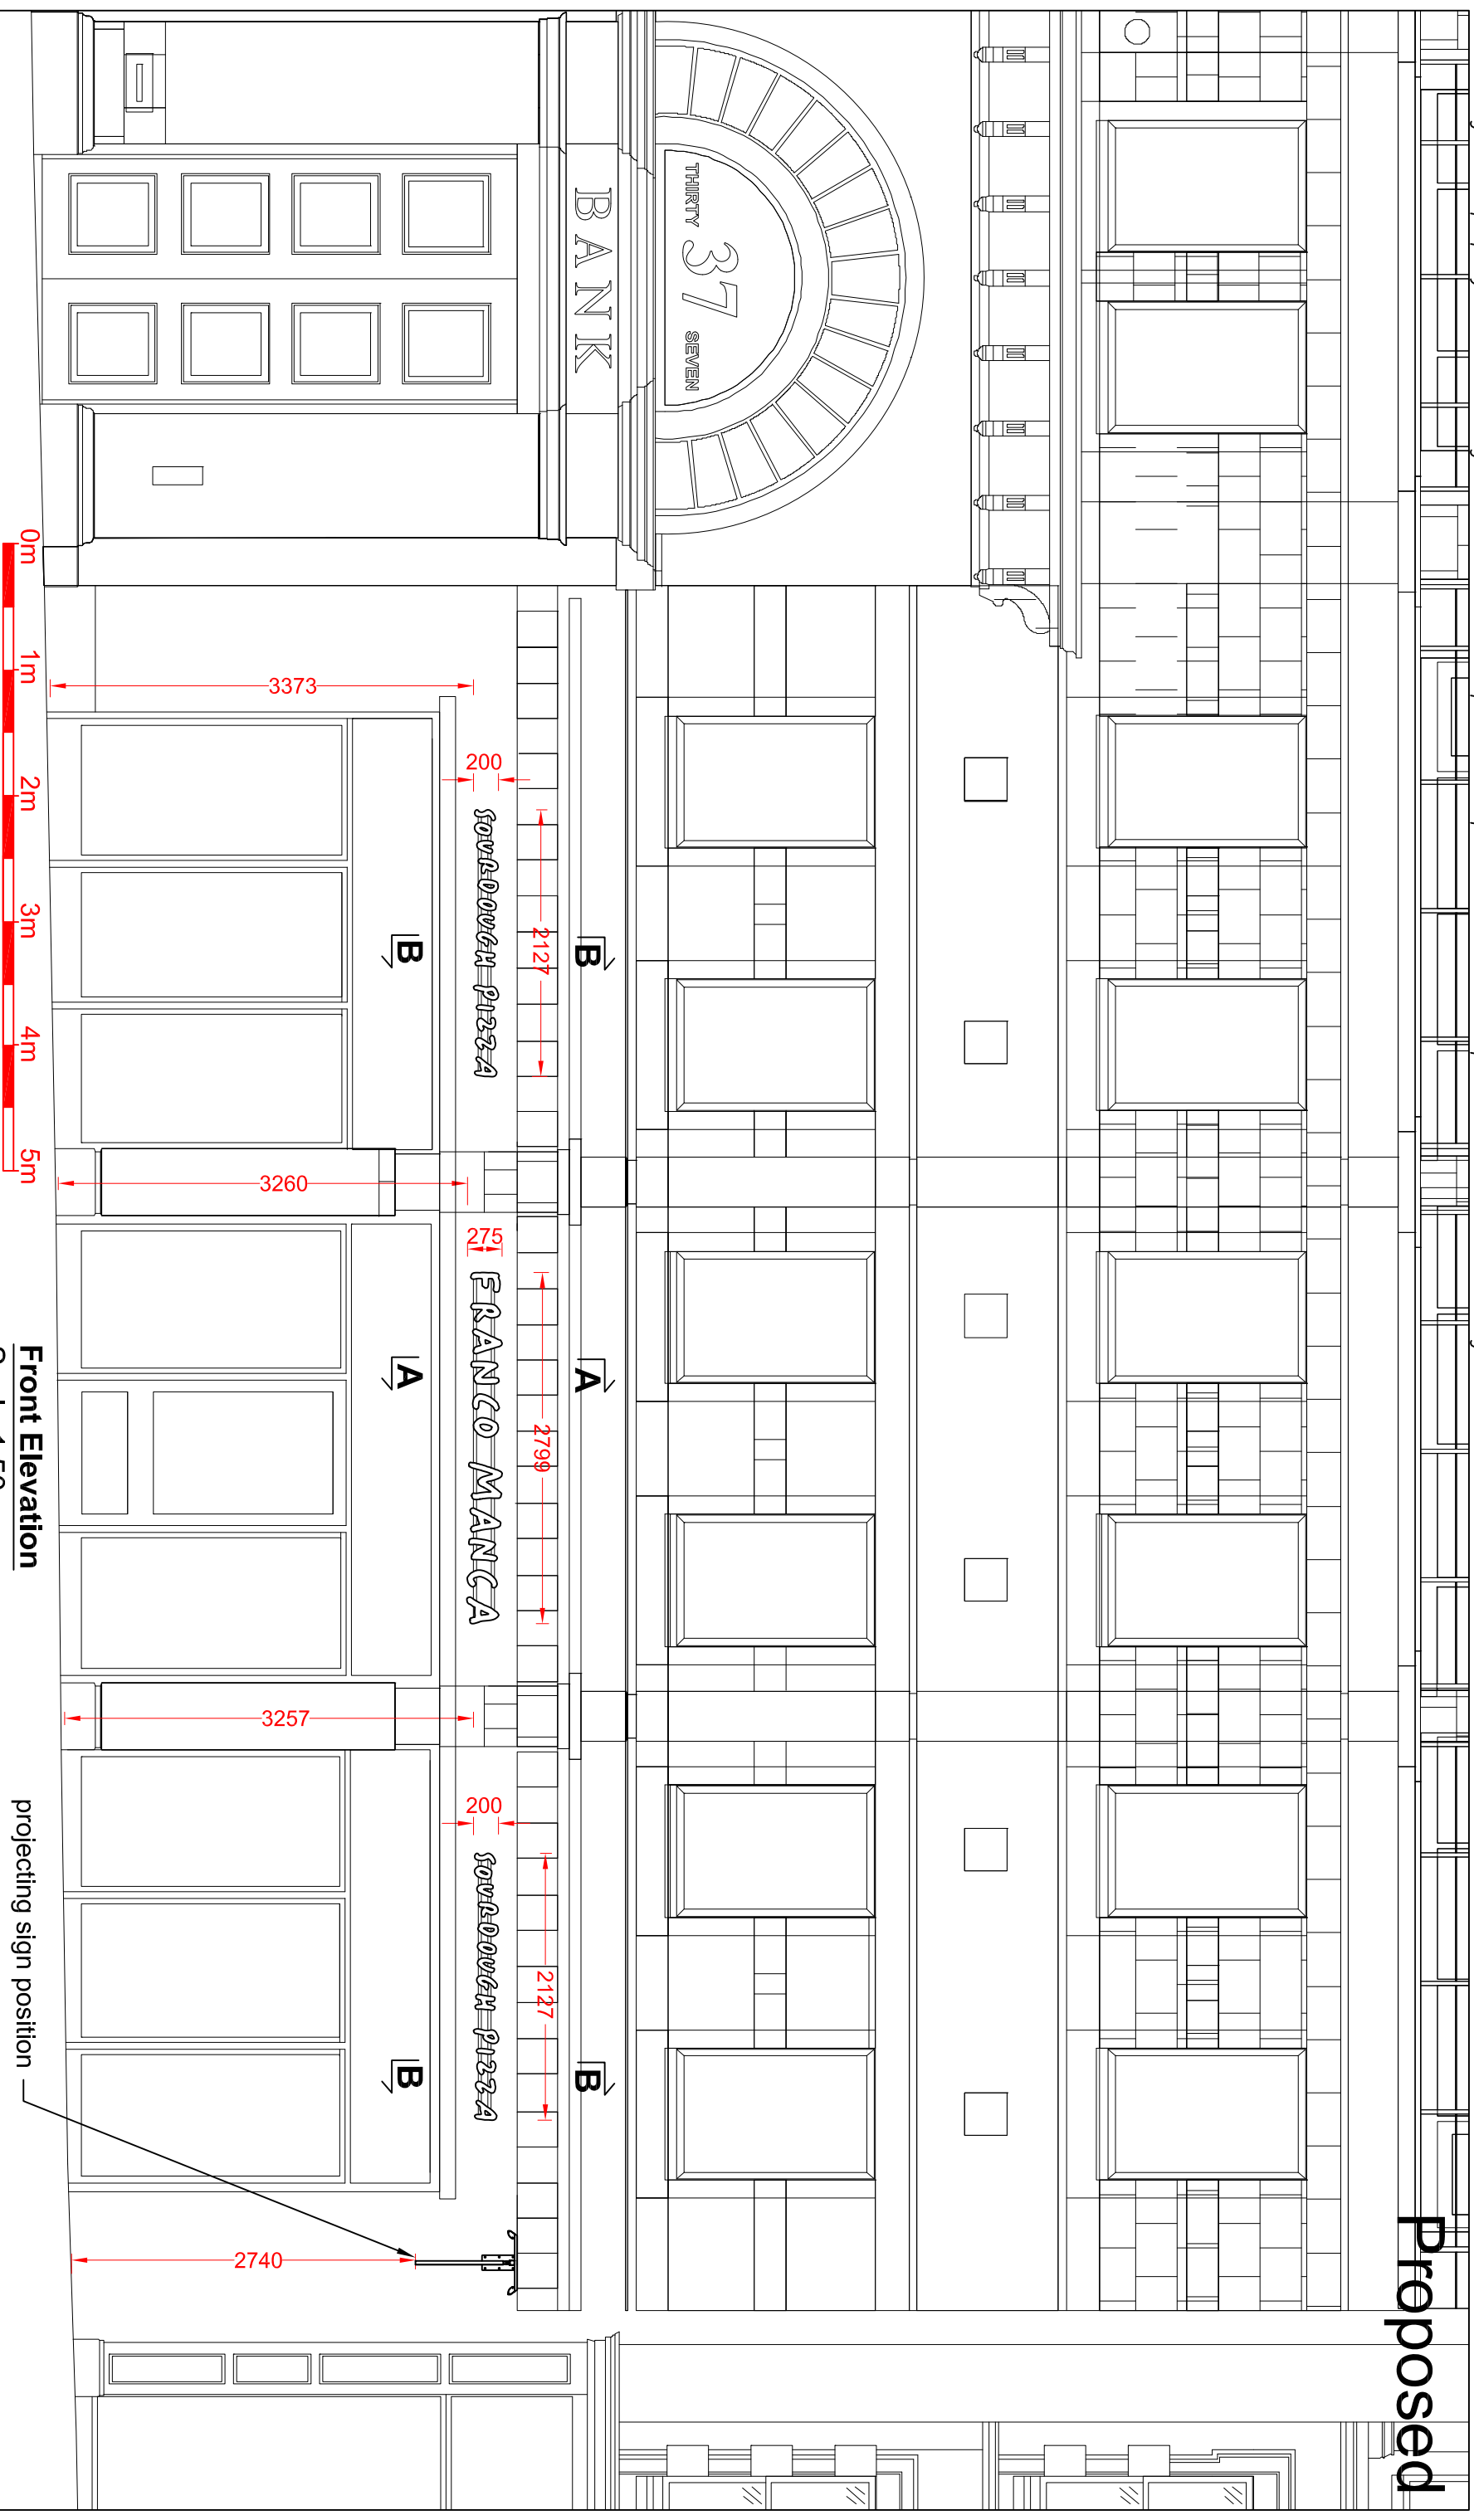

Front Elevation
Scale 1:50

projecting sign position

C	Thinner projecting sign	14/01/22
B	Halo illuminated letters	10/01/22
A	Awnings removed	18/10/21

			
Technical Signs			
Floor 1 - Unit 3 Hillie Business Centre 132 St Albans Road Watford, Herts. WD24 4AE Tel: 01923 811999 Fax: 01923 811998 E-mail: info@technicalsigns.co.uk			
Client: Franco Manca			
Address/Job details 37-43 King St Manchester M2 7AT			
Proposed Signage			
Job No. -			
Drawn by DN		Date 05/08/21	
Scale As specified (A3)		Drawing No. 596423-2	
		Rev C	