




Proposed Front Elevation
1 : 50




Proposed Rear Elevation
1 : 50




Proposed West Elevation
1 : 50

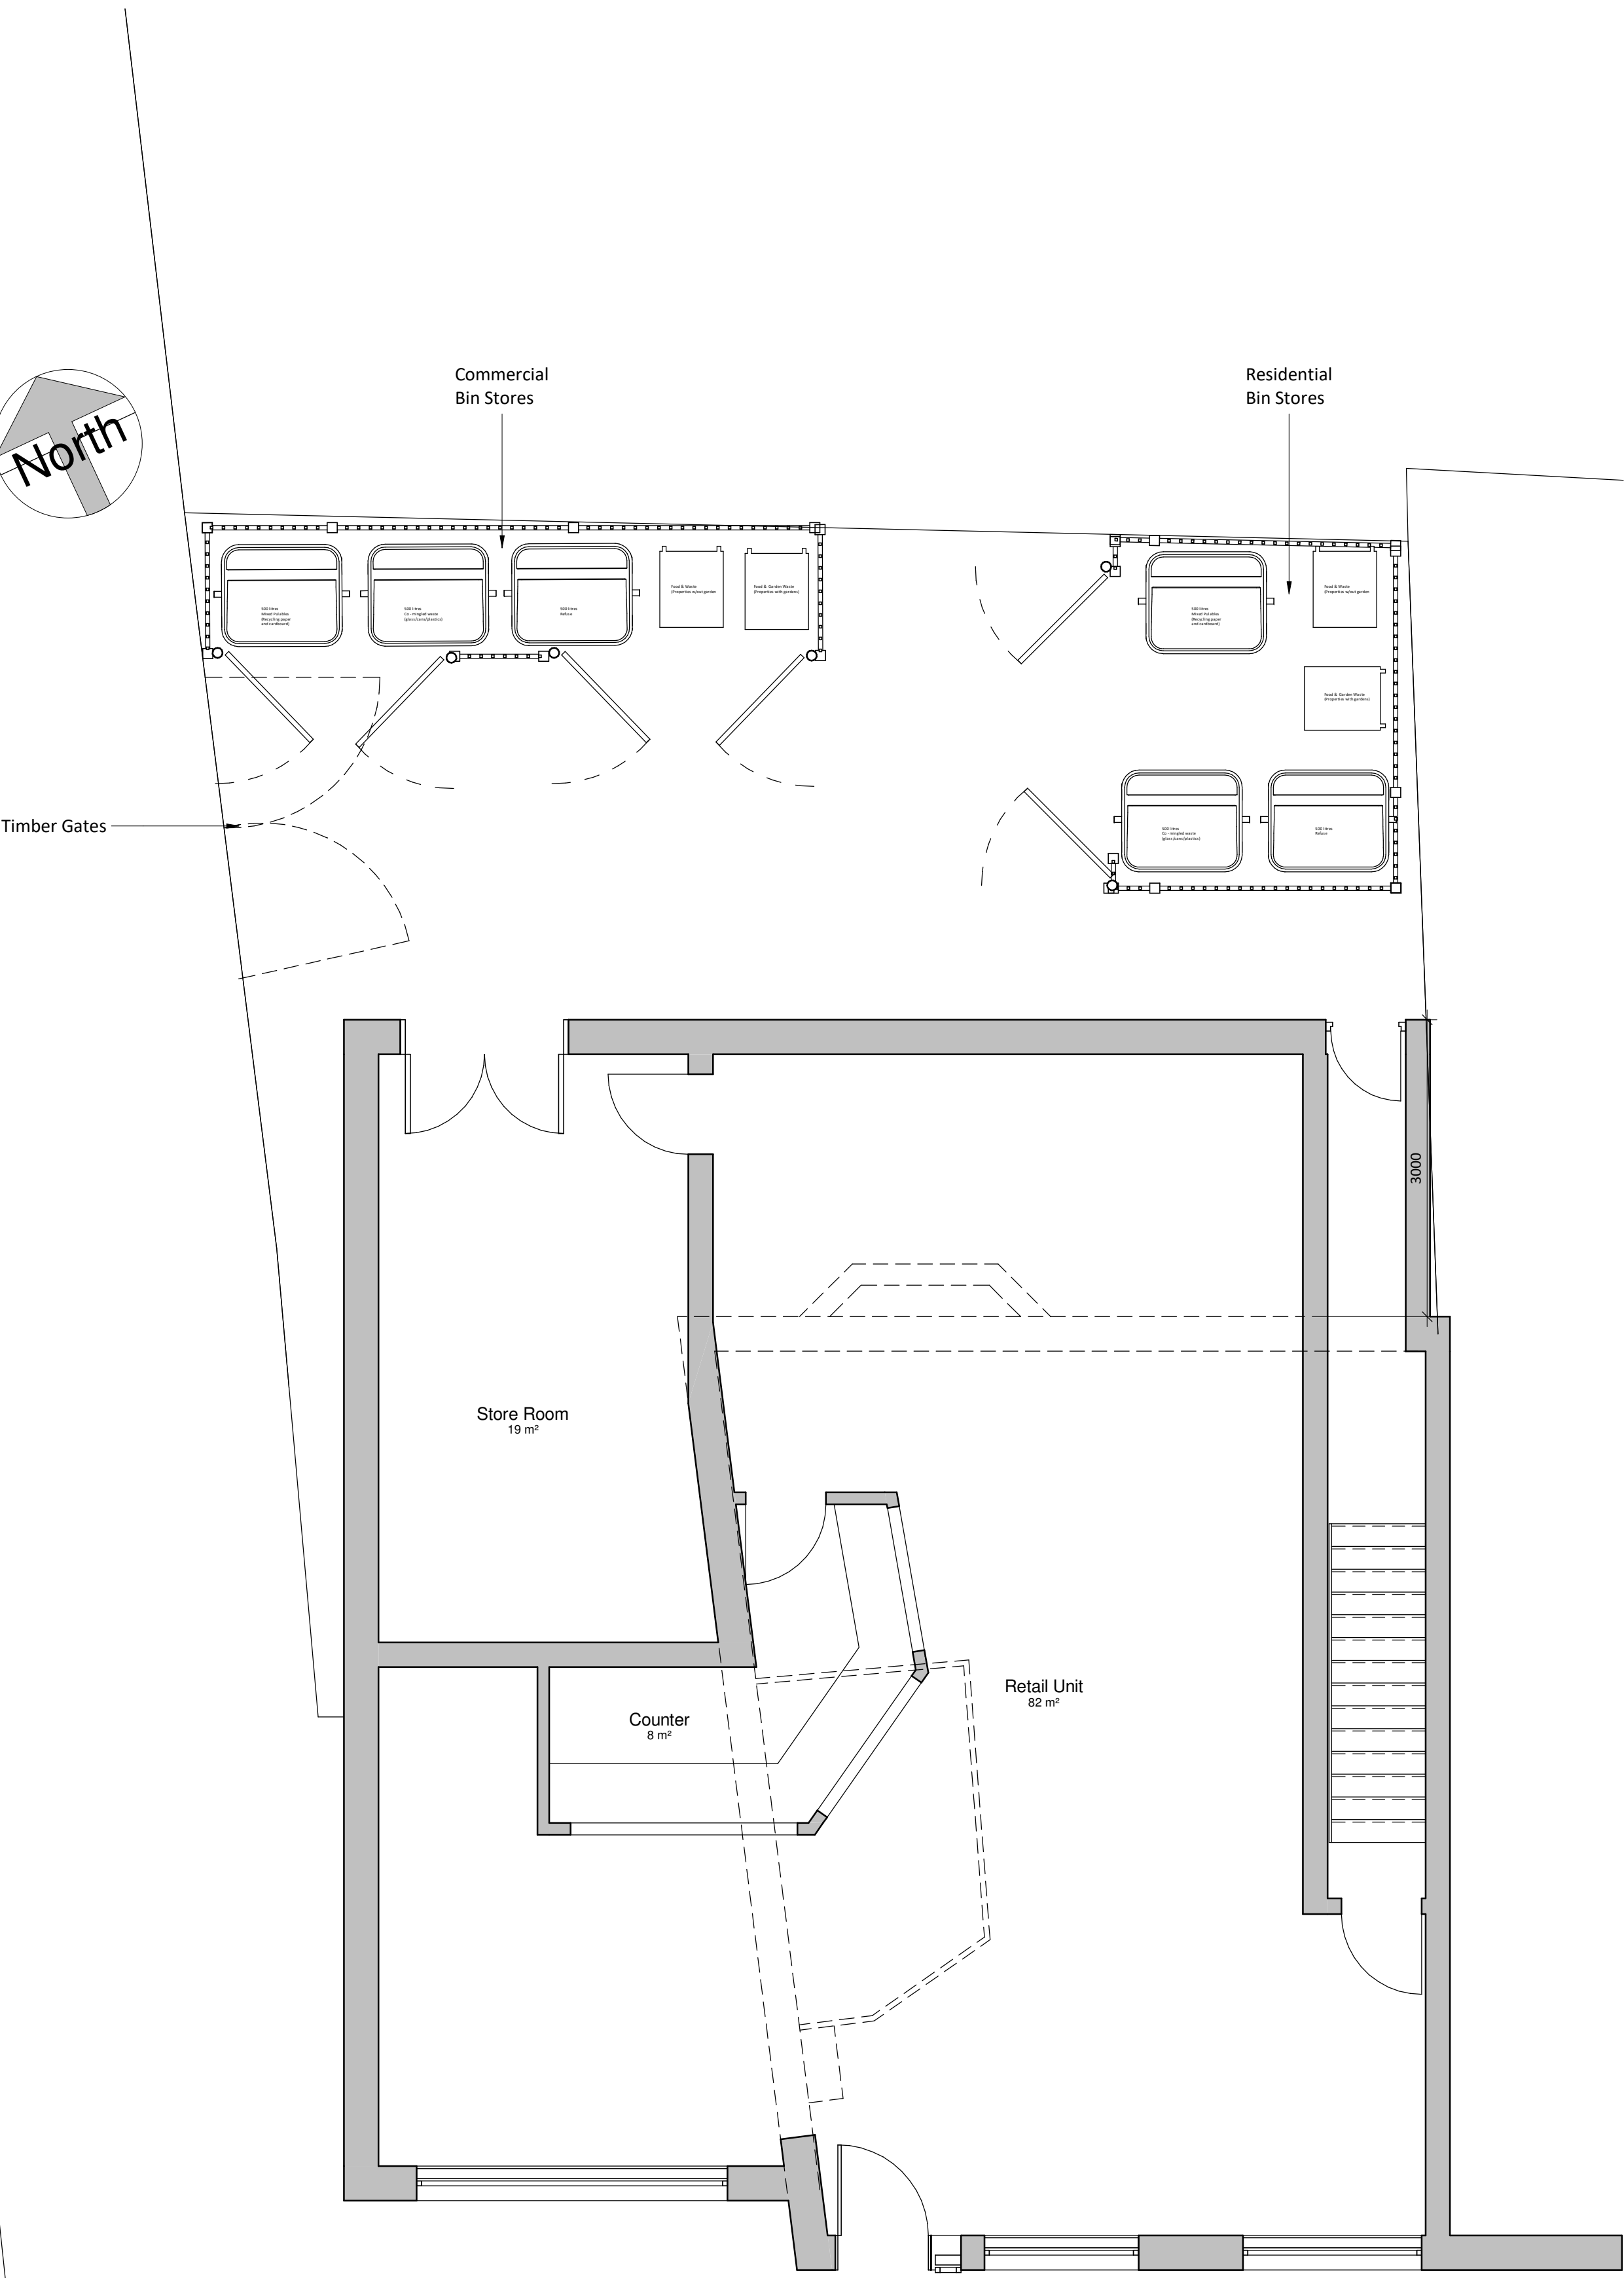

Proposed Ground Floor
1 : 50

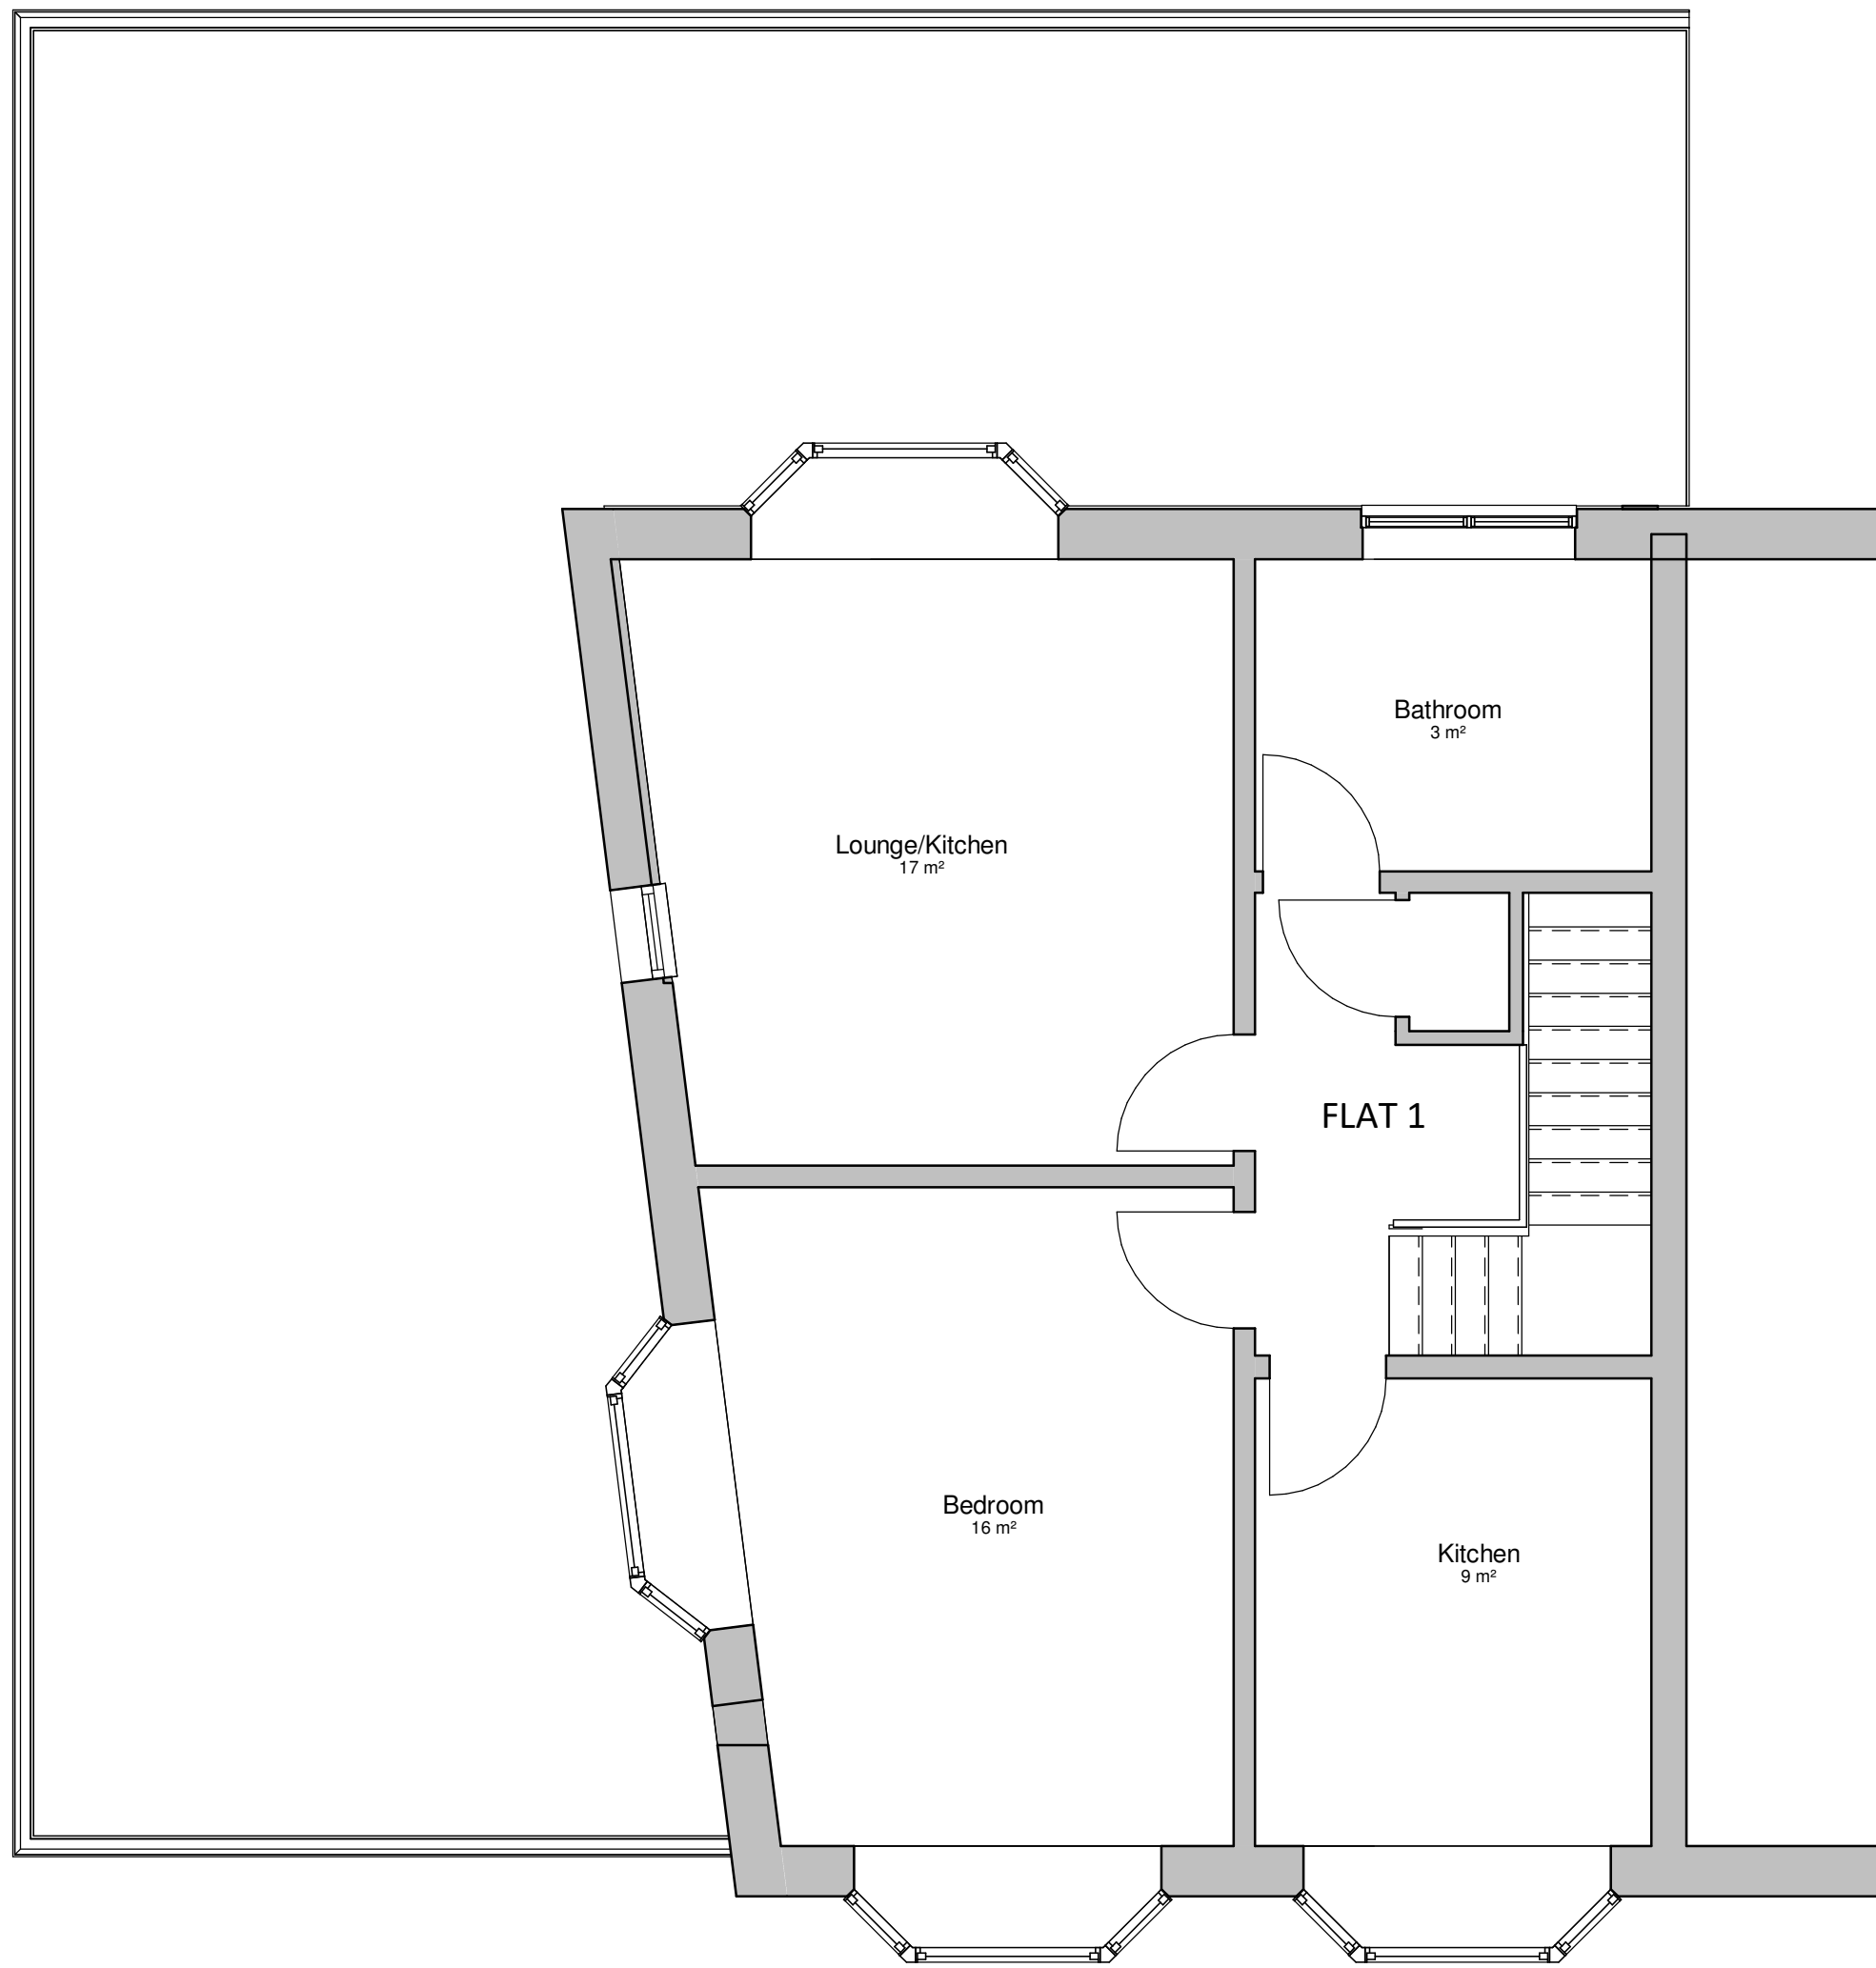

Proposed First Floor
1 : 50

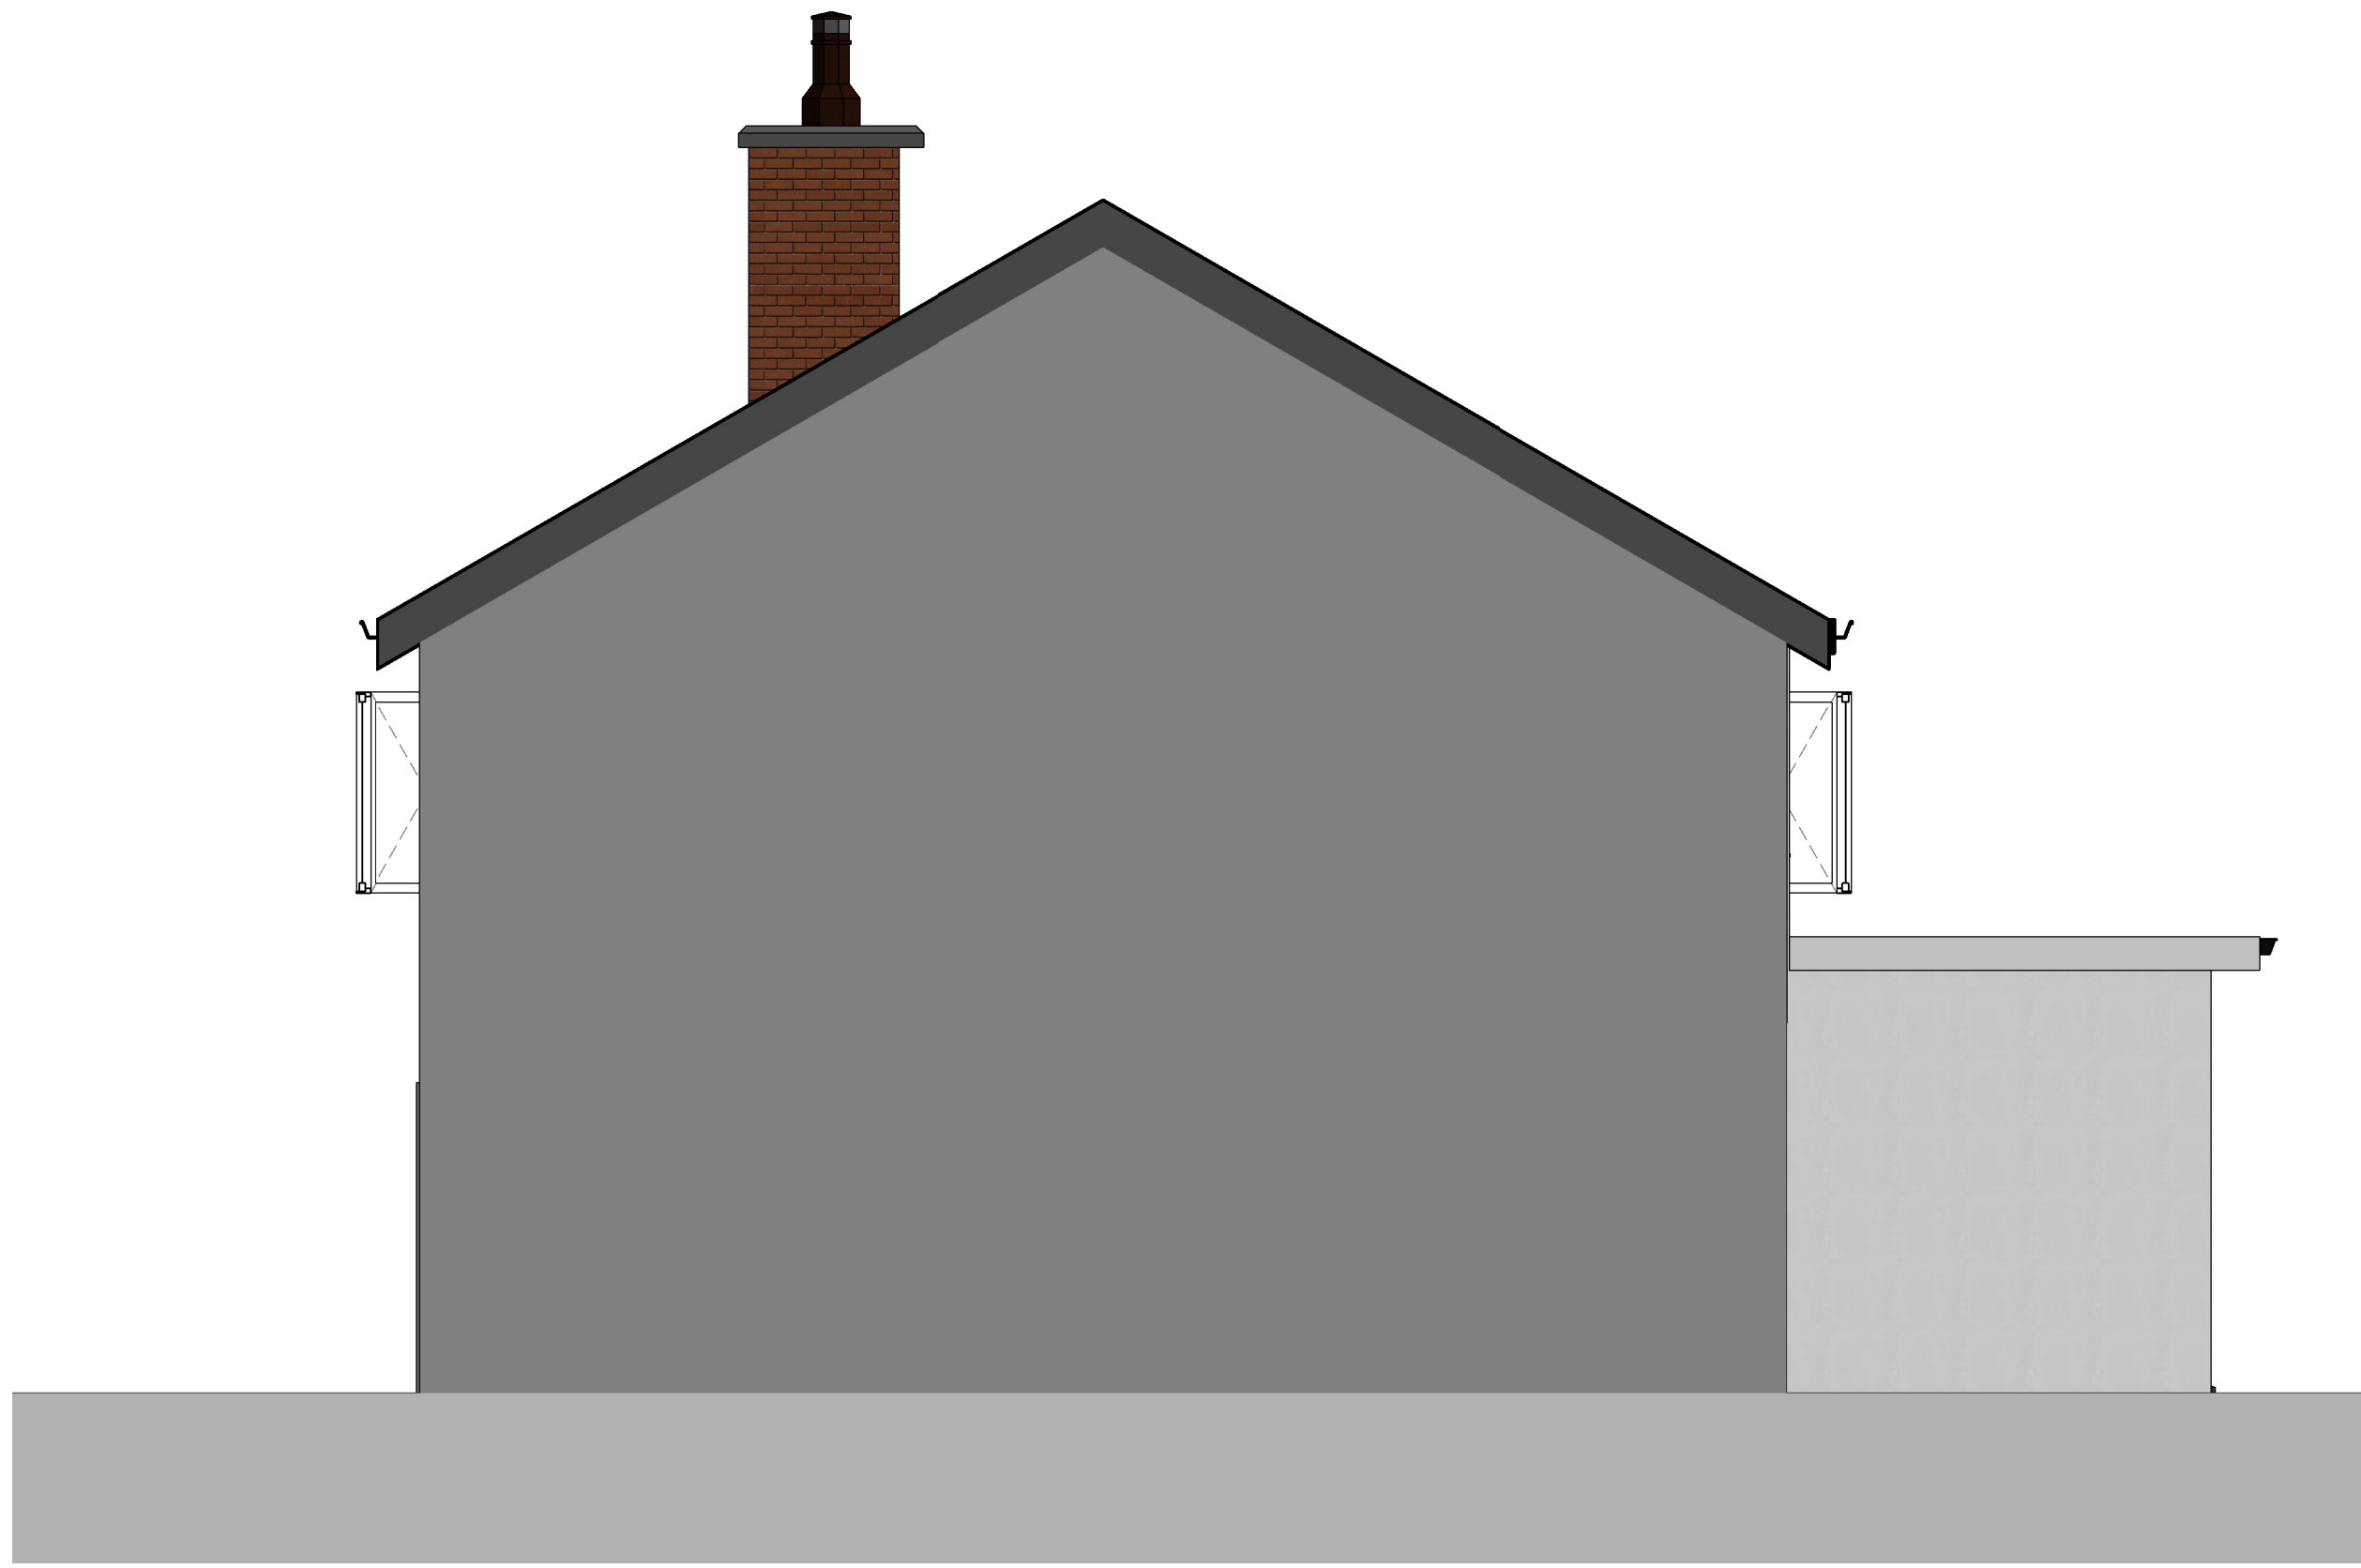

Proposed East Elevation
1 : 50

B	31.01.22	Amended to Planning officers comments via email-28.01.22	
A	27.12.21	Amended to planning officers comments via email - 24.12.21	
Rev	Date	Int	Description

Client:
Mr Abbas Mohammed
Project:
62 Burton Road

Description:
Proposed Plans and Elevations

Drawn By:	Checked By:	Date:	Scale @ A1:
OK	Checked	14/11/21	1 : 50
Job:	Drawing No:	Rev	
167	P105	B	