



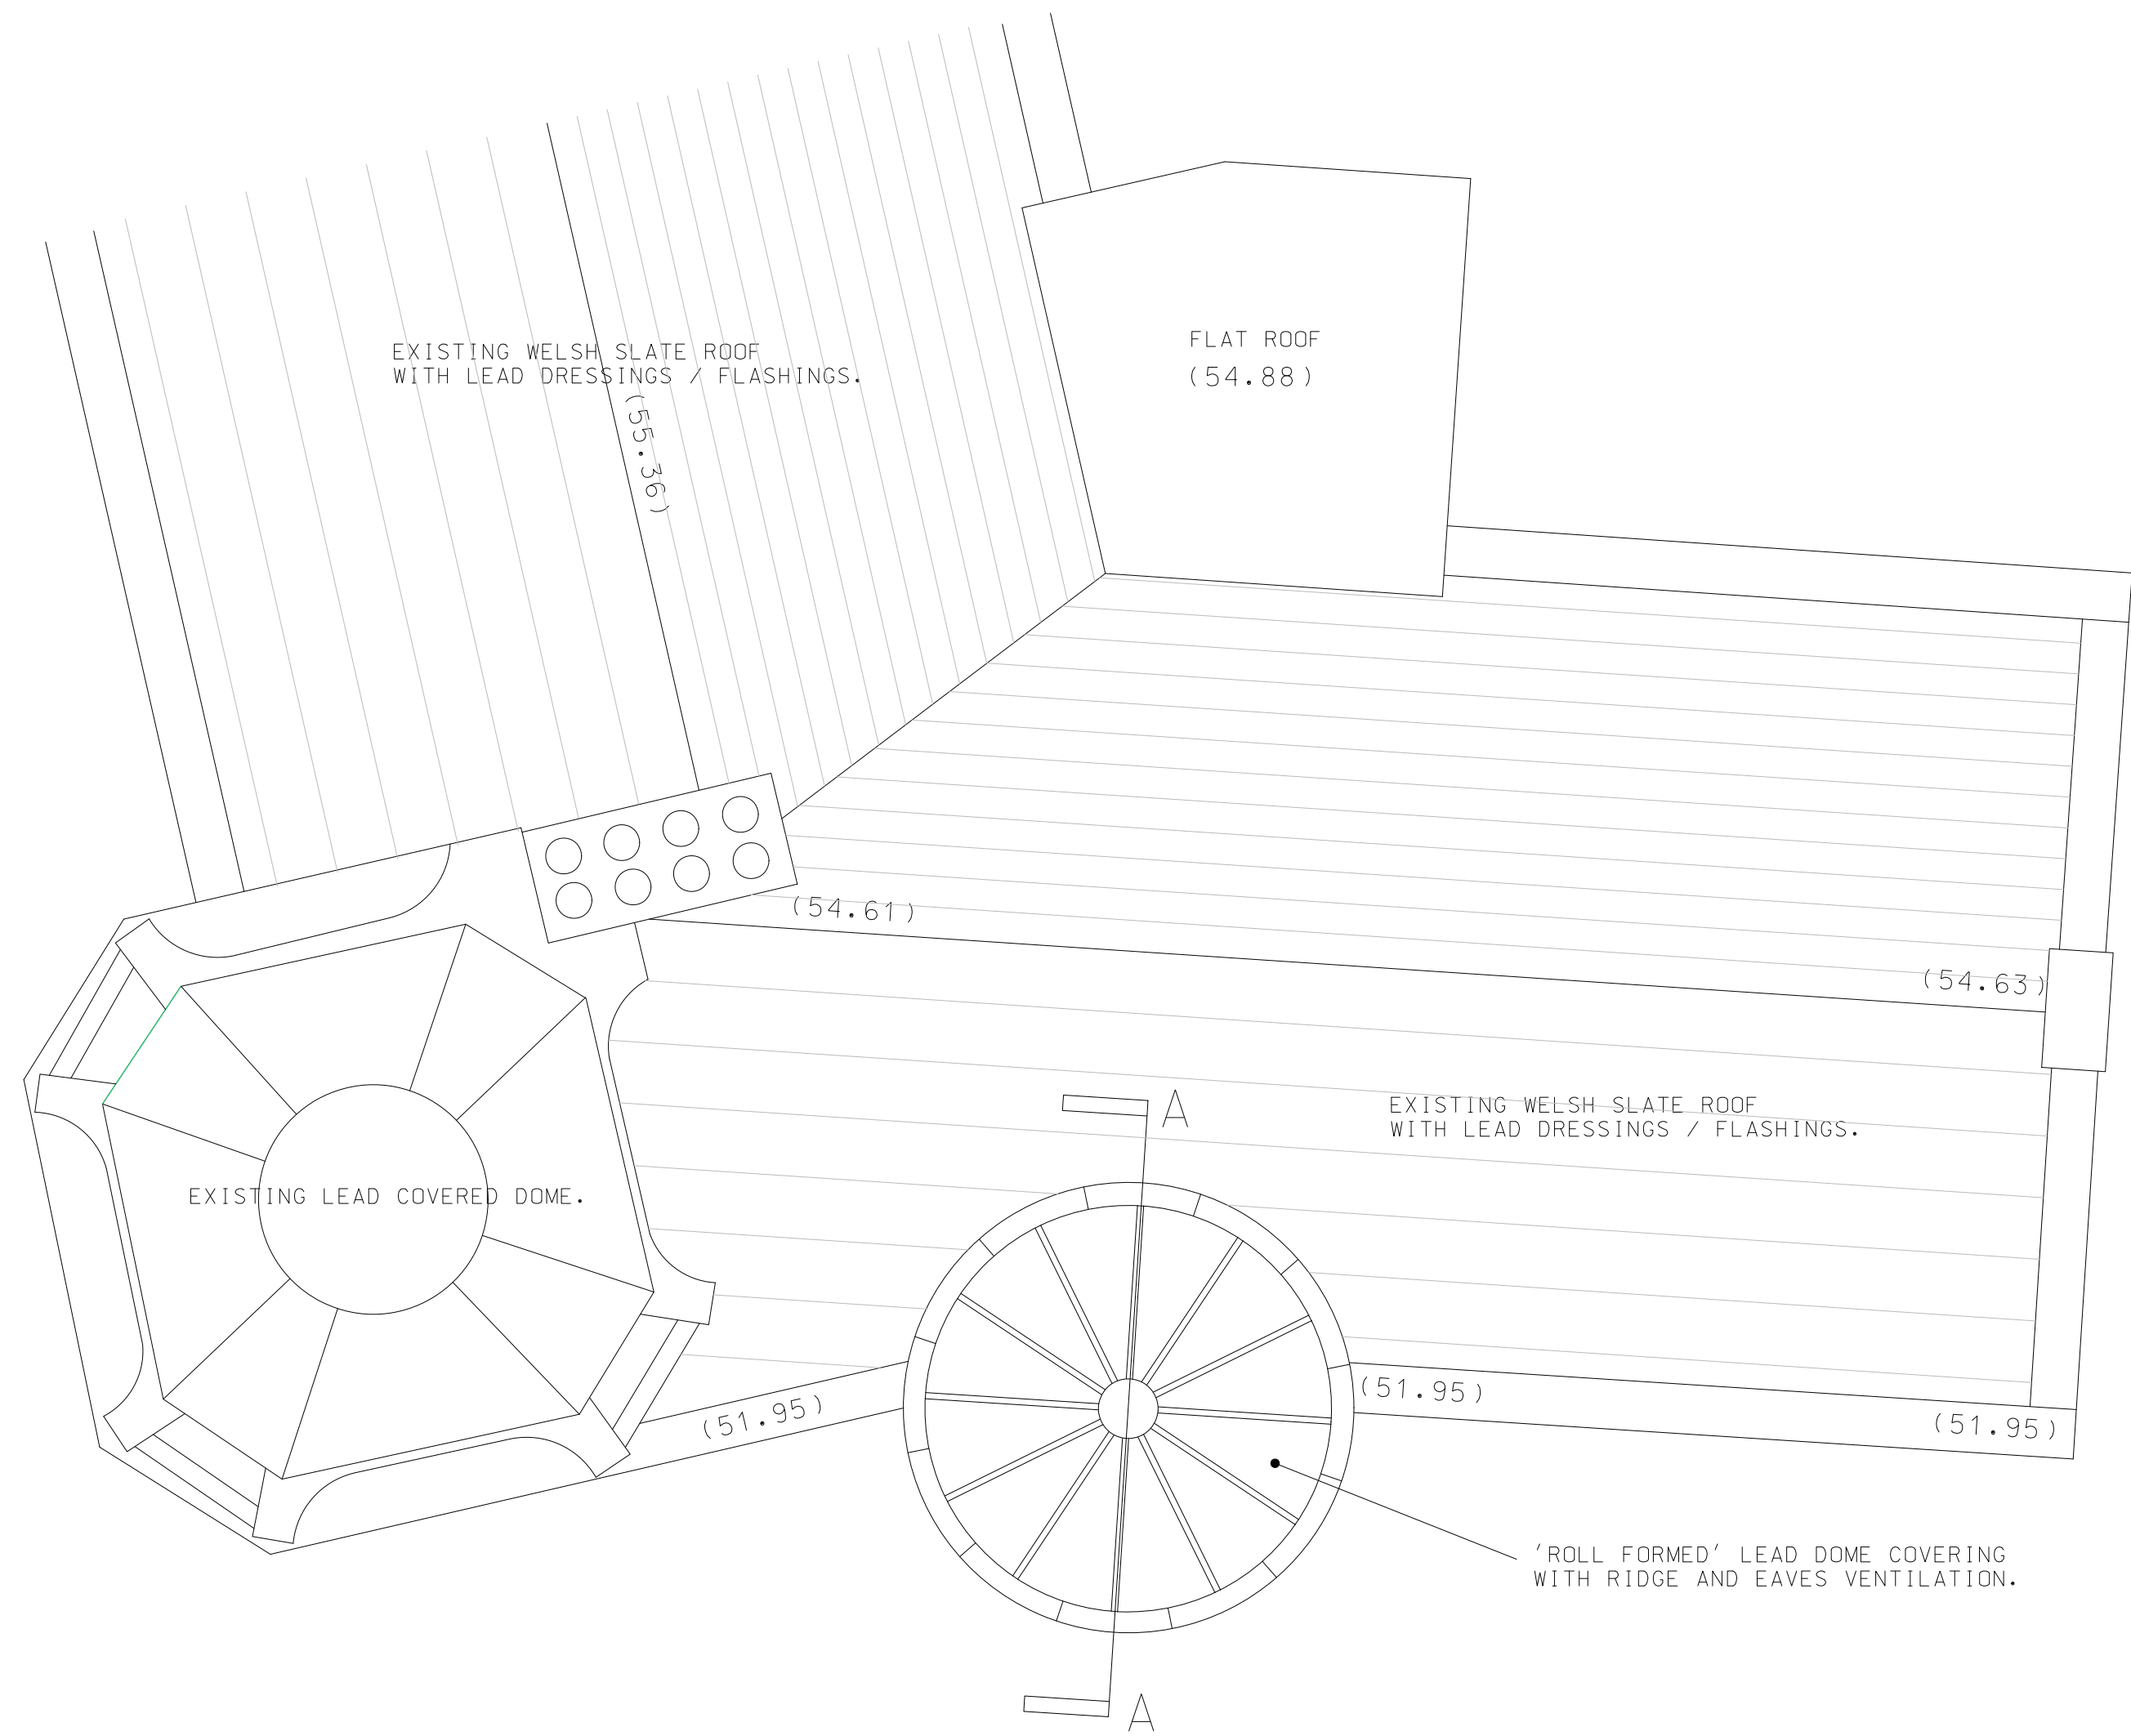

South Turret - Proposed Roof Plan

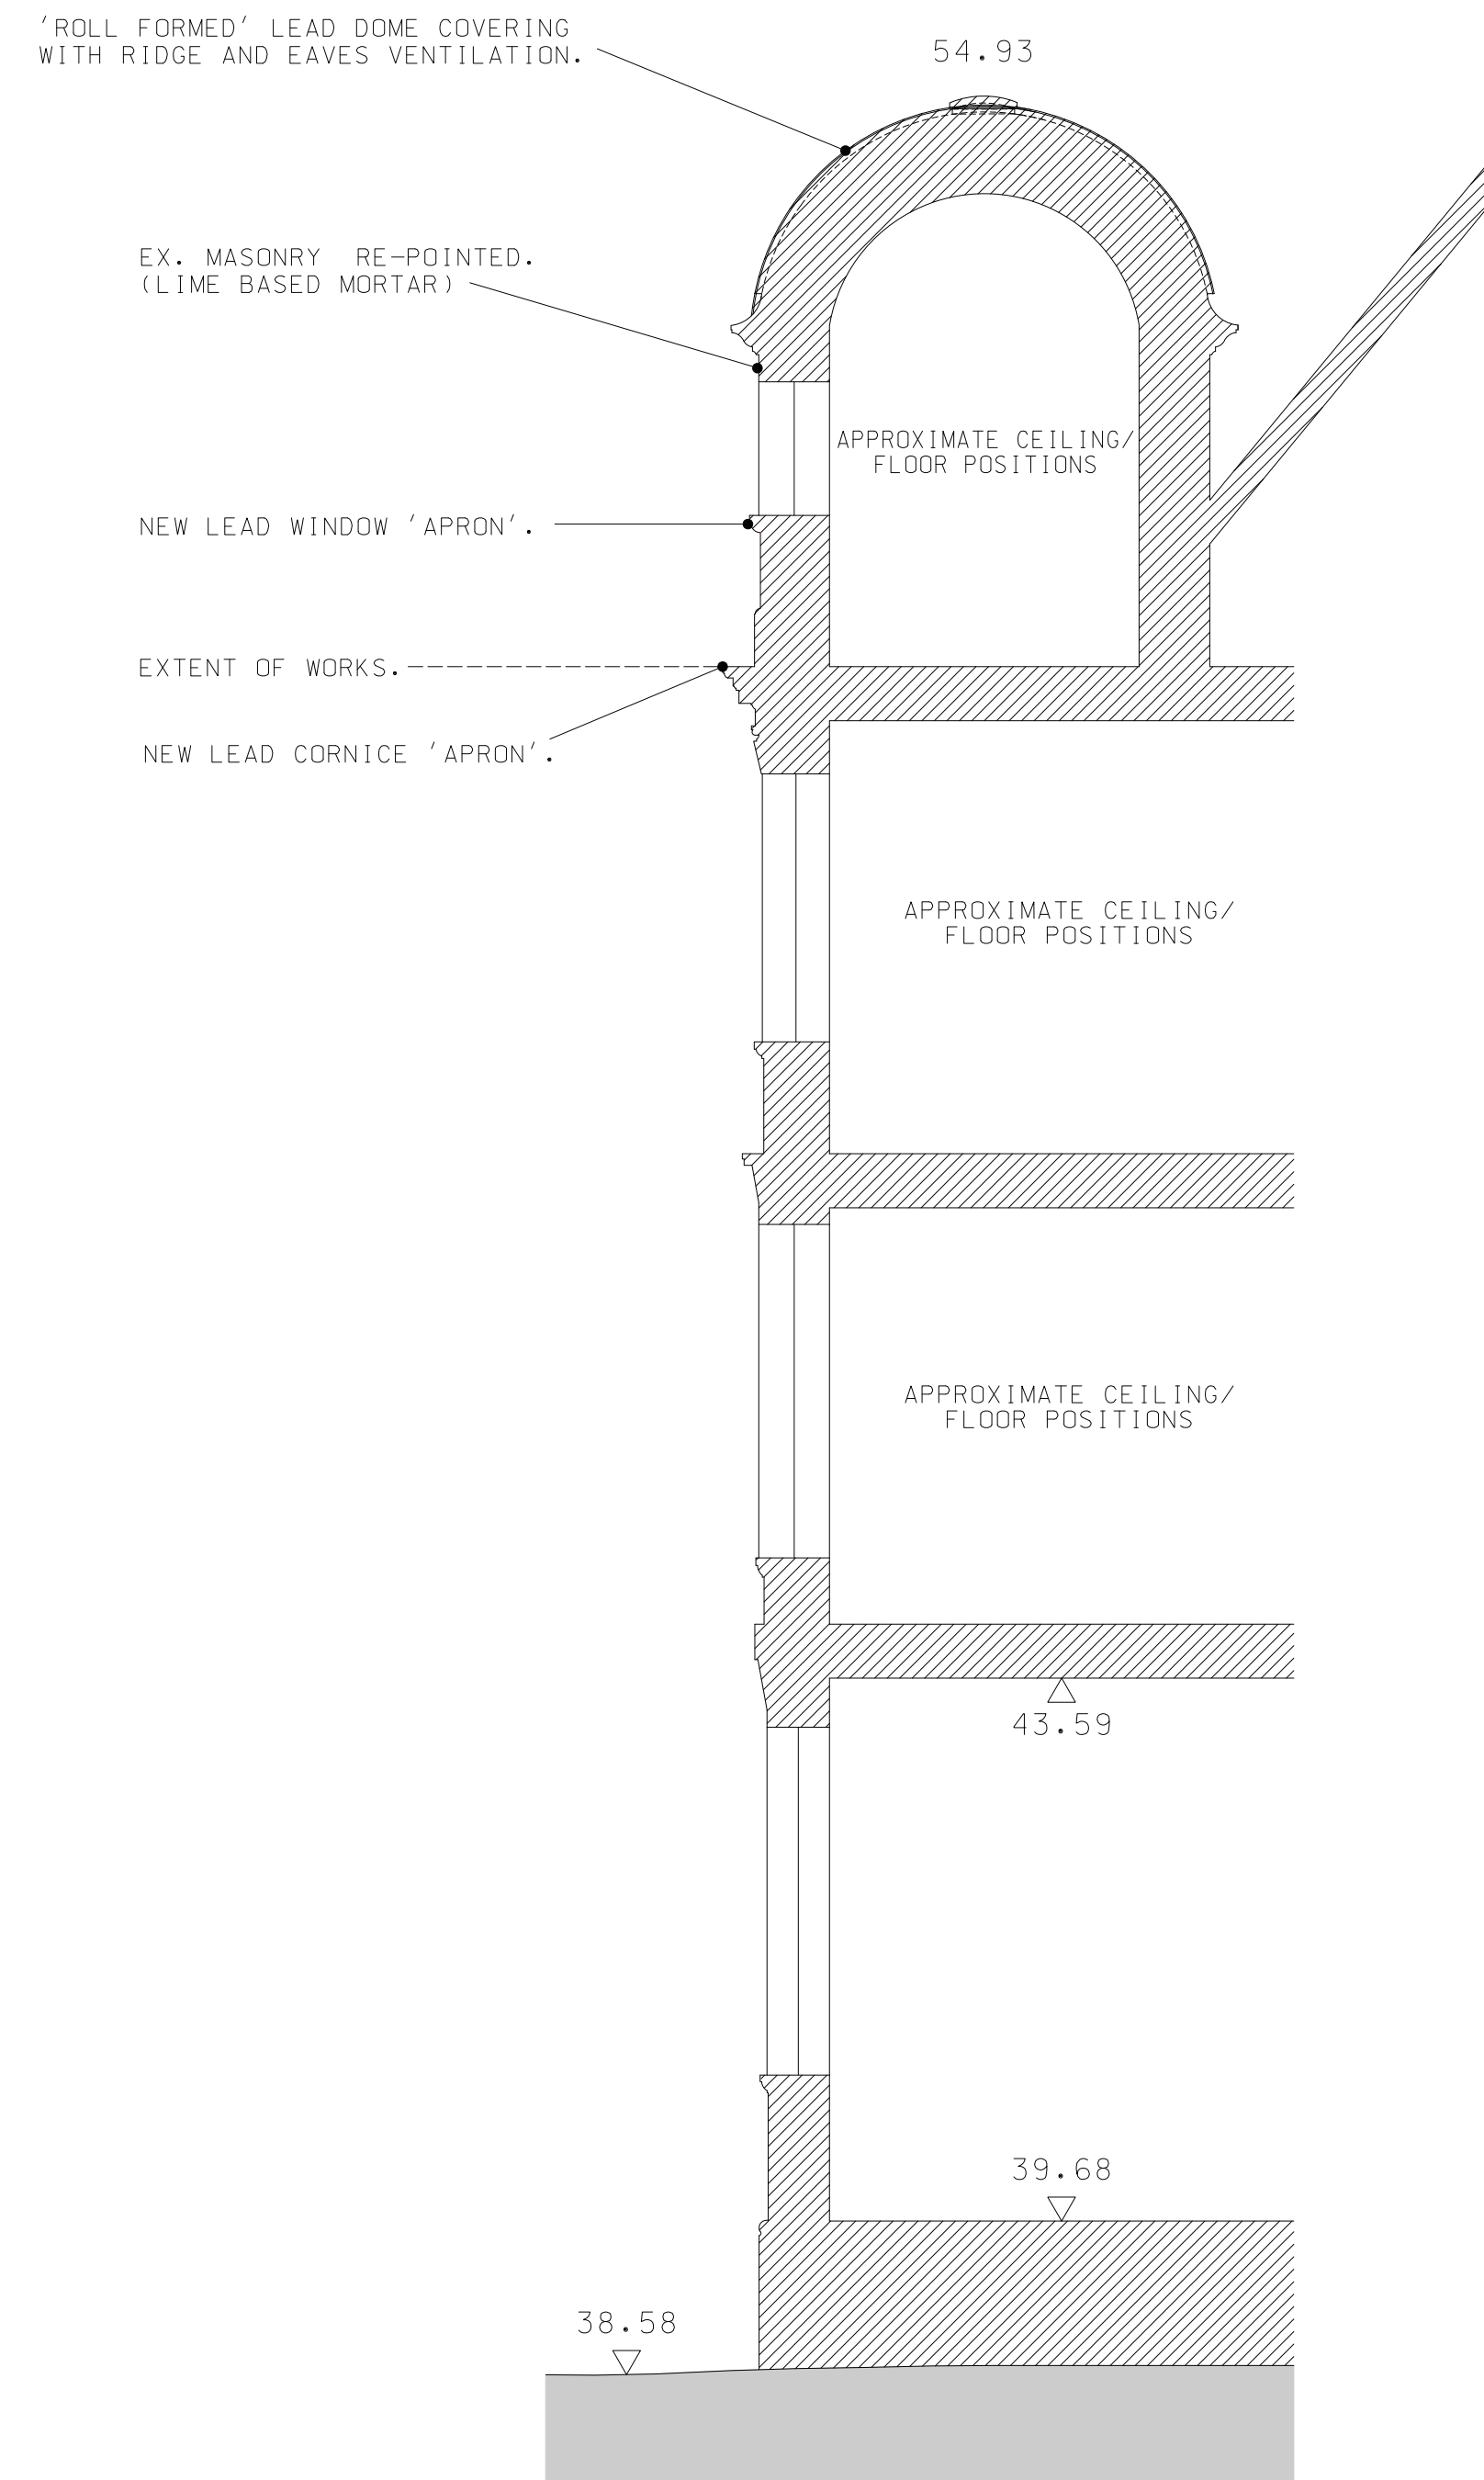

Datum 37.00m

Section A-A'

This scale bar is for microfilming purposes only.

0 10 20 30 40 50 60 70

The design information contained within this drawing is protected by Copyright.

All dimensions to be checked on site prior to commencement of work.

Figured dimensions to be used in preference to scale.

PRELIMINARY



Suite 4,  
Beech House,  
1 Cambridge Road,  
Hale, Cheshire  
WA15 9SY  
Tel: 0161 929 4422

Project Title:  
Urgent fabric repairs to:  
South turret / dome,  
Old St Mary's, MRI

Dwg Title:  
Proposed:  
Roof plan & Section A-A

|          |                   |                  |               |
|----------|-------------------|------------------|---------------|
| Dwg No.: | 21/030 (2-)APP010 | Revision:        | *             |
| Scale:   | 1:50              | Drawn By / Date: | mrw / Jan '22 |