


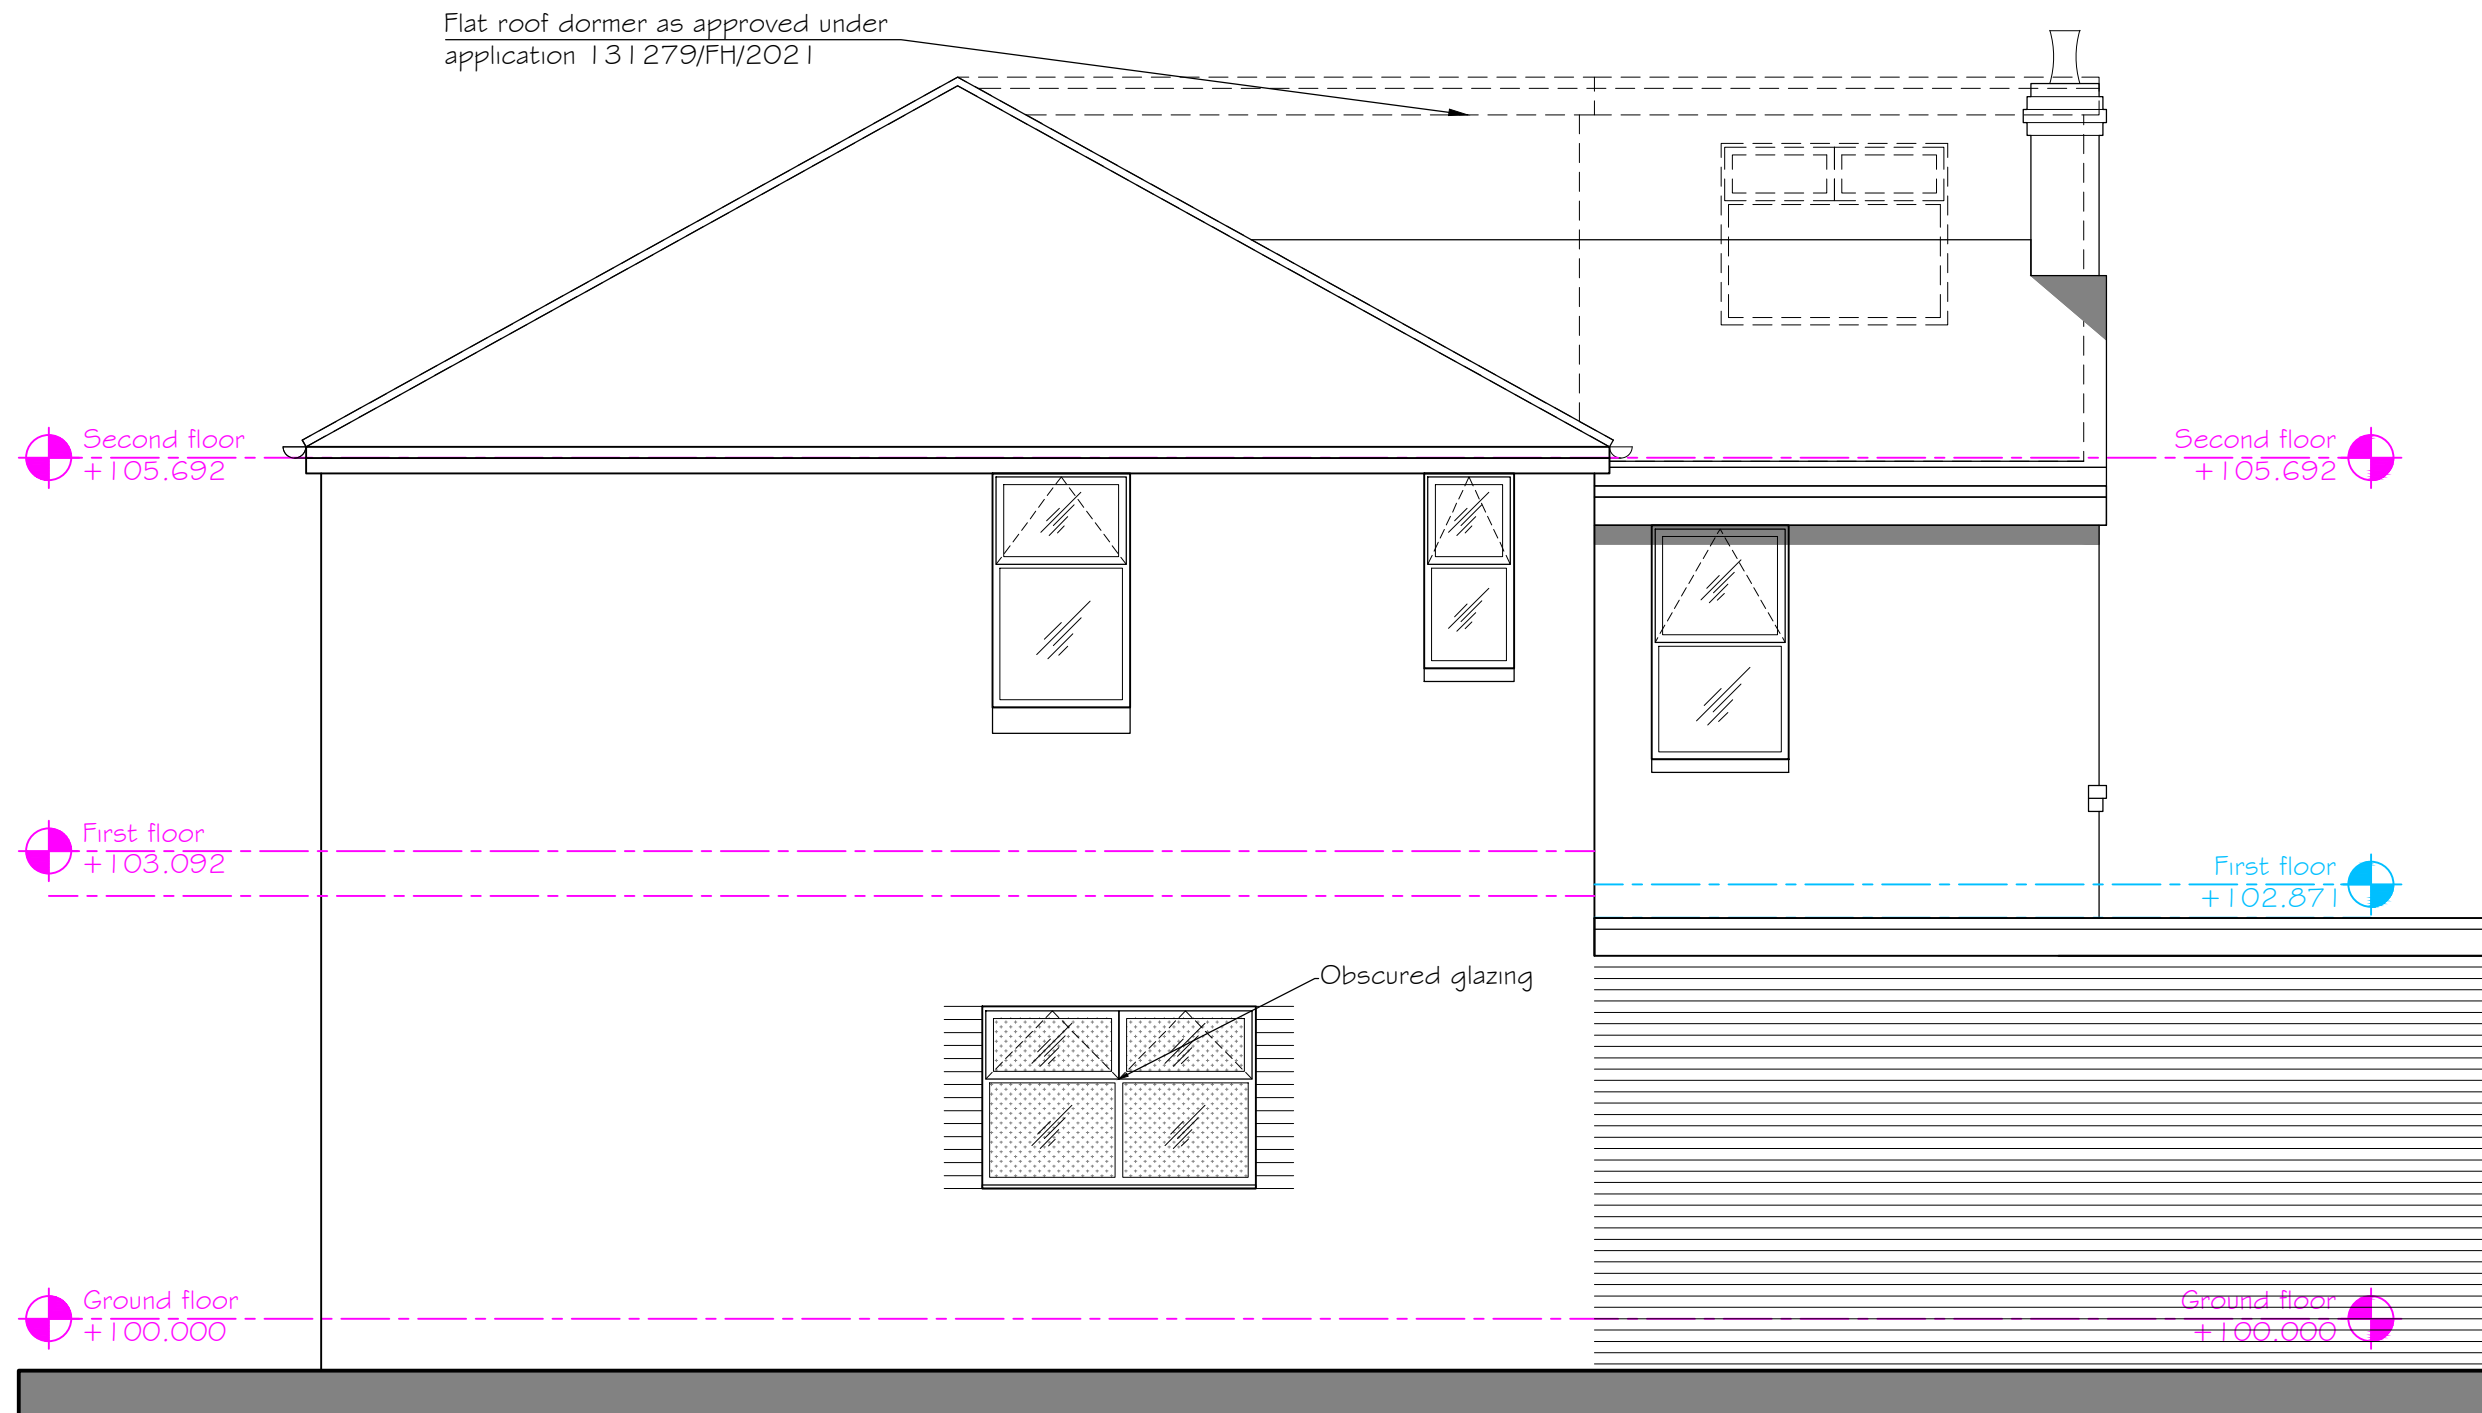

East

Revision	Description	Init.	Date
----------	-------------	-------	------

PLANNING



47A Park Lane Poynton Stockport Cheshire SK12 1RD
Tel: 01625 403 516 Fax: 01625 403 516
E-mail: info@pzi-architects.co.uk

Project:
6 RUSHOLME GROVE
SINGLE STOREY REAR EXTENSION
Client:
PAUL REEVES

Drawing Title:
PLANNING
EAST ELEVATION

Drawing No:
KR657-41-03-PL-210

Rev:
1

Drawn By:
D.J.J

Checked:
J. Albutt

Scale:
1:50@A3

Date:
14.12.2021