


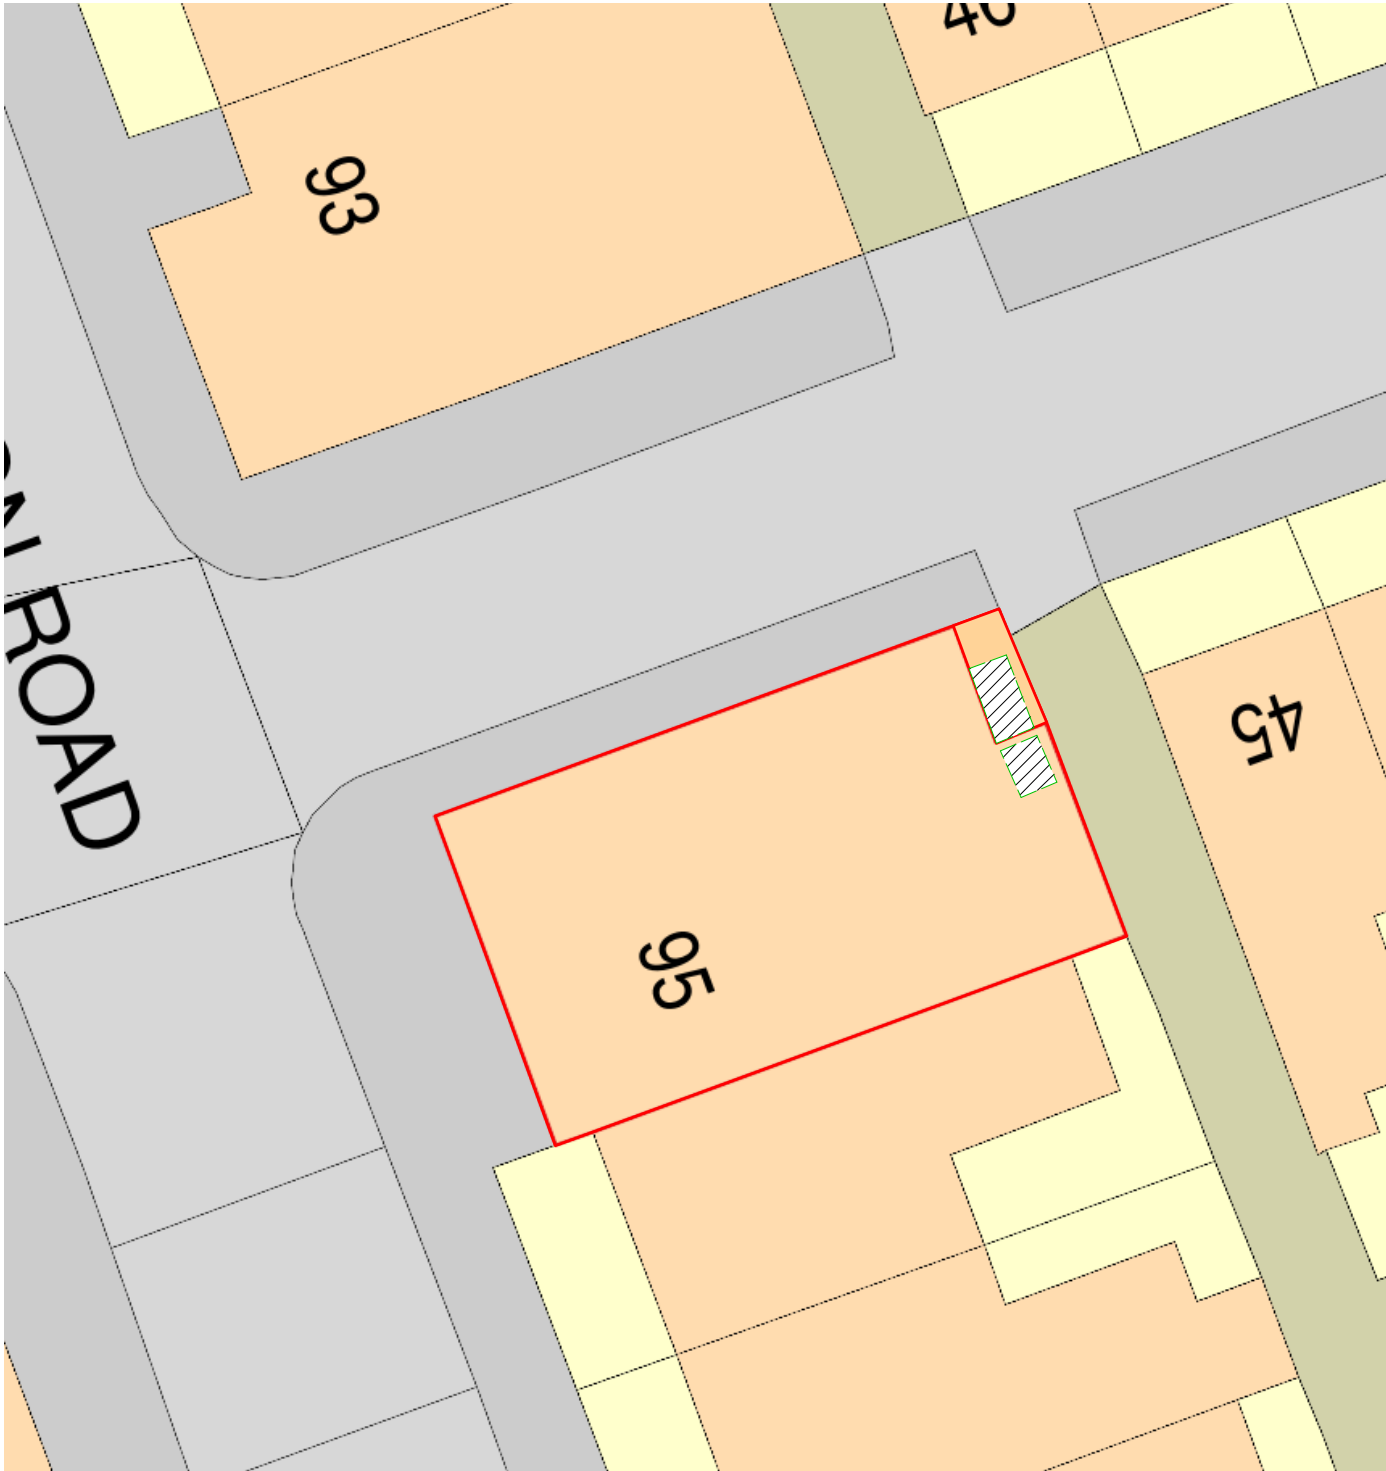

1 Existing Site Plan
Scale: 1:200

2 Existing Location Plan
Scale: 1:500

This drawing must not be reproduced without permission from NM Architectural Services LTD. DO NOT scale of this drawing. All Dimensions are to be checked on site by the contractor/sub contractor. Any discrepancies to be reported to NM Architectural services LTD.

Client Name: Quammer Ahmad	Drawing Title: Site & Location Plans	Project Type: Conversion of an existing residential to residential Flats			Check By: MN	Date: 14.10.2021	Revision Notes & Date:		25 Brown Lane, Heald Green, Cheadle, Stockport Cheshire SK8 3RR	
Project Address: 95 Hamilton Road, Longsight, Manchester, M13 0AE	Drawing Type: Change of Use Planning application	Dwg No:	HRA-001	Scale:	1:100	Rev:	-			