


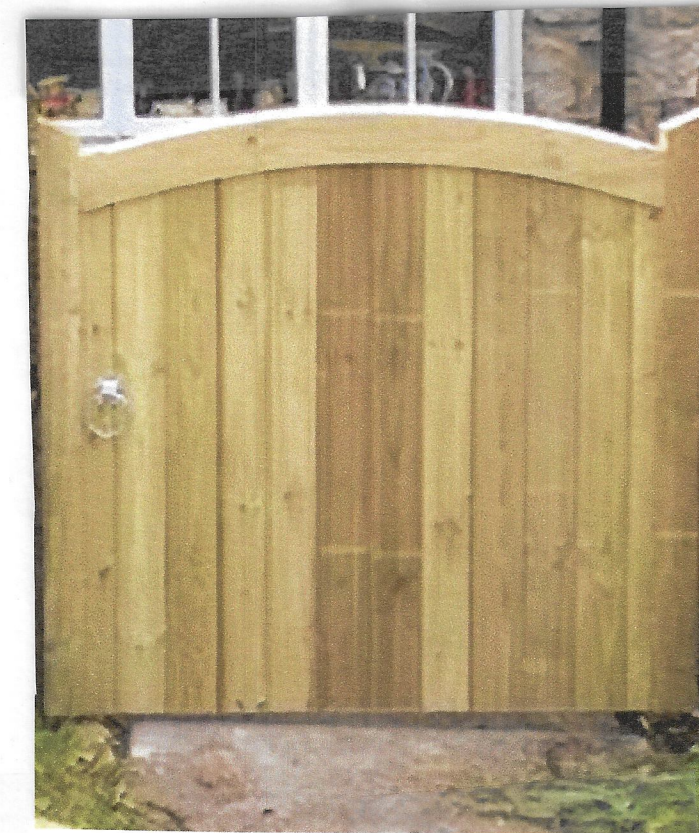


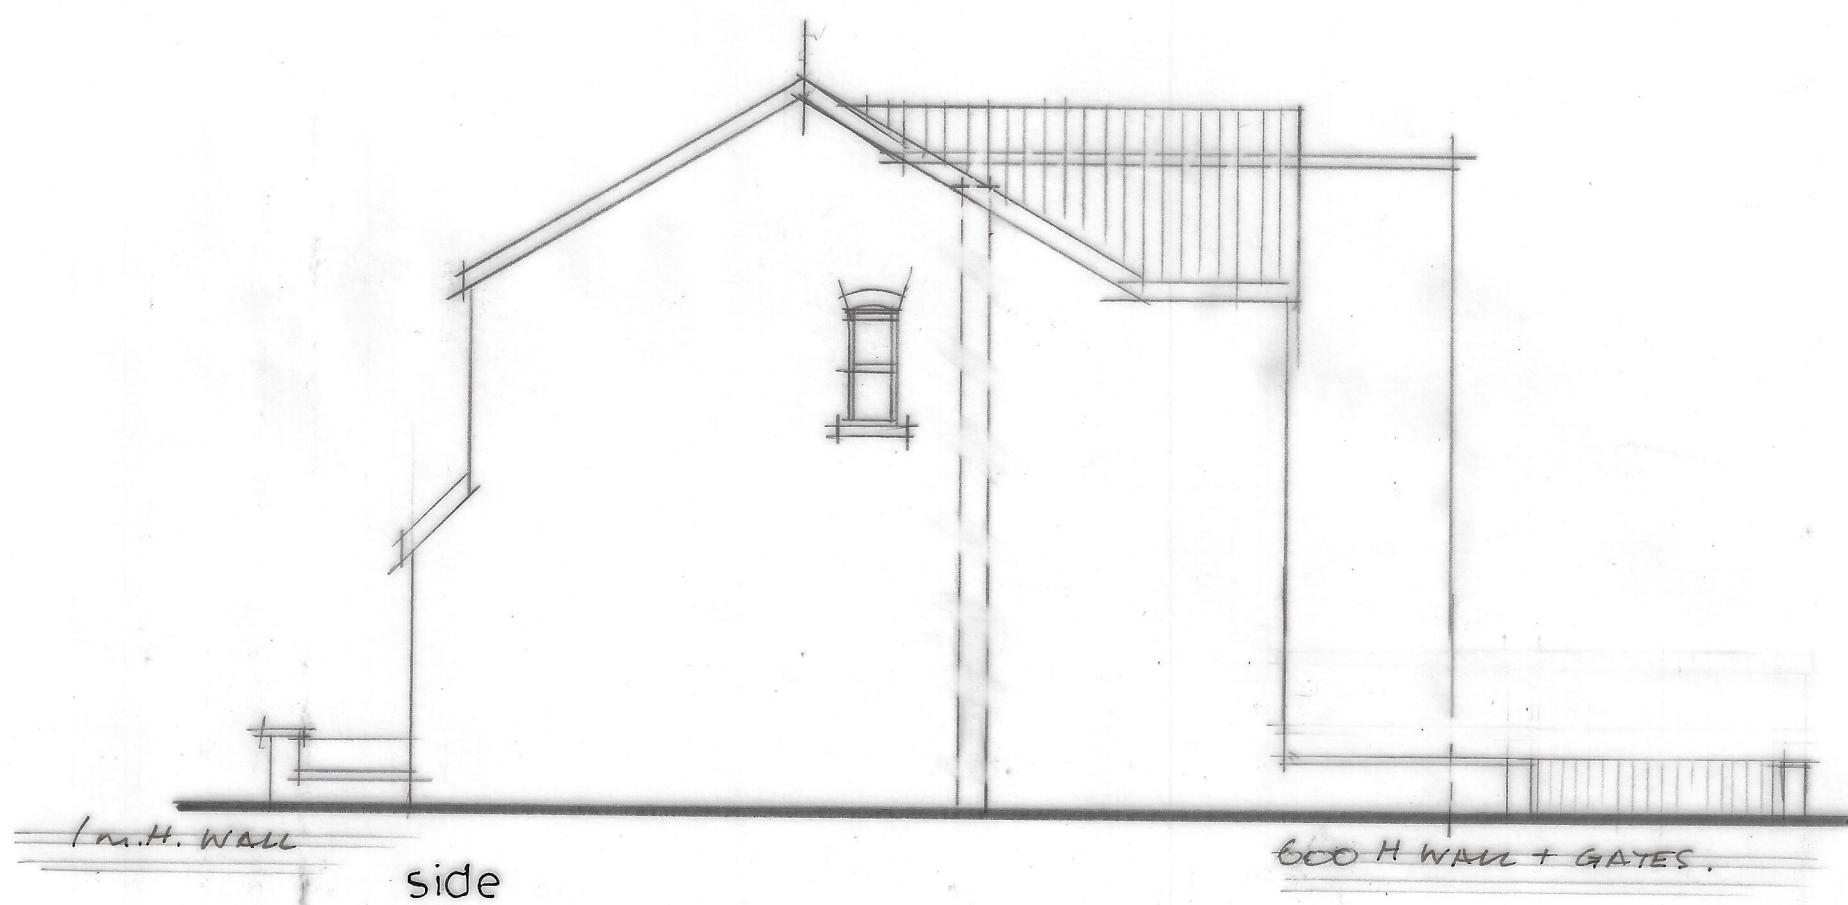

GATE. (SWALE).

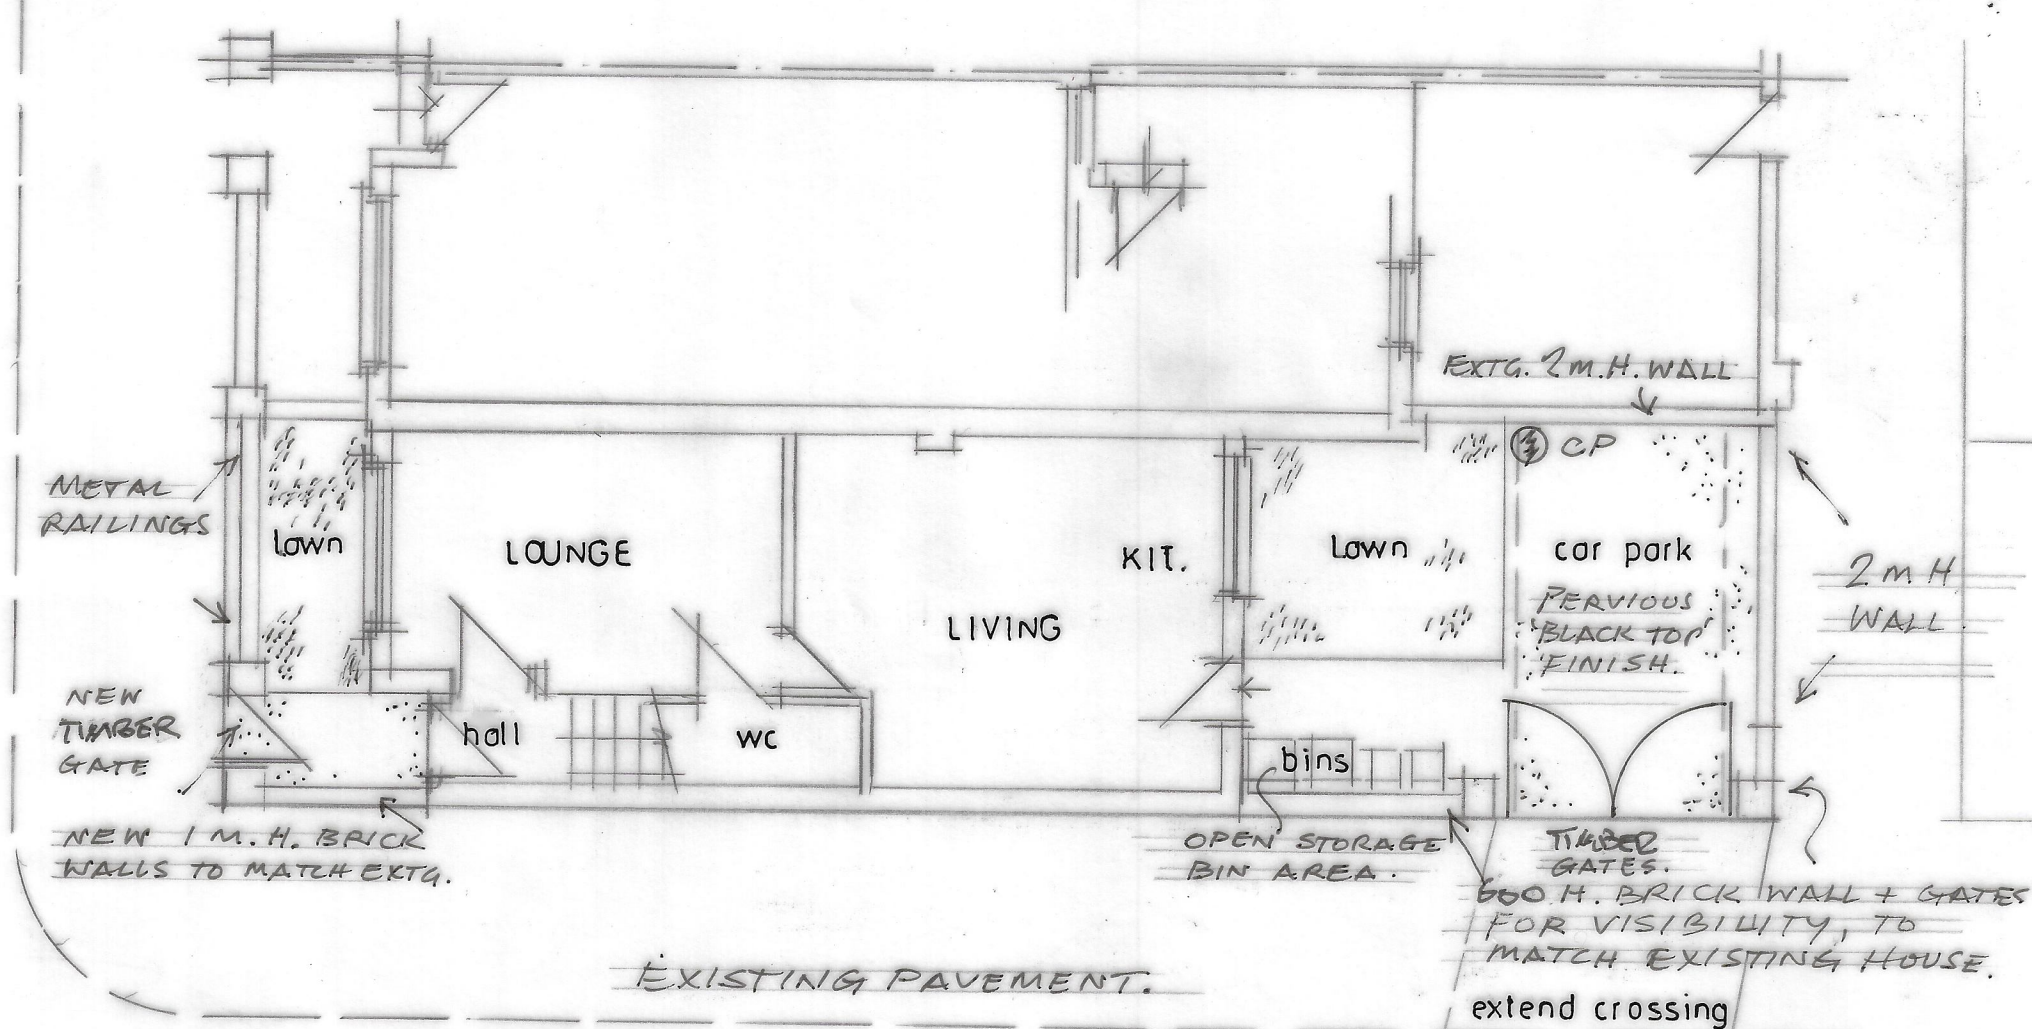

GROUND FLOOR PLAN

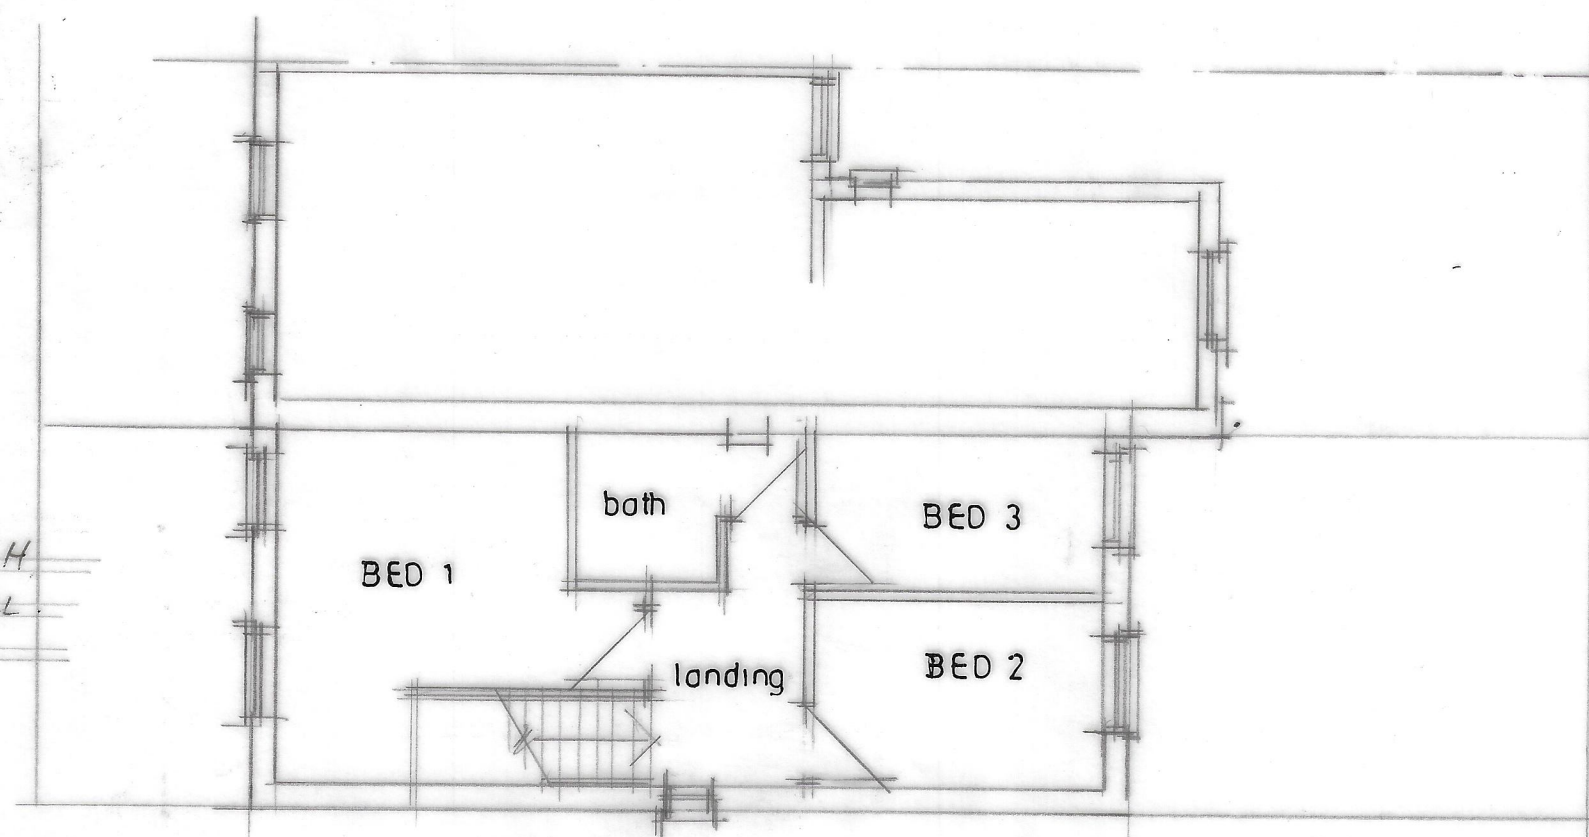

FIRST FLOOR PLAN

CLIENT
MR W CHOUDRY
94 EAST ROAD
MANCHESTER M12 5QA

JOB TITLE
PROPOSED HOUSE adj
174 LIGHTBOWNE ROAD
MANCHESTER M40 5EE

DRG. TITLE
PLAN & ELEVATIONS
AS PROPOSED

**HOLBOROW +
ORMESHER +**
Limited

**architectural &
interior design**

Station House
Adams Hill
Knutsford
Cheshire WA16 6DN
telephone : 01565 652275
fax : 01565 750501

ISSUE	ORIGINAL	1	2	3	4	5	6	7
REVISION		A	B	AB				
DATE		2008/09/02	2008/09/02	2008/09/02				
DRAWN		NO	NO	NO				
CHECKED								
APPROVED								
SCALE	1:100 at A2							
DRAWING NUMBER	2080/90/02							