

All dimensions are in millimeters unless otherwise stated. All dimensions are to be checked on site prior to construction/installation. All drawings and dimensions shall be verified by the relevant contractors on site prior to commencement of any works, ordering of materials or setting out. Any discrepancies should be reported in writing to Julie Studio Ltd. Dimensions are not to be scaled from this drawing, this drawing is the property of Julie Studio Ltd. and copyright reserved by them. This drawing is not to be copied or disclosed by or to any unauthorized persons without prior written authorization or consent from Julie Studio Ltd.

08 Level 08
23.98m

07 Level 07
21.74m

06 Level 06
19.06m

05 Level 05
16.00m

04 Level 04
12.81m

03 Level 03
9.61m


02 Level 02
6.40m

01 Level 01
3.21m

00 Level 00
0.00m

00 Level 00 Lower Level
-1.37m

-01 Level -01
-2.93m

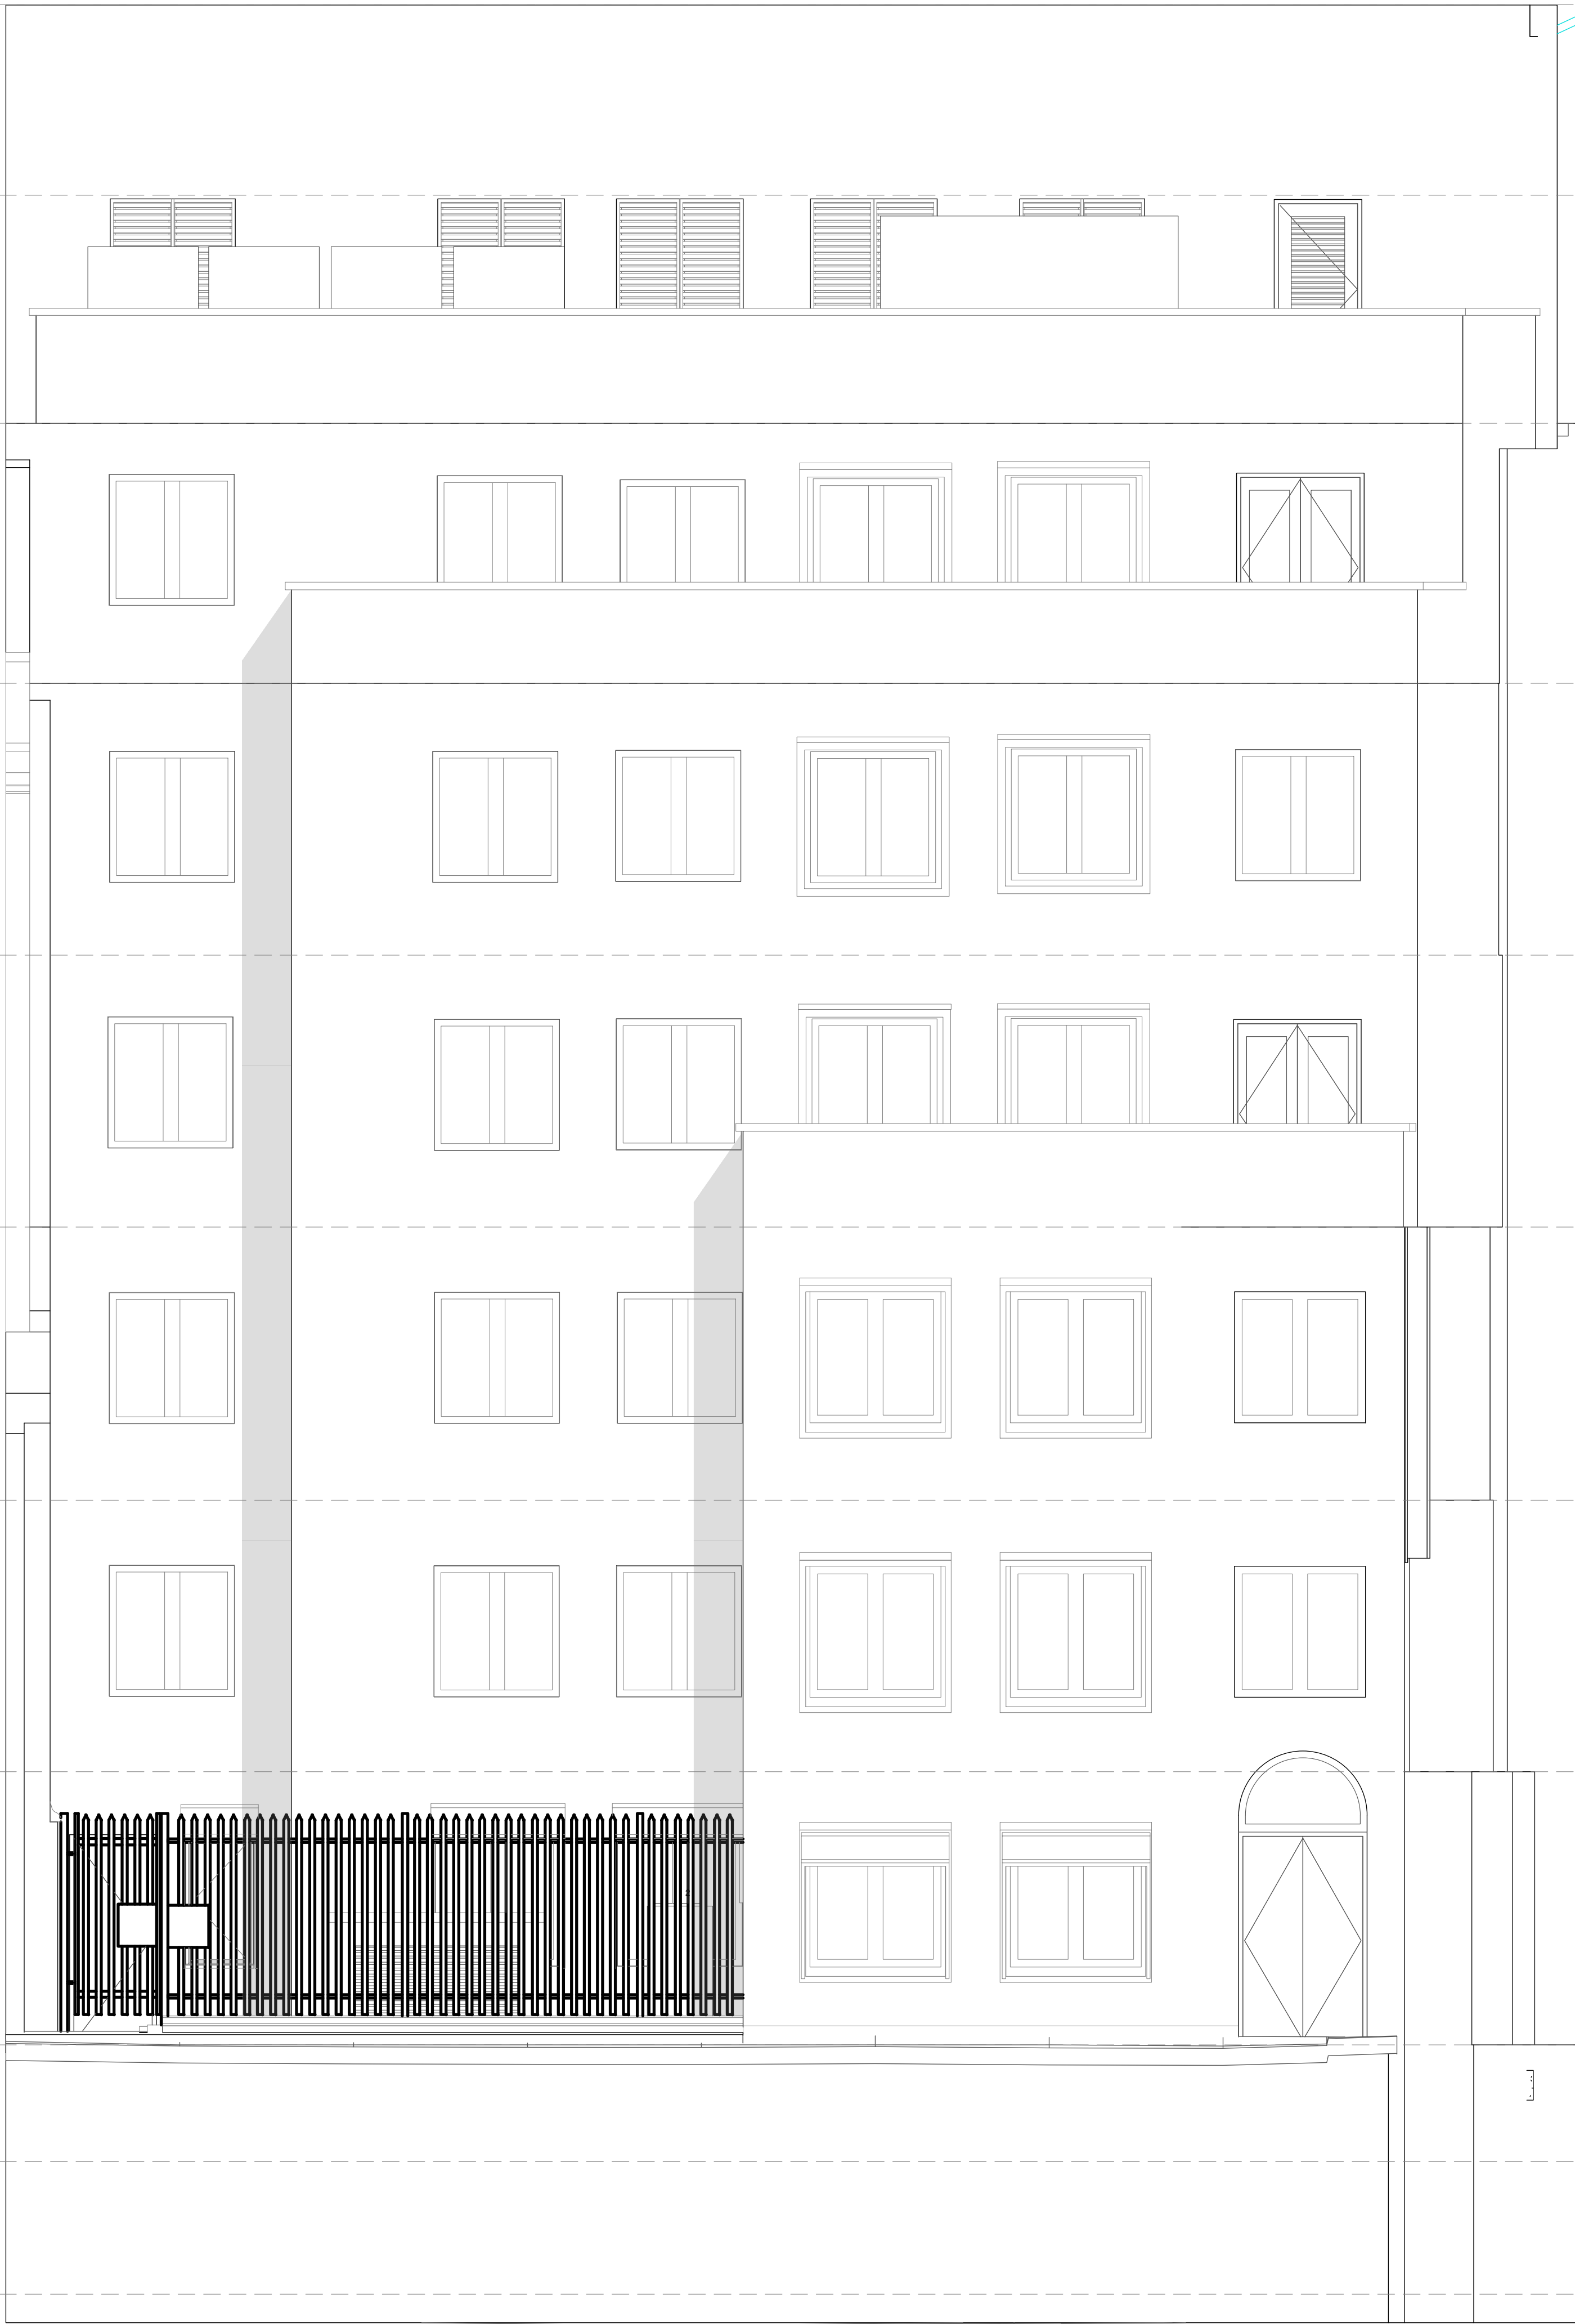

existing
Rear Elevation

Scale 1:50 @ A1
0 1 2 4



Project
60 Fountain Street
Manchester

Title
Existing
Rear Elevation

Client
Salboy

Drawing Name
FS-JS-XX-00-DR-I-2002

Scale
1:50 @ A1

Drawn By
ZS

Date Drawn
22/11/21

Approved By
FT

Checked By
FT

Revision
P01