


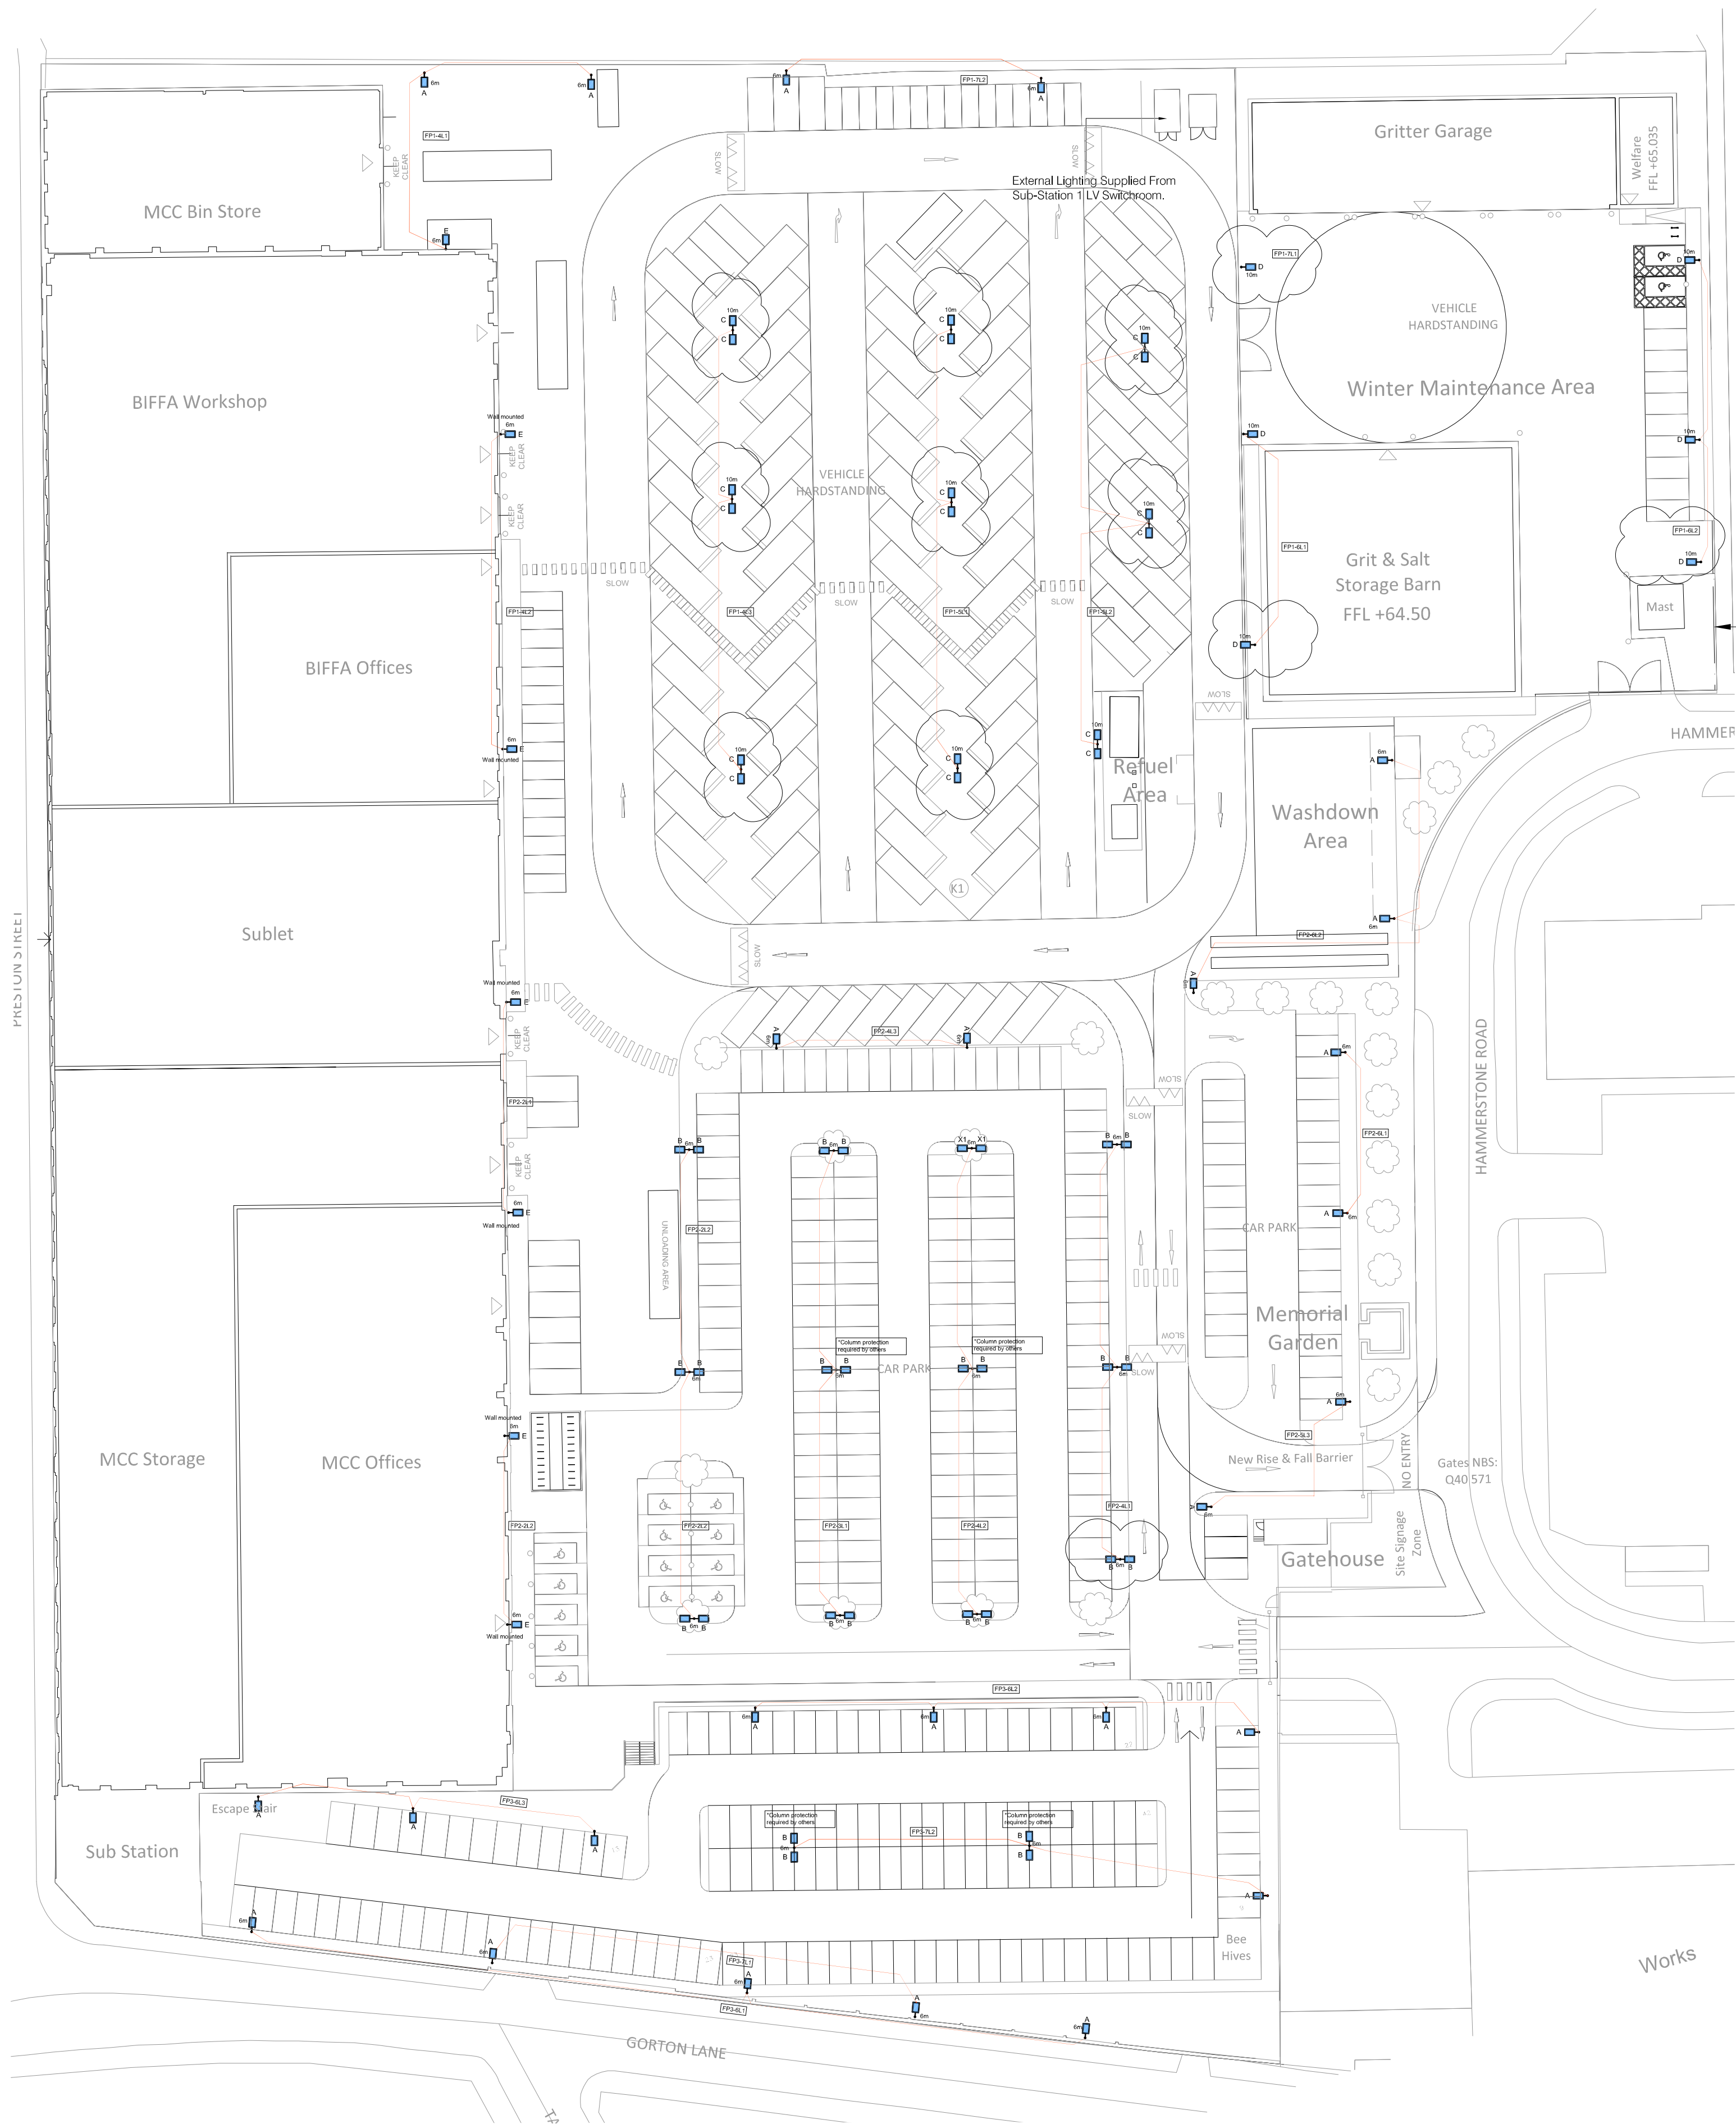

External Lighting Layout
Scale 1:500

Legend

- A LED post top lantern (IP66) Single Head 6m column. (Kirium Pro 1)
- B LED side entry luminaire (IP66) double head 6m column. (Kirium Pro 1)
- C LED side entry luminaire (IP66) double head 10m column. (Kirium Pro 2)
- D LED post top lantern (IP66) Single Head 10m column. (Kirium Pro 2)
- E LED side entry lantern (IP66) Single Head 6m wall mount. (Kirium Pro 1)

1. The external lighting installation shall be controlled by a photocell and time clock arrangement. Photocell control shall ensure external lighting switched off during daylight hours - located in feeder pillars.
2. A manual override switch shall be provided to allow the lighting to be turned on/off. - located in feeder pillars.



KIRIUM PRO 1 & 2



BUILDING SERVICES ENGINEERS
LIVERPOOL

ALL RIGHTS RESERVED © COPYRIGHT A&B ENGINEERING (M.S.D) LTD
& A&B ENGINEERING (E.S.D) LTD.

REVISION	ITEM REVISED	DATE
P01 P02	Preliminary Issue Revised inline with comments	03/05/2021 08/10/2021

NOTES:

1. DO NOT SCALE FROM THIS DRAWING. USE FIGURED DIMENSIONS ONLY UNLESS OTHERWISE STATED. ALL DIMENSIONS ARE GIVEN IN MILLIMETRES OR METRES. ALL DIMENSIONS TO BE CHECK ON SITE BY INSTALLERS PRIOR TO COMMENCEMENT OF WORKS.
2. THIS DRAWING IS TO BE READ IN CONJUNCTION WITH ALL OTHER RELEVANT DRAWINGS / DOCUMENTS / SCOPE OF WORKS AND SPECIFICATIONS. THIS DRAWING SHOULD ONLY BE USED FOR ITS INTENDED PURPOSE.
3. BEFORE COMMENCEMENT OF WORK ASSOCIATED WITH THIS DRAWING REFER TO THE APPROPRIATE METHOD STATEMENTS AND RISK ASSESSMENTS.

PRELIMINARY

CLIENT

Manchester City Council

ARCHITECT

Fletcher Rae

PROJECT

Hammerstone Road Depot Refurbishment

TITLE

Electrical Service -
External
Lighting Layout

STATUS	PURPOSE OF ISSUE	
S2	Review & Comment	
DRAWN BY J.H	CHECKED M.B	DATE 17/05/2021
SCALE @A1 1 : 500		A&B PROJECT No 8834
FILE DRAWING NUMBER HRD-ABE-00-00-DR-E-7004		REV P02



Holly Terrace • 9-17 Derby Lane
Old Swan • Liverpool • L13 6QA
tel: 0151 228 4661 • fax: 0151 220 4206
email: info@abeng.co.uk • website:
www.abeng.co.uk