

KEY -

1

BRICKWORK TO MATCH EXISTING

2

ROOF TILES TO MATCH EXISTING

3

NEW WINDOWS TO MATCH EXISTING. BLACK

4

RELOCATED EXISTING WINDOW. FIXED WITH OBSCURE GLAZING

5

ROOF LIGHTS

6

LEAD ROOF TO MATCH EXISTING

7

TIMBER BOARD CLADDING. (BLACK FINISH)

8

EXISTING FRONT DOOR RELOCATED

NOTES:
CONTRACTORS MUST VERIFY ALL DIMENSIONS ON SITE BEFORE COMMENCEMENT OF ANY WORK OR PREPARING MANUFACTURING DRAWINGS
CONTRACTOR TO NOTIFY THE ARCHITECT OF ANY DISCREPANCIES DO NOT SCALE FROM THIS DRAWING

A

UPPER STOREY OF SIDE EXTENSION SET BACK AT FRONT & EXTENDED AT REAR

OCT 21


B

SIDE ELEVATION UPDATED


OCT 21




FRONT ELEVATION

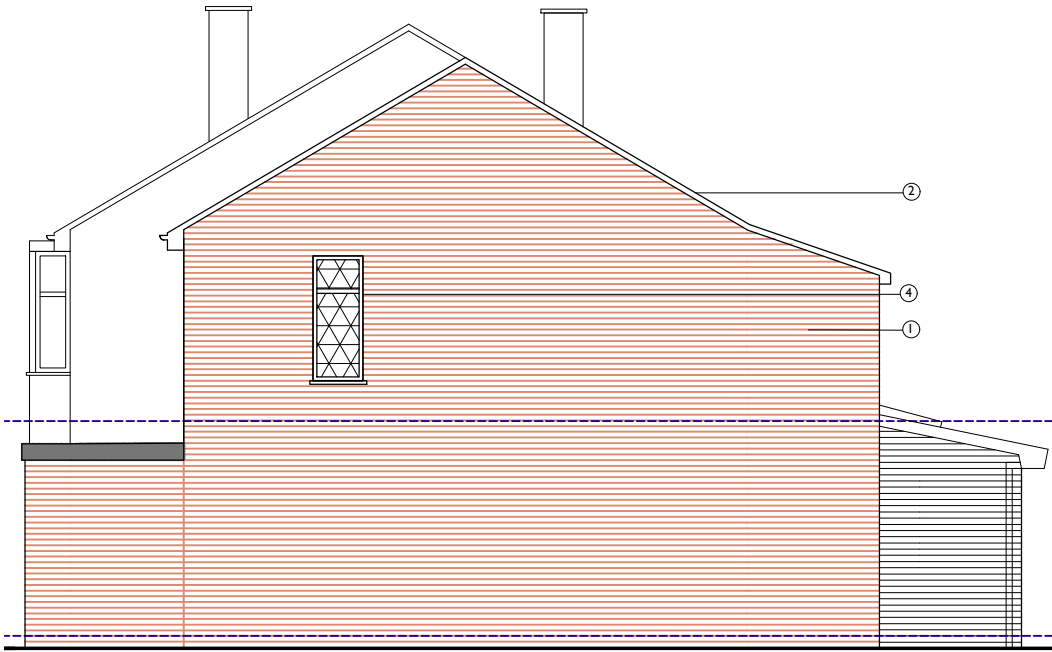


SIDE ELEVATION

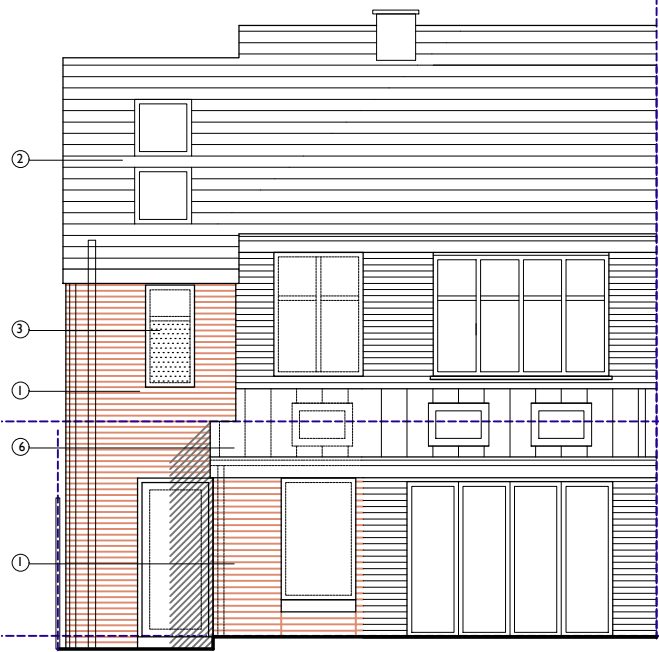


REAR ELEVATION

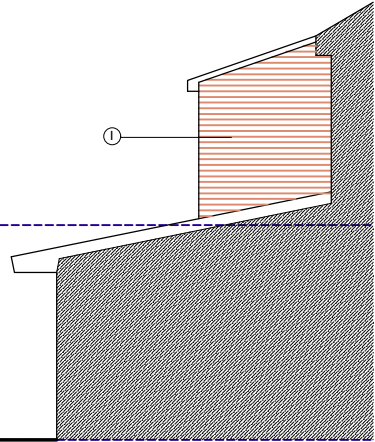


SIDE ELEVATION / SECTION

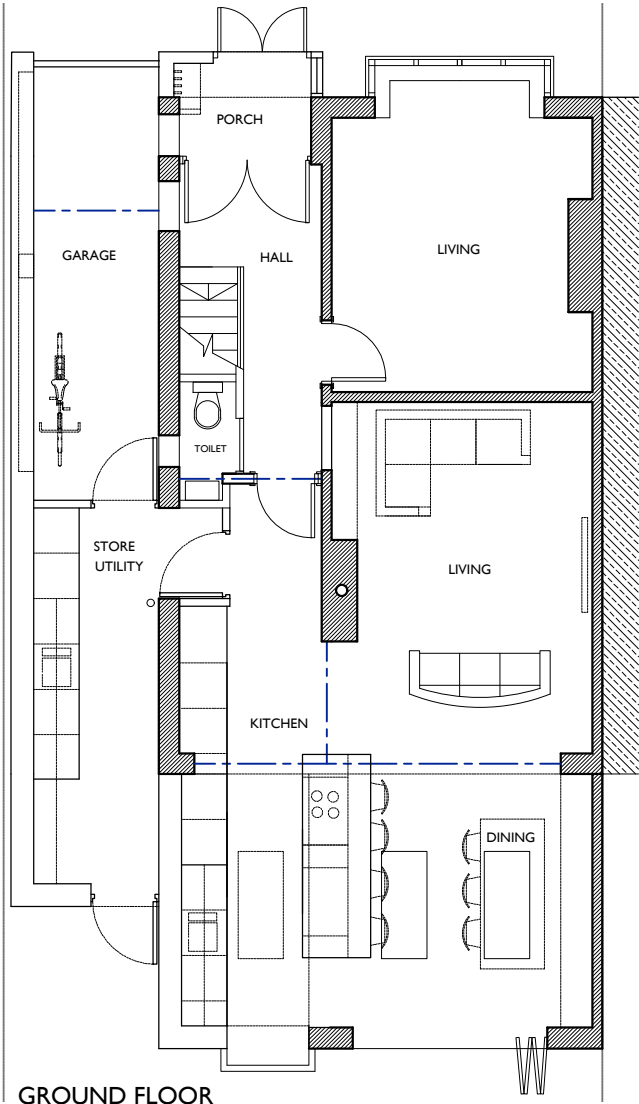



GROUND FLOOR

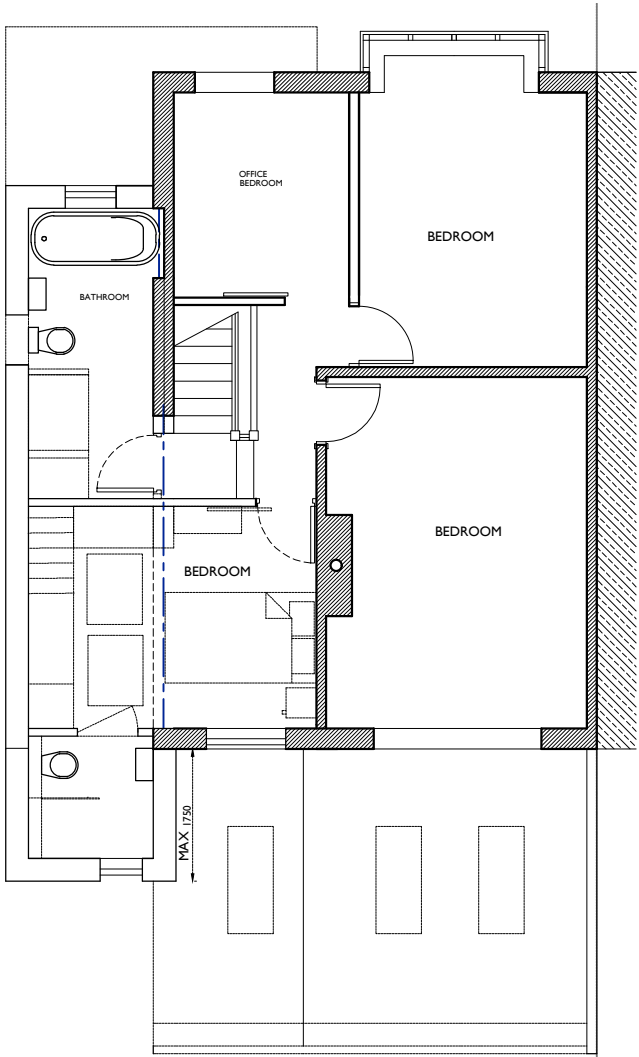

FIRST FLOOR

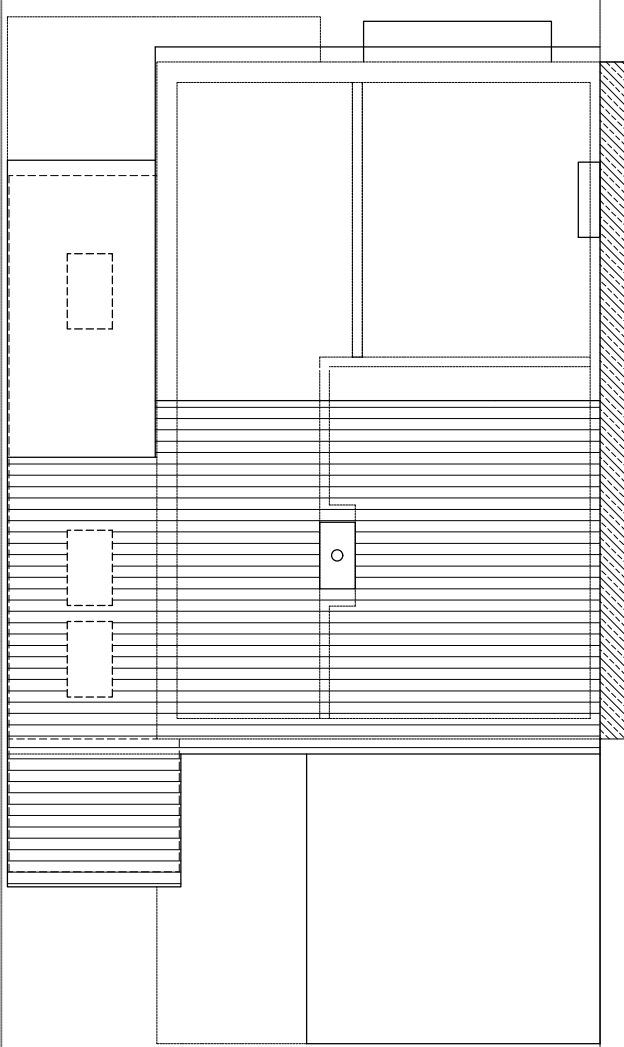

ROOF PLAN

 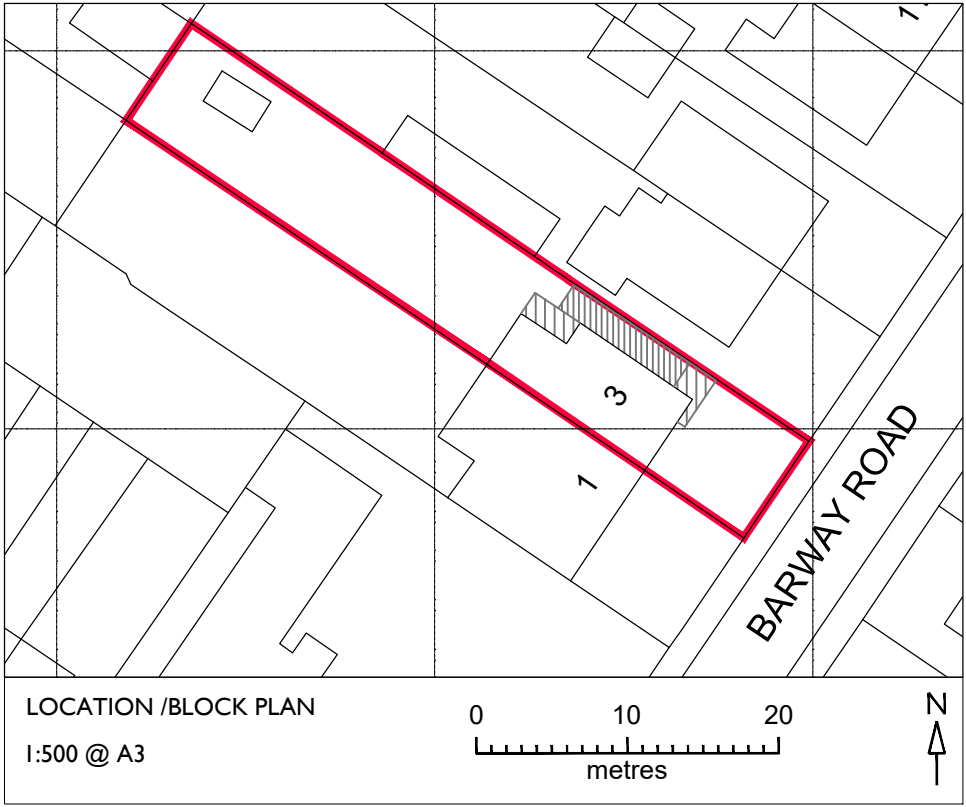

emma craig
Architectural Design
t: 07931 586751 e: emmacrg@gmail.com

CLIENT
MR & MRS ETHERSON

PROJECT
3 BARWAY ROAD, CHORLTON
M21 9JZ

DRAWING TITLE		
PLANS & ELEVATIONS PROPOSED		
SCALE 1:100 @A3 1:50 @A1	DATE JUN 21	
JOB No 54	DRAWING No 02	REVISION B
PLANNING		