


North Turret - Proposed Roof Plan

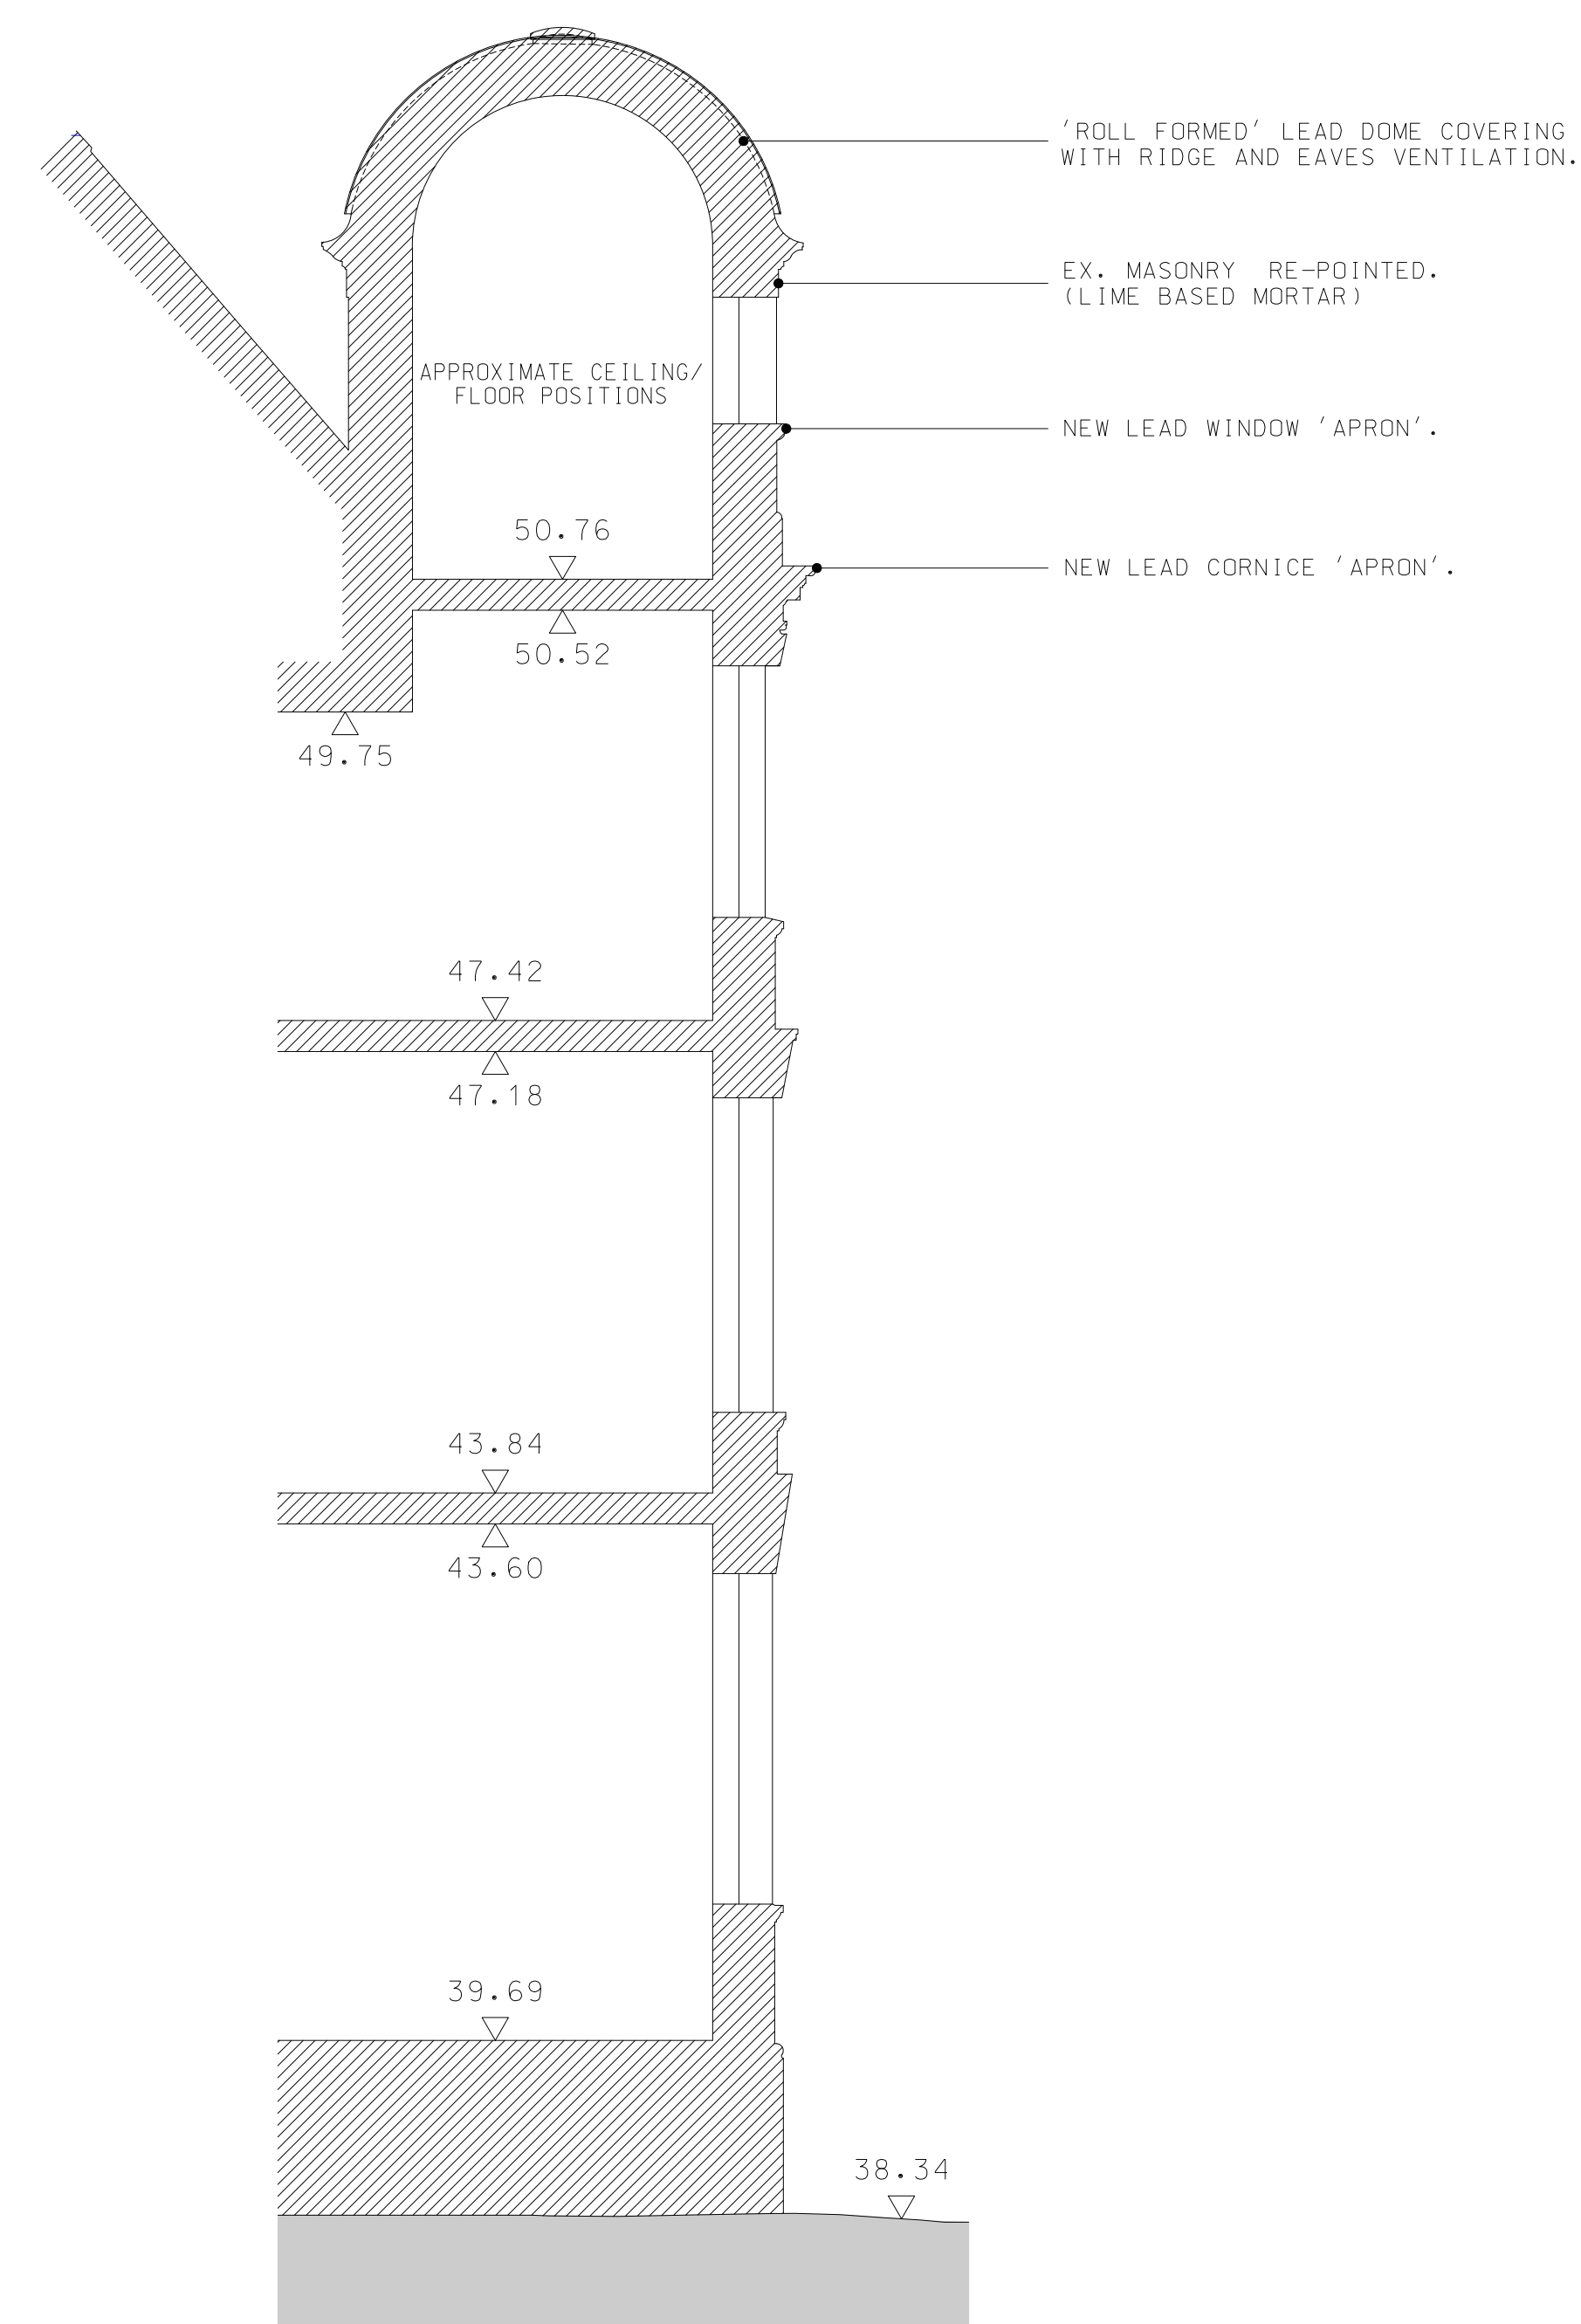

Datum 36.00m

Section A-A'

This scale bar is for microfilming purposes only.



0 10 20 30 40 50 60 70
The design information contained within this drawing is
protected by Copyright.

All dimensions to be checked on site prior to commencement of work.

Figured dimensions to be used in preference to scale.

PRELIMINARY

Rev.	Date	Rev. by	Q
------	------	---------	---



Suite 4,
Beech House,
1 Cambridge Road,
Hale, Cheshire
WA15 9SY
Tel: 0161 929 4422

Project Title :
Urgent fabric repairs to:
North turret / dome,
Old St Mary's. MRI

Drug Title :
Proposed:
Roof plan & Section A-A

Drg No. : 21/030 (2-)APP012	Revision : *
Scale : 1:50 @ A1	Drawn By / Date : mrw / Nov '21