


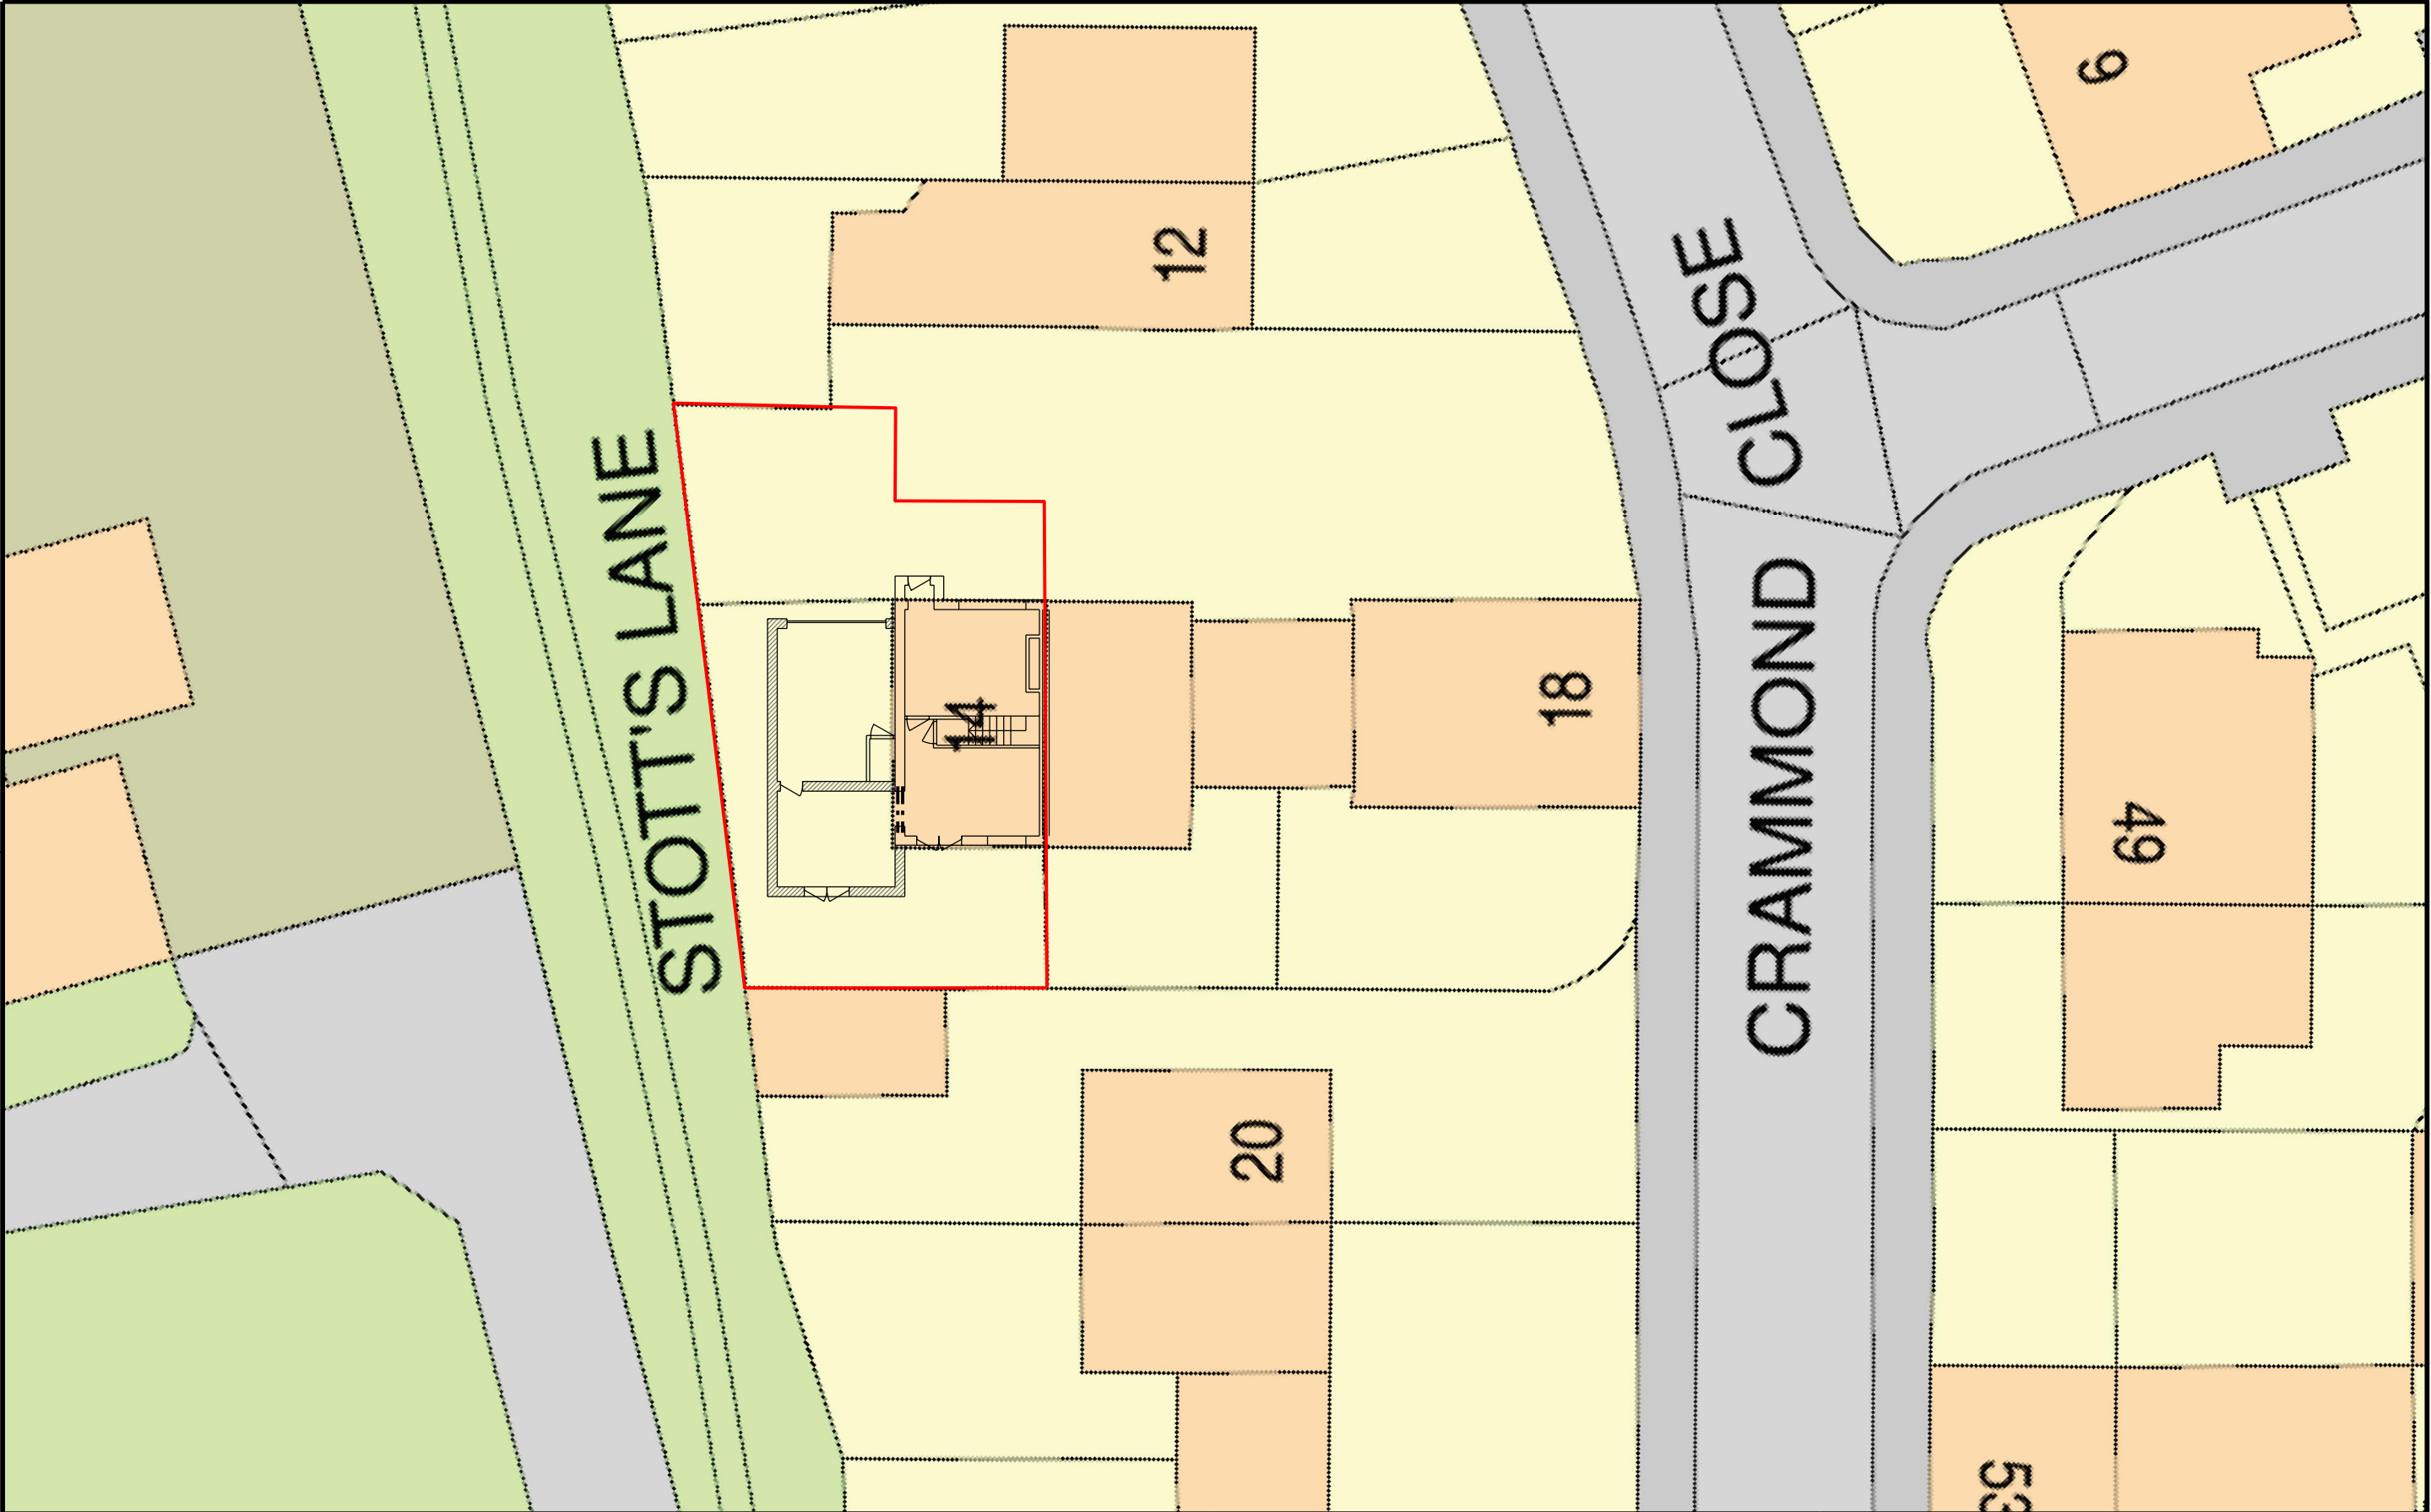

Title Proposed Site Plan	Drawn By	Name	A.Jones	Sig.	A.Jones	Date	Jul'21	A W J 3 D SOLUTIONS	01	Jul'21	First Issue	AJ		
	Checked By	Name	S.Shaw	Sig.	S.Shaw	Date	Jul'21		Rev.	Date	Description of Revisions	Drawn	Ck'd	App'd
	Approved By	Name	S.Shaw	Sig.	S.Shaw	Date	Jul'21		Status Construction					
Project Title Two Storey Side Extension to 14 Crammond Close, Manchester, M40 1PL For Mrs S. Shaw	Scale	1:200 @ A3		Sheet	Site - Proposed				Contractor's Drawing Number					
	UOM			From			To				Revision			
	Map Grid								AWJ-14CRAM-SITE-PRO				01	

All changes to this CAD generated drawing MUST be made via the master CAD file.