


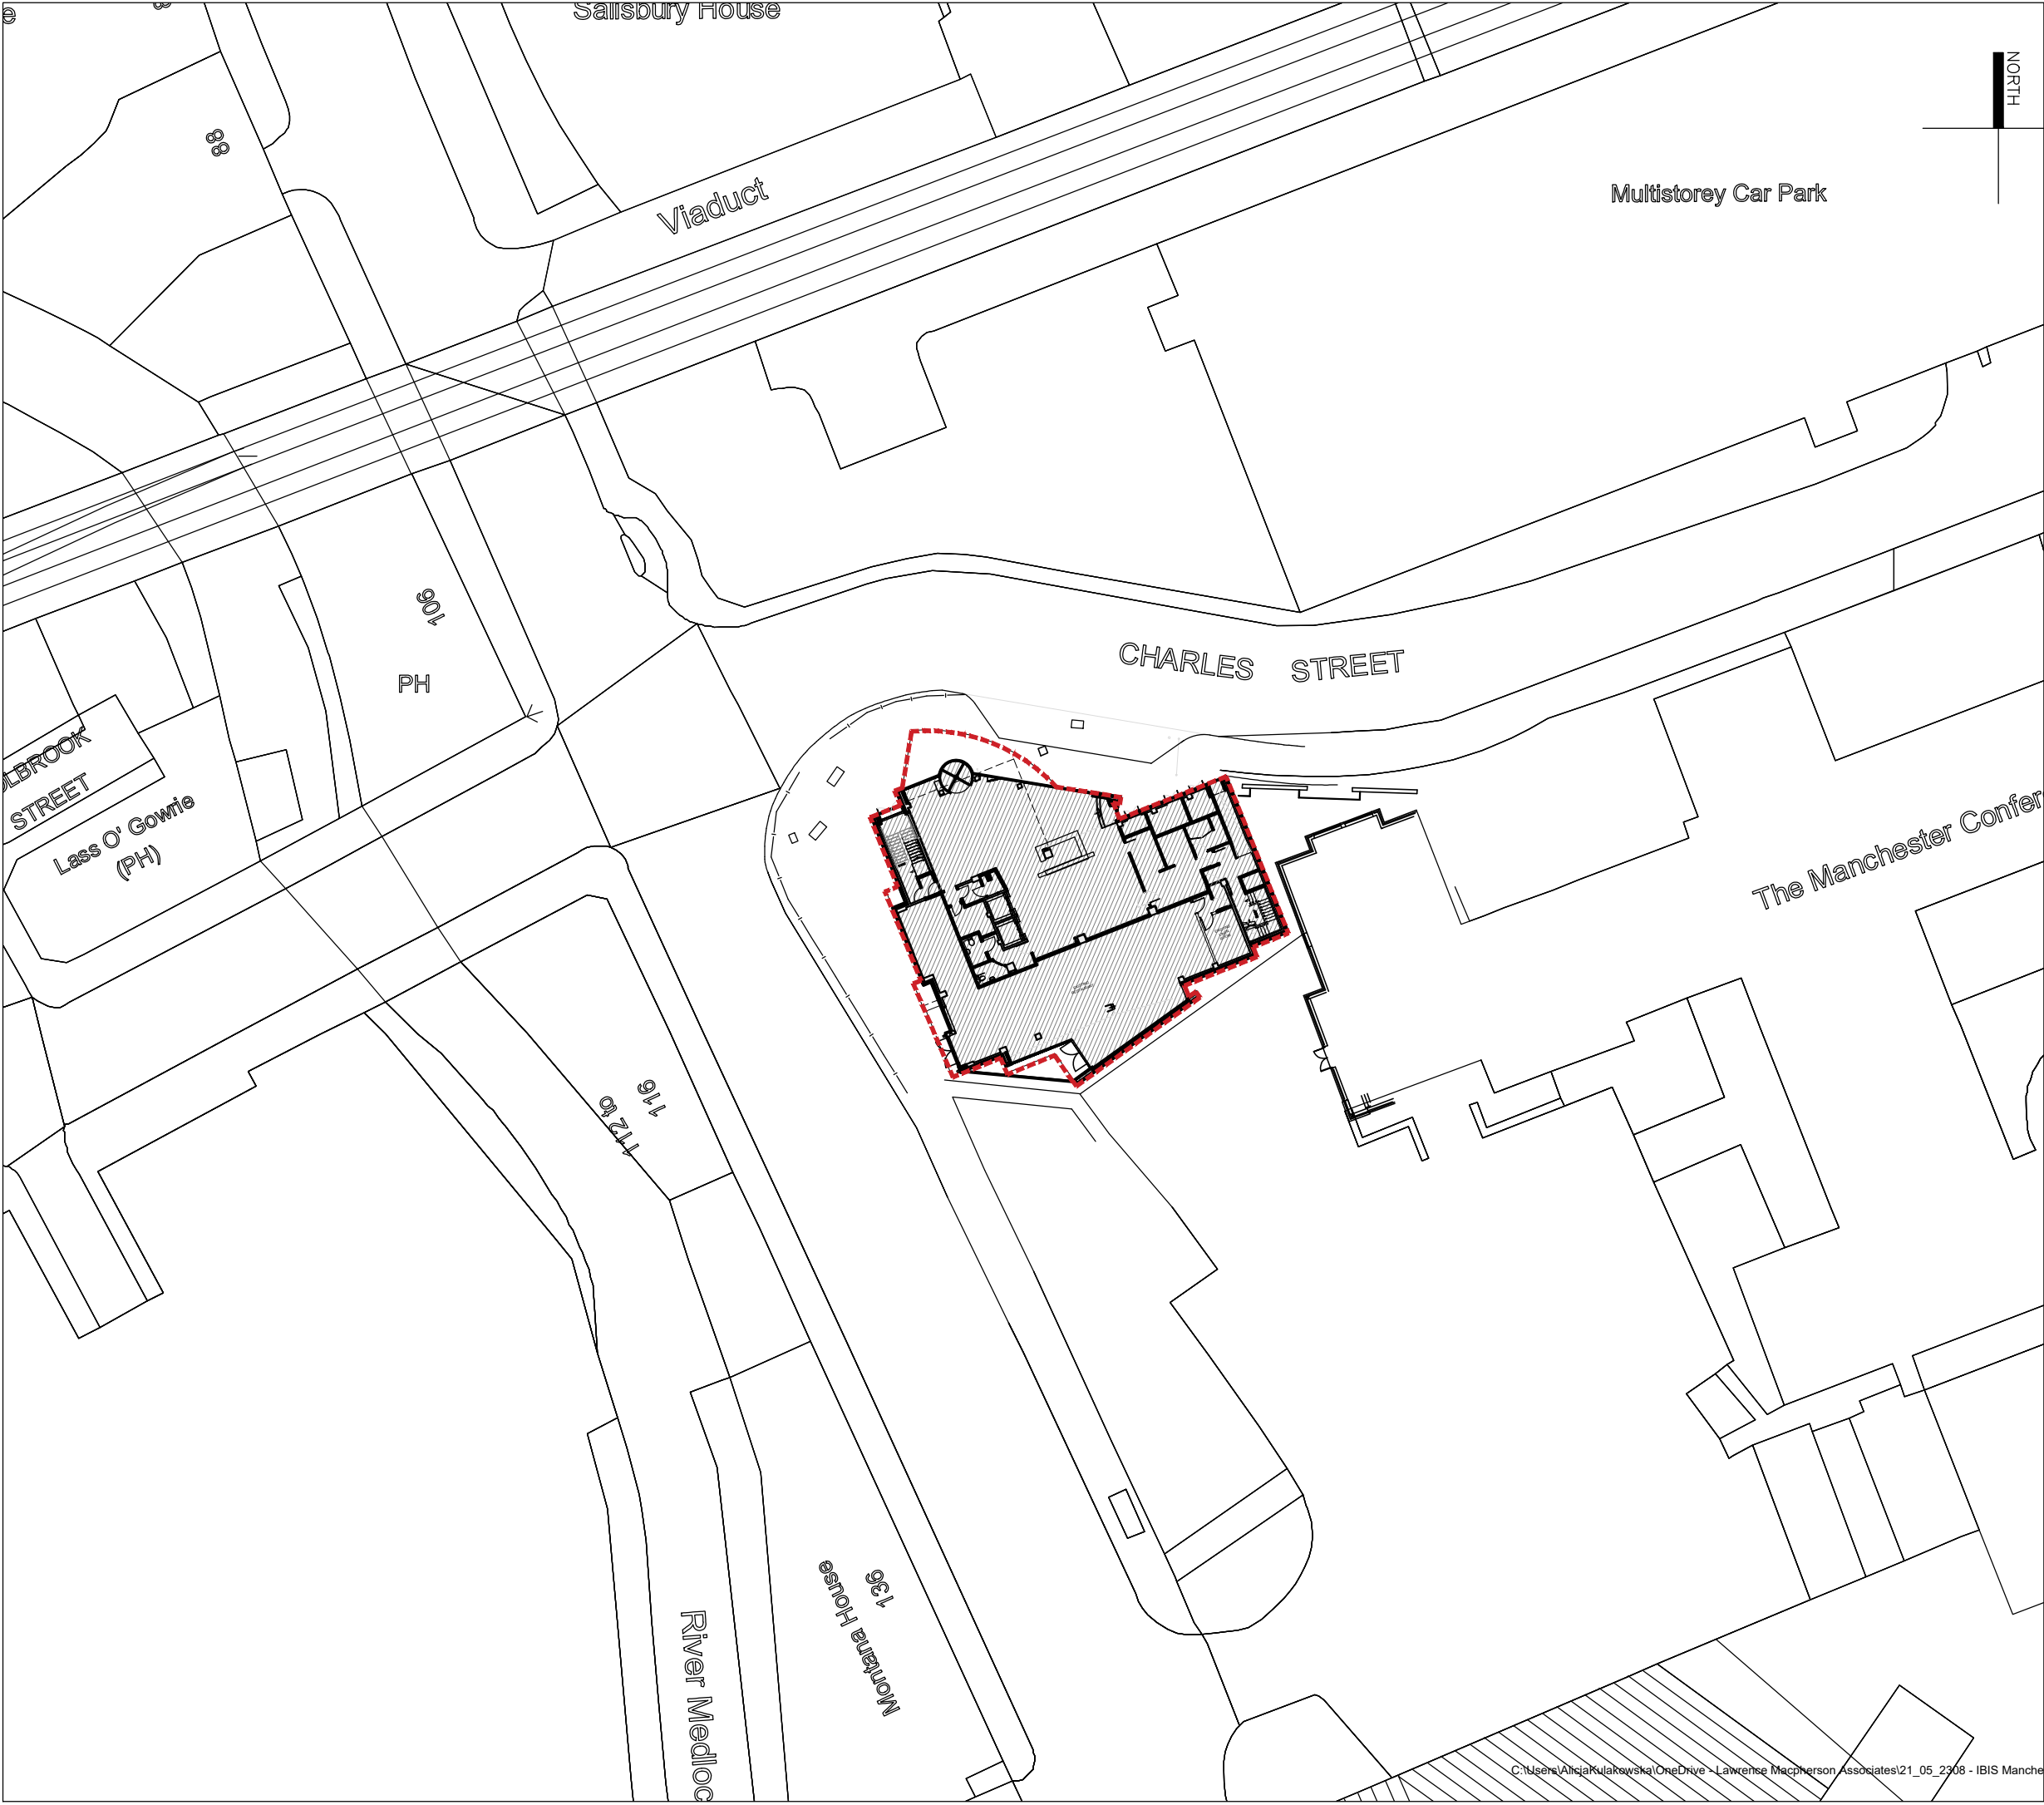

NOTES

Do not scale from this drawing. All dimensions to be checked by the contractor before construction and prior to the fabrication of any component. Discrepancies to be reported to LMA Architects

This drawing is copyright of LMA Architects. This drawing cannot be copied or reproduced in part or full without the written consent of LMA Architects.

0 5 10 15 20 25 30

SCALE OF METRES 1:500

Revision	Date	Description	By
----------	------	-------------	----

LMA ARCHITECTS

The Atrium | 6 New Road | Ayr, KA8 8EX | 01292611727
100 West George Street | Glasgow, G2 1PP | 01412642991
studio@l-m-a.co.uk | www.l-m-a.co.uk

Client

Accor Investments

Project

**Recladding of IBIS Manchester
Charles Street / Princess Street
Manchester, M1 7DG**

Description

Site Plan

Status			
Tender			
Job Number	Drawing Number	Revision	
2308	L(00)002		
Scale	Drawn / Checked By	Date	
1:500 @ a3	AK/MMcH	Dec. '21	