


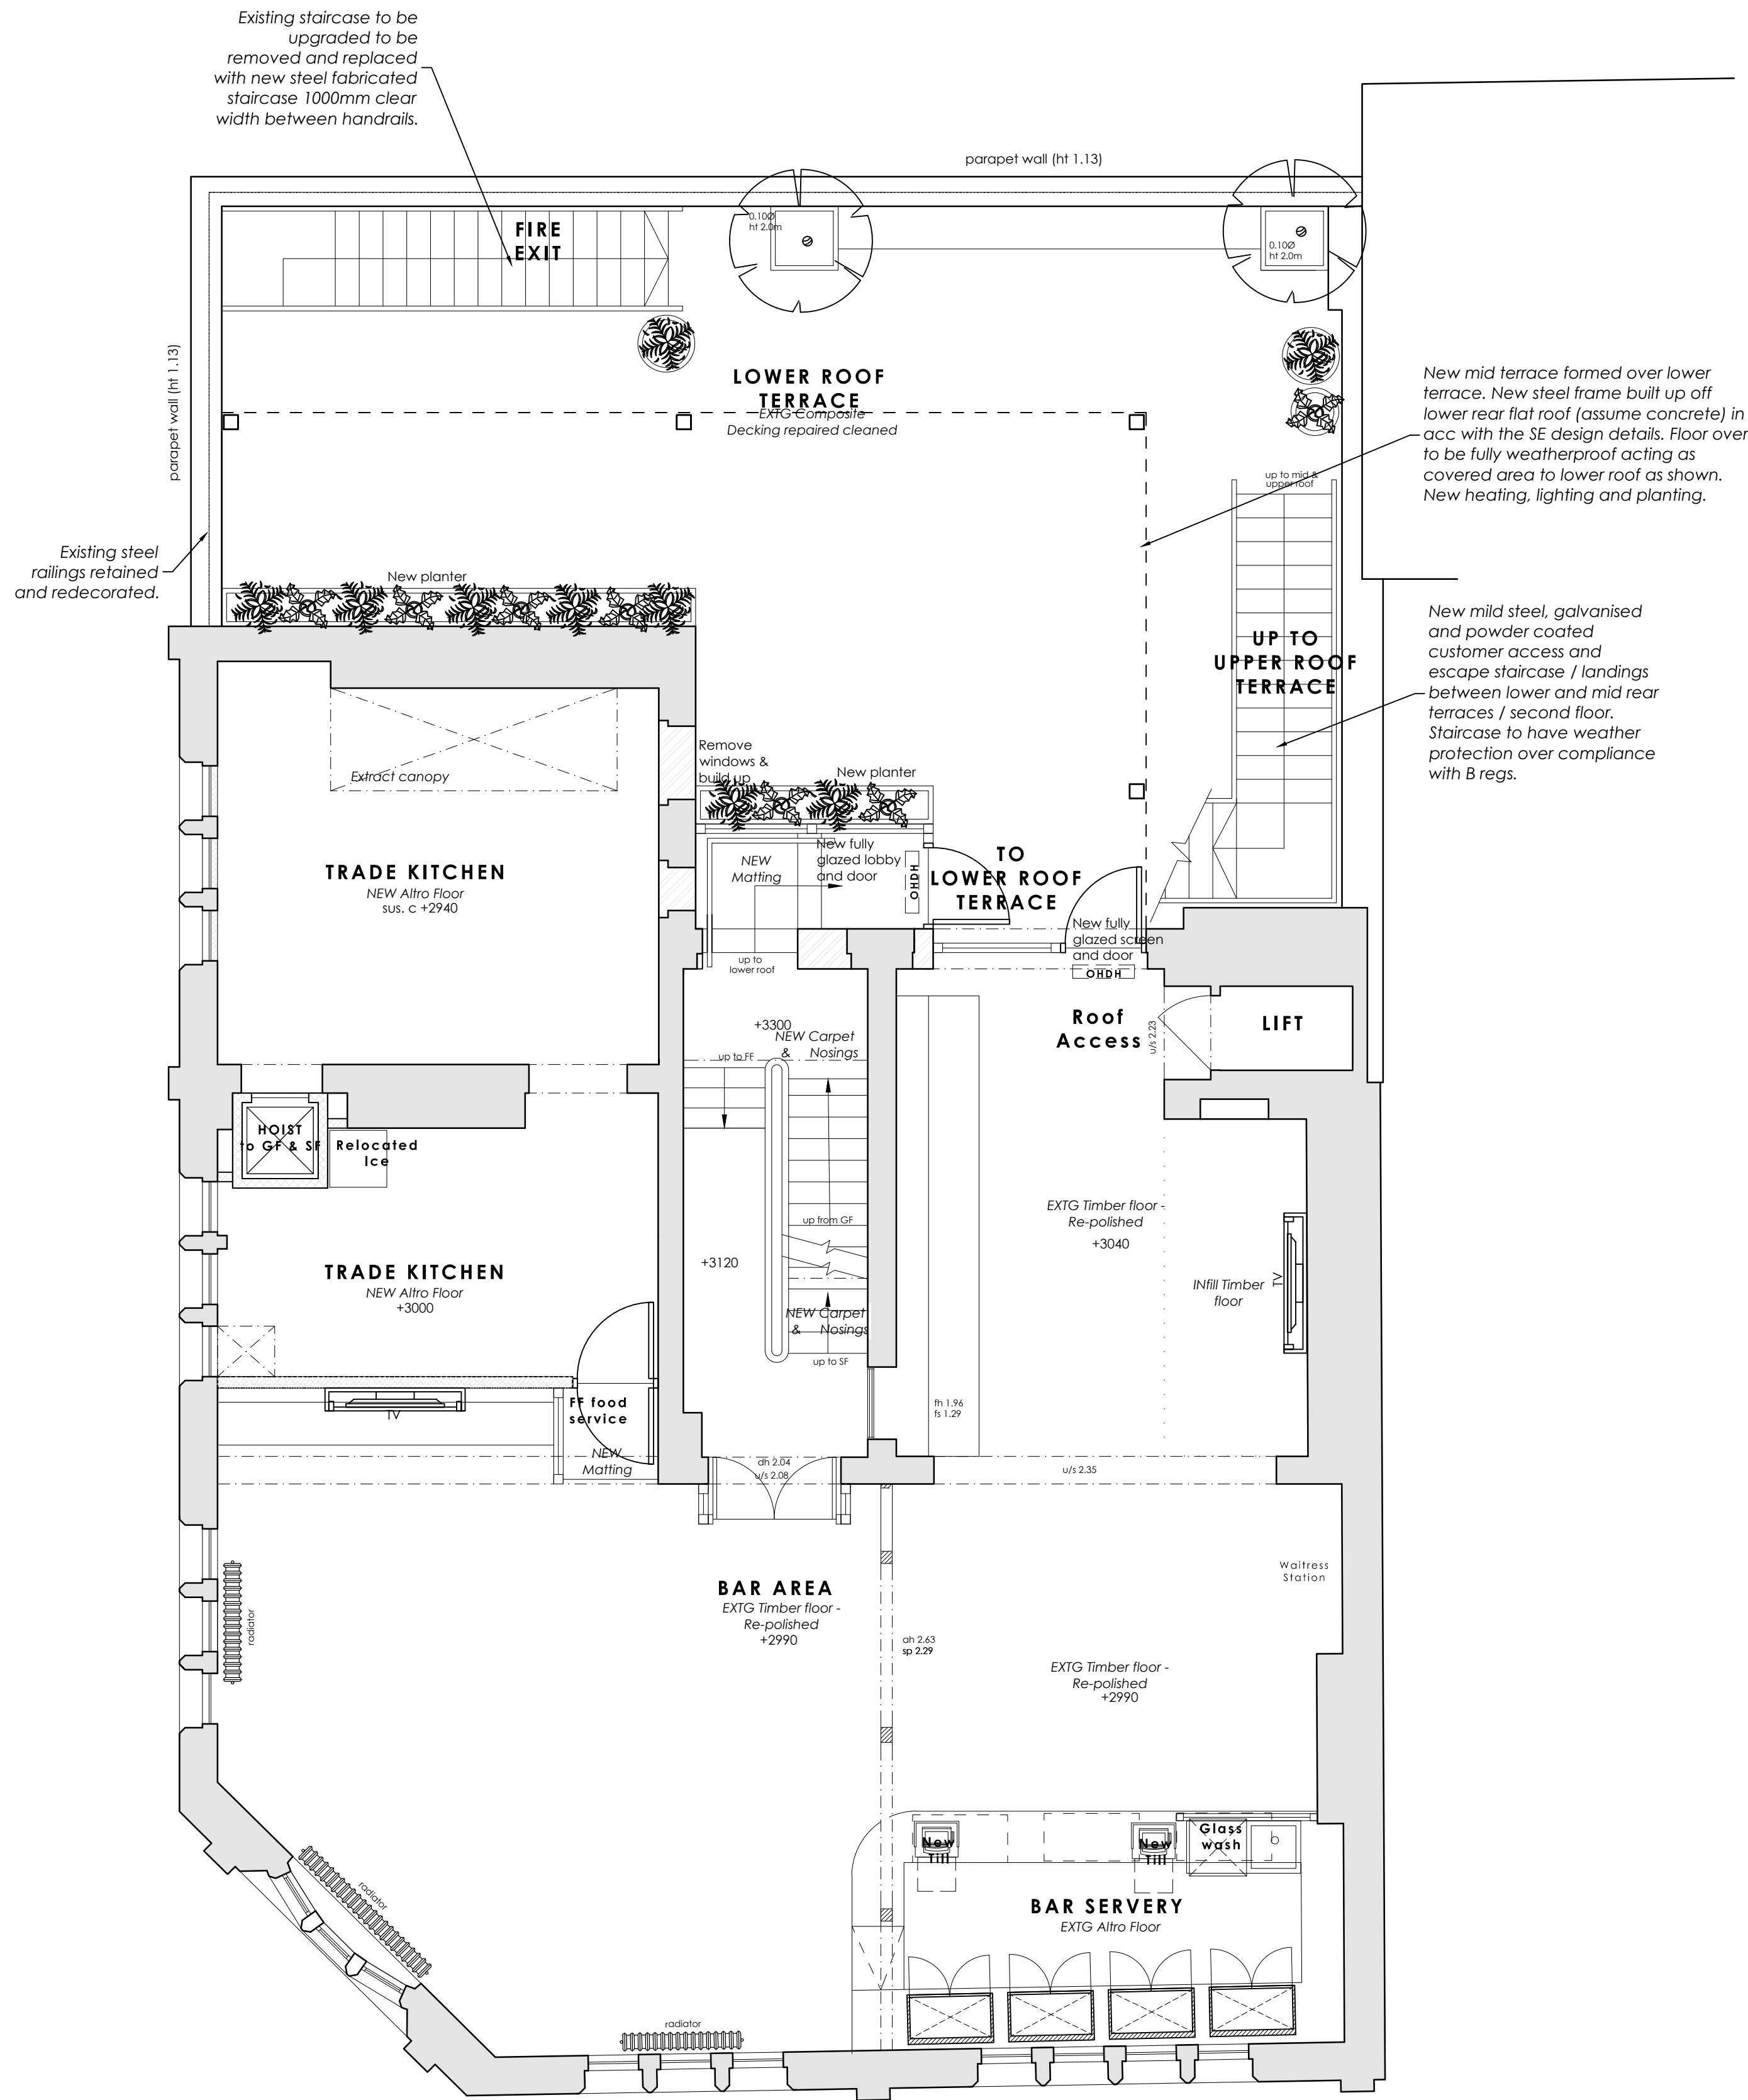

PROPOSED FIRST FLOOR PLAN - LOWER TERRACE

NORTH

SCALE 0 1m 2m 3m 4m 5m



Rev	Description	By	Date
-----	-------------	----	------

INVENTIVE DESIGN ASSOCIATES
ARCHITECTURE & INTERIOR DESIGN

57 Station Road, Cheadle Hulme
Stockport, Greater Manchester SK8 7AA
Company Reg No: 9251414

DEANSGATE TAVERN
321 Deansgate, Manchester, M3 4LQ
PROPOSED FIRST FLOOR PLAN - LOWER TERRACE

0161 428 0310

office@inventiveda.com

www.inventiveda.com

@inventiveda

DRAWN NH DATE 20-12-21

SCALE 1:50@A1 REV.

DRAWING NO.

21 107-302