
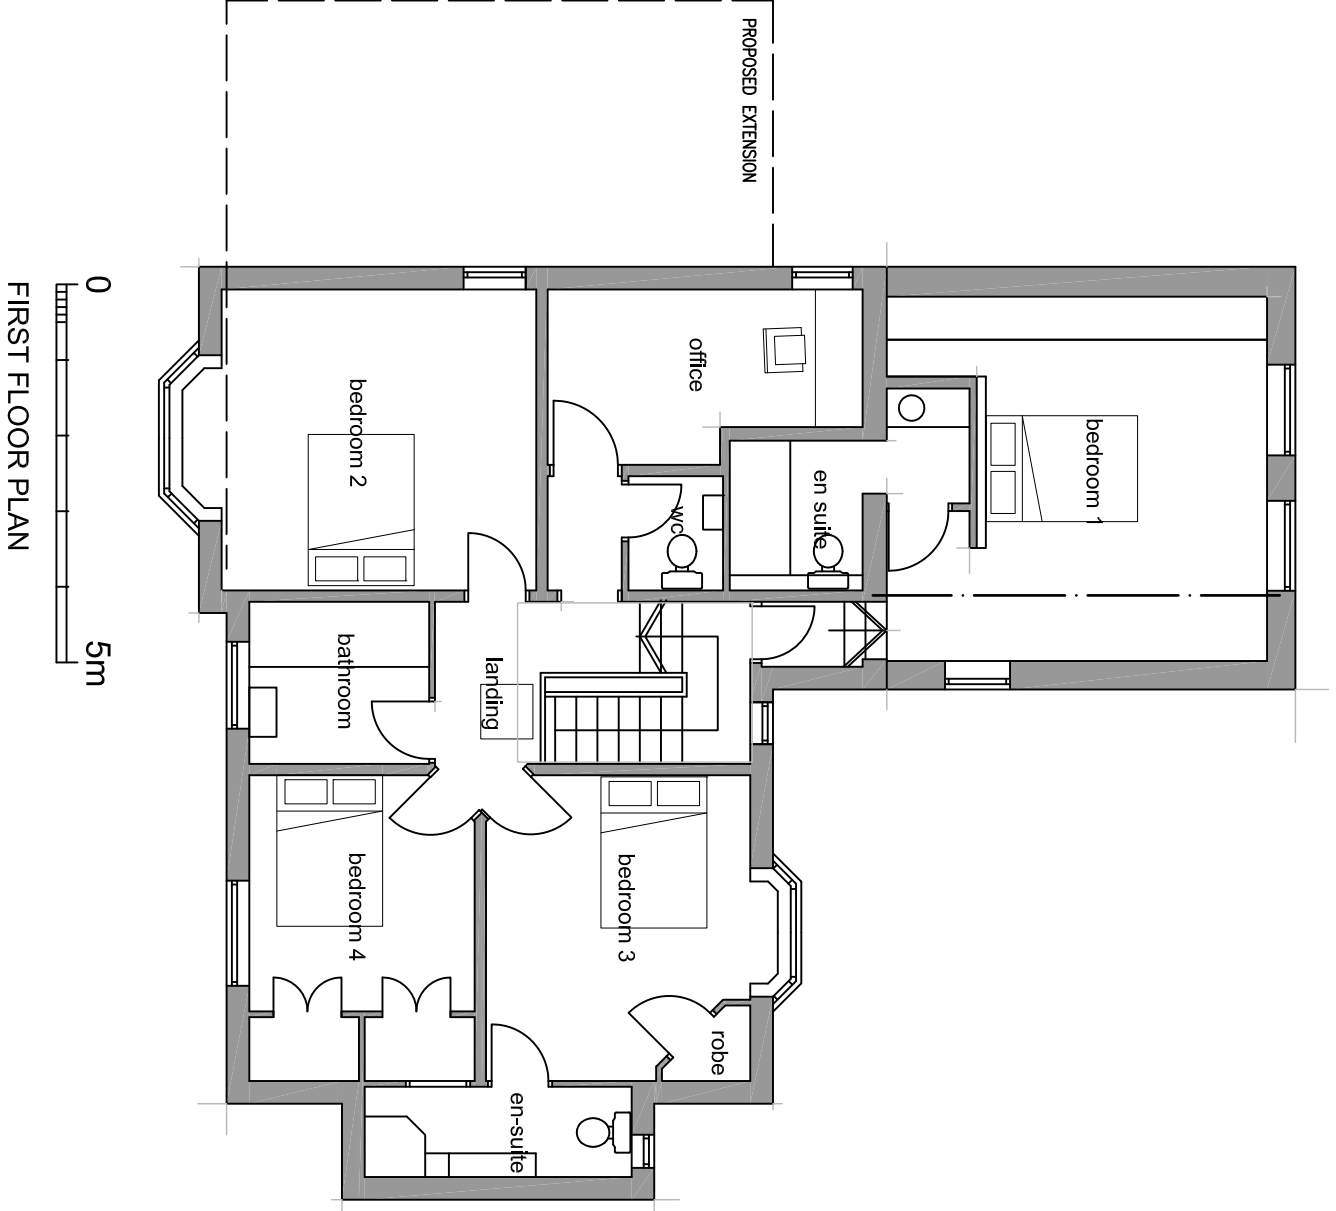


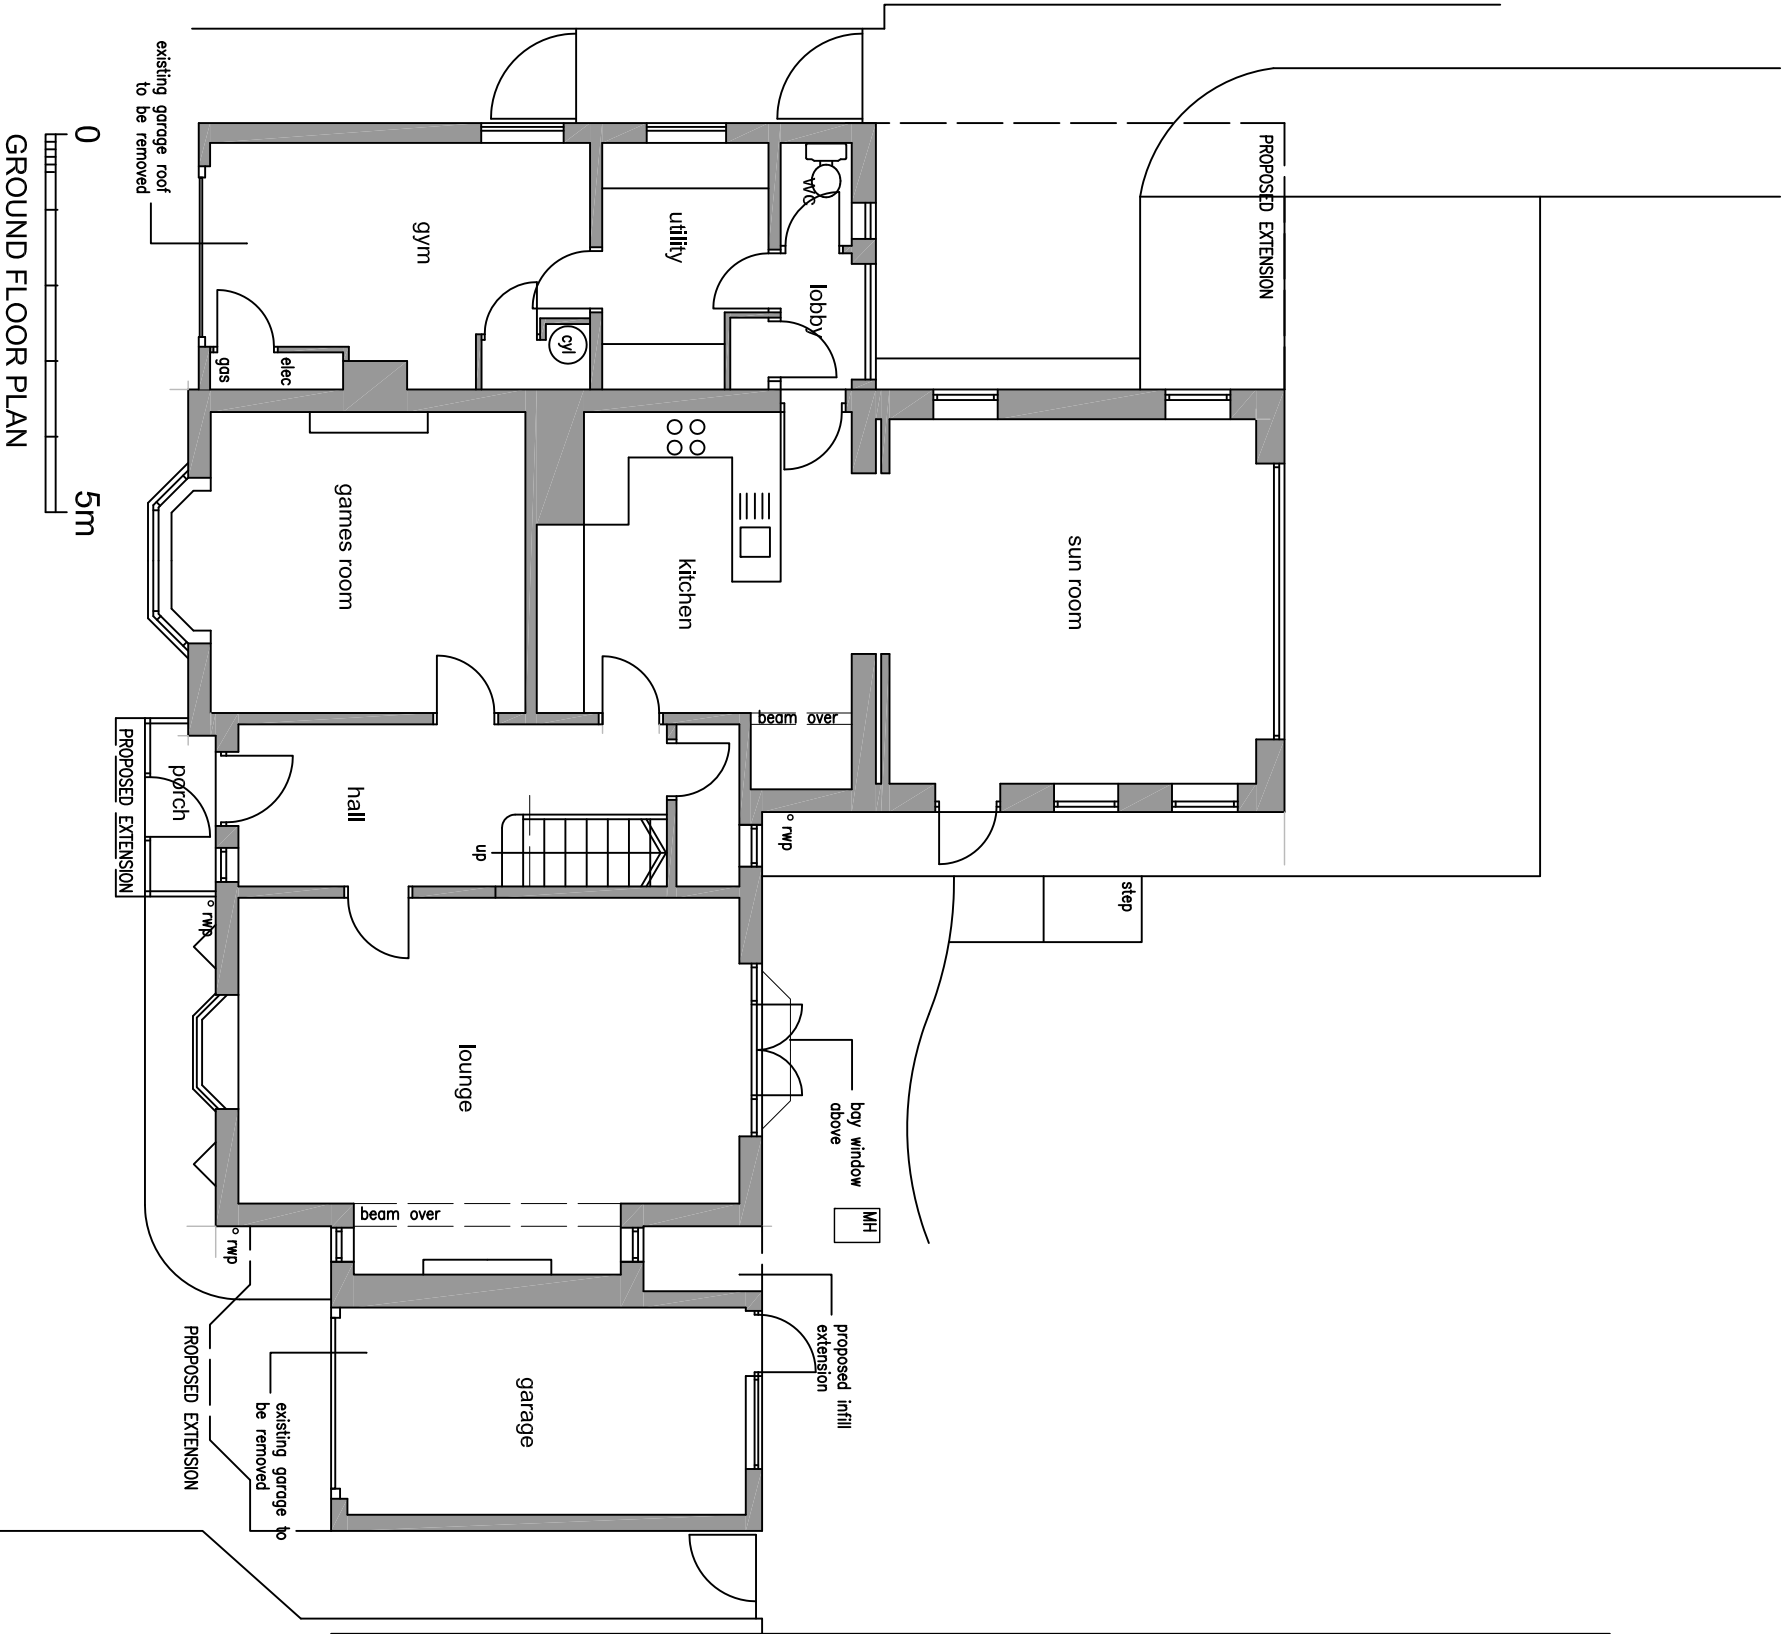

revisions	
existing ground and first floor plan 171 brooklands road sale	
date: december 2019	scale 1:100 @a3
status: preliminary	dwg. d341/E/04
DO NOT SCALE - IF DIMENSIONS ARE NOT GIVEN PLEASE ASK	

architectural designworks limited

designworks

BUILDINGS	SPACES	PLACES
-----------	--------	--------

studio one 17 hedges gardens hove wood OL10 2NF t: 0161 332 1943 e: arch@designworks.co.uk