


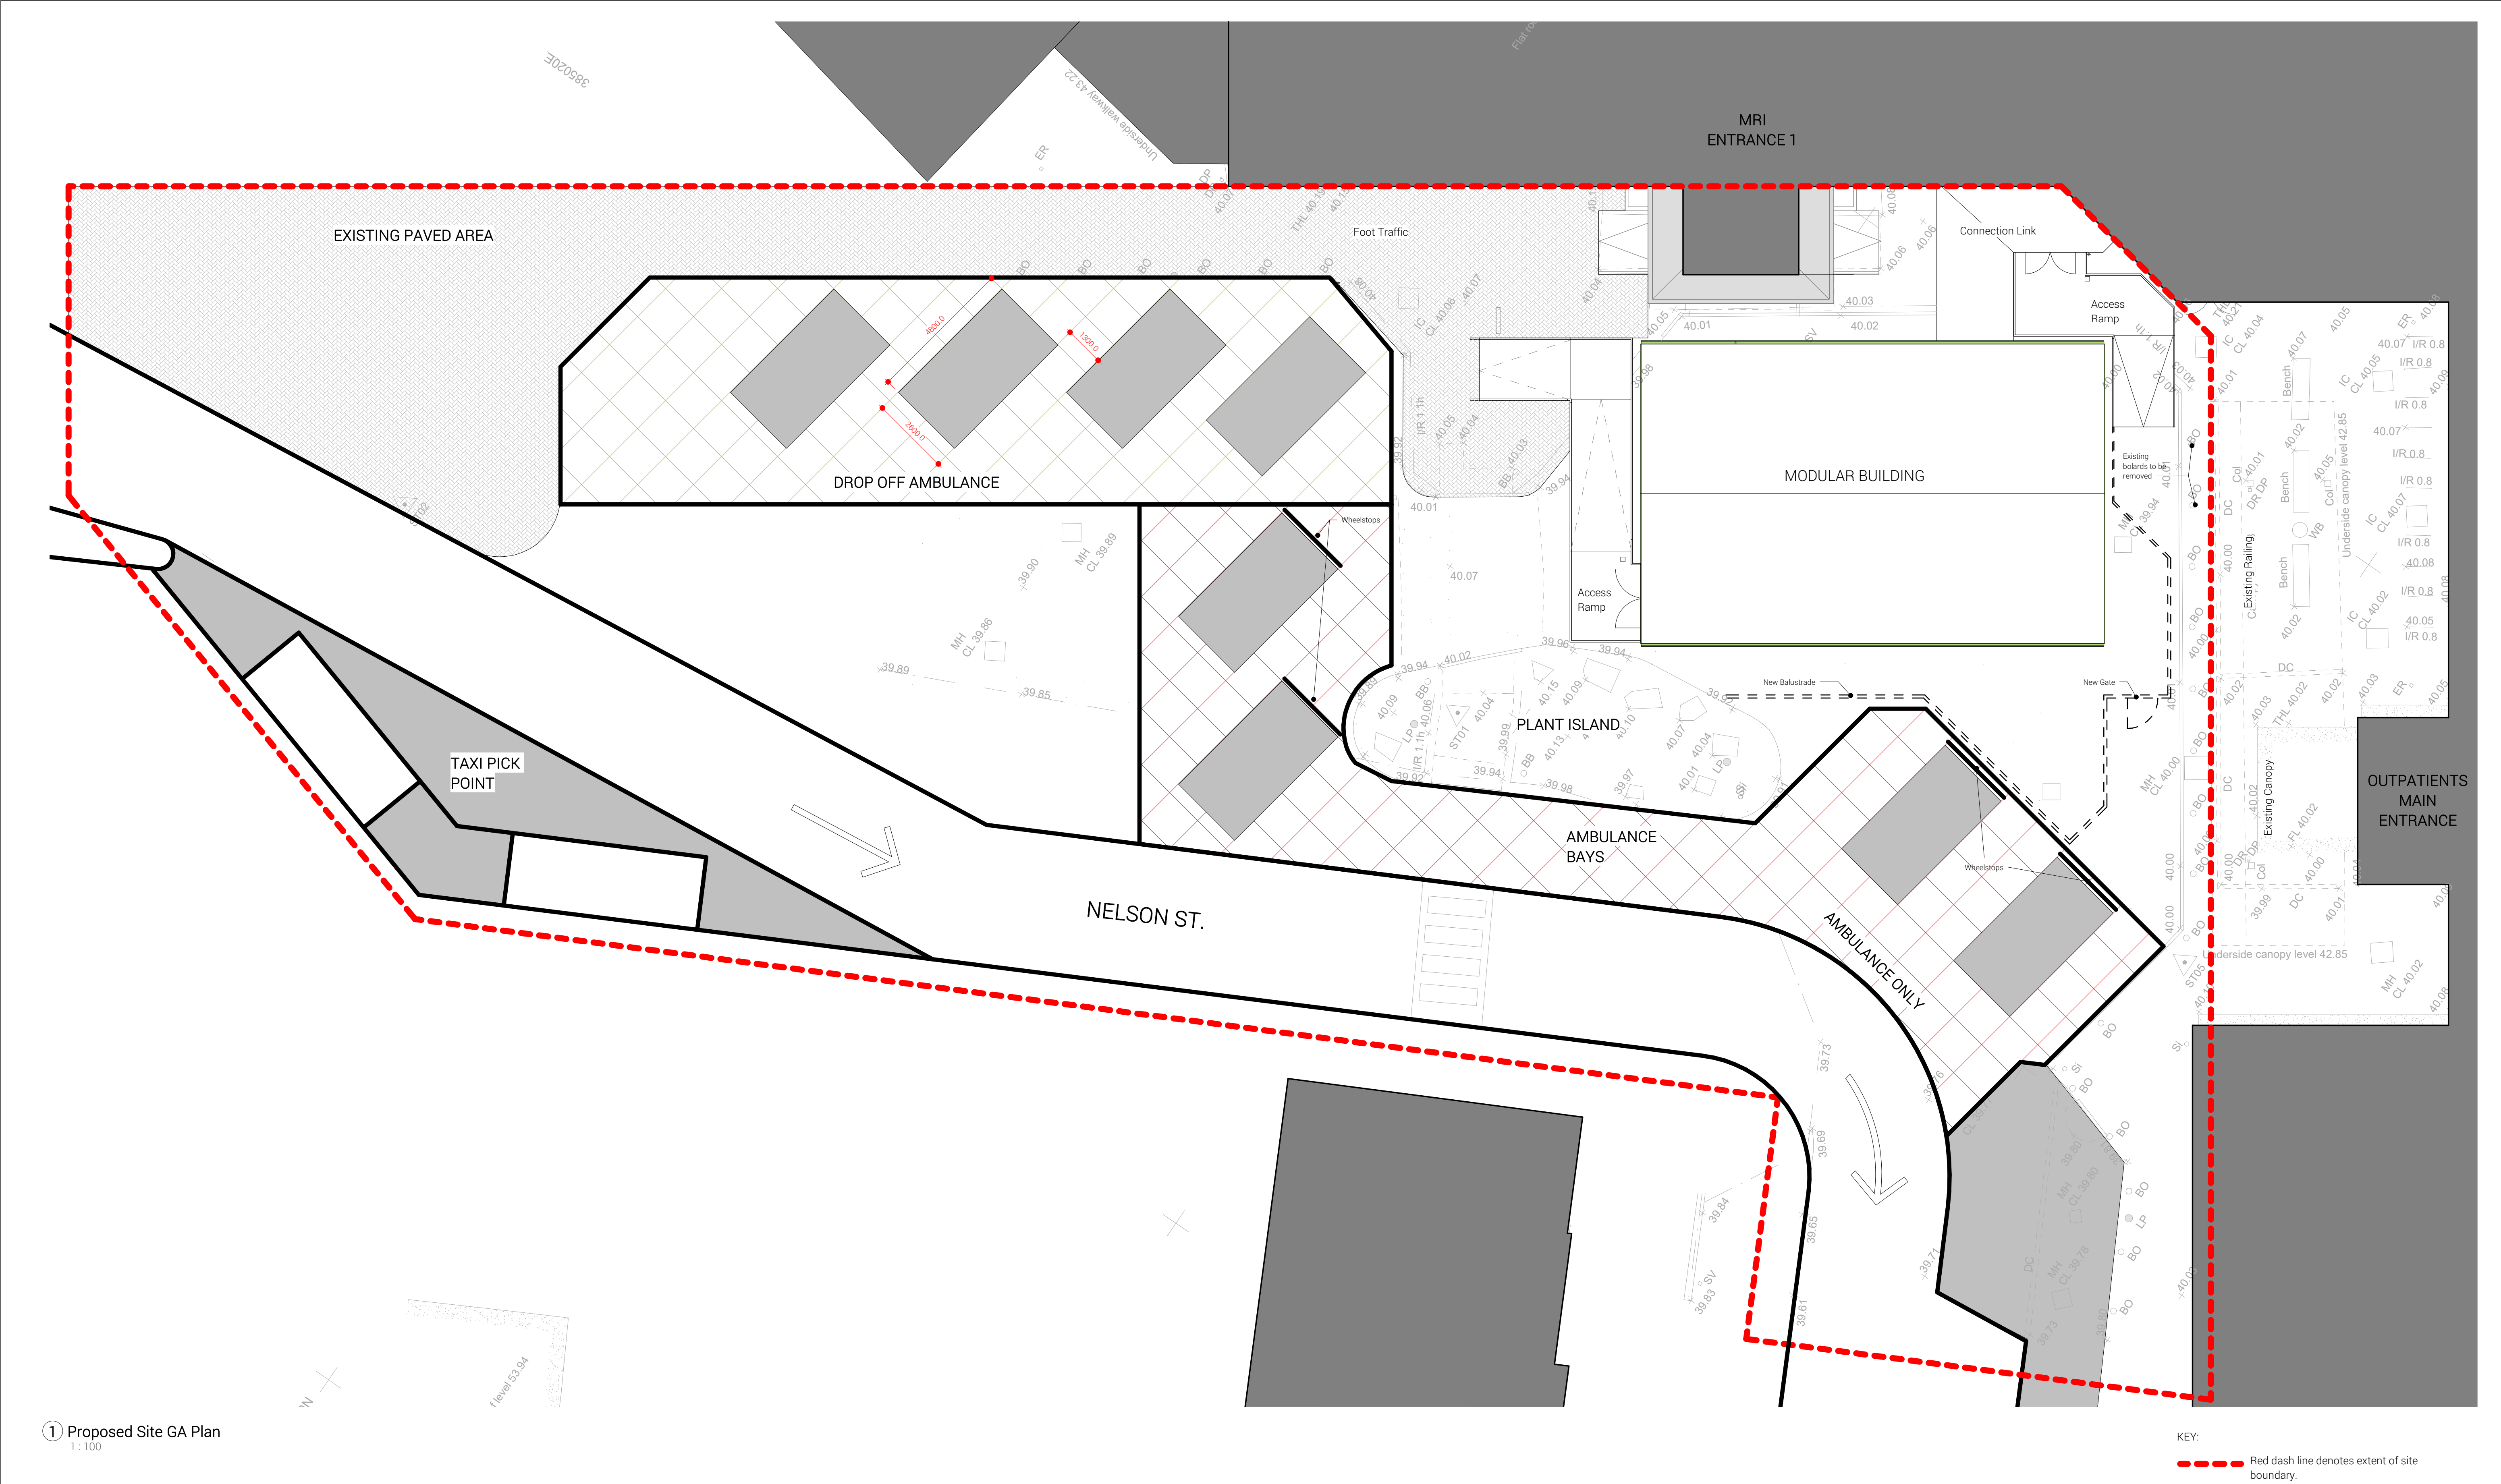

GENERAL NOTES:

DAY Architectural Ltd accepts no responsibility for any costs, losses or claims whatsoever arising from these drawings, specifications and related documents unless there is full compliance with the Client or any unauthorised user of the following:

1 All boundaries, dimensions and levels are to be checked on site before construction and any discrepancies reported to the Architect / Designer.

2 Partial Service: Any discrepancies with site or other information is to be advised to the Architect / Designer and direction and / or approval is to be sought before the implementation of the detail.

3 Block and site plans are reproduced under license from the Ordnance Survey.

4 Do not scale this drawing.

5 For the purpose of coordination, all relevant parties must check this information prior to implementation and report any discrepancies to the Architect / Designer.

P1

14 - Planning Application Issue

26.08.21

AC

REV

DESCRIPTION

DATE

REV BY

CLIENT

Manchester University NHSFT

PROJECT

Outpatient Modular Extension, MFT

PROJECT

1220-21

CLIENT REF

XX

DRAWN BY

AC

CHECKED BY

AF

ORIGIN

DAY

VOLUME

XX

LEVEL

00

TYPE

DR

ROLE

A

NUMBER

040003

REVISION

P1

SUITABILITY

PLANNING APPLICATION

Information contained on this drawing is the sole copyright of DAY Architectural Ltd and is not to be reproduced without their permission.

DRAWING

Proposed Site GA plan

SCALE

1 : 100 @ A1

FIRST ISSUED

08/17/21

DAY

DAY Architectural Ltd.
Studio 1, Lancaster Buildings
77 Deansgate, Manchester, M3 2BW

T: 0161 834 9703
W: www.day-architectural.com