


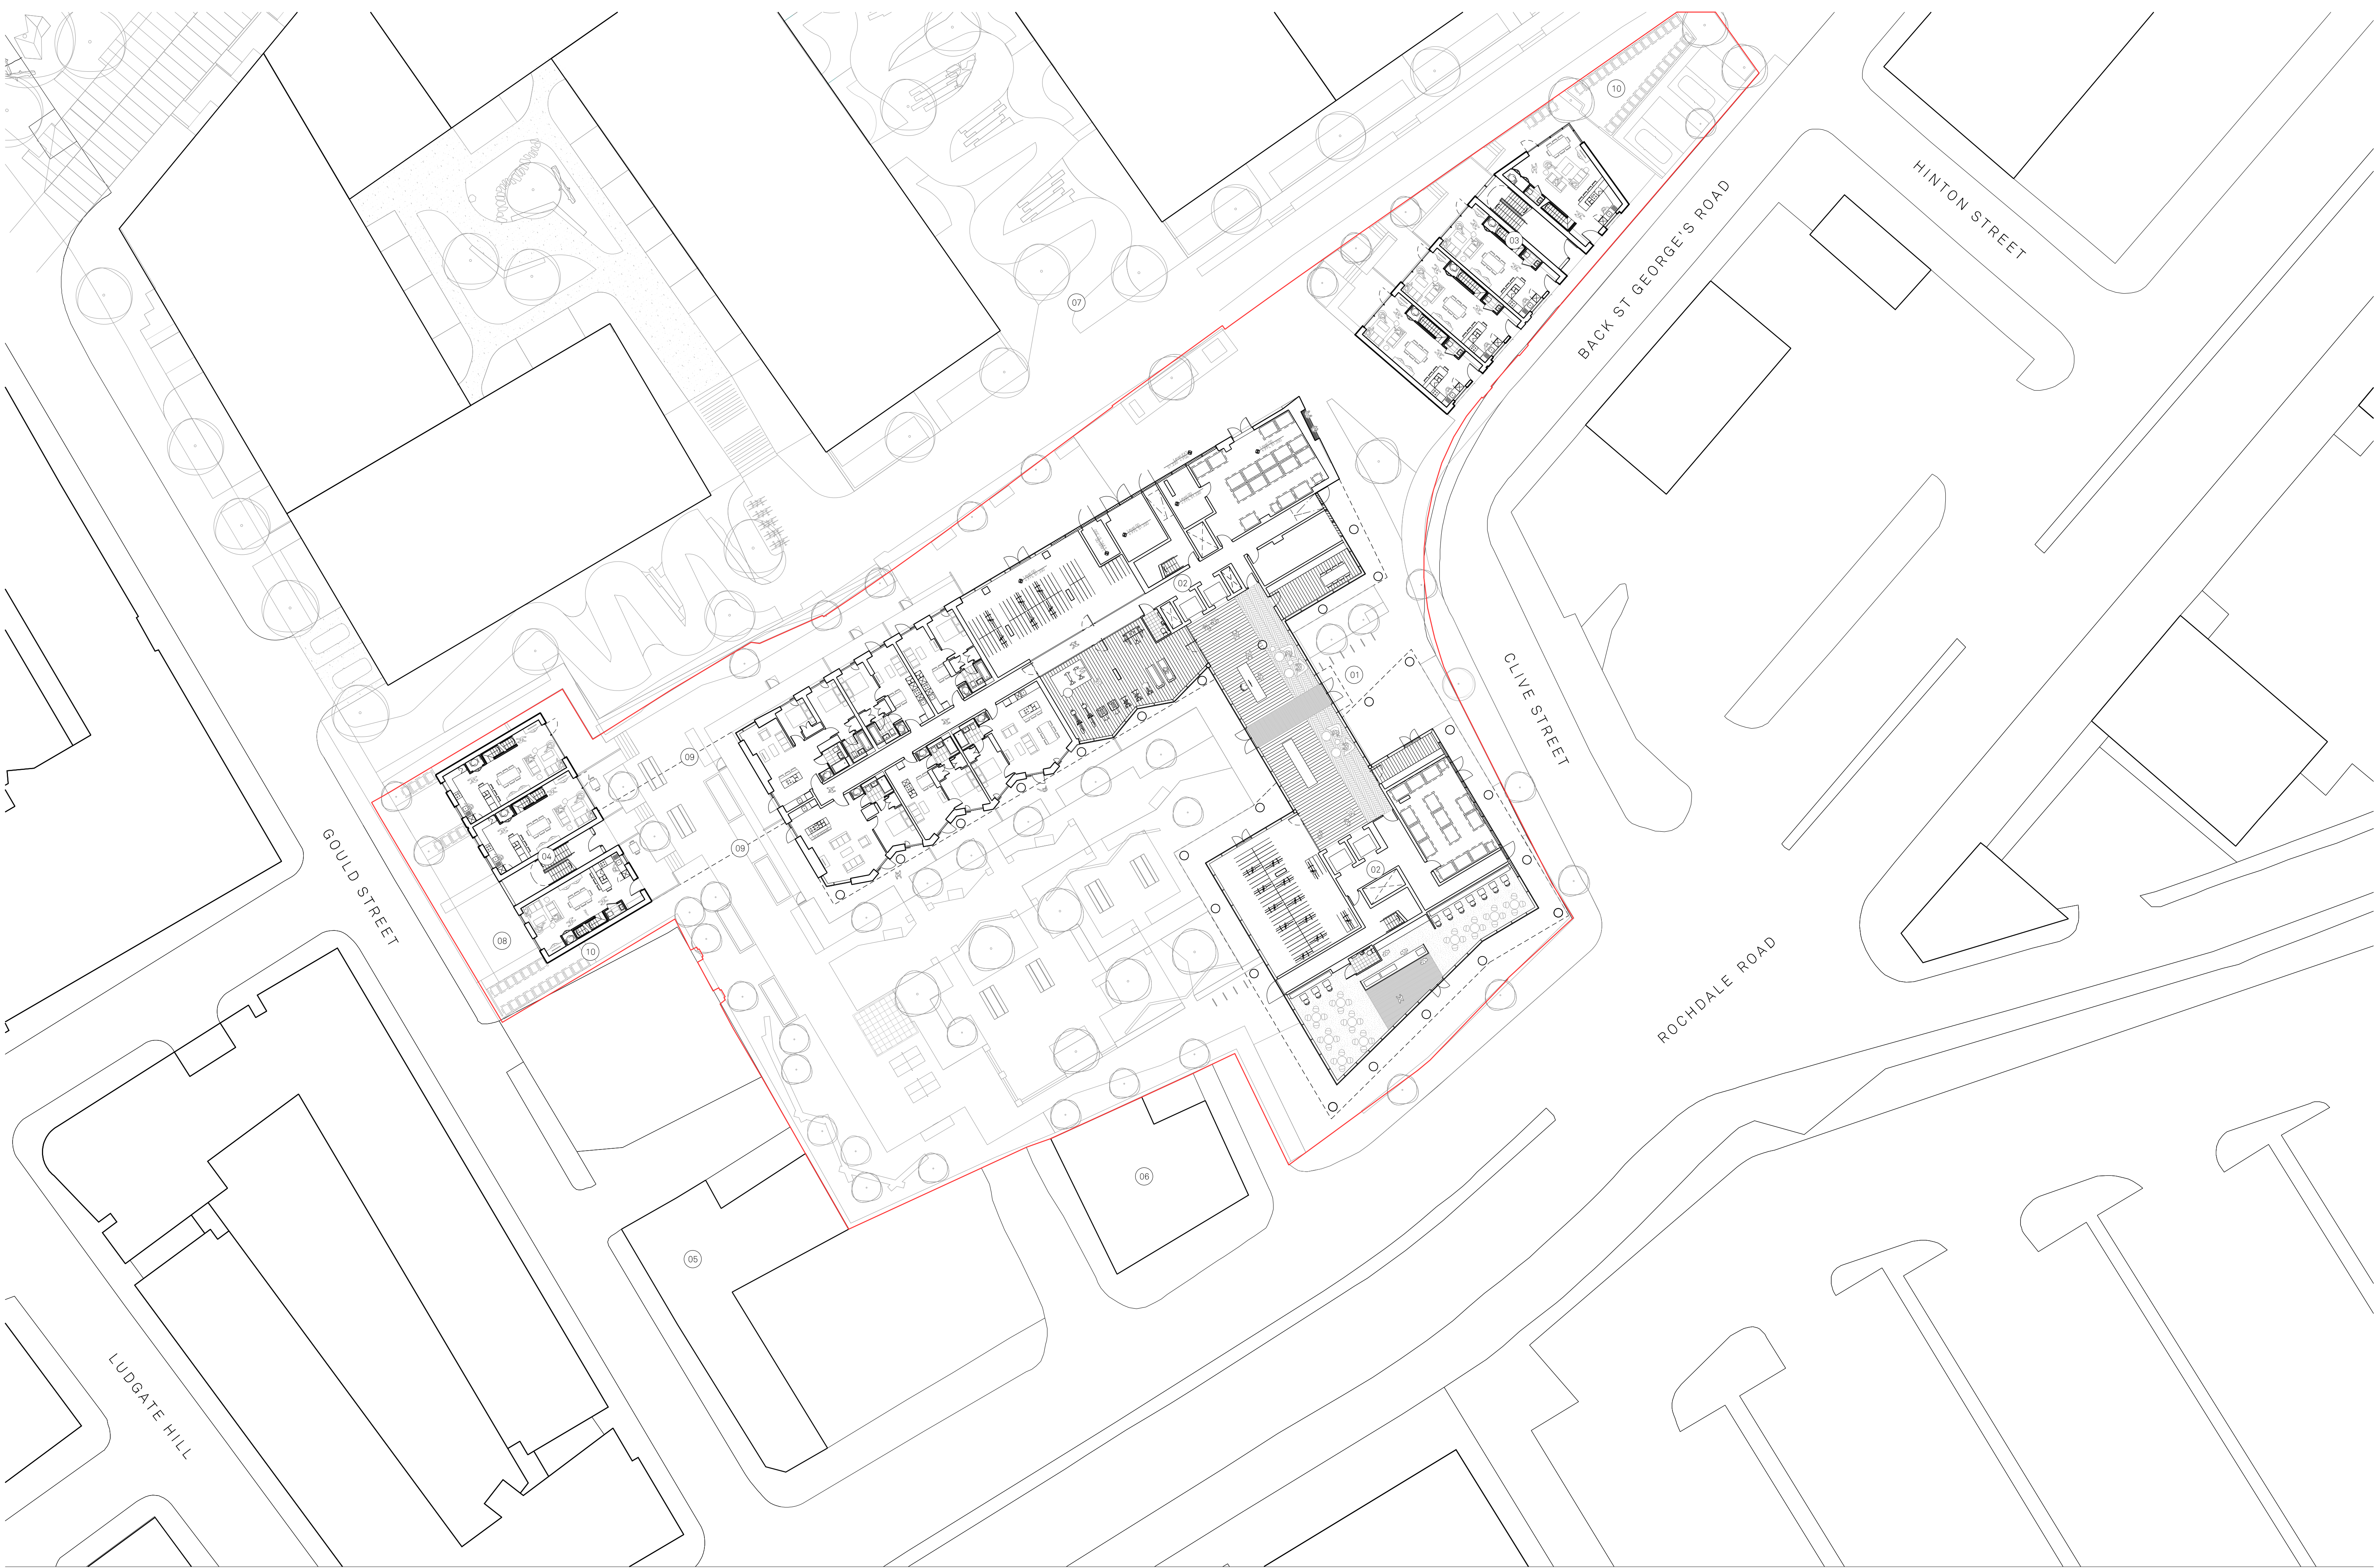

Notes:

Site Application Boundary

KEY:

- 01 Entrance
- 02 GF of Apartment blocks
- 03 GF of Duplex town houses
- 04 GF of Duplex coach houses
- 05 Marble Arch Pub
- 06 Shop
- 07 MCR Site
- 08 Basement ramp entrance
- 09 Line of basement ramp below landscape
- 10 Block 03 & 04 refuse store

Project Name:
87 Rochdale Road

Drawn: JBe
Checked: MH

Details:
A

Title:
Proposed Ground Floor Site Plan

Status:
Planning

Issued for Information

Scale:
1:250 @ A1

Project: 136-JMA-MP-XX-P-A-001005

Rev:
A

Jon Matthews Architects

4th Floor Centurion House, 129 Deansgate, Manchester, M3 3WR 0161 974 3690

Copyright of this drawing is vested in Jon Matthews Architects and must not be copied or reproduced without written consent. Figured dimensions only are to be taken from this drawing. Do not scale from this drawing. For full company disclosure please visit www.jonmatthewsarchitects.com