




PROPOSED FRONT ELEVATION
ELEVATION A
Scale 1:50

TYPE E
1 No. Awning,
1.5m d x 3m w
Black fabric, black
cassette electric
opening with wind
sensor

TYPE D
1 No. Pergola
4m d x 4m w x 3.1m h
Poly sheet roof
-electrically opening &
closing. Grey
aluminium frame
with connection for
heating & lighting

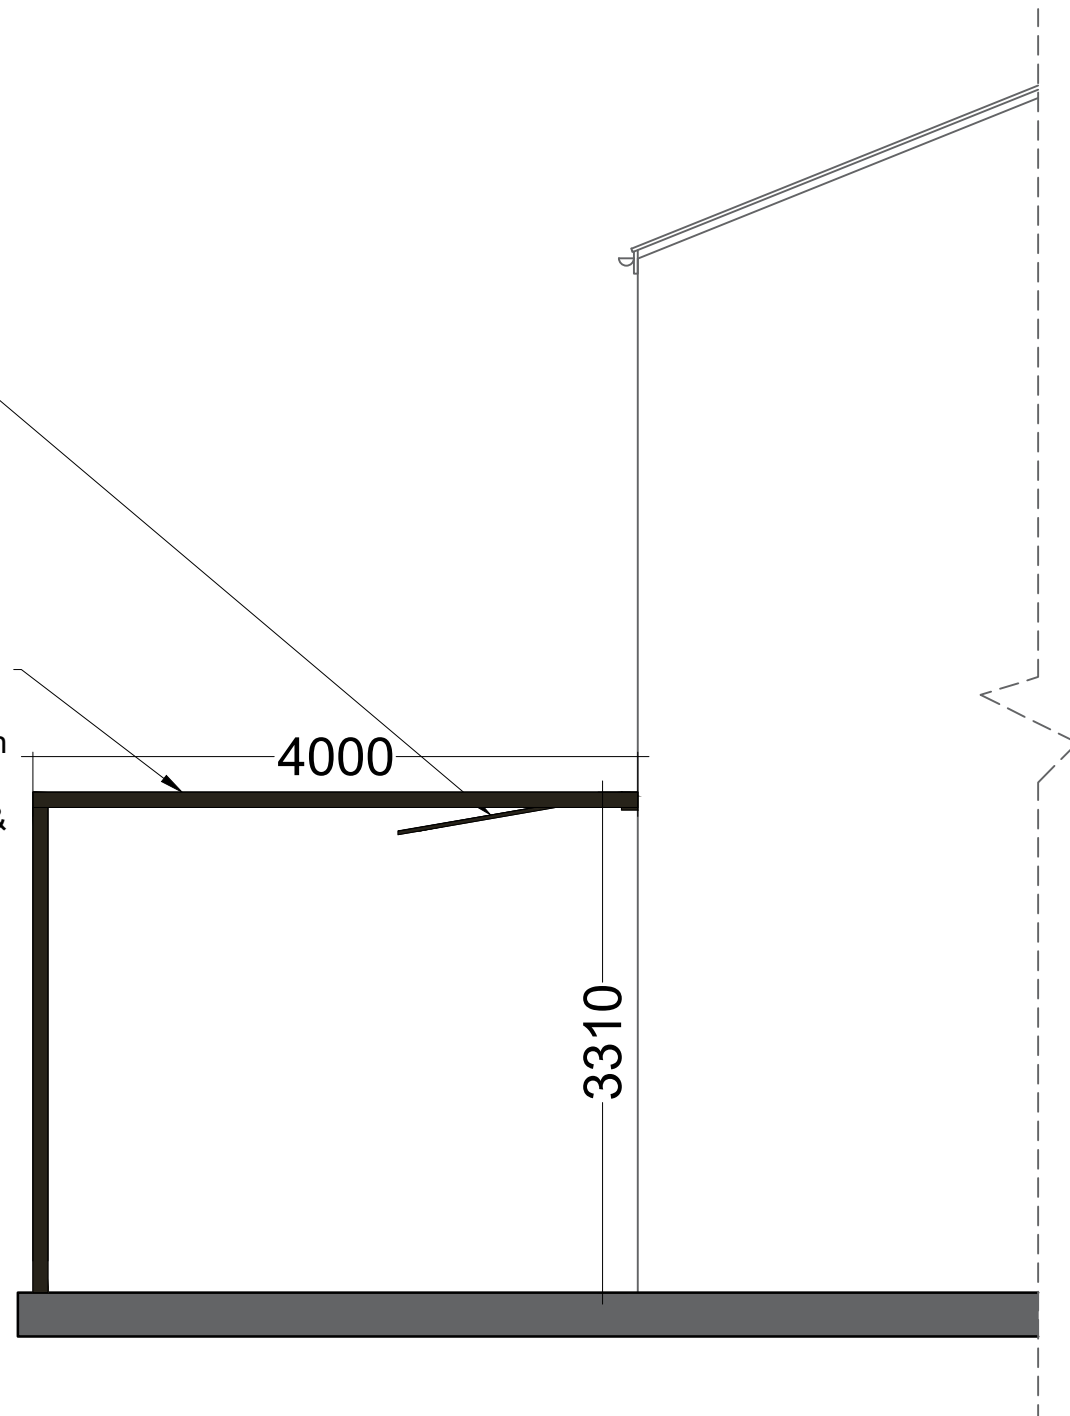

PROPOSED SIDE ELEVATION
ELEVATION B
Scale 1:50


KEY




TYPE D
1 No. Pergola
4m d x 4m w x 3.1m h
Poly sheet roof-electrically closing
Grey aluminium frame
with connection for heating &
lighting



TYPE E
1 No. Awning
1.5m d x 3m w
Black fabric, black cassette
electric opening with wind sensor

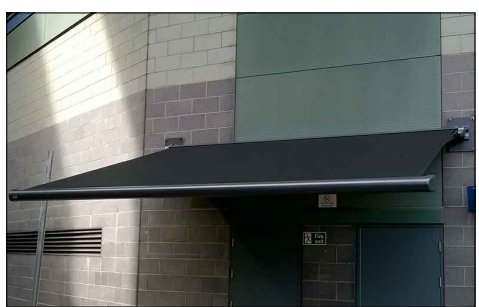


TYPE E

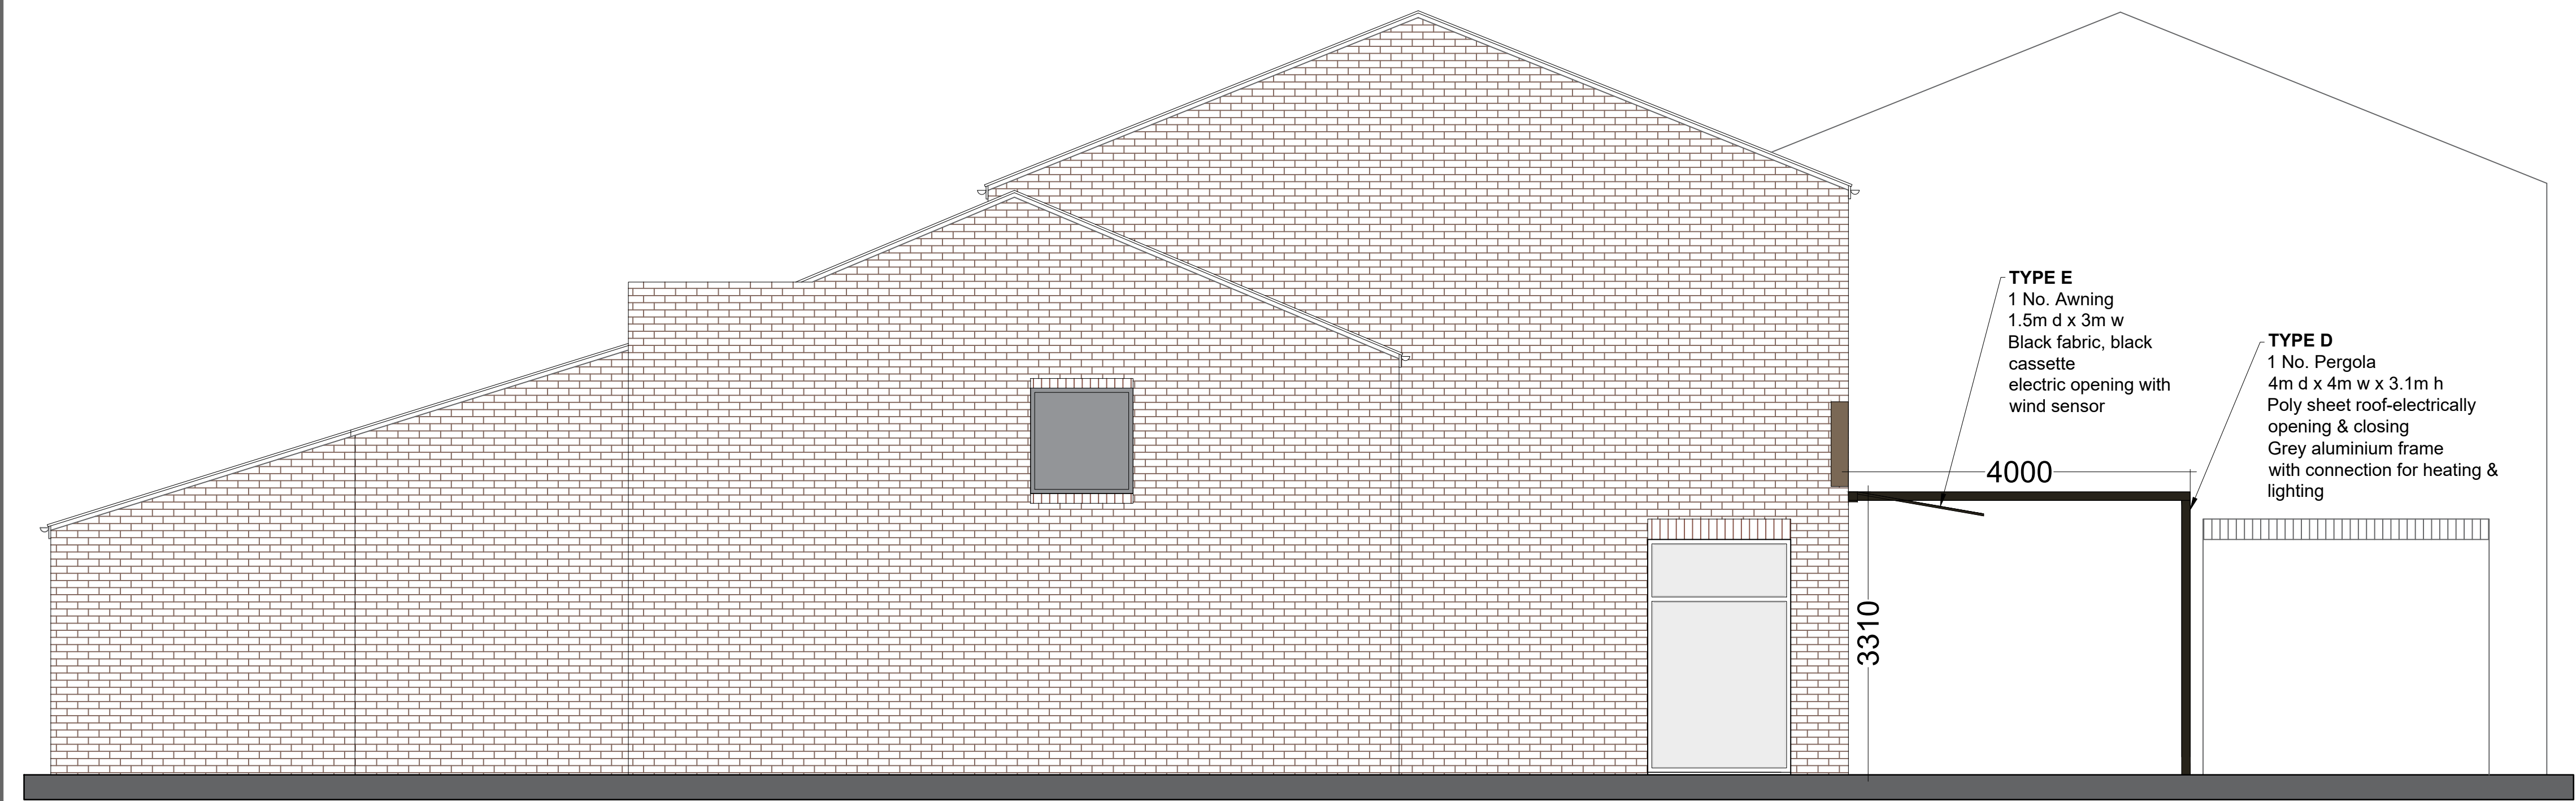

PROPOSED SIDE ELEVATION
ELEVATION C
Scale 1:50

REFER TO BE INSPIRED
DRAWING Ref; AL02
for Proposed Outdoor Plan

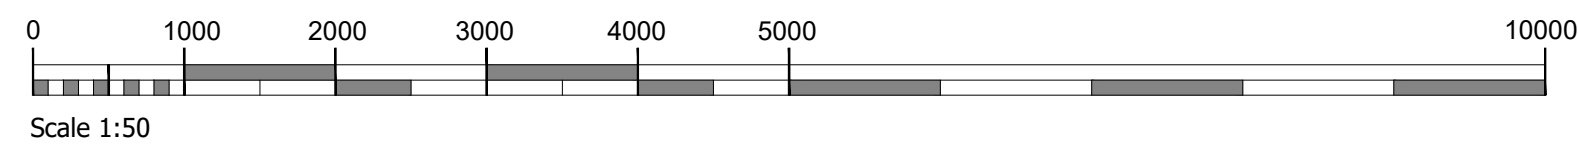

Client:	Sanskriti Restaurant		
Project:	93-95 Mauldeth Road, Manchester, M14 6SR		
Drawing Title:	Proposed External Elevations		
Scale:	1:50@ A1	Date:	28.01.2022
Dwg No:	AE02	Rev:	A
Dwg Status:	FOR APPROVAL		

Be Inspired Design - The Studio - 13 Grove View - York
T 01904 655 884 www.beinspired-design.co.uk