




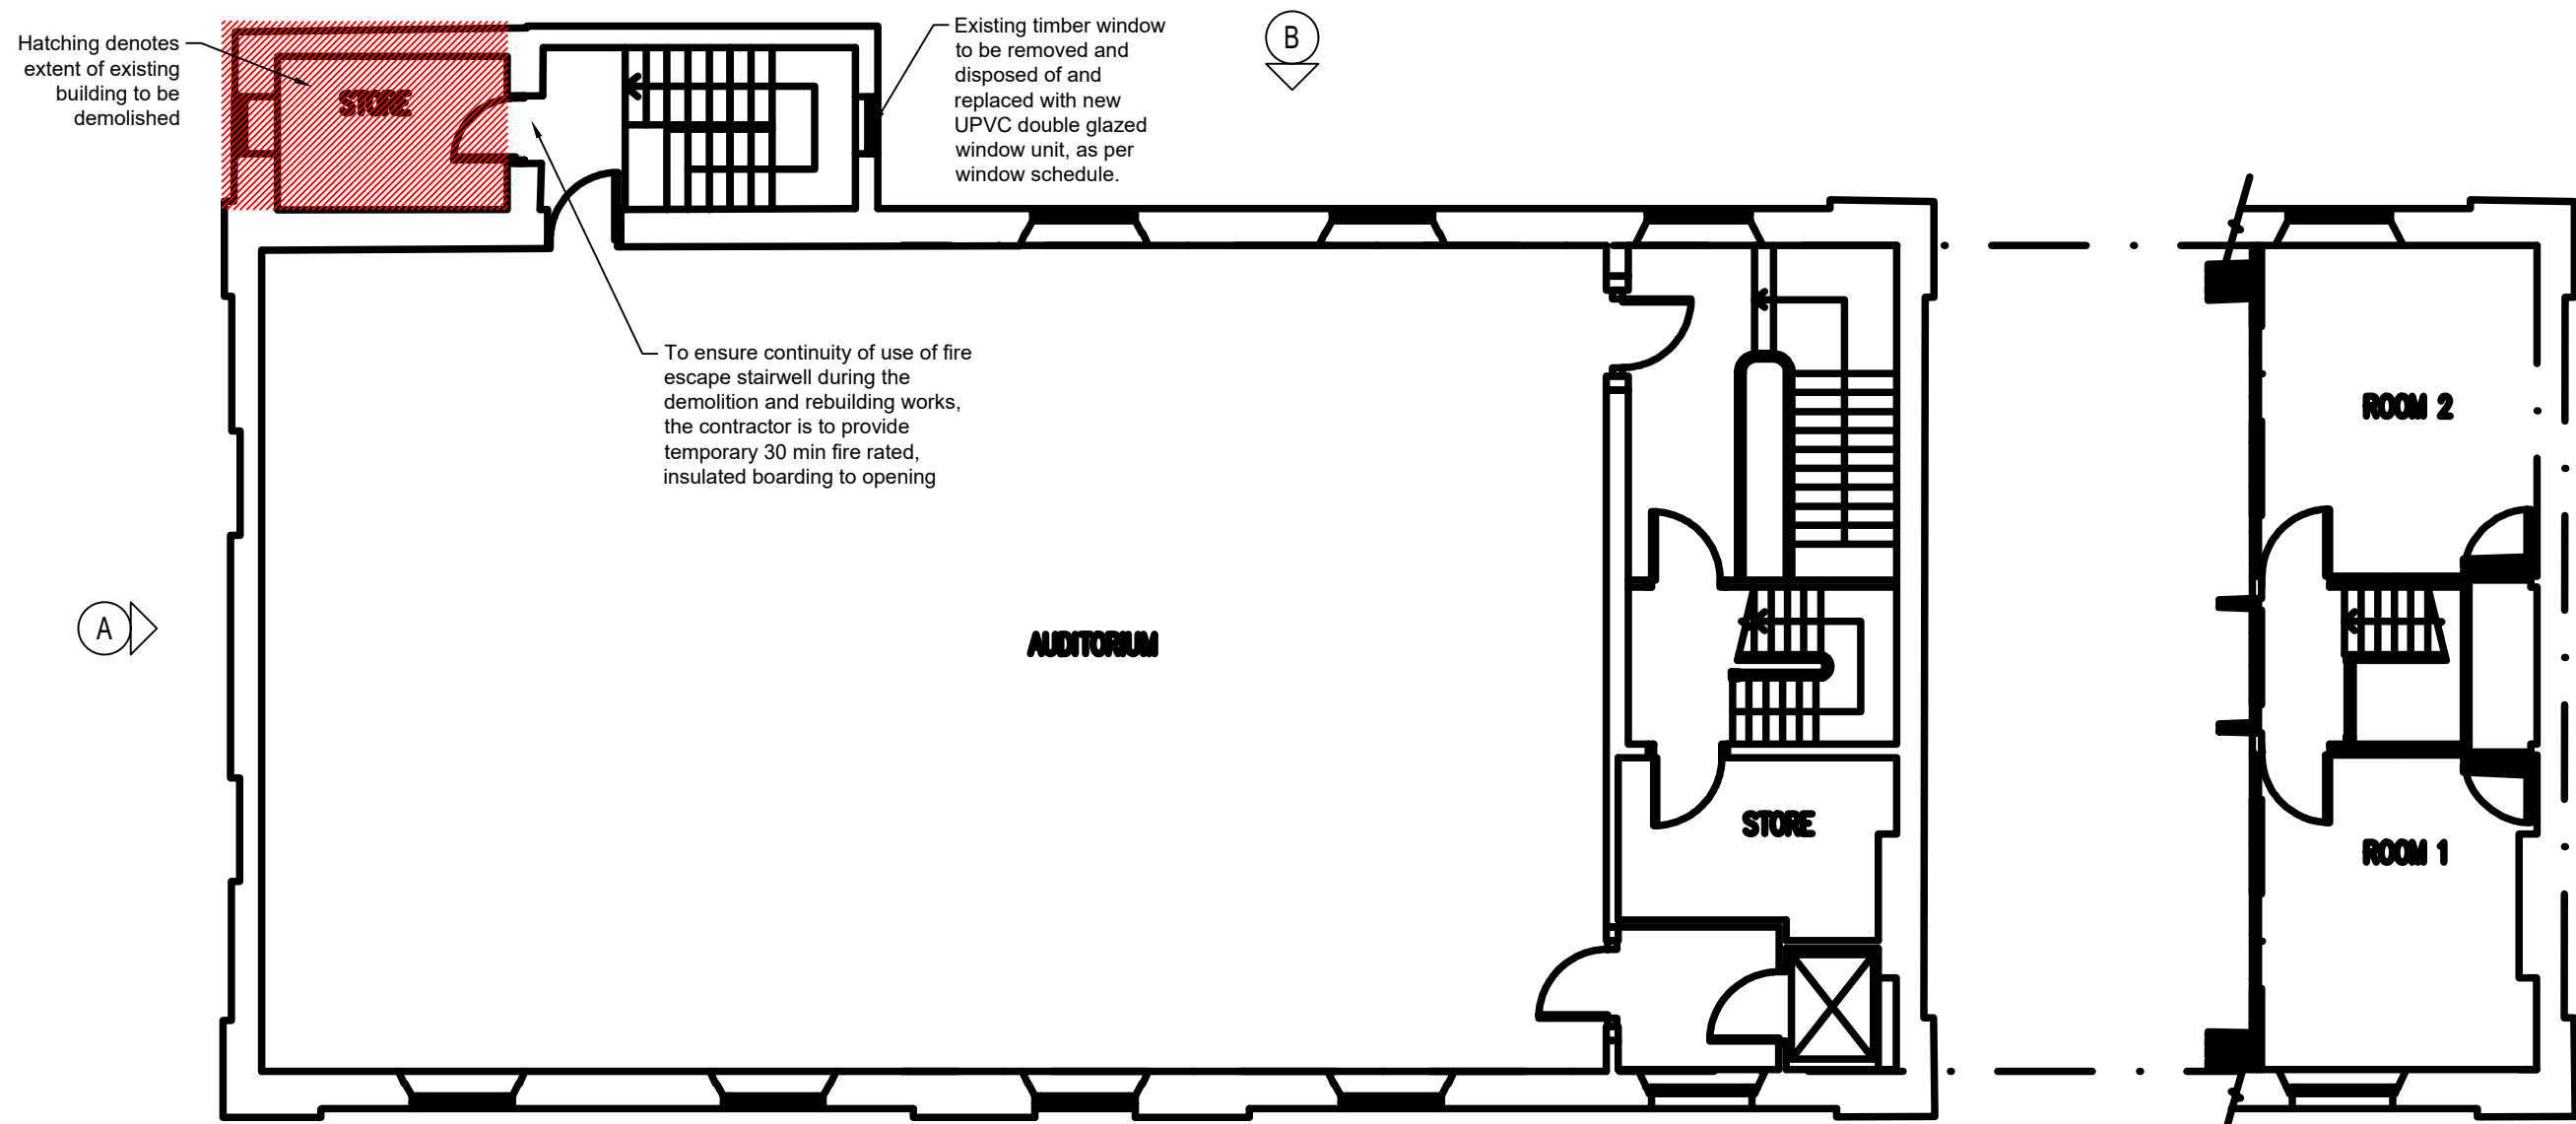


EXISTING FIRST FLOOR LAYOUT PLAN
1:100@A1

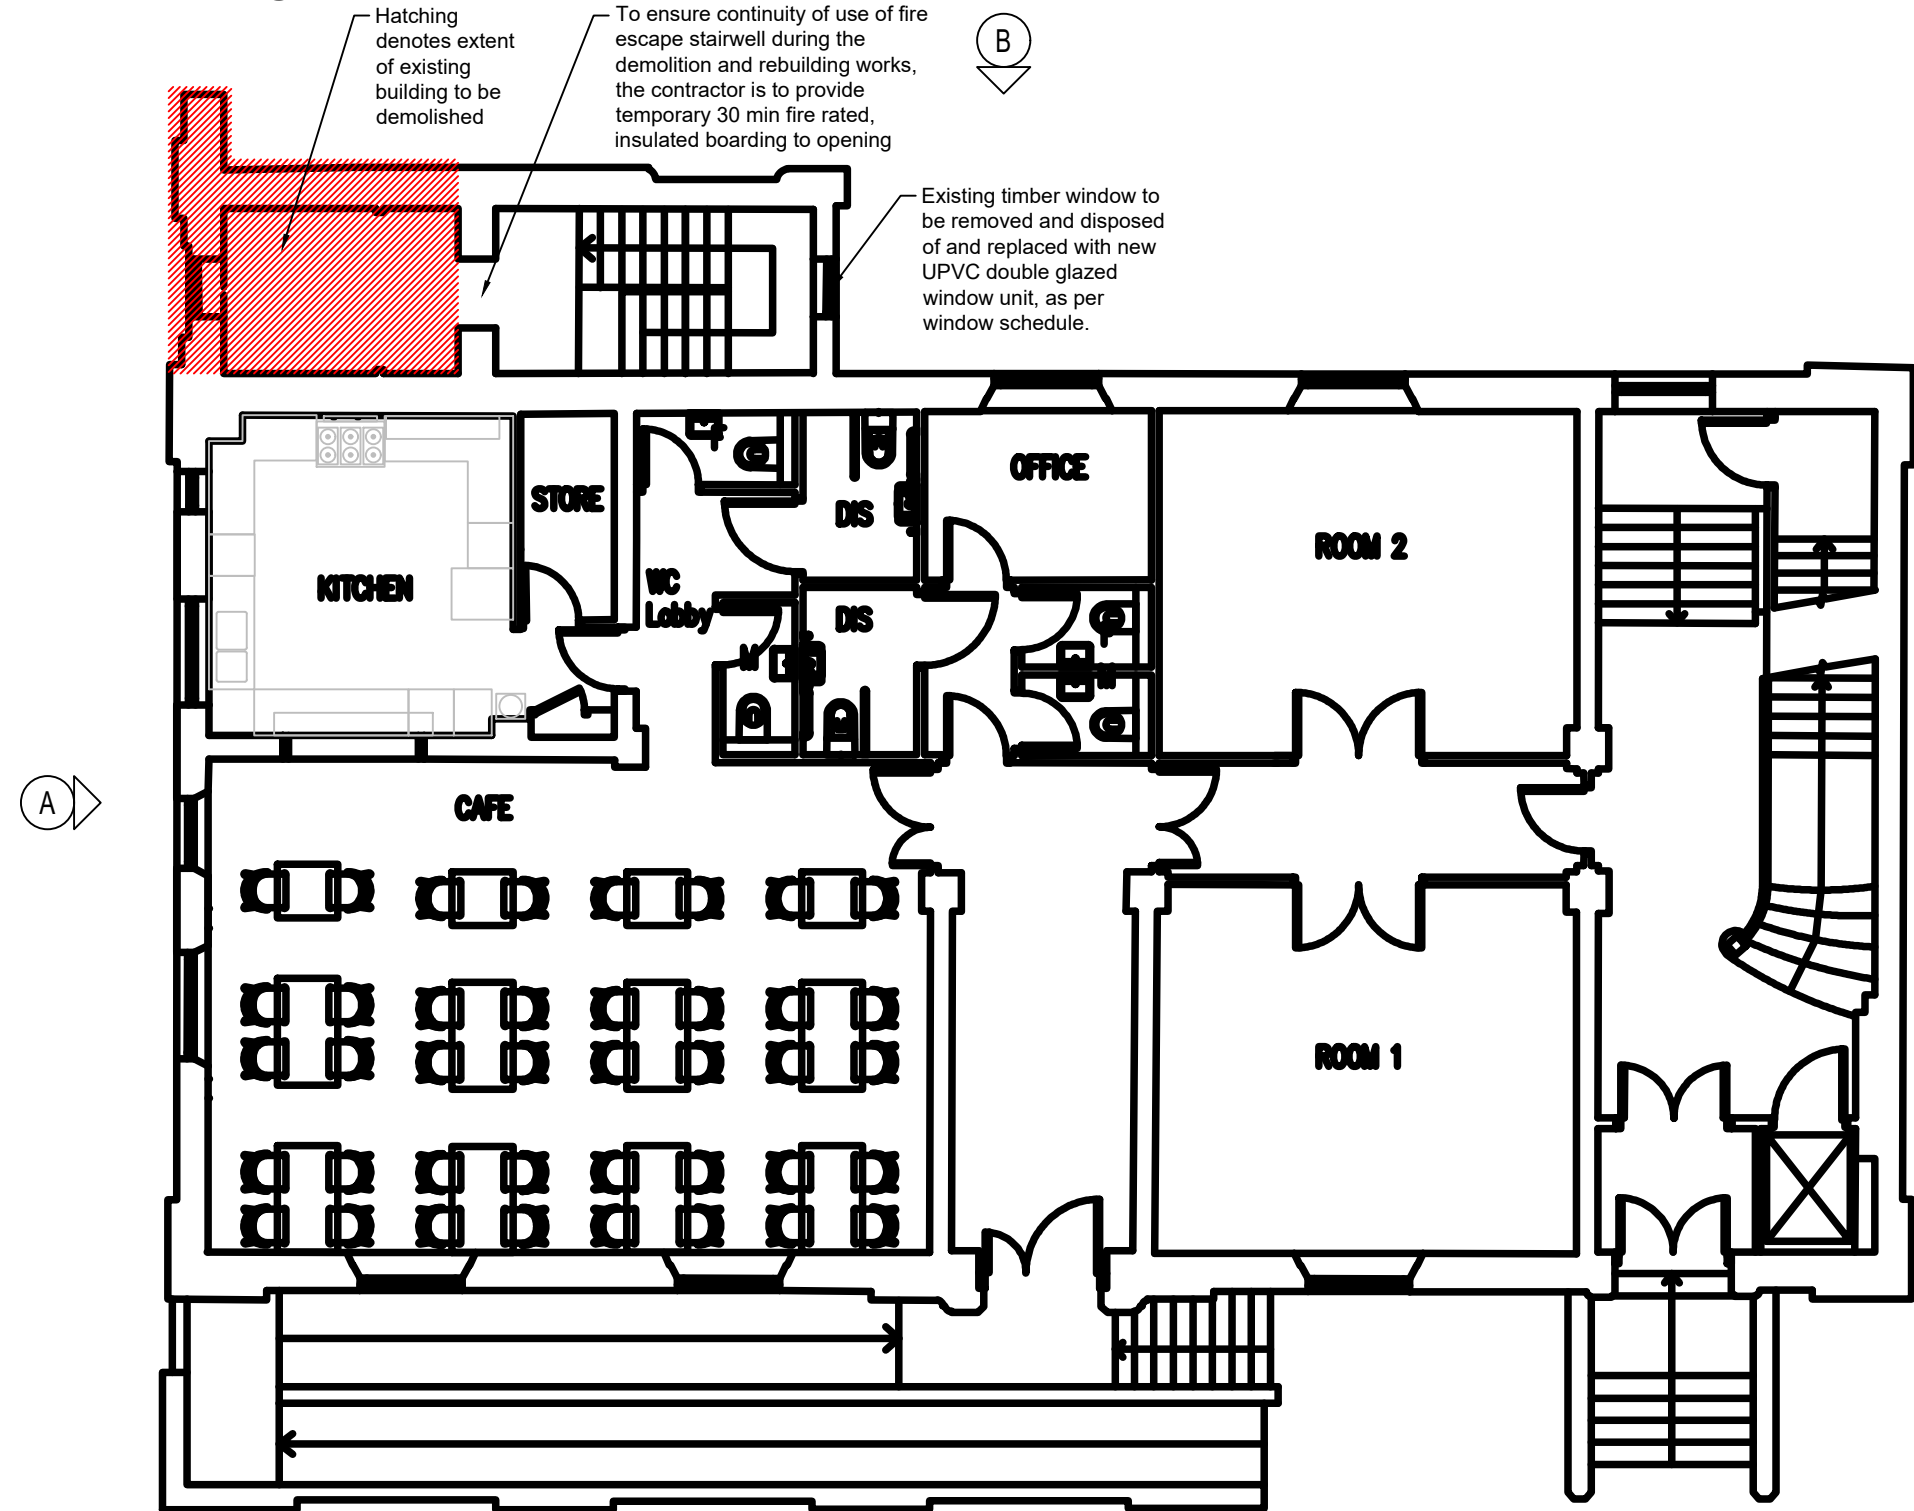


EXISTING GROUND FLOOR LAYOUT PLAN
1:100@A1

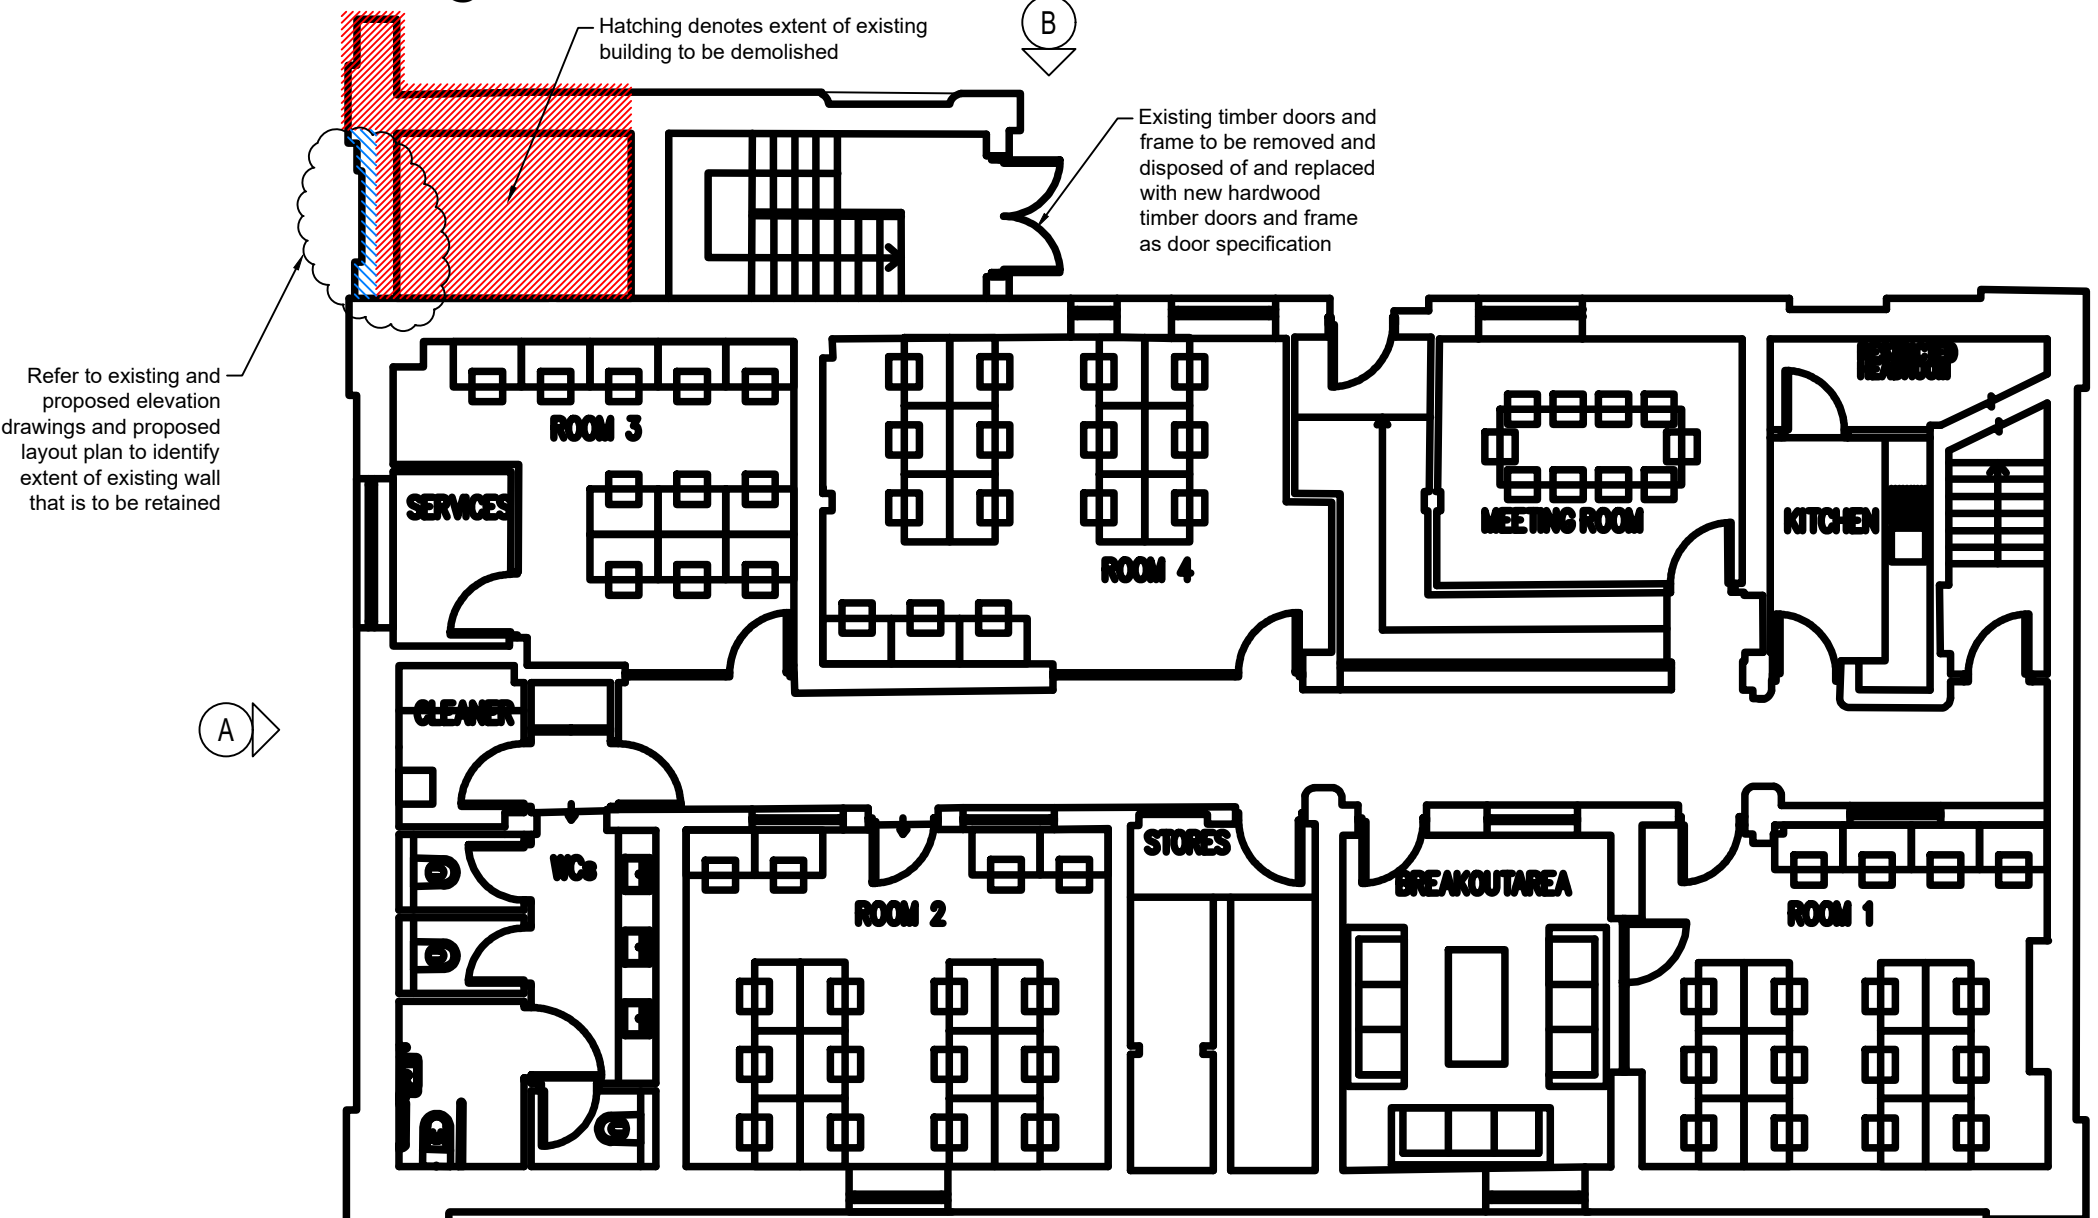


EXISTING BASEMENT LAYOUT PLAN
1:100@A1

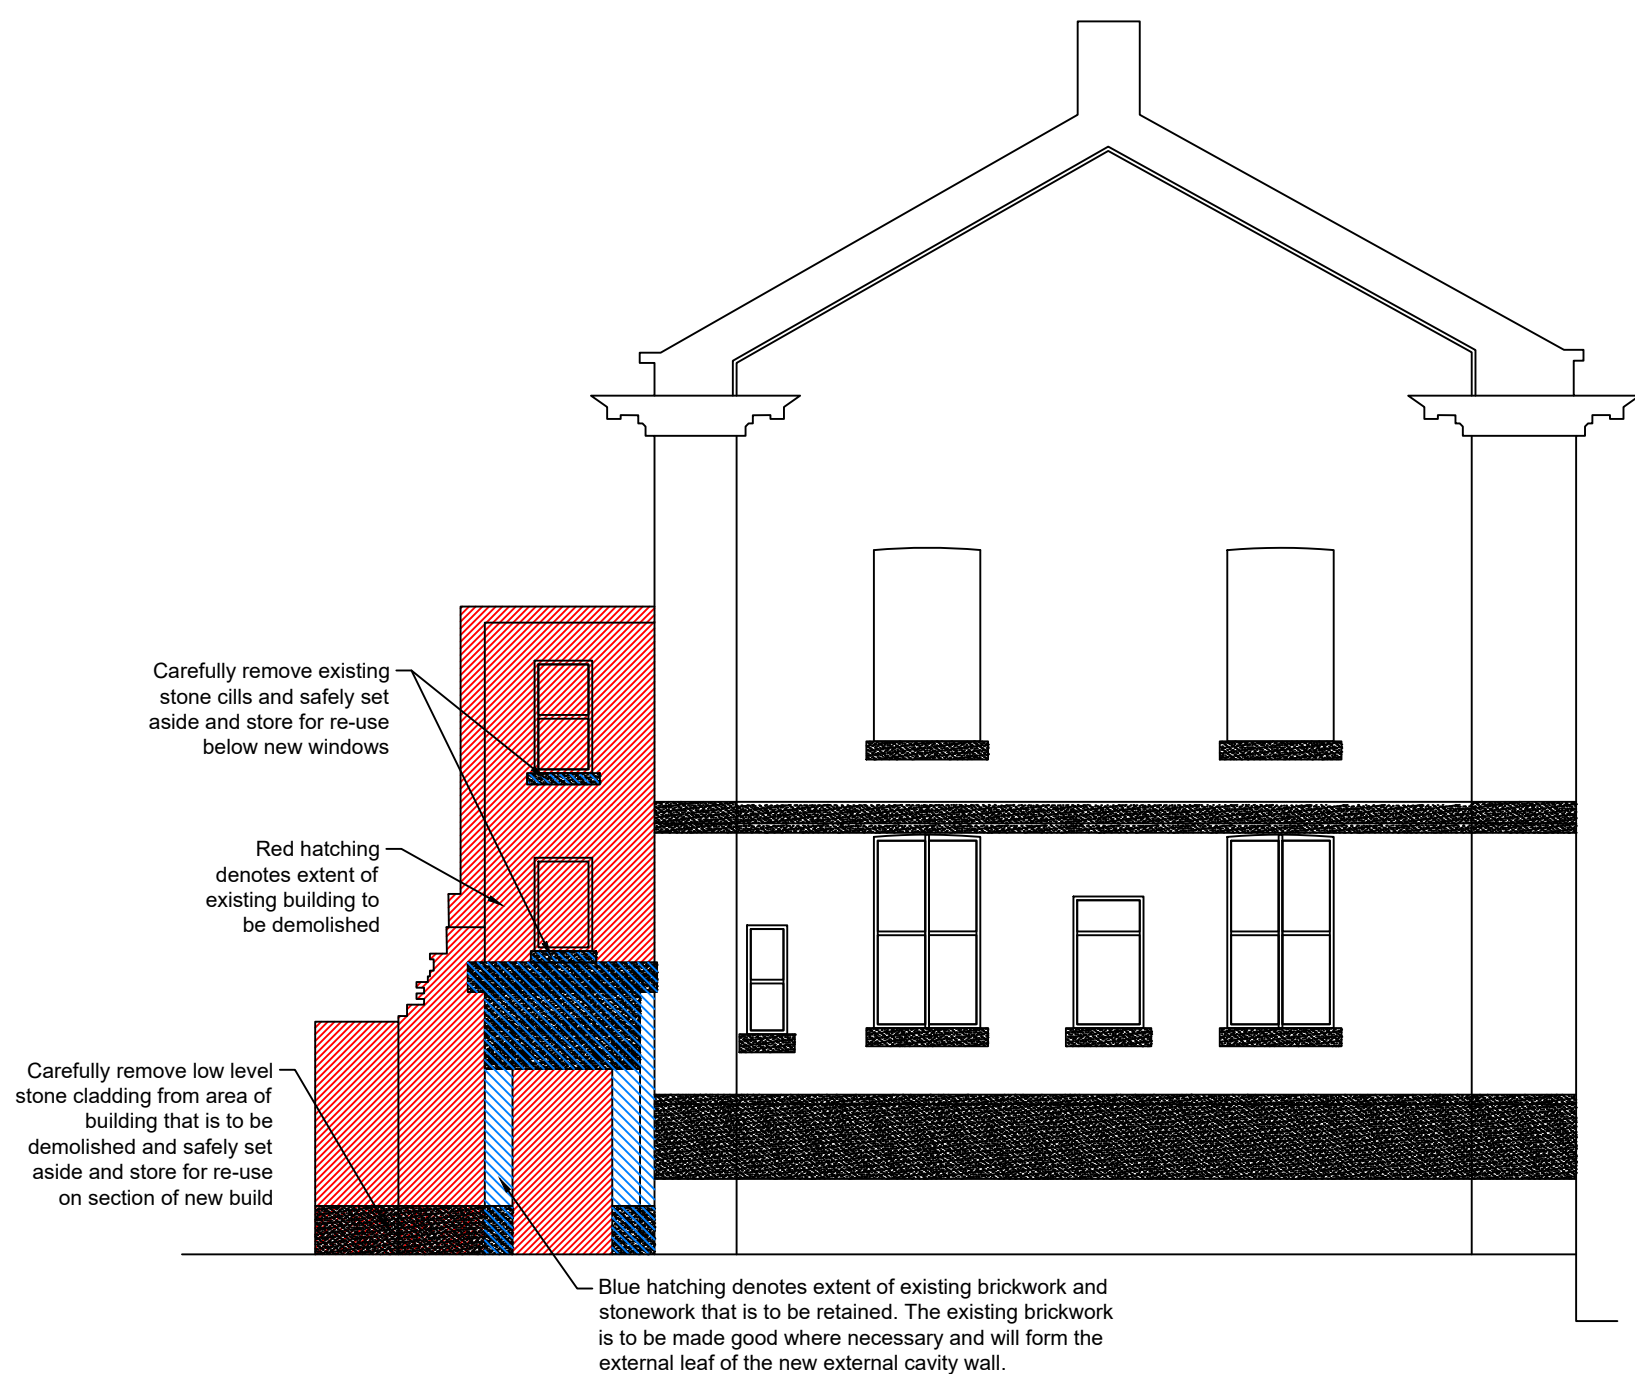

EXISTING ELEVATION A
1:100@A1

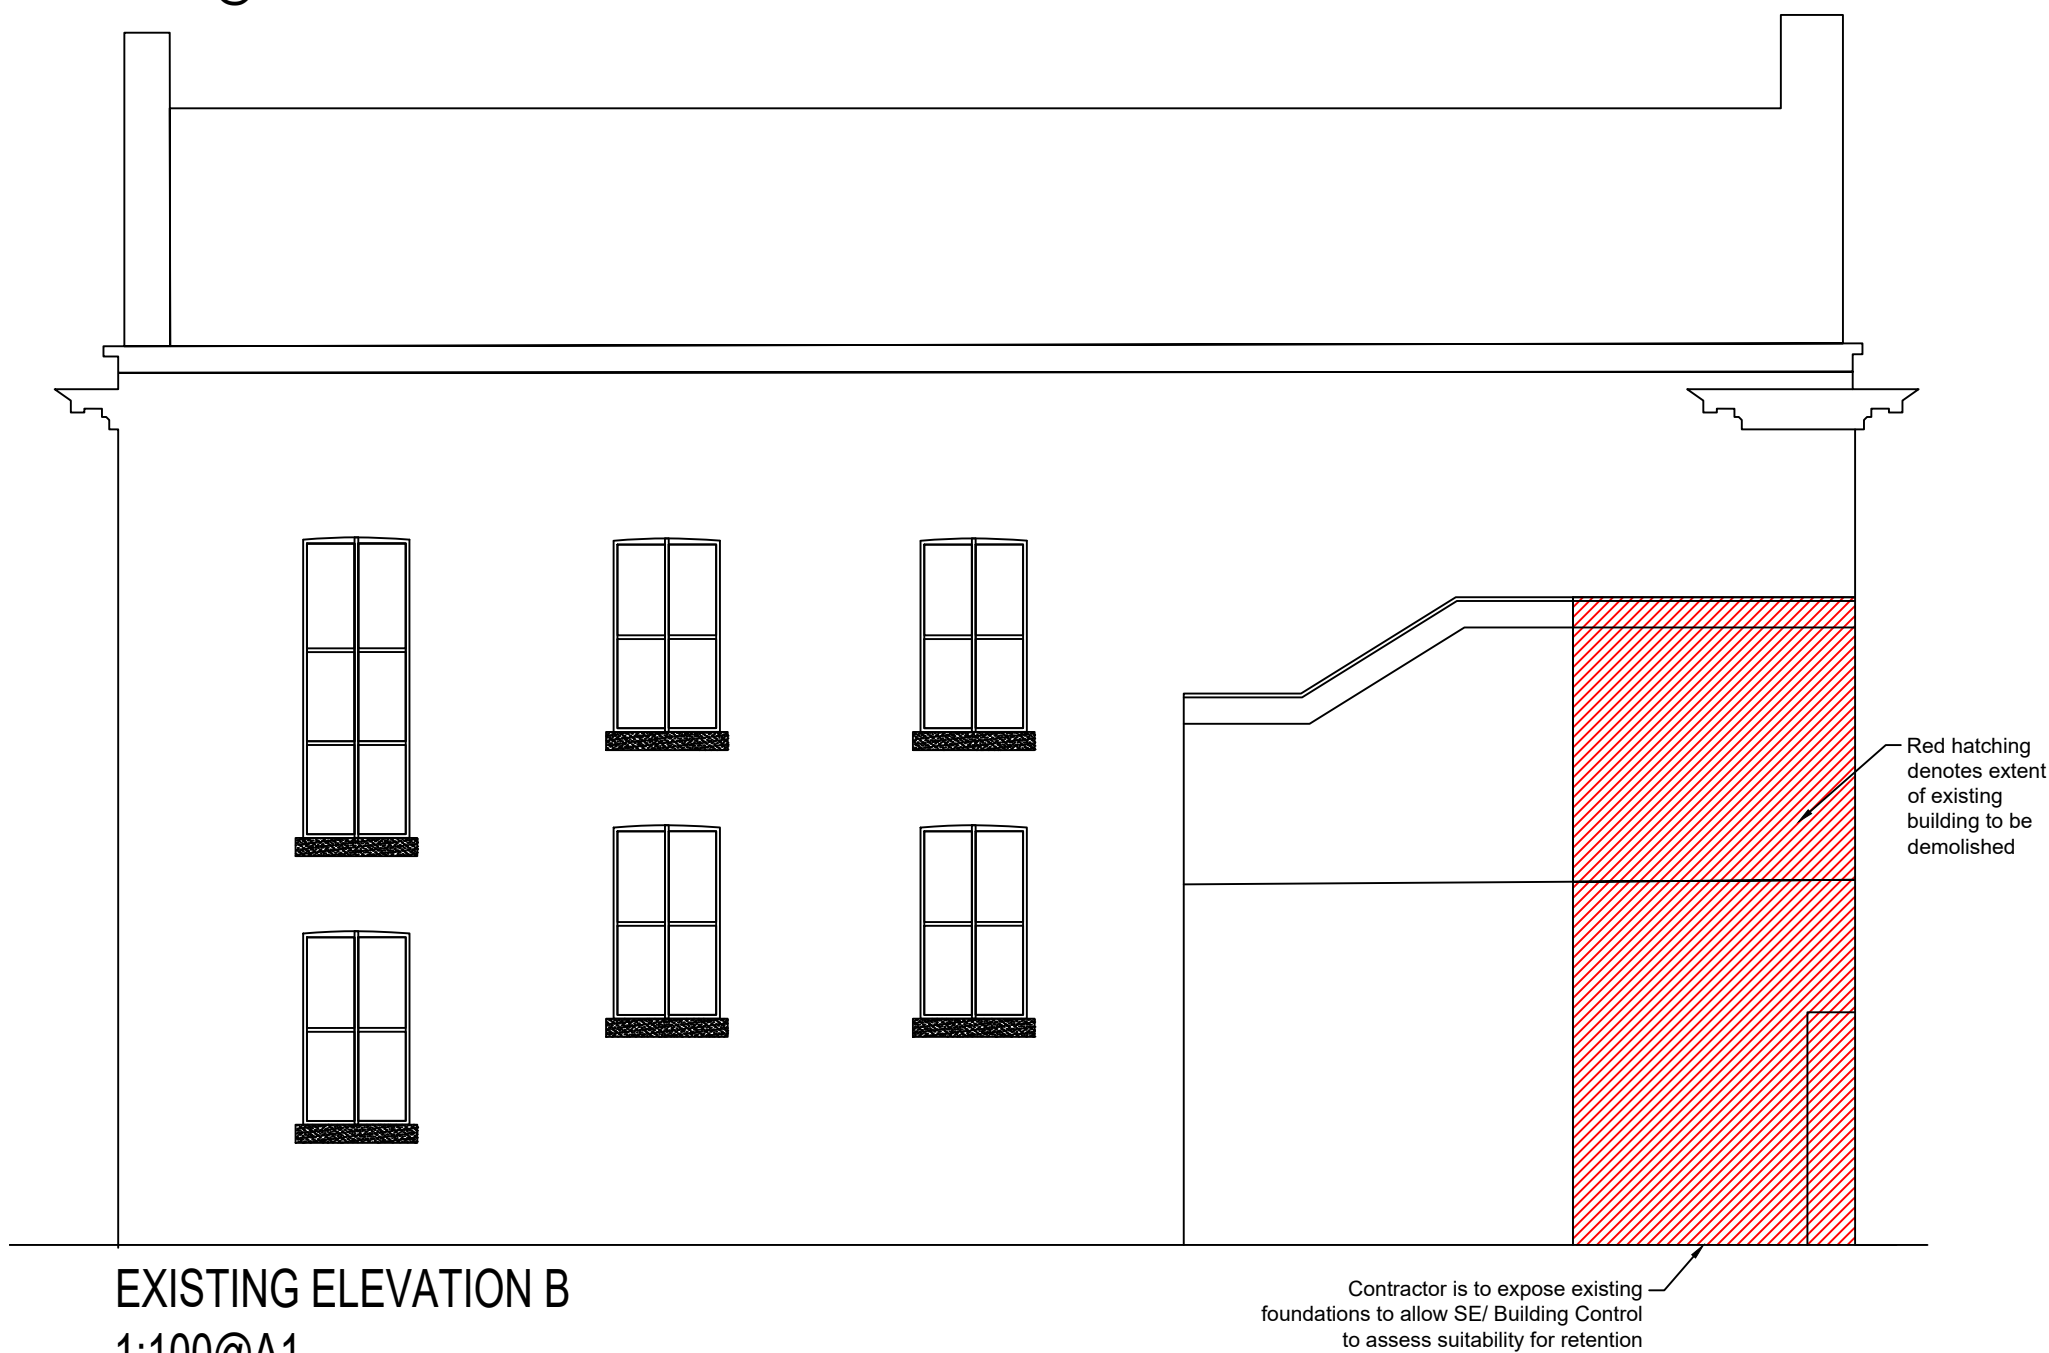

EXISTING ELEVATION B
1:100@A1

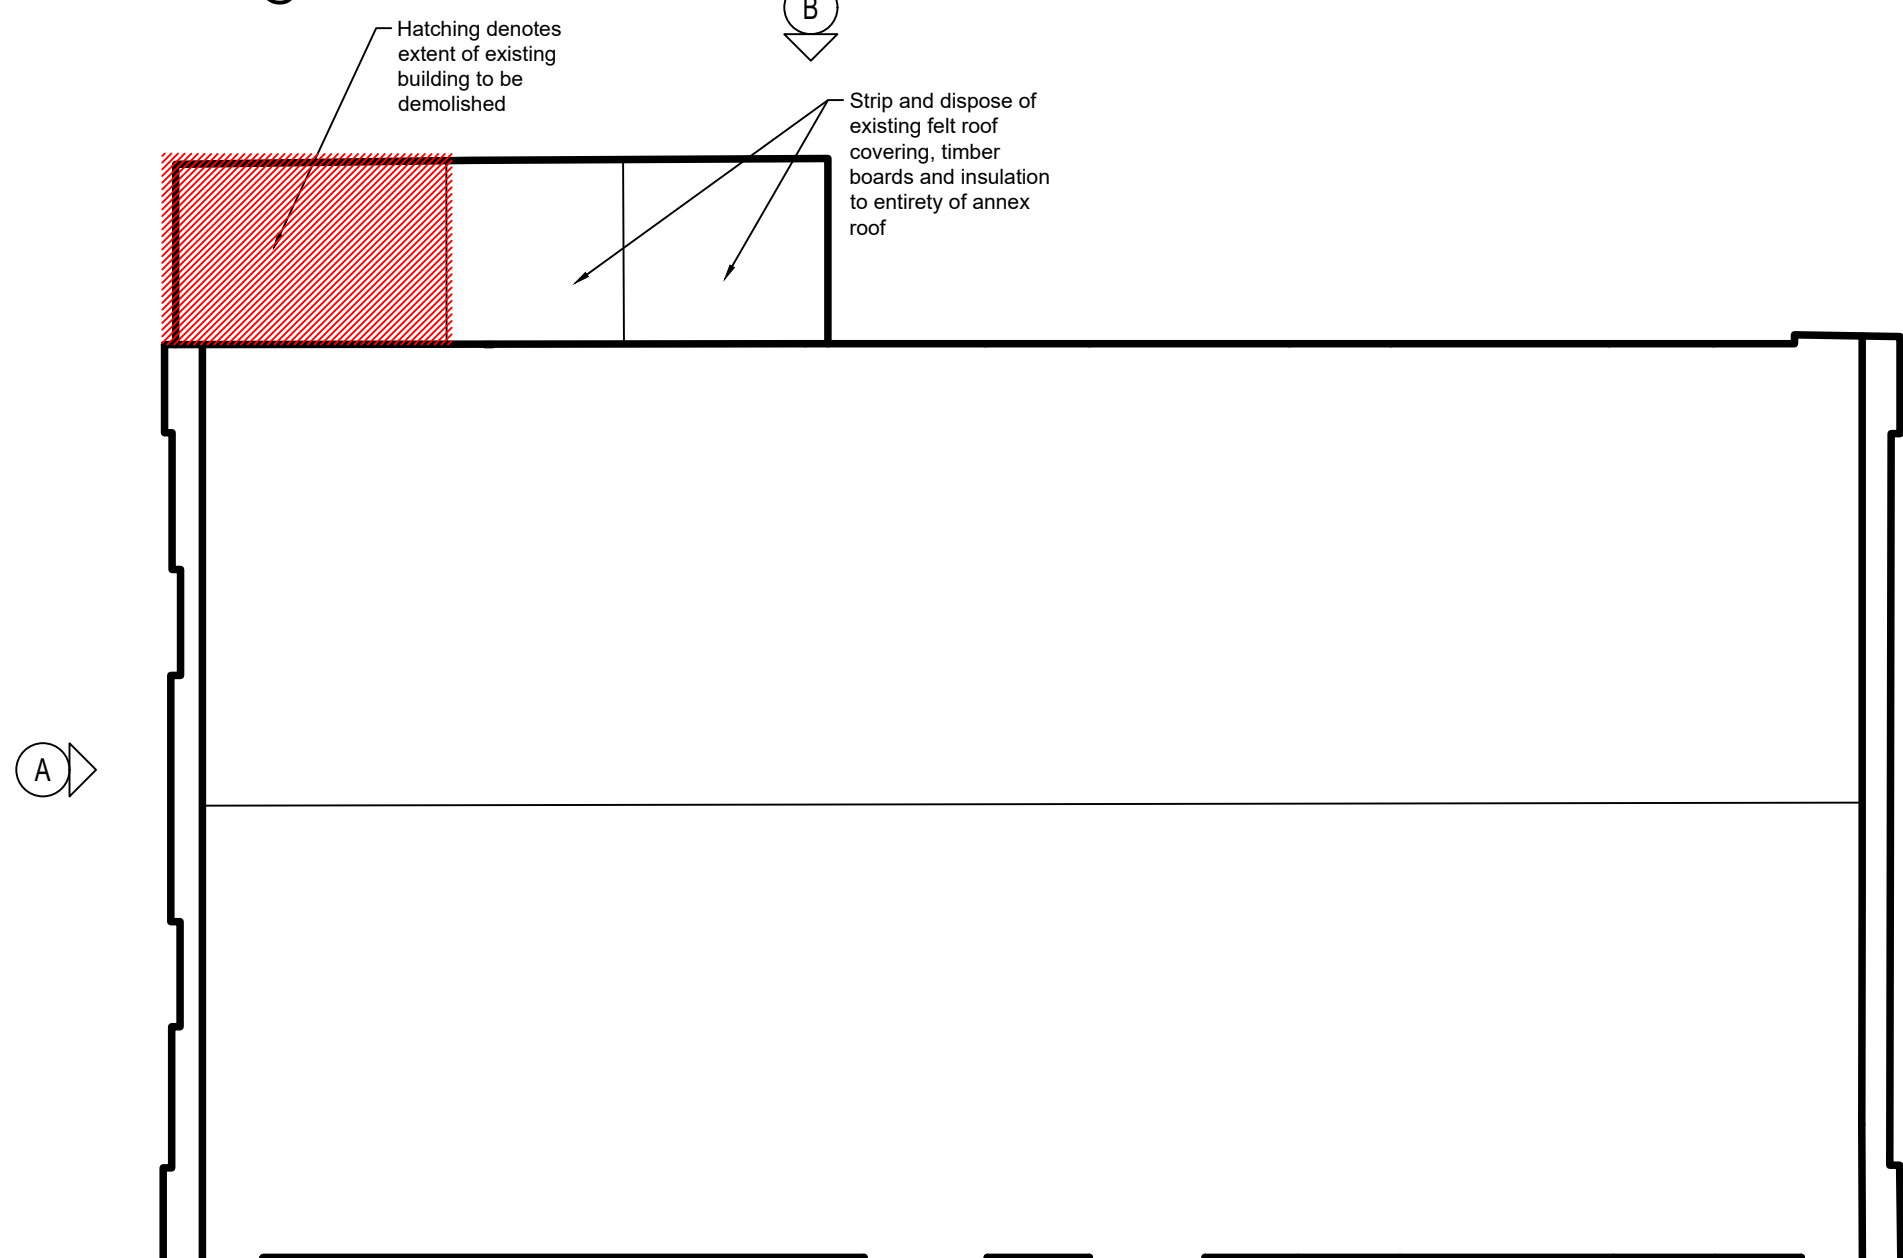

EXISTING ROOF PLAN
1:100@A1

Legend

DENOTES SECTION OF EXISTING BUILDING TO BE DEMOLISHED

DENOTES EXTENT OF FACADE RETENTION WITHIN SECTION OF BUILDING TO BE DEMOLISHED

REV A - Annotation added regarding retention of existing stone cills for re-use below new windows



Capital Programmes Division

Manchester City Council
PO Box 532, Town Hall
Manchester
M60 2LA

DRAWING STATUS **PLANNING ISSUE**

PROPERTY TITLE
LONGSIGHT YOUTH CENTRE
420-422 STOCKPORT ROAD
MANCHESTER, M12 4EX

UPRN
000077246494

DFE NO.
-

PROJECT TITLE
LONGSIGHT YOUTH CENTRE
STRUCTURAL REPAIRS

DRAWING TITLE
EXISTING LAYOUT PLANS AND ELEVATIONS

JOB NO.
CL44371/2

DATE
JUNE 2021

REV
A

SCALE
NOTED@A1

AUTHOR
JK

CHECKED BY
JK

APPROVED BY
TH

DRAWING NO.
CL44371-2-MCC-XX-DR-B-002