

DO NOT SCALE FROM THIS DRAWING.
ALL DIMENSIONS TO BE CHECKED ON SITE.
(DRAWINGS MAYBE SCALED FOR LOCAL AUTHORITY & PLANNING PURPOSE ONLY)
COPYRIGHT PROTECTED.




Scale 1:50

FOR PLANNING
DO NOT USE FOR CONSTRUCTION

GENERAL PLANNING NOTES:

ALL DIMENSIONS TO BE CHECKED ON SITE PRIOR TO ANY MANUFACTURE OR CONSTRUCTION OF EQUIPMENT, FINISH, SIGNAGE ETC.

- DRAWINGS TO BE READ IN CONJUNCTION WITH THE FOLLOWING STAGE 3 INFORMATION:
- STRUCTURAL ENGINEER'S DESIGN & RECOMMENDATIONS (DWLP)
 - HERITAGE REPORT (PAUL BUTLER ASSOCIATES)
 - M&E AND FIRE STRATEGY (HILSON MORAN)

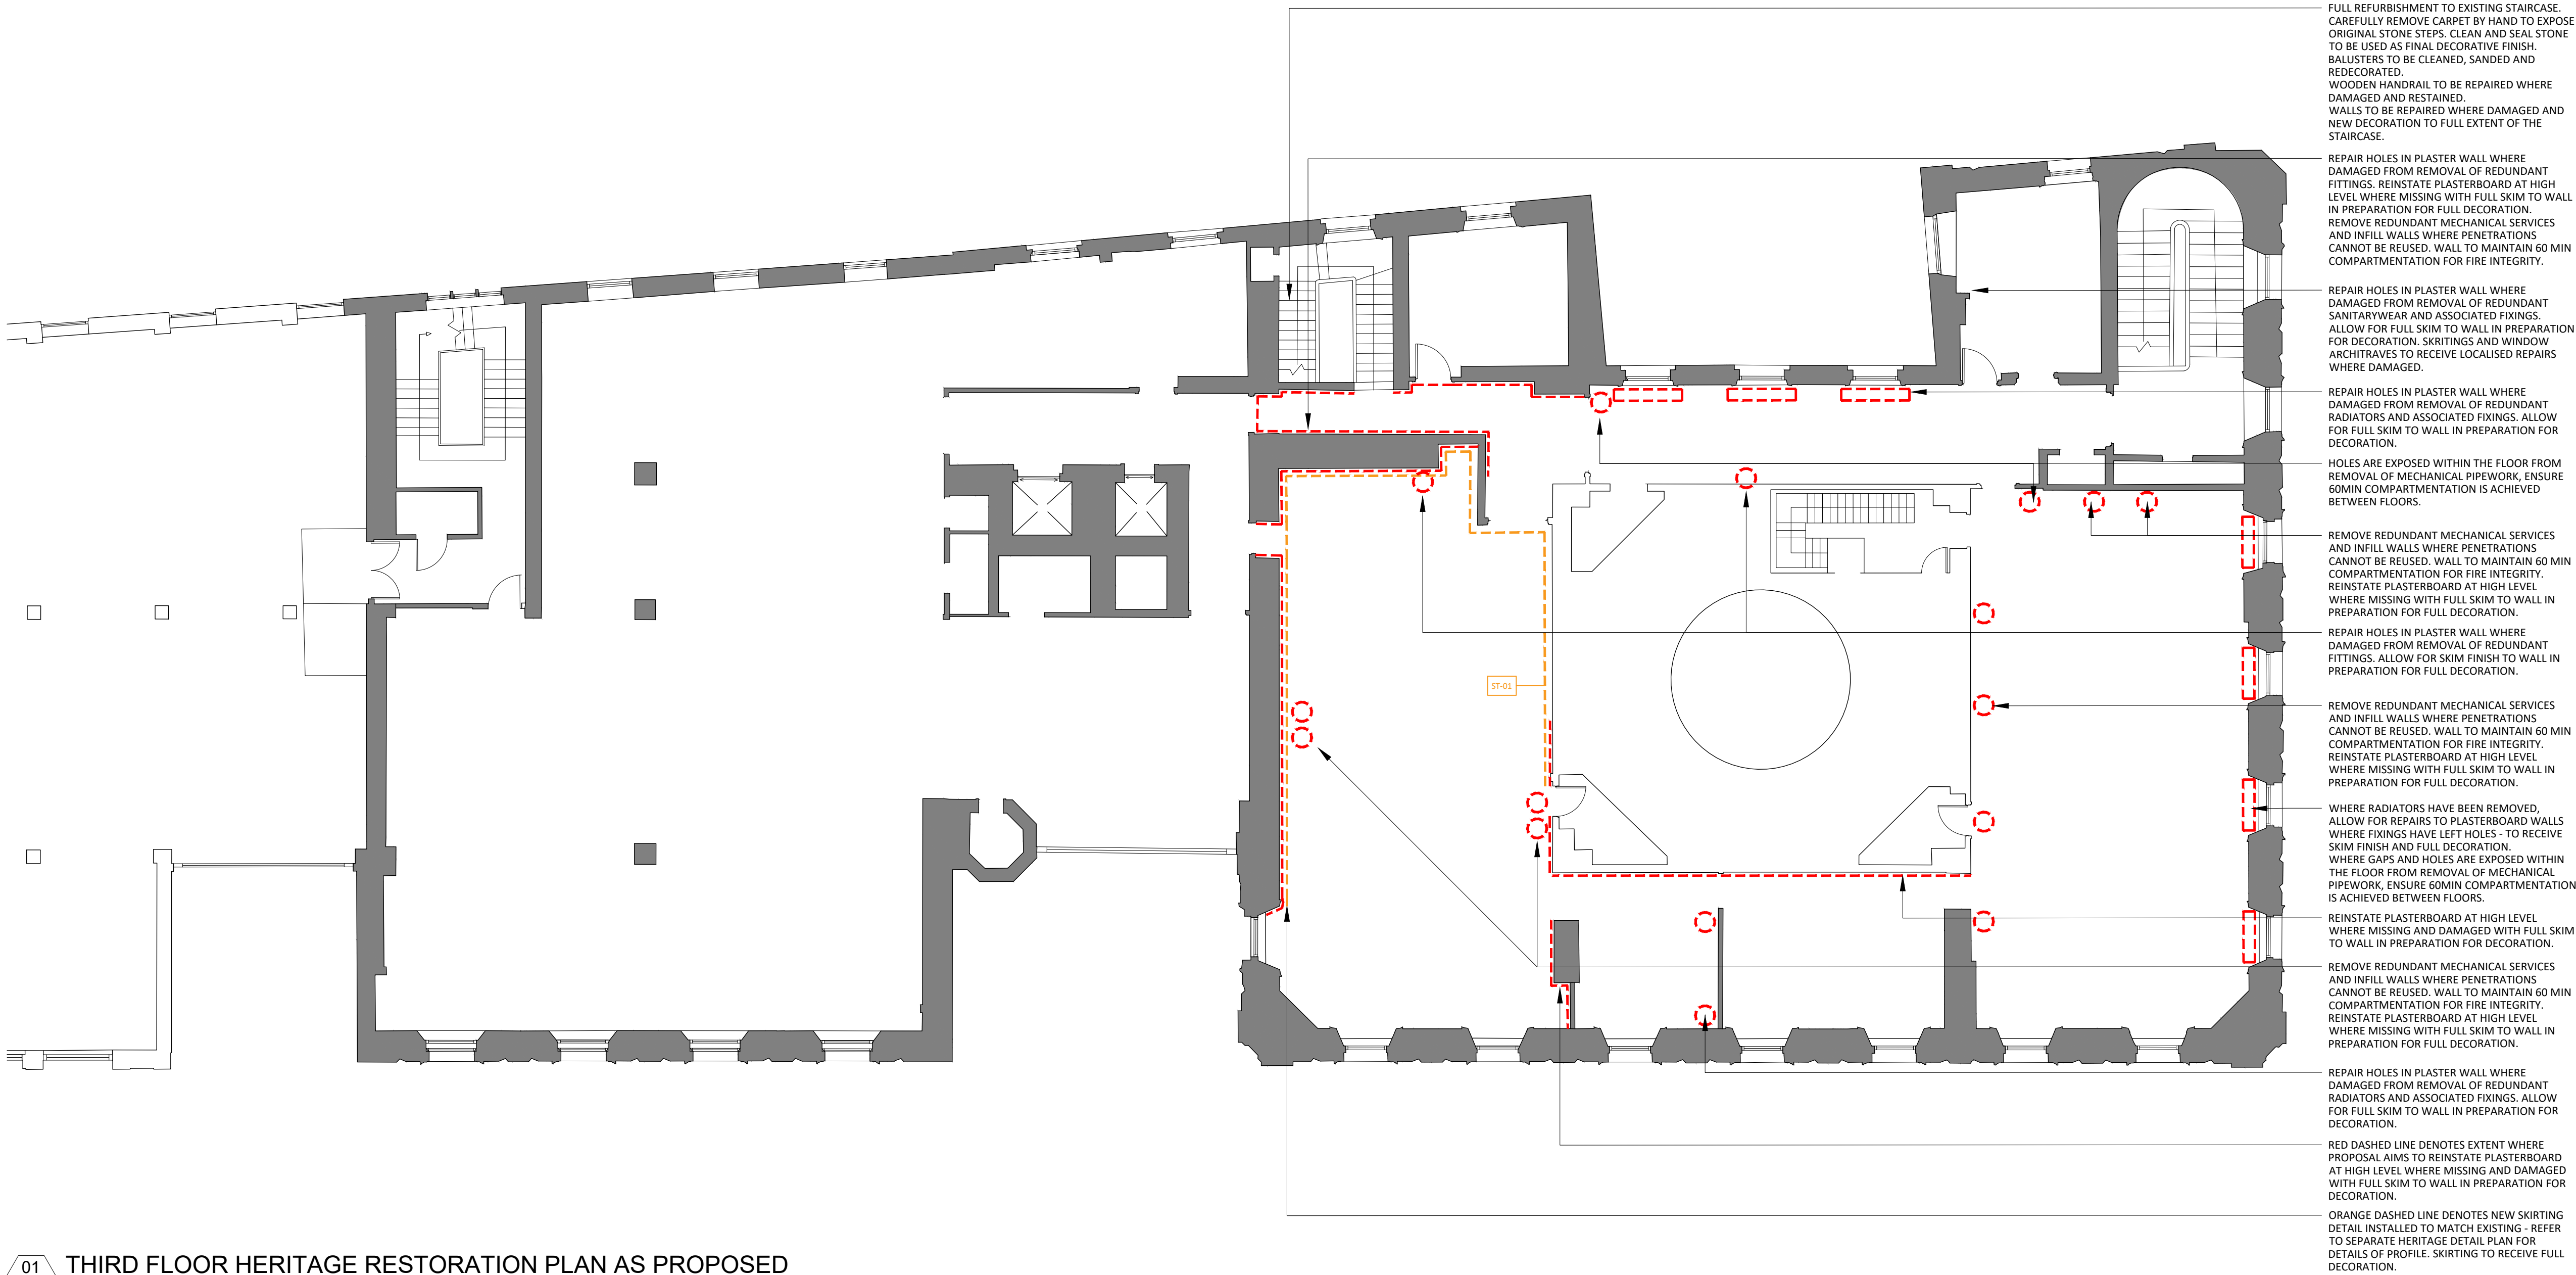

01 THIRD FLOOR HERITAGE RESTORATION PLAN AS PROPOSED
043 SCALE - 1:50 @ A1 PLAN

DECORATIVE REPAIR GENERAL ARRANGEMENT KEY			
LEGEND	DESCRIPTION	REPAIR / RESTORATION ACTIONS	COMMENTS
	DASHED RED LINE DENOTE AREAS REQUIRING LOCALISED DETAILED REPAIR	REFER TO REPAIR SCHEDULE & PHOTO KEY FOR EXTENT OF DAMAGE AND PROPOSED RESTORATIVE WORKS	
	DASHED ORANGE LINE DENOTE AREAS REQUIRING SKIRTING REPLACEMENT	REFER TO REPAIR SCHEDULE & PHOTO KEY FOR EXTENT OF DAMAGE AND SEPARATE HERITAGE DETAIL DRAWING FOR PROPOSED RESTORATIVE WORKS	
	SKIRTING TYPE 1	REFER TO SEPARATE HERITAGE DETAIL DRAWING FOR PROPOSED RESTORATIVE WORKS	
	SKIRTING TYPE 2	REFER TO SEPARATE HERITAGE DETAIL DRAWING FOR PROPOSED RESTORATIVE WORKS	
	SKIRTING TYPE 3	REFER TO SEPARATE HERITAGE DETAIL DRAWING FOR PROPOSED RESTORATIVE WORKS	
	SKIRTING TYPE 4	REFER TO SEPARATE HERITAGE DETAIL DRAWING FOR PROPOSED RESTORATIVE WORKS	

3.00	14/01/22	ISSUED FOR PLANNING (Issued for planning submission.)	ARB	FWF
REV	DATE	DESCRIPTION	DRAWN	CHECKED

A X I

ADDRESS : 41 SOUTH KING STREET, MANCHESTER, M2 6DE
TELEPHONE : +44 (0)161 879 7357
EMAIL : www.aki.studio
COMPANY No : 11847325

CLIENT

bruntwood

PROJECT

BRUNTWOOD
38 MOSLEY STREET
MANCHESTER M2 3AZ

DRAWING REFERENCE

THIRD FLOOR PLAN
HERITAGE RESTORATION DETAILS
AS PROPOSED

JOB REFERENCE	DRAWING SCALE	DATE	DRAWN	CHECKED
20 - 059	1:50 @ A1	14.01.22	ARB	FWF

DRAWING No	STAGE	REV
AX1 - 043	3	00